

PRELIMINARY
SET (75%)


FOR INDEX OF SHEETS, SEE SHEET NO. 2

PROJECT LOCATED IN HAMPSHIRE TOWNSHIP

TRAFFIC DATA
2010 ADT = 950
2040 ADT = 6,000

DESIGN/POSTED SPEED
POSTED SPEED: 55 MPH
DESIGN SPEED: 60 MPH

DESIGN DESIGNATION
MINOR COLLECTOR (NON-URBAN)

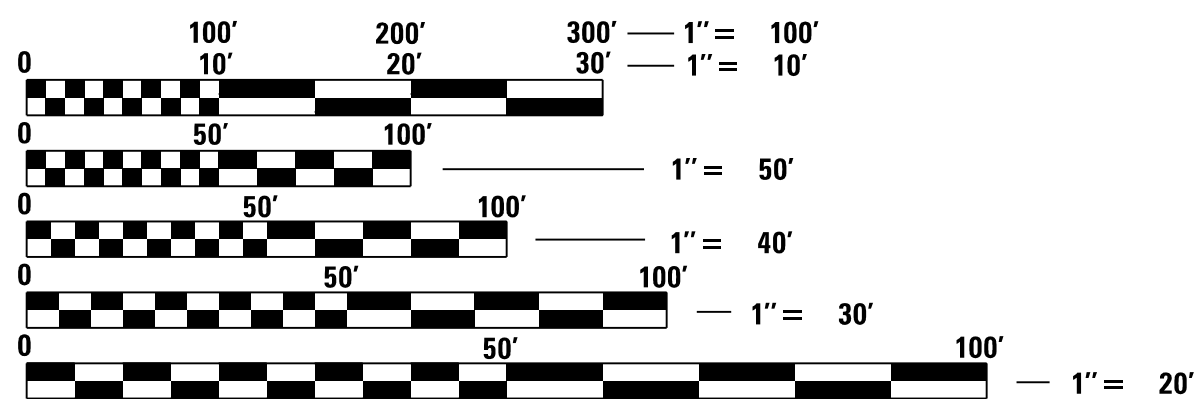


FULL SIZE PLANS HAVE BEEN PREPARED USING STANDARD
ENGINEERING SCALES. REDUCED SIZED PLANS WILL NOT
CONFORM TO STANDARD SCALES. IN MAKING MEASUREMENTS
ON REDUCED PLANS, THE ABOVE SCALES MAY BE USED.

J.U.L.I.E.
JOINT UTILITY LOCATION INFORMATION FOR EXCAVATION
1-800-892-0123
OR 811

CONTRACT NO.

STATE OF ILLINOIS
DEPARTMENT OF TRANSPORTATION
DIVISION OF HIGHWAYS
PLANS FOR PROPOSED
FEDERAL AID HIGHWAY

C.H. 46 (WALKER ROAD)
OVER BURLINGTON CREEK
BRIDGE REPLACEMENT
SECTION 08-00133-01-BR
PROJECT BROS-0089(158)
HAMPSHIRE TOWNSHIP
KANE COUNTY
JOB NO. P-91-272-09

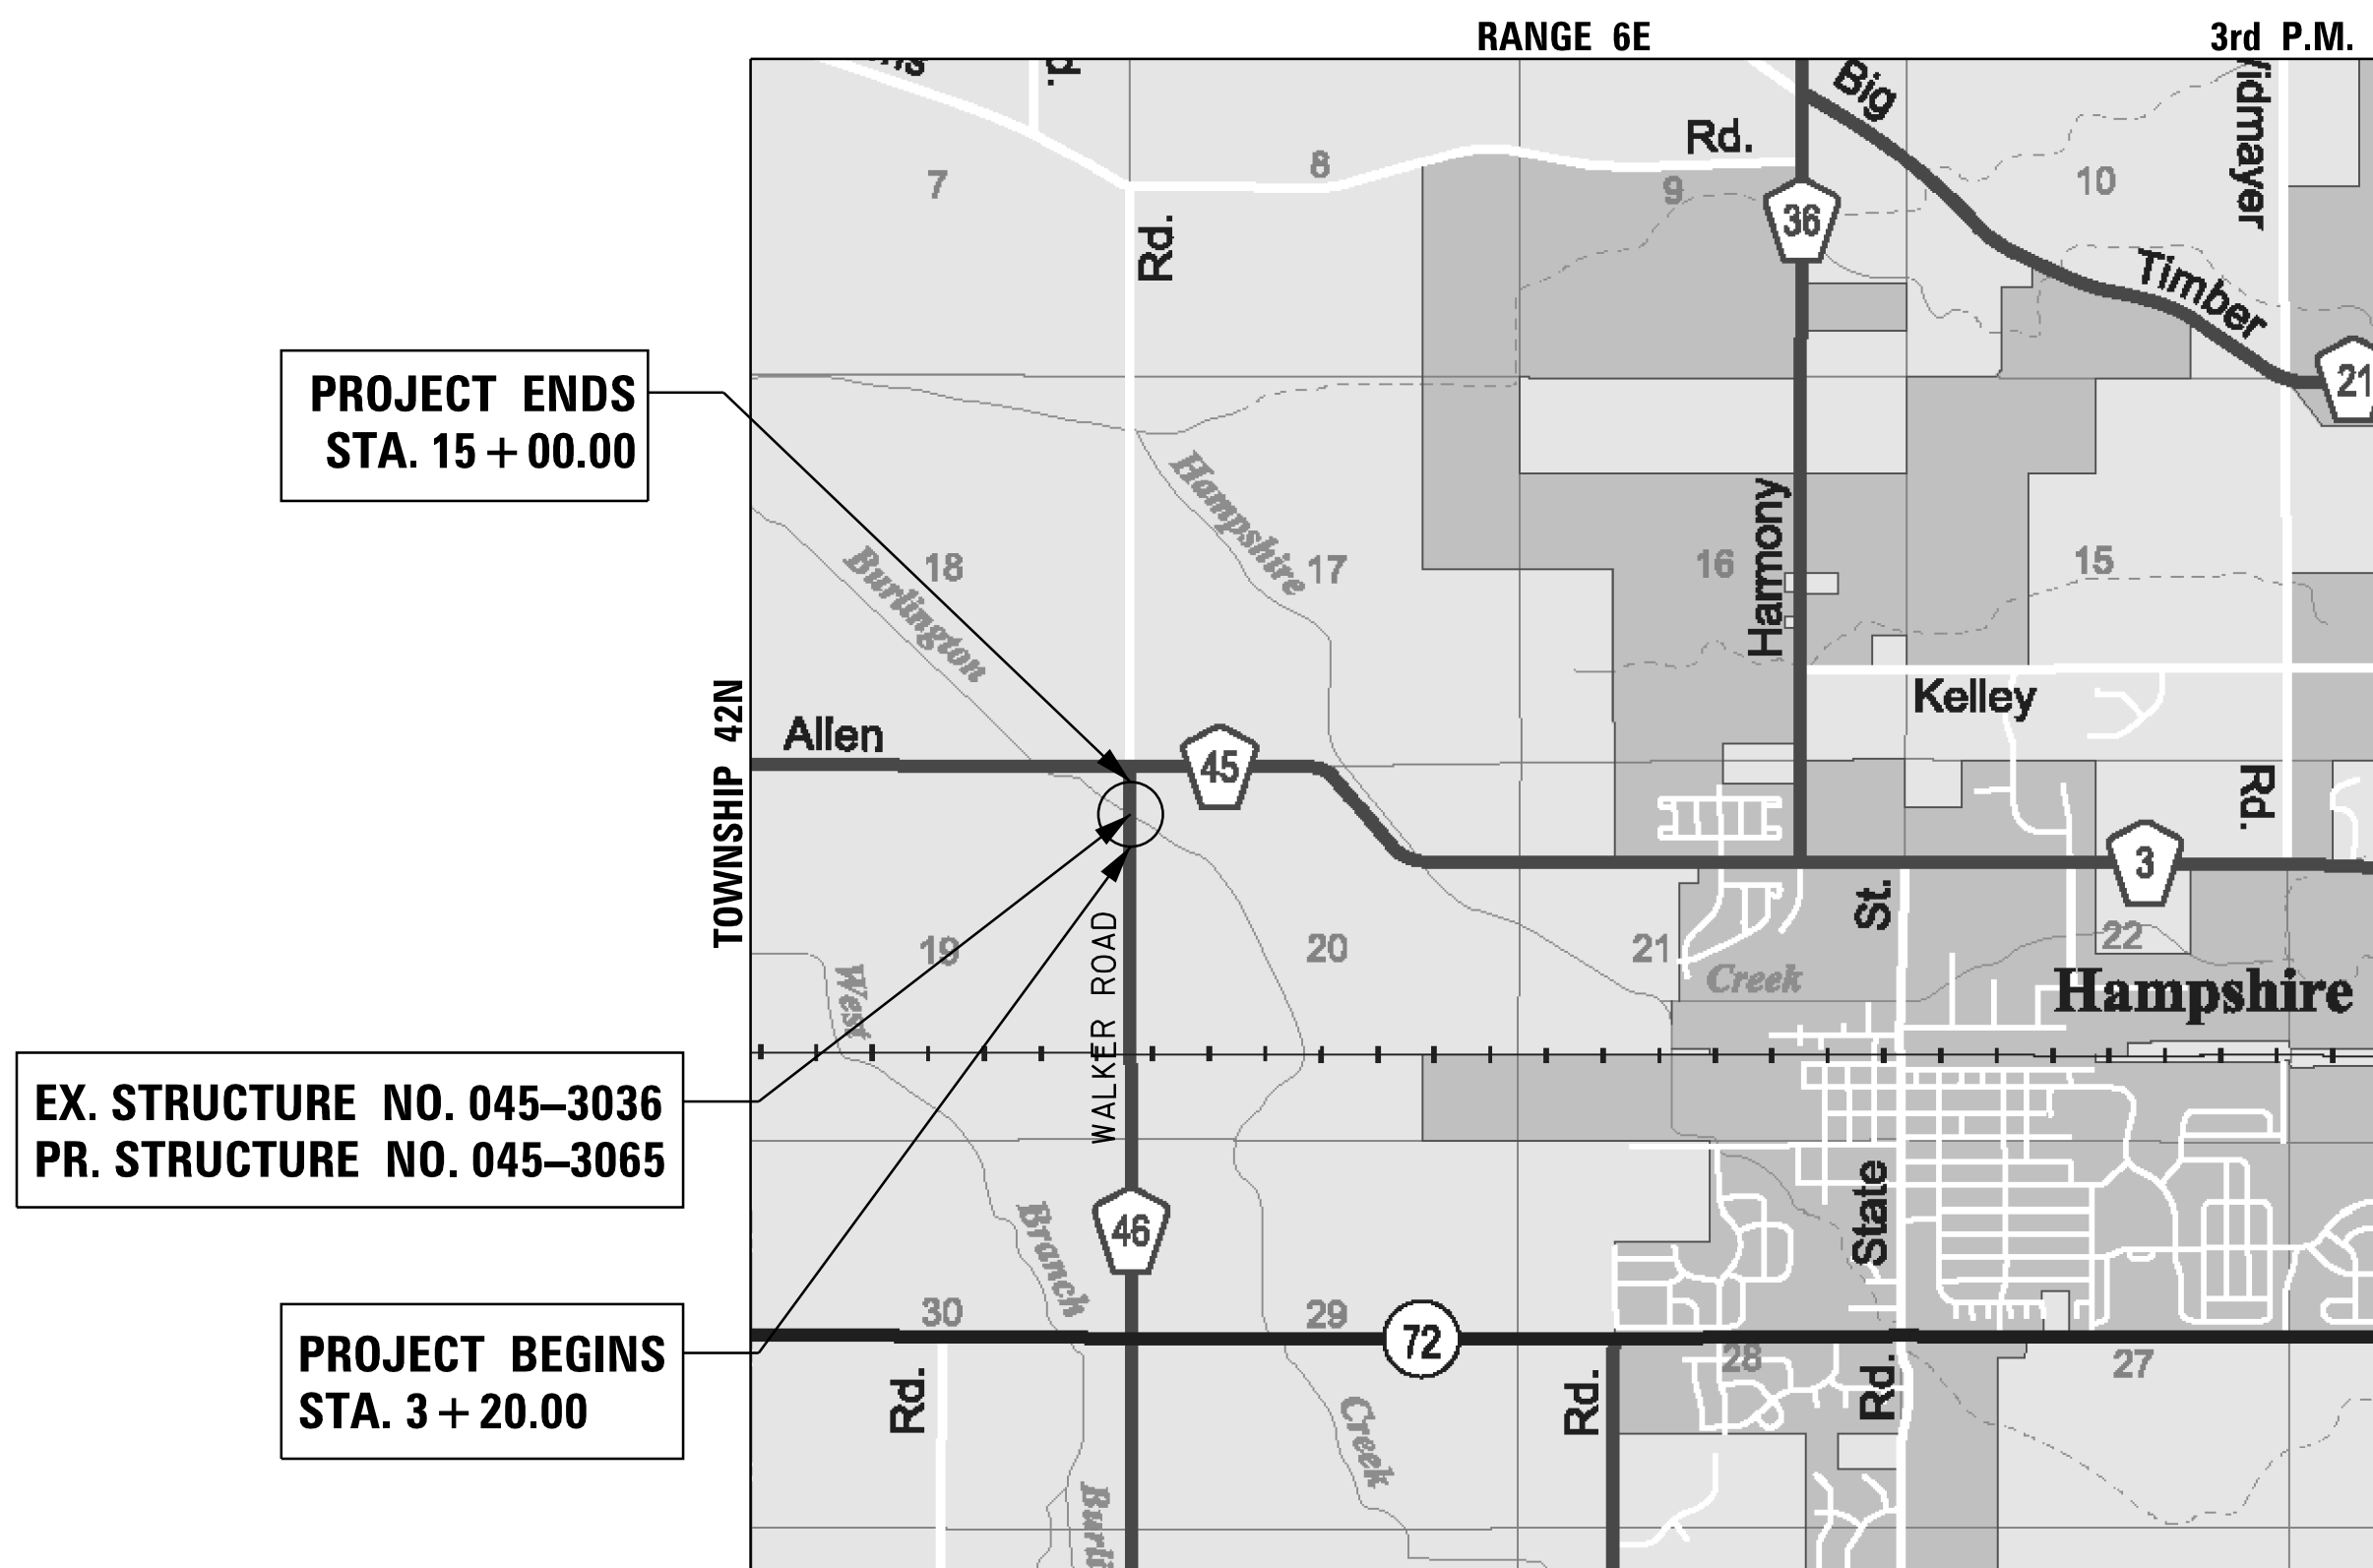


PROJECT ENDS
STA. 15 + 00.00

EX. STRUCTURE NO. 045-3036
PR. STRUCTURE NO. 045-3065

PROJECT BEGINS
STA. 3 + 20.00

HAMPSHIRE TOWNSHIP
PROJECT NET AND GROSS LENGTH = 1180 FT (0.223 MILE)
PROJECT LOCATED IN:
PARTS OF SECTION 19 AND 20 IN TOWNSHIP 42N, RANGE 6E,
OF THE THIRD PRINCIPAL MERIDIAN, KANE COUNTY, ILLINOIS

 

20

PAUL J. FITZPATRICK
ILLINOIS REG. PROFESSIONAL ENGINEER NO. 062-047637
EXPIRATION DATE 11-30-2015



C.H. RTE.	SECTION	COUNTY	TOTAL SHEETS	SHEET NO.
46	08-00133-01-BR	KANE	87	1
		ILLINOIS	CONTRACT NO.	



STATE OF ILLINOIS DEPARTMENT OF TRANSPORTATION DIVISION OF HIGHWAYS	
APPROVED _____	COUNTY ENGINEER, KANE COUNTY
PASSED _____	
RELEASING FOR BID BASED ON LIMITED REVIEW _____	DISTRICT 1 ENGINEER OF LOCAL ROADS & STREETS
	DEPUTY DIRECTOR OF HIGHWAYS, REGION 1 ENGINEER

PRINTED BY THE AUTHORITY
OF THE STATE OF ILLINOIS

GENERAL NOTES

1. ALL CONSTRUCTION SHALL BE IN CONFORMANCE WITH THE APPLICABLE REQUIREMENT SET FORTH IN "THE CONSTRUCTION SPECIFICATIONS FOR ROAD AND BRIDGE CONSTRUCTION" ADOPTED JANUARY 1, 2012 THEREINAFTER REFERRED TO AS STANDARD SPECIFICATIONS, THE LATEST EDITION OF THE "ILLINOIS MANUAL ON UNIFORM MANUAL TRAFFIC CONTROL DEVICES FOR STREETS AND HIGHWAYS" IN EFFECT ON THE DATE OF INVITATION FOR BIDS; THE "SUPPLEMENTAL SPECIFICATIONS AND RECURRING SPECIAL PROVISIONS" LATEST EDITION; INTERIM SPECIAL PROVISIONS AS INCLUDED IN THE CONTRACT DOCUMENTS; AND THE DETAILS AND STANDARDS CONTAINED IN THESE PLANS.
2. BEFORE STARTING ANY EXCAVATIONS, THE CONTRACTOR SHALL CALL "JULIE" AT 1-800-892-0123 FOR FIELD LOCATIONS OF BURIED ELECTRIC, TELEPHONE AND GAS FACILITIES. (48 HOUR NOTIFICATION IS REQUIRED)
3. THE LOCATIONS OF THE EXISTING UTILITIES, AS SHOWN ON THE DRAWINGS, REPRESENT DATA RECEIVED FROM VARIOUS SOURCES, IT IS NOT GUARANTEED TO BE CORRECT OR ALL INCLUSIVE. THE CONTRACTOR SHALL CONDUCT HIS OWN INVESTIGATIONS INTO THE LOCATION, SIZE, DEPTH, AND NATURE OF ANY AND ALL EXISTING UTILITIES WHICH MAY INTERFERE WITH THE WORK UNDER THIS CONTRACT. ANY EXISTING UTILITIES WHICH ARE TO REMAIN IN SERVICE SHALL BE FULLY PROTECTED BY THE CONTRACTOR AND ANY DAMAGE CAUSED BY THE CONSTRUCTION SHALL BE IMMEDIATELY REPAIRED AT NO ADDITIONAL COST IN ACCORDANCE WITH ARTICLE 105.07.
4. THE CONTRACTOR SHALL COORDINATE CONSTRUCTION ACTIVITIES WITH UTILITY COMPANIES.
5. ALL WORK SHALL BE COMPLETED WITHIN THE LIMITS OF THE PROJECT SHOWN, NO EQUIPMENT, MATERIAL YARD OR FIELD OFFICE SHALL BE SET UP OR STORED ON TOWNSHIP OR PRIVATE PROPERTY WITHOUT WRITTEN PERMISSION OF THE ENGINEER.
6. MAINTENANCE OF TRAFFIC - GENERAL: TRAFFIC CONDITIONS, ACCIDENTS AND OTHER UNFORESEEN EMERGENCY CONDITIONS MAY REQUIRE THE ENGINEER TO RESTRICT, MODIFY OR REMOVE LANE CLOSURES OR CHANNELIZATION SHOWN IN THE PLANS. THE CONTRACTOR SHALL RESPOND WITHIN 30 MINUTES OF THE TIME OF NOTIFICATION BY THE ENGINEER FOR THE MAINTENANCE OF TRAFFIC CONTROL DEVICES.
7. TRAFFIC CONTROL DEFICIENCY DEDUCTION: TRAFFIC CONTROL DEFICIENCY WILL APPLY FOR THIS PROJECT. THE DEDUCTION WILL BE AS REQUIRED IN ARTICLE 105.03 OF THE STANDARD SPECIFICATION EXCEPT THE AMOUNT OF DEDUCTION WILL BE AS MODIFIED BY BOE SPECIAL PROVISIONS.
8. TRAFFIC CONTROL DEVICES: ALL TRAFFIC CONTROL DEVICES USED FOR THE MAINTENANCE OF TRAFFIC AS DETAILED ON THE PLANS SHALL BE REFLECTORIZED PRIOR TO INSTALLATION AND CLEANED AS NECESSARY THROUGHOUT THE DURATION OF THE CONTRACT.
9. BARRICADES: THE CONTRACTOR SHALL PROVIDE AND INSTALL TWO (2) WEIGHTED SANDBAGS ON EACH TYPE I OR TYPE II BARRICADE USED- ONE (1) WEIGHTED SAND BAG ACROSS EACH BOTTOM RAIL.

DRAINAGE NOTES

1. DURING CONSTRUCTION OPERATIONS ALL LOOSE MATERIAL DEPOSITED IN THE FLOW LINE OF DRAINAGE STRUCTURES AND TEMPORARY DITCHES THAT OBSTRUCTS THE NATURAL FLOW OF WATER SHALL BE REMOVED AT THE CLOSE OF EACH WORKING DAY. AT THE CONCLUSION OF THE CONSTRUCTION OPERATIONS, ALL DRAINAGE STRUCTURES SHALL BE CLEANED AS NECESSARY TO INSURE THAT THEY ARE FREE FROM ALL DIRT AND DEBRIS PRIOR TO THE FINAL INSPECTION OF THE PROJECT. THIS WORK WILL NOT BE MEASURED SEPARATELY FOR PAYMENT, BUT SHALL BE CONSIDERED INCLUDED IN THE COST OF EARTH EXCAVATION.
2. ANY FARM DRAIN, FIELD TILE SYSTEM OR OTHER UNDERGROUND TILE FACILITY ENCOUNTERED IN THE WORK SHALL BE LOCATED AND STAKED AND REPORTED TO THE ENGINEER. ANY DRAINAGE LINES WHICH ARE CUT OR DAMAGED BY GRADING, TRENCHING, EXCAVATION OR OTHER CONSTRUCTION ACTIVITIES SHALL BE REPAIRED SO AS TO MAINTAIN ITS ORIGINAL ALIGNMENT. IF THIS CANNOT BE ACCOMPLISHED, THE TILE SHALL BE REPAIRED AND CONNECTED TO THE PROPOSED STORM SEWER SYSTEM IN SUCH A MANNER AS TO RENDER THE LINES USABLE FOR THE PURPOSES INTENDED.

THE WORK SHALL BE DONE IN ACCORDANCE WITH SECTION 611. THE MINIMUM SIZE FOR REPLACEMENT MUST BE 12 INCH FOR DRAIN PIPE, 12". A TYPE A INLET W/ TYPE 1 CLOSED LID WILL BE CONSTRUCTED TO CONNECT THE TILE(S) AND/OR STORM SEWER. A NOMINAL QUANTITY OF EACH ITEM HAS BEEN ADDED TO THE PLANS.
3. THE COST OF RESHAPING PROPOSED AND EXISTING DITCHES (IF REQUIRED) SHALL NOT BE PAID FOR SEPARATELY BUT SHALL BE INCLUDED IN THE COST OF EARTH EXCAVATION.

KANE-DUPAGE SOIL & WATER CONSERVATION DISTRICT

1. THE CONTRACTOR AND ENGINEER SHALL MEET WITH THE KANE-DUPAGE SOIL & WATER CONSERVATION DISTRICT TO COORDINATE ALL IN-STREAM WORK ACTIVITIES.
2. THE CONTRACTOR'S IN-STREAM WORK PLAN SHALL BE SUBMITTED TO THE SOIL & WATER CONSERVATION DISTRICT AND KANE COUNTY FOR REVIEW AND APPROVAL PRIOR TO STARTING ANY WORK. THERE WILL NO ADDITIONAL COMPENSATION FOR PROVIDING THE COORDINATION AND WORK PLAN.
3. SEE EROSION CONTROL PLAN SHEETS FOR ADDITIONAL DETAILS, CONDITIONS AND NOTES.

TREES AND SHRUBS

1. THE CONTRACTOR SHALL REMOVE ONLY THOSE TREES AND SHRUBS AS SHOWN ON THE PLANS OR AS DIRECTED BY THE ENGINEER, OR THOSE, WHICH DIRECTLY INTERFERE WITH THE SAFETY OR QUALITY OF CONSTRUCTION PRACTICES. THE CONTRACTOR SHALL EXERCISE EXTREME CARE WHEN WORKING NEAR EXISTING TREES AND SHRUBS TO AVOID DAMAGING THOSE NOT SCHEDULED FOR REMOVAL AND SHALL REPLACE IN-KIND ANY DAMAGED PLANTS AT HIS OWN EXPENSE.

☐ BOX AROUND NOTE INDICATES THAT ALL ITEMS AND RELATED WORK ARE INCLUDED IN THE COST OF OTHER ITEMS.

EARTHWORK AND ROADWAY

1. EARTHWORK SHALL BE PAID FOR ONLY ONCE, REGARDLESS OF STAGING. STOCK PILING OF MATERIALS FOR LATER USE AND REDISTRIBUTION SHALL BE DONE AT THE CONTRACTOR'S EXPENSE. STOCK PILING NECESSARY FOR RESPREADING IN SHOULDERS, CONSTRUCTING EMBANKMENTS, CUT OR BORROW AREAS SHALL BE CONSIDERED INCLUDED IN THE UNIT PRICE OF EARTH EXCAVATION.
2. ALL AGGREGATE AND BITUMINOUS BASE COURSES SHALL BE PRIMED. THIS WORK SHALL CONFORM TO THE APPROPRIATE ARTICLES OF SECTION 406 OF THE STANDARD SPECIFICATIONS. THE PRIME COAT FOR AGGREGATE SURFACES SHALL BE MC-30 APPLIED AT A RATE OF 0.30 GALLONS PER SQUARE YARD AND SS-1 APPLIED AT THE RATE OF 0.02-0.05 GALLONS PER SQUARE YARD FOR HMA BASES. THIS ITEM WILL BE PAID FOR SEPARATELY AS BITUMINOUS MATERIALS (PRIME COAT).
3. GEOTECHNICAL FABRIC FOR GROUND STABILIZATION: ITEM NO. 21001000 GEOTECHNICAL FABRIC FOR GROUND STABILIZATION WILL ONLY BE UTILIZED IN AREAS THAT HAVE BEEN IDENTIFIED AS SUBGRADE UNDERCUTS AREAS OR WHERE DETERMINED IN THE FIELD BY A GEOTECHNICAL ENGINEER. THE FABRIC WILL BE USED IN COMBINATION WITH AGGREGATE SUBGRADE IMPROVEMENT. THE QUANTITY INCLUDED IN THE PLANS IS BASED ON THE SUBSURFACE INVESTIGATION PREPARED BY TESTING SERVICE CORPORATION RECOMMENDATIONS FOR UNDERCUT AREAS.
4. ALL EXCAVATION AND EMBANKMENT LOCATIONS REQUIRING SEEDING OR SODDING SHALL BE CONSTRUCTED TO 6 INCHES BELOW FINISHED GRADE LINE TO ALLOW TOPSOIL PLACEMENT.
5. PAVEMENT ELEVATIONS: THE ELEVATIONS SHOWN ON THE PLANS ARE FINISHED GRADES FOR THE PROPOSED PAVEMENT OR SURFACE COURSE, UNLESS OTHERWISE INDICATED.

REMOVAL NOTES

1. MAILBOXES: THE WORK REQUIRED FOR THE REMOVAL AND REPLACEMENT OF PERMANENT MAILBOXES IS SPECIFIED IN THE STANDARD SPECIFICATIONS ARTICLE 107.20. MAILBOX REMOVAL AND REPLACEMENT WILL NOT BE PAID FOR SEPARATELY BUT SHALL BE INCLUDED IN THE PAY ITEM FOR MOBILIZATION.

MAILBOXES ARE ANTICIPATED TO BE TEMPORARILY MOVED BECAUSE OF CONSTRUCTION OPERATIONS. MAILBOXES MAY HAVE TO BE MOVED MORE THAN ONCE, THE CONTRACTOR SHALL TEMPORARILY PLACE AND SUPPORT THE MAILBOX SO THAT IT IS SUITABLE FOR MAIL DELIVERY. MAINTAINING THE MAILBOX DURING CONSTRUCTION WILL BE NOT BE MEASURED SEPARATELY FOR PAYMENT. IF THE EXISTING MAILBOX AND/OR SUPPORT ARE DAMAGED BY THE CONSTRUCTION OPERATIONS, THEY WILL BE REPLACED BY THE CONTRACTOR AT NO COST TO THE PROJECT.
2. SAW CUTS: ALL LOCATIONS WHERE A SAW CUT IS REQUIRED FOR THE REMOVAL OF PAVEMENT, CURB, GUTTER, MEDIANS, DRIVEWAYS, SIDEWALK, BUTT JOINTS, PATCHES OR ANY OTHER STRUCTURE WHICH ARE ALL ONE PIECE WITH NO CONSTRUCTION JOINTS. THIS SAW CUT SHALL BE MADE AT THE LIMITS OF CONSTRUCTION OR OTHER AREAS AS REQUIRED TO PERFORM THE PROPOSED IMPROVEMENTS SHOWN ON THE PLANS. THE SAW CUT SHALL BE ACCOMPLISHED WITH A "PAVEMENT SAW". VERMEER TYPE TRENCHERS WILL NOT BE ALLOWED FOR FINAL SAW CUT AT THE LIMITS OF CONSTRUCTION. SAW CUTTING SHALL NOT BE PAID FOR SEPARATELY, BUT SHALL BE CONSIDERED INCLUDED IN THE UNIT CONTRACT PRICE OF THE RELATED REMOVAL ITEM.
3. DEBRIS REMOVAL: IT SHALL BE RESPONSIBILITY OF THE CONTRACTOR TO REMOVE AND DISPOSE OF ALL MATERIAL AND DEBRIS RESULTING FOR CONSTRUCTION ACTIVITIES OR AS NOTED ON THE PLANS. THE CONSTRUCTION DEBRIS SHALL BE DISPOSED OF OFF SITE AT AN APPROVED FACILITY OR AS DIRECTED BY THE ENGINEER. THE COST OF REMOVAL AND DISPOSAL OF ALL CONSTRUCTION RELATED DEBRIS SHALL BE INCLUDED IN THE COST OF THE RELATED WORK ITEM(S).

ROADWAY SIGNAGE

KANE COUNTY DIVISION OF TRANSPORTATION (KDOT) SHALL REMOVE ALL EXISITNG SIGNS AND SUPPLY AND ERECT ALL PROPOSED PERMANENT REGULATORY, WARNING AND RECREATION SIGNS ALONG WALKER ROAD FOR THIS PROJECT. THE CONTRACTOR SHALL COORDINATE ALL SIGN REMOVAL AND INSTALLATION WORK WITH THE ENGINEER. THE SIGNS HAVE BEEN INCLUDED IN THE PLANS FOR GENERAL REFERENCE.

ROADWAY SIGNAGE DESCRIBED ABOVE DOES NOT APPLY TO ANY SIGNAGE USED FOR CONSTRUCTION OPERATION. THE CONTRACTOR WILL BE RESPONSIBLE FOR SUPPLYING AND MAINTAINING ALL SIGNS REQUIRED FOR THE MAINTENANCE OF TRAFFIC OF THE VARIOUS STAGES OF CONSTRUCTION AND DETOURS.

OWNER OF RECORD

THE ILLINOIS DEPARTMENT OF TRANSPORTATION IS NOT THE OWNER OF RECORD FOR THIS BRIDGE. THOSE SEEKING HISTORIC, AS-BUILT OR OTHER EXISTING DOCUMENTS AND PLANS MUST CONTACT THE OWNER OF RECORD TO MAKE ARRANGEMENTS FOR ACCESS TO THIS INFORMATION.

SURVEY DATUM

THE HORIZONTAL DATUM IS NAD 83 AND THE VERTICAL DATUM IS NAVD 88.

DEMOLITION PLAN

BURLINGTON CREEK IS CONSIDERED WATERS OF THE U.S. OR "PUBLIC WATERS". THE CONTRACTOR WILL BE REQUIRED TO SUBMIT A DEMOLITION PLAN IN ACCORDANCE WITH ARTICLE 501.02 TO THE ENGINEER FOR APPROVAL. PREPARATION OF THE DEMOLITION PLAN WILL NOT BE MEASURED SEPARATELY FOR PAYMENT BUT SHALL BE INCLUDED IN THE COST OF THE REMOVAL OF THE EXISTING BRIDGE STRUCTURE.

INDEX OF SHEETS

SHEET NO.	DESCRIPTION
1	COVER SHEET
2	GENERAL NOTES, INDEX OF SHEETS & STANDARDS
3-4	SUMMARY OF QUANTITIES
7-10	TYPICAL SECTIONS
11-16	SCHEDULE OF QUANTITIES
17	ALIGNMENT, TIES & BENCHMARKS
18-19	DETOUR PLAN
20-21	REMOVAL PLAN
22-24	PLAN & PROFILE
25-26	EROSION & SEDIMENT CONTROL PLAN
27-29	EROSION & SEDIMENT CONTROL NOTES
30-32	DRAINAGE PLAN & PROFILE
33	CHANNEL GRADING PLAN
34-36	PAVEMENT MARKING & SIGNING PLAN
37-38	PLAT OF HIGHWAYS
39-41	EXISTING STRUCTURAL PLANS
42-46	DISTRICT ONE DETAILS
47-49	CROSS SECTIONS - CHANNEL
50-69	CROSS SECTIONS - WALKER ROAD

HIGHWAY STANDARDS

STANDARD NO.	DESCRIPTION
000001-06	STANDARD SYMBOLS, ABBREVIATIONS AND PATTERNS
001001-02	AREAS OF REINFORCEMENT BARS
280001-06	TEMPORARY EROSION CONTROL SYSTEMS
420401-08	BRIDGE APPROACH PAVEMENT CONNECTOR
482001-02	HMA SHOULDER ADJACENT TO FLEXIBLE PAVEMENT
515001-03	NAME PLATE FOR BRIDGES
542101-02	REINFORCED CONCRETE END SECTIONS FOR PIPE CULVERTS 15" (375 MM) THRU 36" (900 MM) DIA. AT RIGHT ANGLES WITH ROADWAY
542301-03	PRECAST REINFORCED CONCRETE FLARED END SECTION
601001-04	SUB-SURFACE DRAINS
601101-01	CONCRETE HEADWALL FOR PIPE DRAIN
630001-10	STEEL PLATE BEAM GUARDRAIL
630101-09	GUARDRAIL MOUNTED ON EXISTING CULVERTS
630106	LONG-SPAN GUARDRAIL OVER CULVERT
630201-06	PCC/HMA STABILIZATION AT STEEL PLATE BEAM GUARDRAIL
630301-05	SHOULDER WIDENING FOR TYPE 1 (SPECIAL) GUARDRAIL TERMINALS
631032-07	TRAFFIC BARRIER TERMINAL, TYPE 6A
635006-03	REFLECTOR AND TERMINAL MARKER PLACEMENT
635011-02	REFLECTOR MARKER AND MOUNTING DETAILS
701001-02	OFF-RD OPERATION 2L, 2W, MORE THAN 15' AWAY
701006-03	OFF-RD OPERATION 2L, 2W, 4.5 M 15' TO 24" FROM PAVEMENT EDGE
701011-02	OFF-RD MOVING OPERATIONS, 2L, 2W, DAY ONLY
701301-04	LANE CLOSURE, 2L, 2W, SHORT TIME OPERATIONS
701311-03	LANE CLOSURE, 2L, 2W, MOVING OPERATIONS - DAY ONLY
701901-02	TRAFFIC CONTROL DEVICES
720001-01	SIGN PANEL MOUNTING DETAILS
720006-03	SIGN PANEL ERECTION DETAILS
728001-01	TELESCOPING STEEL SIGN SUPPORT
729001-01	APPLICATIONS OF TYPES A & B METAL POSTS (FOR SIGNS & MARKERS)
BLR 26-3	STEEL PLATE BEAM GUARDRAIL 29" HEIGHT

DISTRICT STANDARDS

STANDARD NO.	DESCRIPTION
BD-32	BUTT JOINTS AND HMA TAPER
BD-51	BENCHING DETAIL FOR EMBANKMENT WIDENING
TC-10	TRAFFIC CONTROL AND PROTECTION FOR SIDE ROADS, INTERSECTIONS, AND DRIVEWAYS
TC-13	DISTRICT ONE TYPICAL PAVEMENT MARKINGS
TC-22	ARTERIAL ROAD INFORMATION SIGN (DISTRICT 1)

FILE NAME = W:\Projects\2013\130174 Walker-Phil\Lead\G.v\1\Dgn\Sheet\GENNOTES.dgn



WILLS BURKE KELSEY ASSOCIATES LTD.
116 West Main Street, Suite 201
St. Charles, Illinois 60174

USER NAME = nparris	DESIGNED -	REVISED -
	DRAWN -	REVISED -
PLOT SCALE = 1:20	CHECKED -	REVISED -
PLOT DATE = 9/8/2014	DATE -	REVISED -

STATE OF ILLINOIS
DEPARTMENT OF TRANSPORTATION

GENERAL NOTES,
INDEX OF SHEETS & STANDARDS

SCALE:	SHEET NO. 1	OF 1	SHEETS	STA.	TO STA.
--------	-------------	------	--------	------	---------

C.H. RTE.	SECTION	COUNTY	TOTAL SHEETS	SHEET NO.
46	08-00133-01-BR	KANE	87	2
		CONTRACT NO.XXXXXX		
ILLINOIS		FED. AID PROJECT		

SUMMARY OF QUANTITIES

SPECIAL PROVISION	SPECIALTY ITEM	CODE NO.	ITEM	UNIT	TOTAL QUANTITY	CONSTRUCTION CODE		
						80% FEDERAL 20% STATE		
						ROADWAY	BRIDGE	TRAINEES
						0004 NON-URBAN	0011 NON-URBAN	0042 NON-URBAN
•	S	20200100	EARTH EXCAVATION	CU YD	2,660	2,660		
		20201200	REMOVAL AND DISPOSAL OF UNSUITABLE MATERIAL	CU YD	2,565	2,565		
		20300100	CHANNEL EXCAVATION	CU YD	280		280	
		20400800	FURNISHED EXCAVATION	CU YD	1,765	1,765		
		20800150	TRENCH BACKFILL	CU YD	10.9	10.9		
		21001000	GEOTECHNICAL FABRIC FOR GROUND STABILIZATION	SQ YD	7,695	7,695		
		21101505	TOPSOIL EXCAVATION AND PLACEMENT	CU YD	1,355	1,355		
•		25000210	SEEDING, CLASS 2A	ACRE	1	1		
•		25000312	SEEDING, CLASS 4A	ACRE	0.7	0.7		
•		25000314	SEEDING, CLASS 4B	ACRE	0.3	0.3		
•		25000400	NITROGEN FERTILIZER NUTRIENT	POUND	155	155		
•		25000500	PHOSPHORUS FERTILIZER NUTRIENT	POUND	155	155		
•		25000600	POTASSIUM FERTILIZER NUTRIENT	POUND	155	155		
		25100630	EROSION CONTROL BLANKET	SQ YD	8,386	8,386		
		28000250	TEMPORARY EROSION CONTROL SEEDING	POUND	1,028	1,028		
		28000305	TEMPORARY DITCH CHECKS	FOOT	347	347		
		28000315	AGGREGATE DITCH CHECKS	TON	7	7		
		28000400	PERIMETER EROSION BARRIER	FOOT	2,444	2,444		
		28000500	INLET AND PIPE PROTECTION	EACH	7	7		
		28100105	STONE RIPRAP, CLASS A3	SQ YD	23	23		
		28100107	STONE RIPRAP, CLASS A4	SQ YD	748	279	469	
		28200200	FILTER FABRIC	SQ YD	783	314	469	
	S	30300001	AGGREGATE SUBGRADE IMPROVEMENT	CU YD	2,565	2,565		
	S	30300112	AGGREGATE SUBGRADE IMPROVEMENT 12"	SQ YD	4,200	4,200		
		31101100	SUBBASE GRANULAR MATERIAL, TYPE B	CU YD	77	77		
		31101200	SUBBASE GRANULAR MATERIAL, TYPE B 4"	SQ YD	328	328		
	S	35501316	HOT-MIX ASPHALT BASE COURSE, 8"	SQ YD	304	304		
	S	40603080	HOT-MIX ASPHALT BINDER COURSE, IL-19.0, N50	TON				
	S	40603335	HOT-MIX ASPHALT SURFACE COURSE, MIX "D", N50	TON				
•	S	40701891	HOT-MIX ASPHALT PAVEMENT (FULL-DEPTH), 10 1/2"	SQ YD	4,170	4,170		
	S	42001430	BRIDGE APPROACH PAVEMENT CONNECTOR (FLEXIBLE)	SQ YD	98	98		
		44000100	PAVEMENT REMOVAL	SQ YD	3,135	3,135		

FILE NAME = W:\Projects\2013\130174 WalkerPhill\cadd\G.v1\Drawn\Shots\S01.dgn


SUMMARY OF QUANTITIES

SPECIAL PROVISION	SPECIALTY ITEM	CODE NO.	ITEM	UNIT	TOTAL QUANTITY	CONSTRUCTION CODE		
						80% FEDERAL 20% STATE		
						ROADWAY	BRIDGE	TRAINEES
						0004 NON-URBAN	0011 NON-URBAN	0042 NON-URBAN
	S	48203029	HOT MIX ASPHALT SHOULDERS, 8"	SO YD	1,383	1,383		
		50100100	REMOVAL OF EXISTING STRUCTURES	EACH	1		1	
		50104400	CONCRETE HEADWALL REMOVAL	EACH				
		50105220	PIPE CULVERT REMOVAL	FOOT	44	44		
		50200100	STRUCTURE EXCAVATION	CU YD	74		74	
		50300225	CONCRETE STRUCTURES	CU YD	59.4		59.4	
		50300255	CONCRETE SUPERSTRUCTURE	CU YD	186.9		186.9	
		50300260	BRIDGE DECK GROOVING	SO YD	474		474	
		50300300	PROTECTIVE COAT	SO YD	474		474	
		50500105	FURNISHING AND ERECTING STRUCTURAL STEEL	L SUM	1		1	
		50500505	STUD SHEAR CONNECTORS	EACH	1,062		1,062	
		50800205	REINFORCEMENT BARS, EPOXY COATED	POUND	54,940		54,940	
		50901050	STEEL RAILING, TYPE SM	FOOT	206		206	
		51200958	FURNISHING METAL SHELL PILES 14" X 0.250"	FOOT	525		525	
		51202305	DRIVING PILES	FOOT	525		525	
		51203200	TEST PILE METAL SHELLS	EACH	2		2	
		51500100	NAME PLATES	EACH	1		1	
		52100520	ANCHOR BOLTS, 1"	EACH	24		24	
		54213663	PRECAST REINFORCED CONCRETE FLARED END SECTIONS 18"	EACH	6	6		
		542A0223	PIPE CULVERTS, CLASS A, TYPE 1 18"	FOOT	88	88		
		59100100	GEOCOMPOSITE WALL DRAIN	SO YD	61		61	
		60100060	CONCRETE HEADWALLS FOR PIPE DRAINS	EACH	2	2		
	S	60100945	PIPE DRAINS 12"	FOOT	40	40		
	S	60107600	PIPE UNDERDRAINS 4"	FOOT	749	749		
	S	60108100	PIPE UNDERDRAINS 4" (SPECIAL)	FOOT	26	26		
		60235300	INLETS, TYPE A, TYPE 1 FRAME, CLOSED LID	EACH	2	2		
•		63000001	STEEL PLATE BEAM GUARDRAIL, TYPE A, 6 FOOT POSTS	FOOT	532	532		
•		63100087	TRAFFIC BARRIER TERMINAL, TYPE 6A	EACH	4	4		
•		63100167	TRAFFIC BARRIER TERMINAL, TYPE 1 (SPECIAL) TANGENT	EACH	4	4		
		63200310	GUARDRAIL REMOVAL	FOOT	802	802		
		67100100	MOBILIZATION	L SUM	1	1		
•		70103815	TRAFFIC CONTROL SURVEILLANCE	CAL DA	5	5		

FILE NAME = W:\Projects\2013\130174 WalkerPhill\cadd\G.v1\Drawn\Shit\500.002.dgn

SUMMARY OF QUANTITIES


[illegible]

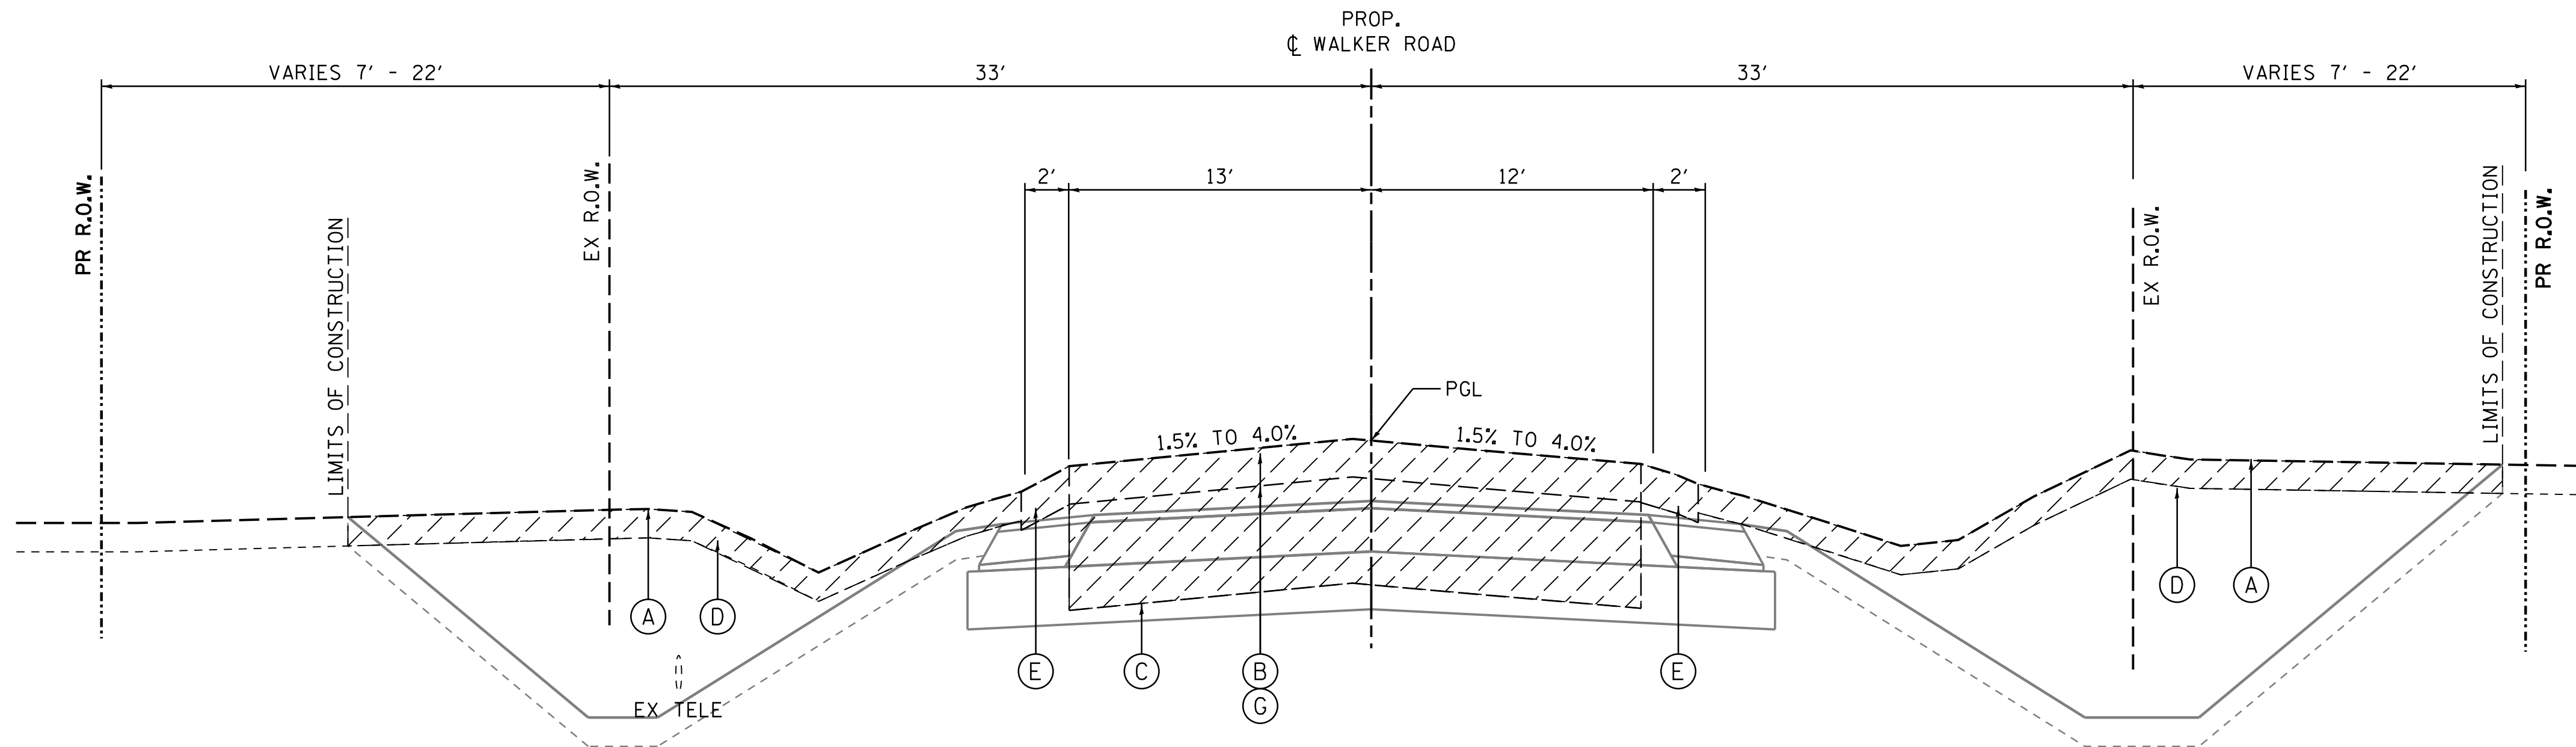

EXISTING TYPICAL SECTION NO. 1

STA. 3+20.0 TO 4+71.4 LT, WALKER ROAD
STA. 3+20.0 TO 4+65.4 RT, WALKER ROAD

STA. 10+24.6 TO 15+00.0 LT, WALKER ROAD
STA. 9+81.1 TO 15+00.0 RT, WALKER ROAD

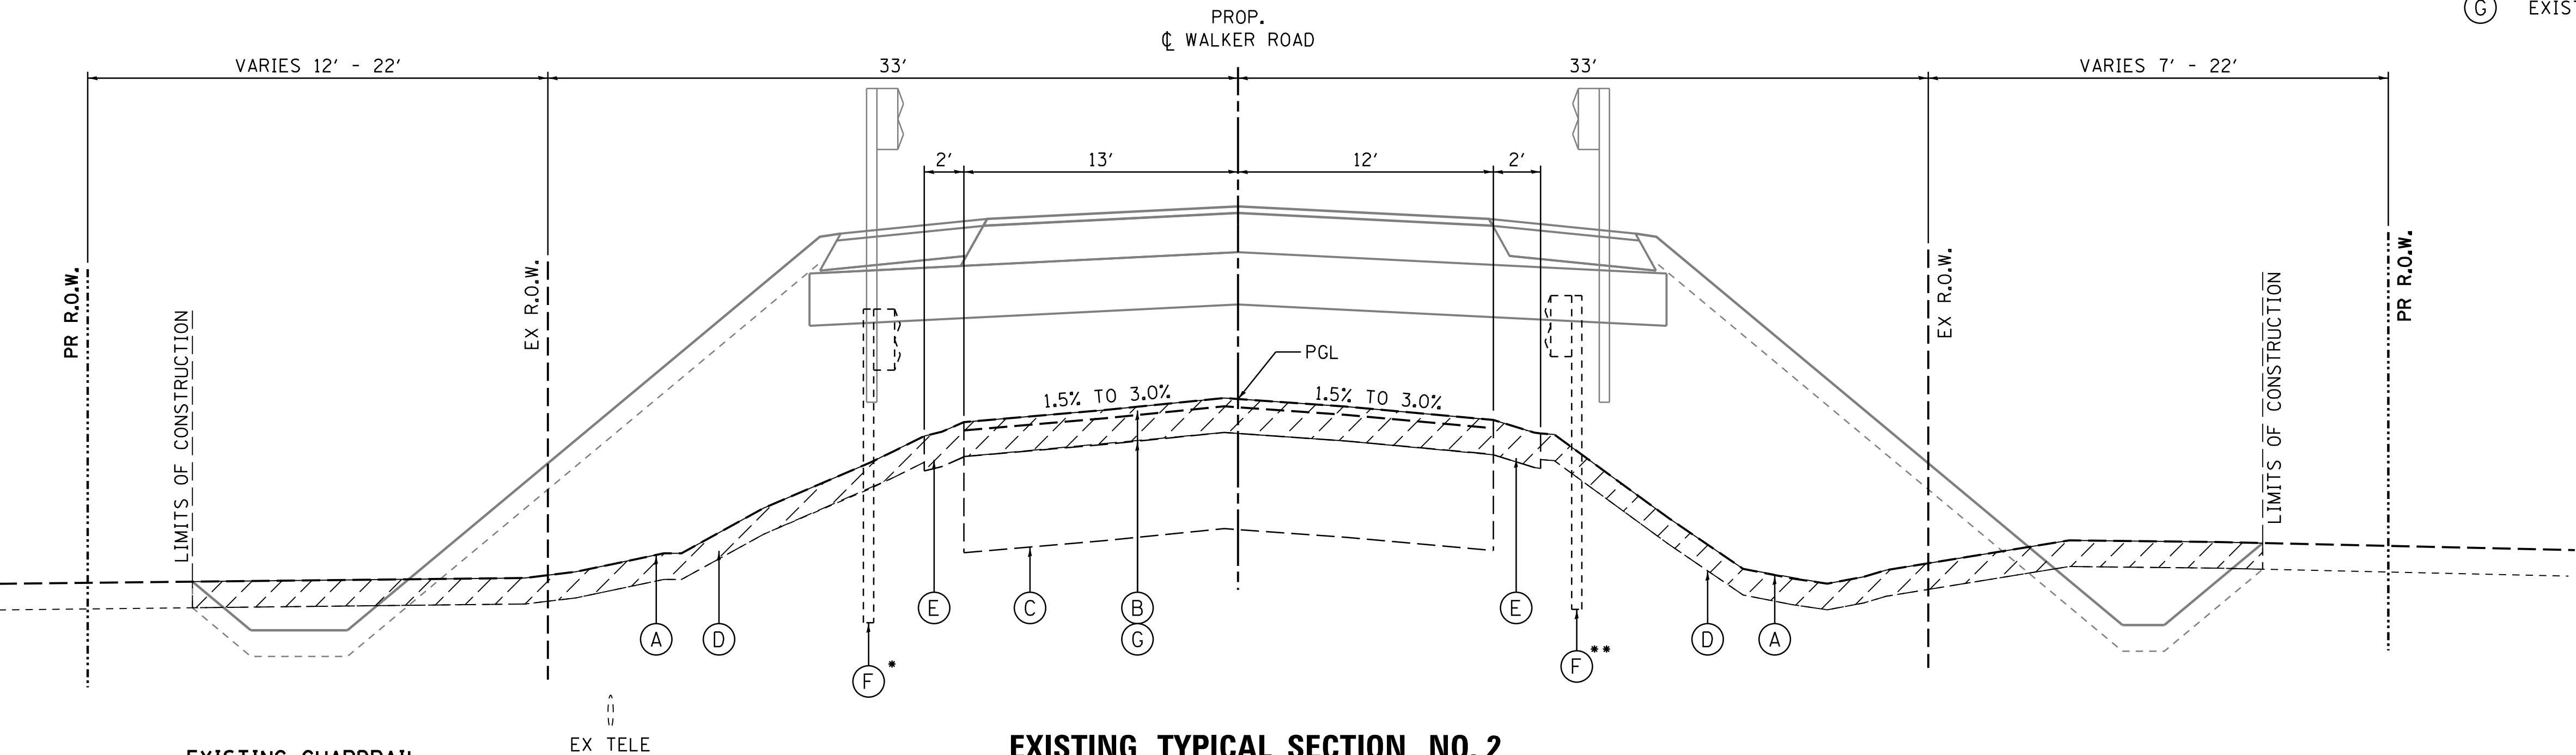

EXISTING TYPICAL SECTION NO. 2

STA. 4+71.4 TO 7+96.9 LT, WALKER ROAD
STA. 4+65.4 TO 7+96.9 RT, WALKER ROAD

EXISTING BRIDGE OMISSION

STA. 8+43.2 TO 10+24.6 LT, WALKER ROAD
STA. 8+43.2 TO 9+81.1 RT, WALKER ROAD

EXISTING PAVEMENT NOTES

1. INFORMATION ON HMA COURSE AND AGGREGATE BASE COURSE THICKNESSES ARE TAKEN FROM THE FOLLOWING RESOURCES:

ROADWAY GEOTECHNICAL INFORMATION HAS BEEN DOCUMENTED IN THE STRUCTURE GEOTECHNICAL REPORT PREPARED BY TESTING SERVICE CORPORATION DATED JULY 17, 2012.
2. IT SHALL BE THE RESPONSIBILITY OF THE CONTRACTOR TO VERIFY THE THICKNESS OF THE EXISTING PAVEMENTS TO BE REMOVED AND THE EXTENT TO WHICH THEY ARE REINFORCED. NO ADDITIONAL COMPENSATION WILL BE ALLOWED BECAUSE OF VARIATIONS FROM THE ASSUMED THICKNESS SHOWN ON THE PLANS OR FOR VARIATIONS IN THE AMOUNT OF REINFORCEMENT.

LEGEND, EXISTING

- (A) EXISTING GROUND LINE
- (B) EXISTING PAVEMENT STRUCTURE, 7.2"-8.6" (SEE NOTES 1 & 2)
 - HOT-MIX ASPHALT SURFACE COURSE, 2.0"
 - HOT-MIX ASPHALT BASE COURSE, 5.2"-6.6"
- (C) EXISTING SAND/GRAVEL FILL, 20"-22" (SEE NOTES 1 & 2)
- (D) EXISTING TOPSOIL, 6" - TO BE REMOVED (21101505)
- (E) EXISTING AGGREGATE SHOULDER, 6" - TO BE REMOVED (INCLUDED IN EARTH EXCAVATION, 20200100)
- (F) EXISTING W-BEAM GUARDRAIL - TO BE REMOVED (63200310)
- (G) EXISTING PAVEMENT STRUCTURE TO BE REMOVED (44000100)

EXISTING GUARDRAIL

- STA. 6+65.4 TO STA. 11+19.9, LT
- STA. 5+20.5 TO STA. 9+74.8, RT

NOTE: GUARDRAIL STATIONING INCLUDES TERMINALS AND BRIDGE RAILS

FILE NAME = W:\Projects\2013\130174 Walker\Phil\Need\G\w\1\Dgn\Sh\Typical.dgn



USER NAME = nparris	DESIGNED -	REVISED -
	DRAWN -	REVISED -
PLOT SCALE = 1:5	CHECKED -	REVISED -
PLOT DATE = 9/8/2014	DATE -	REVISED -

STATE OF ILLINOIS
DEPARTMENT OF TRANSPORTATION

TYPICAL SECTIONS

SCALE: SHEET NO. 1 OF 4 SHEETS STA. TO STA.

C.H. RTE.	SECTION	COUNTY	TOTAL SHEETS	SHEET NO.
46	08-00133-01-BR	KANE	87	6
CONTRACT NO. XXXXXX				
ILLINOIS FED. AID PROJECT				



-- LEFT SIDE --		-- RIGHT SIDE --
STA. 3+20.0 TO 4+37.4, 4'		STA. 3+20.0 TO 4+31.4, 4'
STA. 4+37.4 TO 4+61.4, TAPER 4' TO 8'		STA. 4+31.4 TO 4+55.4, TAPER 4' TO 8'
STA. 4+61.4 TO 4+96.4, 8'		STA. 4+55.4 TO 4+90.4, 8'
STA. 4+96.4 TO 5+02.4, TAPER 8' TO 7'		STA. 4+90.4 TO 4+96.4, TAPER 8' TO 7'
STA. 5+02.4 TO 7+77.8, 7'		STA. 4+96.4 TO 7+59.3, 7'
-- BRIDGE OMISSION --		-- BRIDGE OMISSION --
STA. 8+80.7 TO 10+65.4, 7'		STA. 8+62.2 TO 9+50.1, 7'
STA. 10+65.4 TO 10+74.4, TAPER 7' TO 8'		STA. 9+50.1 TO 9+56.1, TAPER 7' TO 8'
STA. 10+74.4 TO 11+06.4, 8'		STA. 9+56.1 TO 9+90.0, 8'
STA. 11+06.4 TO 11+30.4, TAPER 8' TO 4'		STA. 9+90.0 TO 10+24.0, TAPER 8' TO 4'
STA. 11+30.4 TO 15+00.0, 4'		STA. 10+24.0 TO 15+00.0, 4'

HOT-MIX ASPHALT MIXTURE REQUIREMENTS	
ITEM	AIR VOIDS @ Ndes
WALKER ROAD - FULL DEPTH RECONSTRUCTION (10-1/2")	
HOT-MIX ASPHALT SURFACE COURSE, MIX "D", N50 (IL 9.5 mm); 2"	4% @ 50 GYR.
HOT-MIX ASPHALT BINDER COURSE, IL-19.0, N50; 8 1/2" (2-1/4" MIN. - 4" MAX.)•	4% @ 50 GYR.
WALKER ROAD - APPROACH PAVEMENT CONNECTOR (FLEXIBLE)	
HOT-MIX ASPHALT SURFACE COURSE, MIX "D", N50 (IL 9.5 mm); 2"	4% @ 50 GYR.
HOT-MIX ASPHALT BINDER COURSE, IL-19.0, N50 (2-1/4" MIN. - 4" MAX.)•	4% @ 50 GYR.
HMA SHOULDERS (8")	
HOT-MIX ASPHALT SURFACE COURSE, MIX "D", N50 (IL 9.5 mm); 2"	4% @ 50 GYR.
HOT-MIX ASPHALT SHOULDER (HMA BINDER IL-19 mm), 6" (2-1/4" MIN. - 4" MAX.)•	4% @ 50 GYR.
DRIVEWAYS (10")	
HOT-MIX ASPHALT SURFACE COURSE, MIX "D", N50 (IL 9.5 mm); 2"	4% @ 50 GYR.
HOT-MIX ASPHALT BASE COURSE (HMA BINDER IL-19 mm), FE-8" (2-1/4" MIN. - 4" MAX.)•	4% @ 50 GYR.

•NUMBER OF LIFTS TO BE DETERMINED BY THE ENGINEER.

STA. 4+71.40 TO 7+53.57 LT, WALKER ROAD
STA. 4+65.40 TO 7+53.57 RT, WALKER ROAD

PROP. BRIDGE OMISSION STA. 7+53.57 TO STA. 8+86.43

STA. 8+86.43 TO STA. 10+96.40 LT, WALKER ROAD
STA. 8+86.43 TO STA. 9+81.10 RT, WALKER ROAD

- STA. 4+71.40 TO STA. 7+77.80, LT
STA. 8+80.70 TO STA. 10+96.40, LT
- STA. 4+65.40 TO STA. 7+59.30, RT
STA. 8+62.20 TO STA. 9+81.10, RT

NOTE: GUARDRAIL STATIONING INCLUDES TERMINALS

STRUCTURAL DESIGN TRAFFIC: Year 2025
PV = 2715 SU = 256 MU = 224
ROAD/STREET CLASSIFICATION: Class 2
PERCENT OF STRUCTURAL DESIGN TRAFFIC IN DESIGN LANE:
P = 85 S = 8 M = 7
TRAFFIC FACTOR: Actual TF = 1.15 AC Type = PG 64-22
Minimum TF = NA
PG GRADE: Binder = PG 64-22 / 58-22 Surface = PG 58-28
SUBGRADE SUPPORT RATING: SSR = P00R

- ① HMA PAVEMENT (FULL-DEPTH), 10-3/4" (40701896)
2" SURFACE COURSE, MIX "D", N50
8-3/4" HMA BASE COURSE, IL-19.0
- ② AGGREGATE SUBGRADE IMPROVEMENT, 12" (30300112)
- ③ HMA SHOULDERS, 8" (48203029)
2" SURFACE COURSE, MIX "D", N50
6" HMA BASE COURSE, IL-19.0
- ④ SUB-BASE GRANULAR MATERIAL, TYPE B (31101100)
- ⑤ 6" TOPSOIL EXCAVATION AND PLACEMENT
- ⑥ SEEDING (TYPE AS SPECIFIED) W/EROSION CONTROL BLANKET
- ⑦ STRUCTURAL EMBANKMENT
- ⑧ STEEL PLATE BEAM GUARDRAIL, TYPE A, 6' POSTS (63000001)
- ⑨ AGGREGATE SUBGRADE IMPROVEMENT (30300001) (SEE UNDERCUT TABLE)
- ⑩ GEOTECHNICAL FABRIC FOR GROUND STABILIZATION (21001000)
- ⑪ SUBGRADE UNDERCUT (20201200)
- ⑫ AGGREGATE SHOULDER, SPECIAL CA1 (X481800)
- ⑬ FILTER FABRIC (28200200)
- ⑭ PIPE UNDERDRAIN, 4" - PERFORATED CORRUGATED POLYETHYLENE TUBING (6018100)



STA. 3+20.0 TO 4+37.4 LT, WALKER ROAD
STA. 3+20.0 TO 4+31.4 RT, WALKER ROAD
STA. 11+30.4 TO 15+00.0 LT, WALKER ROAD
STA. 10+24.0 TO 15+00.0, RT WALKER ROAD

*PAVEMENT CROSS SLOPE SHALL BE TRANSITIONED FROM PROP. 2% TO MATCH THE EXISTING CROSS SLOPE OVER A MINIMUM DISTANCE OF 50' AT EACH END OF THE PROJECT.



STA. 11+00.00 TO STA. 14+50.00 (LT/RT), WALKER ROAD



STA. 3+20.00 TO STA. 15+00.00 (LT/RT, WALKER ROAD)

UNDERDRAIN NOTES

1. PIPE UNDERDRAINS TO BE PLACED AS INDICATED ON THE PLANS.
2. CAPS, PLUGS, WYES, AND TEES ARE CONSIDERED INCLUDED IN THE COST OF THE UNDERDRAINS.
3. ALL END RUNS SHALL HAVE A CAP OR PLUG.
4. UNDERDRAINS SHALL BE CONNECTED AS SHOWN ON THE PLANS WHICH COST IS INCLUDED IN THE COST OF THE UNDERDRAINS.
5. UNDERDRAIN MATERIAL SHALL BE PERFORATED CORRUGATED POLYETHYLENE TUBING.
6. UNDERDRAIN OUTLET PIPE MATERIAL SHALL CORRUGATED POLYETHYLENE PIPE WITH A SMOOTH INTERIOR.
7. EXCAVATION, FABRIC SOCK, AND POROUS GRANULAR BACKFILL AS SPECIFIED SHALL BE INCLUDED IN THE COST OF THE UNDERDRAIN.



SEE STD. 630201 FOR ADDITIONAL DETAILS



STA. 7+77.8 TO 7+92.4 LT, WALKER ROAD
STA. 7+59.3 TO 7+73.2 RT, WALKER ROAD
-- BRIDGE OMISSION --
STA. 8+66.8 TO 8+80.7 LT, WALKER ROAD
STA. 8+47.6 TO 8+62.2 RT, WALKER ROAD

LEGEND, PROPOSED

- ① HMA PAVEMENT (FULL-DEPTH), 10-3/4" (40701896)
2" SURFACE COURSE, MIX "D", N50
8-3/4" HMA BASE COURSE, IL-19.0
- ② AGGREGATE SUBGRADE IMPROVEMENT, 12" (30300112)
- ③ HMA SHOULDERS, 8" (48203029)
2" SURFACE COURSE, MIX "D", N50
6" HMA BASE COURSE, IL-19.0
- ④ SUB-BASE GRANULAR MATERIAL, TYPE B (31101100)
- ⑤ 6" TOPSOIL EXCAVATION AND PLACEMENT
- ⑥ SEEDING (TYPE AS SPECIFIED) W/EROSION CONTROL BLANKET
- ⑦ STRUCTURAL EMBANKMENT
- ⑧ STEEL PLATE BEAM GUARDRAIL, TYPE A, 6' POSTS (63000001)
- ⑨ AGGREGATE SUBGRADE IMPROVEMENT (30300001) (SEE UNDERCUT TABLE)
- ⑩ GEOTECHNICAL FABRIC FOR GROUND STABILIZATION (21001000)
- ⑪ SUBGRADE UNDERCUT (20201200)
- ⑫ AGGREGATE SHOULDER, SPECIAL CA1 (X481800)
- ⑬ FILTER FABRIC (28200200)
- ⑭ PIPE UNDERDRAIN, 4" - PERFORATED CORRUGATED POLYETHYLENE TUBING (6018100)

FILE NAME = W:\Projects\2013\130174 WalkerPHII\cadd\Civil\Dan\Sht\TYPICAL_3.dgn




USER NAME = nparris	DESIGNED -	REVISED -
	DRAWN -	REVISED -
PLOT SCALE = 1:5	CHECKED -	
PLOT DATE = 9/8/2014	DATE -	REVISED -

STATE OF ILLINOIS
DEPARTMENT OF TRANSPORTATION

TYPICAL SECTIONS				
SCALE:	SHEET NO. 3	OF 4	SHEETS	STA. TO STA.

C.H. RTE.	SECTION	COUNTY	TOTAL SHEETS	SHEET NO.
46	08-00133-01-BR	KANE	87	8
		CONTRACT NO.XXXXXX		
ILLINOIS		FED. AID PROJECT		

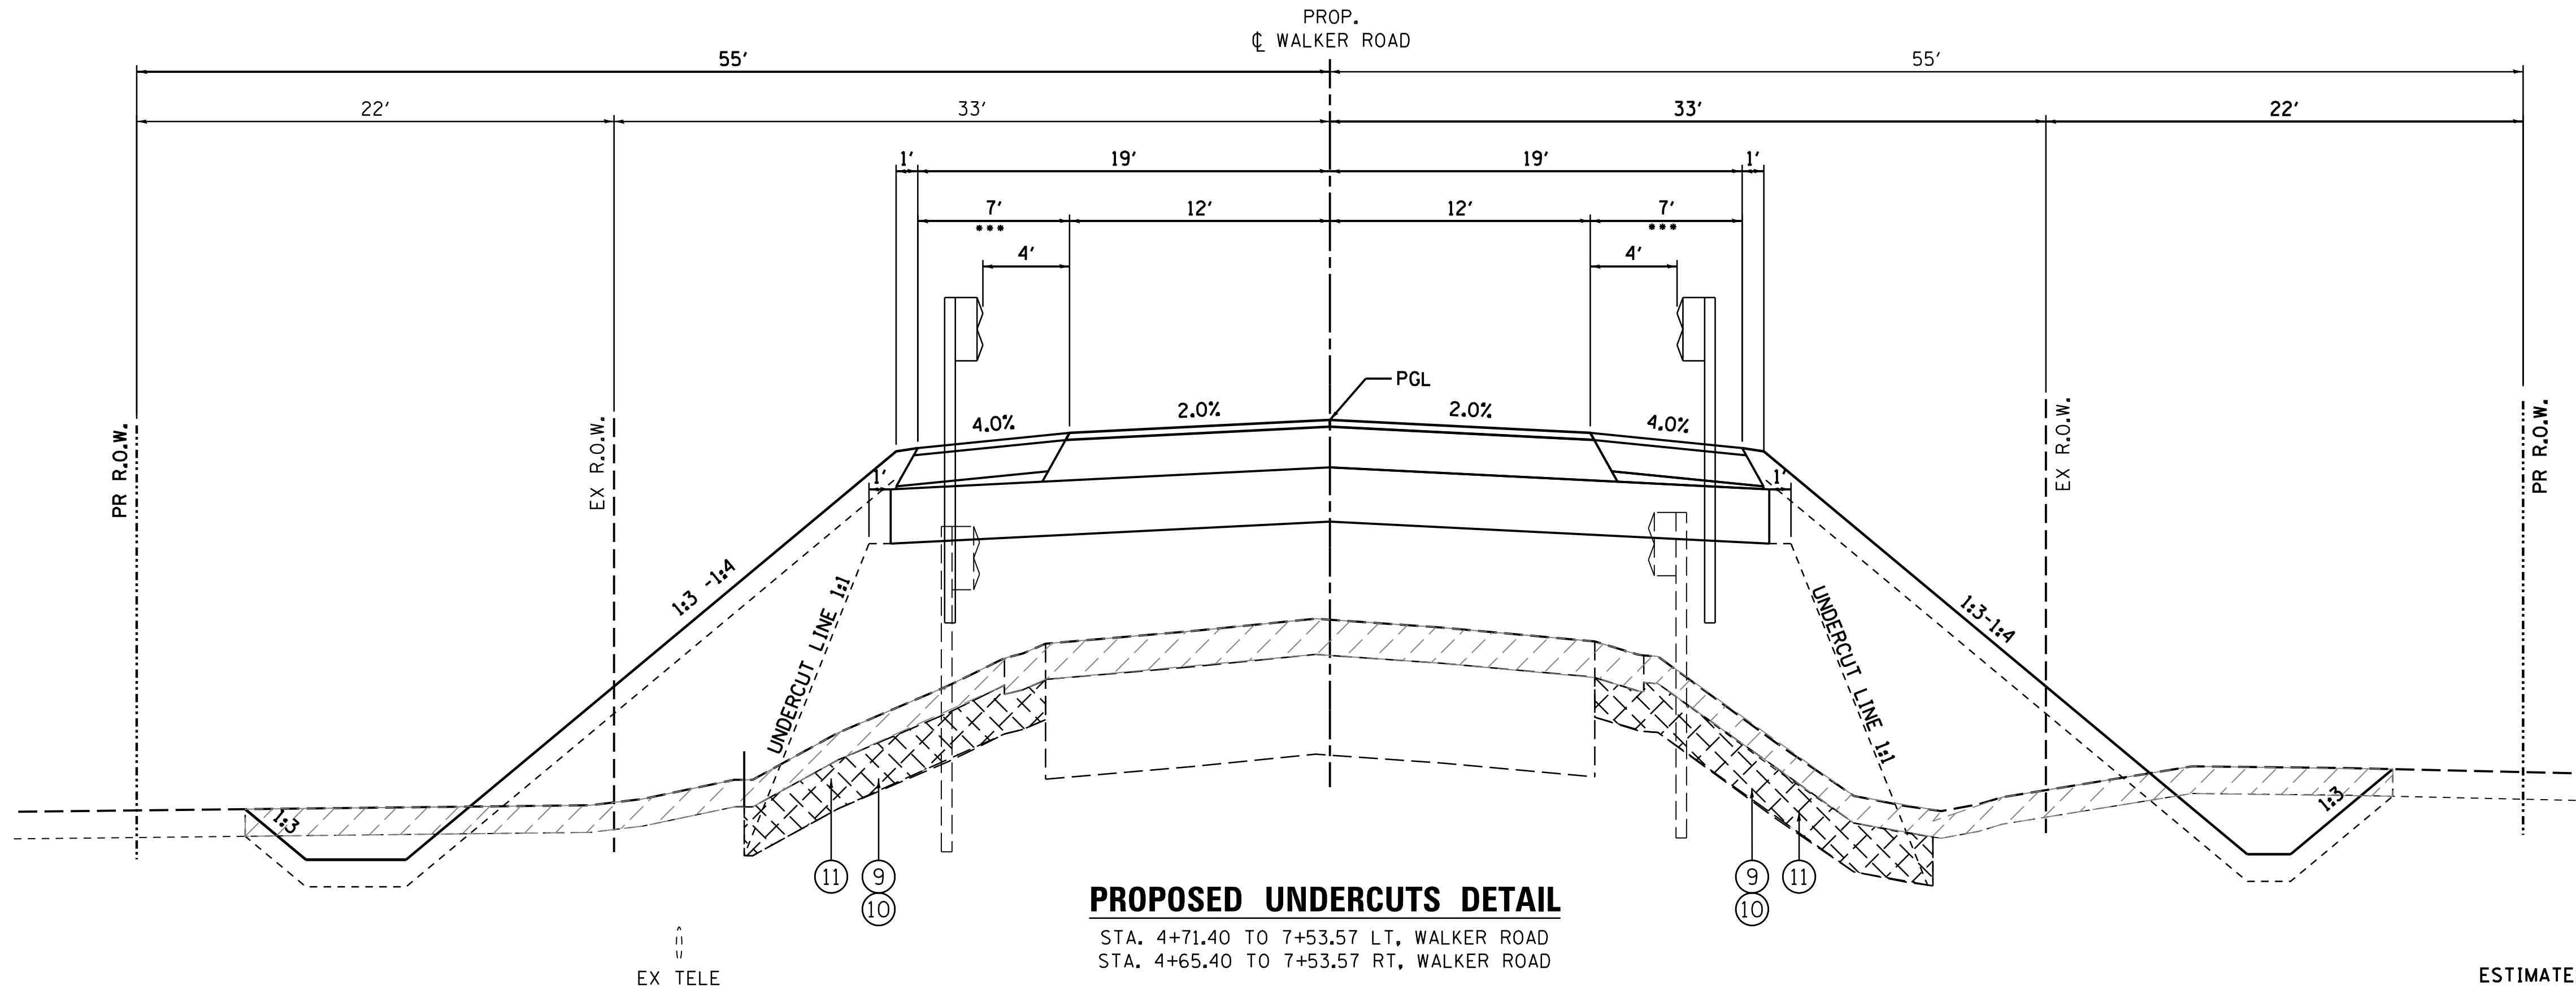

PROPOSED UNDERCUTS DETAIL

STA. 4+71.40 TO 7+53.57 LT, WALKER ROAD
STA. 4+65.40 TO 7+53.57 RT, WALKER ROAD

PROP. BRIDGE OMISSION STA. 7+53.57 TO STA. 8+86.43


STA. 8+86.43 TO STA. 10+96.40 LT, WALKER ROAD
STA. 8+86.43 TO STA. 9+81.10 RT, WALKER ROAD

**ESTIMATED THICKNESS
FOR UNDERCUTTING, AGGREGATE
IMPROVEMENT SUBGRADE AND
GEOTECHNICAL FABRIC**

BORING	LOCATION	THICKNESS
B2	3+20 TO 7+83.57	12 INCHES
B1	8+56.43 TO 15+00	8 INCHES

LEGEND, PROPOSED

- HMA PAVEMENT (FULL-DEPTH), 10-3/4" (40701896)
2" SURFACE COURSE, MIX "D", N50
8-3/4" HMA BASE COURSE, IL-19.0
- AGGREGATE SUBGRADE IMPROVEMENT, 12" (30300112)
- HMA SHOULDERS, 8" (48203029)
2" SURFACE COURSE, MIX "D", N50
6" HMA BASE COURSE, IL-19.0
- SUB-BASE GRANULAR MATERIAL, TYPE B (31101100)
- 6" TOPSOIL EXCAVATION AND PLACEMENT
- SEEDING (TYPE AS SPECIFIED) W/EROSION CONTROL BLANKET
- STRUCTURAL EMBANKMENT
- STEEL PLATE BEAM GUARDRAIL, TYPE A, 6' POSTS (63000001)
- AGGREGATE SUBGRADE IMPROVEMENT (30300001) (SEE UNDERCUT TABLE)
- GEOTECHNICAL FABRIC FOR GROUND STABILIZATION (21001000)
- SUBGRADE UNDERCUT (20201200)
- AGGREGATE SHOULDER, SPECIAL CA1 (X481800)
- FILTER FABRIC (28200200)
- PIPE UNDERDRAIN, 4" - PERFORATED CORRUGATED POLYETHYLENE TUBING (6018100)

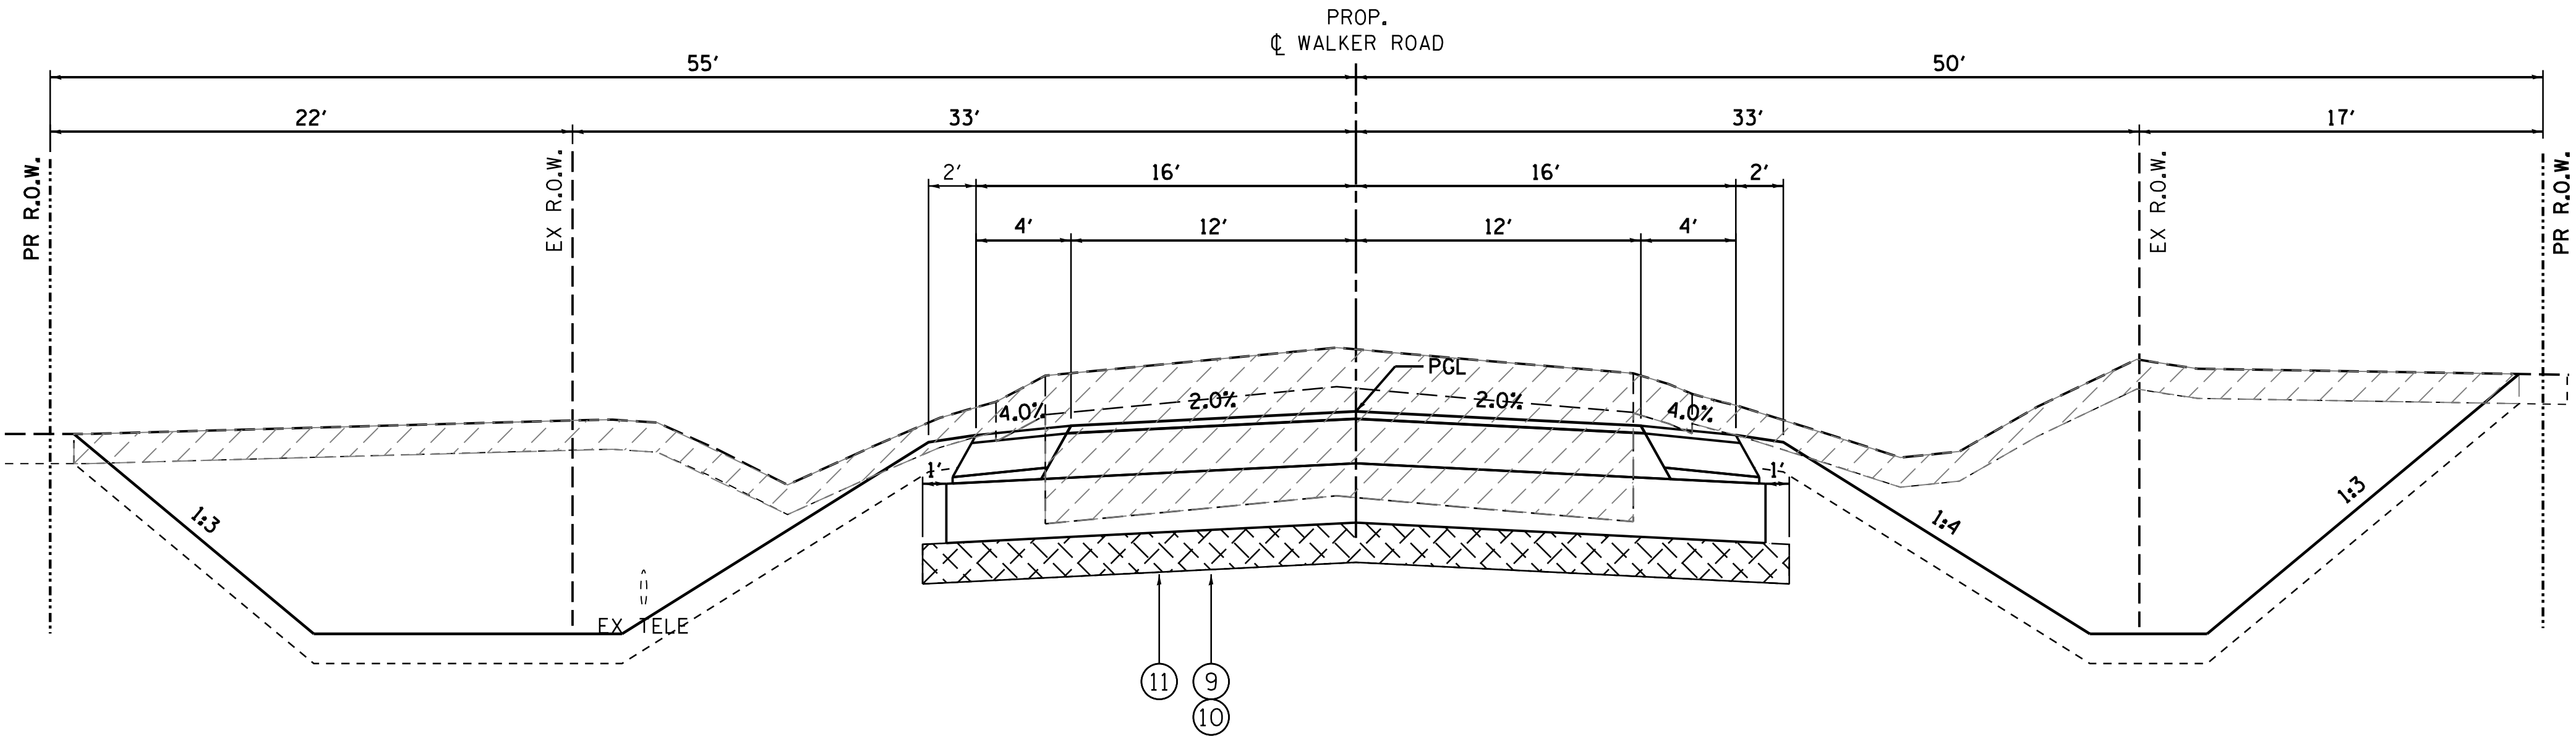

PROPOSED UNDERCUTS DETAIL

STA. 3+20.0 TO 4+37.4 LT, WALKER ROAD
STA. 3+20.0 TO 4+31.4 RT, WALKER ROAD
STA. 11+30.4 TO 15+00.0 LT, WALKER ROAD
STA. 10+24.0 TO 15+00.0, RT WALKER ROAD

FILE NAME = W:\Projects\2013\130174 Walker\Phil\veed\G\w\1\Drawn\Sh\1\TYPICAL.dgn


FILE NAME = W:\Projects\2013\130174 Walker\Phil\cadd\G.v\1\Dgn\Sheet\VTB.01.dgn

WBK

WILLS BURKE KELSEY ASSOCIATES LTD.

116 West Main Street, Suite 201
St. Charles, Illinois 60174

USER NAME = nparris	DESIGNED -	REVISED -
	DRAWN -	REVISED -
PLOT SCALE = 1:100	CHECKED -	REVISED -
PLOT DATE = 9/8/2014	DATE -	REVISED -

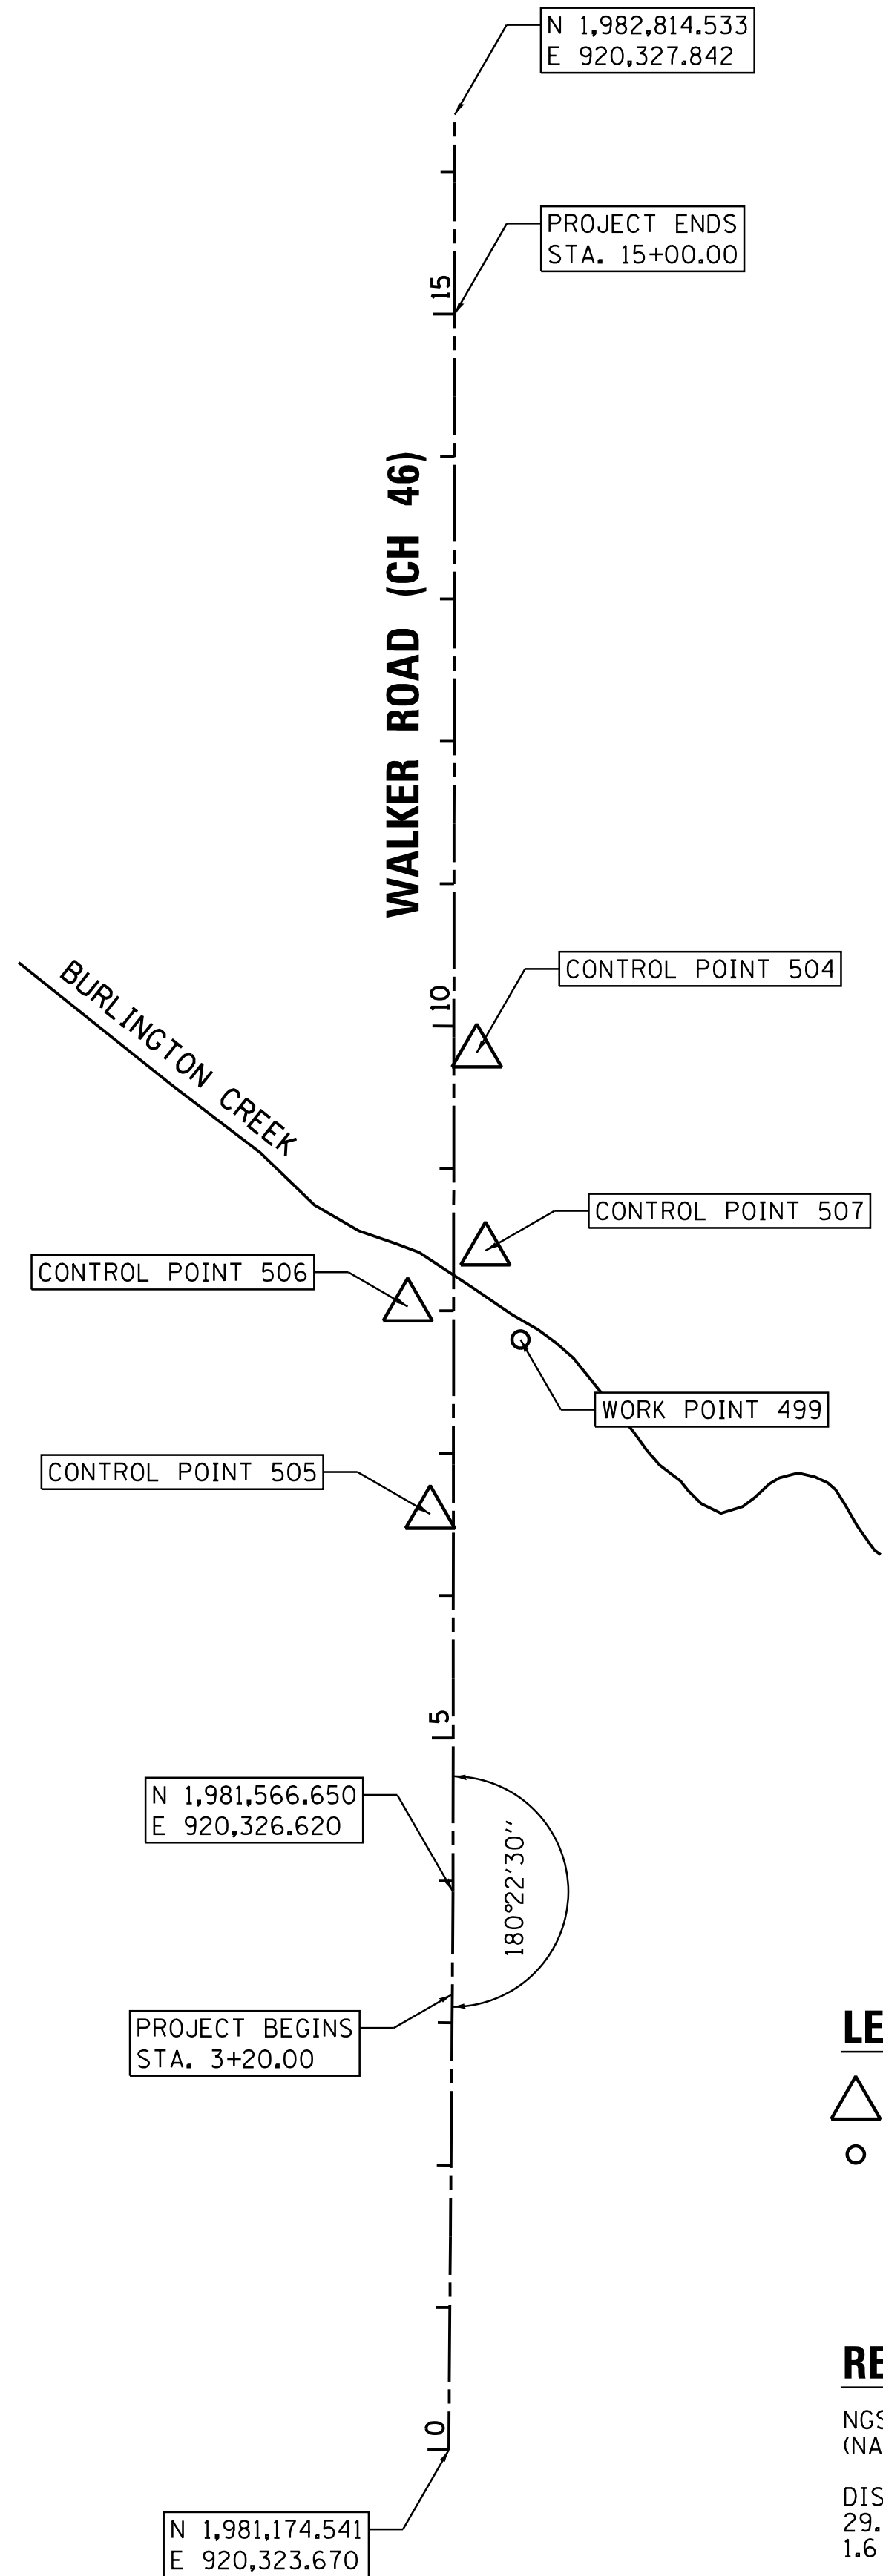

LEGEND


- = HORIZONTAL CONTROL POINT LOCATION
- = SURVEY WORK POINT LOCATION

REFERENCE MARK


NGS MONUMENT, DESIGNATION L 131, PID NH0080 (NAVD 88 DATUM)

DISK SET IN TOP OF CONCRETE MONUMENT LOCATED 29.5 FT SOUTH OF CENTERLINE OF IL ROUTE 72 AND 1.6 MILES EAST OF STATE ST.


ELEVATION = 981.00

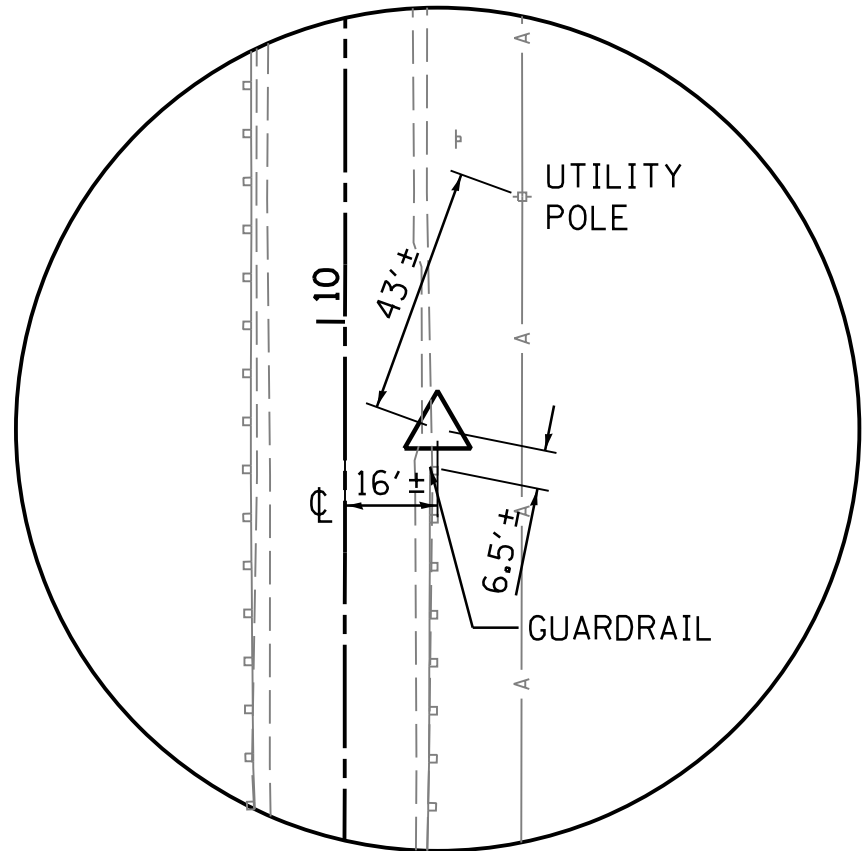


CONTROL POINT NO. 504

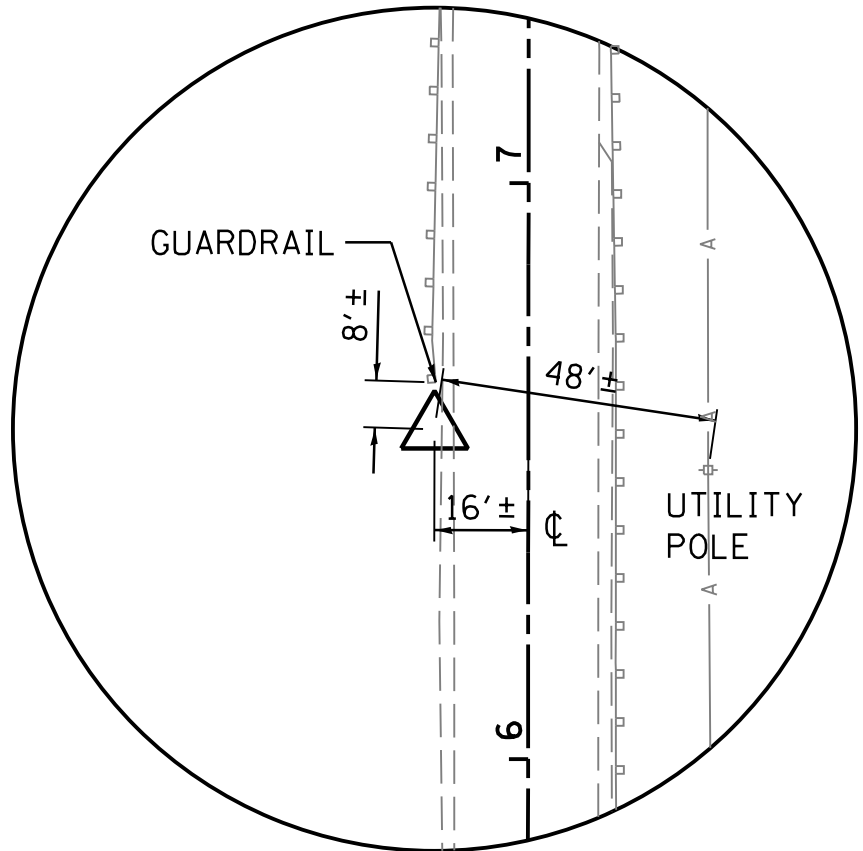

CONTROL POINT NO. 505

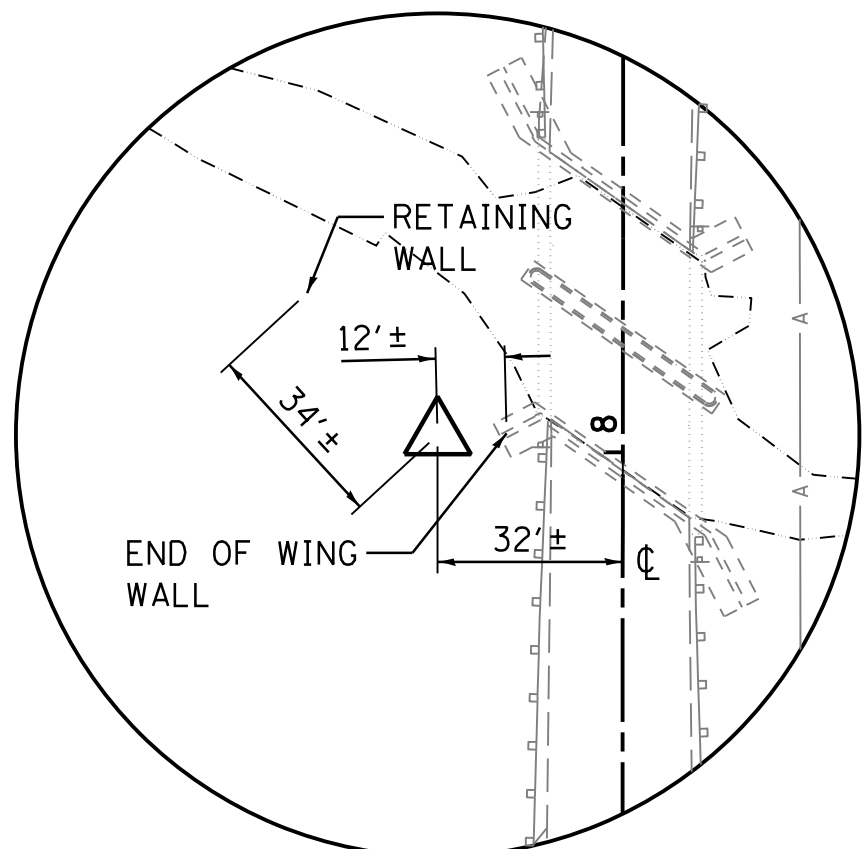

CONTROL POINT NO. 506

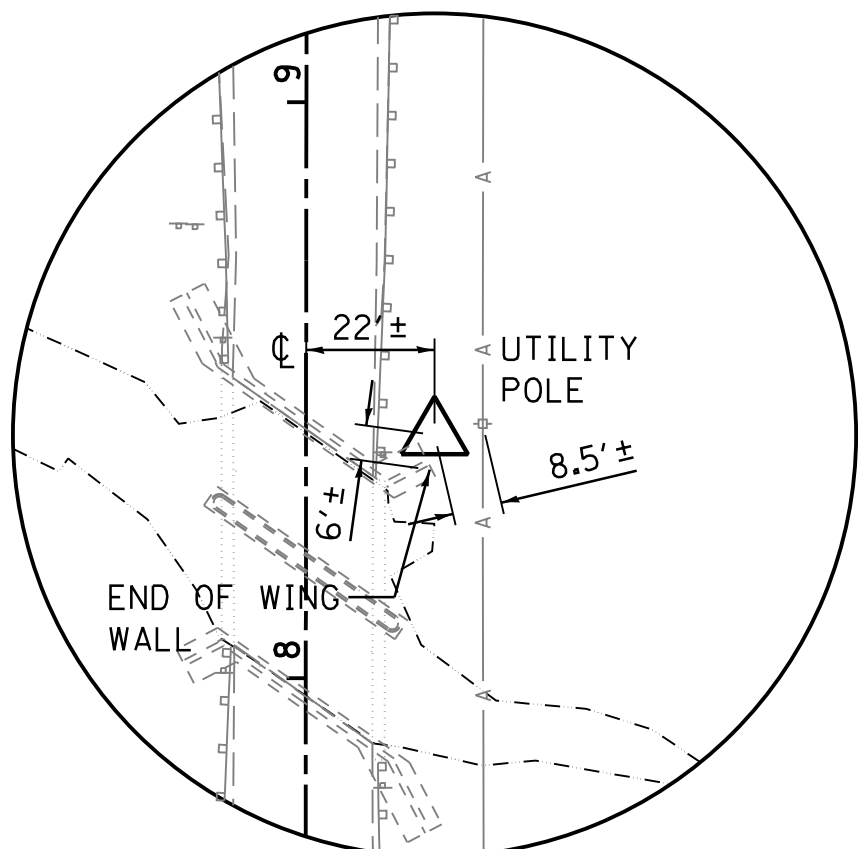

CONTROL POINT NO. 507

HORIZONTAL CONTROL POINTS (NAD 83)

POINT	NORTH	EAST	ELEVATION	CHAIN	STATION	OFFSET	DESCRIPTION
504	1,982,165.857	920,343.288	842.70	WALKER	9+81.34	16.091' RT	IRON PIPE W/ CAP
505	1,981,831.819	920,310.580	842.48	WALKER	6+57.27	16.300' LT	IRON PIPE W/ CAP
506	1,981,977.534	920,294.865	842.74	WALKER	8+02.97	32.157' LT	IRON PIPE W/ CAP
507	1,982,016.737	920,349.364	840.47	WALKER	8+42.23	22.303' RT	IRON PIPE W/ CAP

SURVEY WORK POINTS

POINT	NORTH	EAST	ELEVATION	CHAIN	STATION	OFFSET	DESCRIPTION
499	1,981,954.350	920,373.950	838.38	WALKER	7+79.87	46.950' RT	SET HUB & TACK

STATE OF ILLINOIS
DEPARTMENT OF TRANSPORTATION

ALIGNMENT, TIES & BENCHMARKS

SCALE: SHEET NO. 1 OF 1 SHEETS STA. TO STA.

C.H. RTE.	SECTION	COUNTY	TOTAL SHEETS	SHEET NO.
46	08-00133-01-BR	KANE	87	16
CONTRACT NO. XXXXXX				
ILLINOIS FED. AID PROJECT				

FILE NAME = W:\Projects\2013\130174 Walker\PH\Need\G.v\1\Dgn\Shk\DETOUR 01.dgn

GENERAL NOTES:

1. THE CONTRACTOR SHALL CONSTRUCT AND MAINTAIN AGGREGATE SURFACE COURSE FOR TEMPORARY ACCESS TO FIELD ENTRANCES. THE TEMPORARY CLOSURE OF FIELD ENTRANCES WILL BE LIMITED TO THE DURATION OF THE CONSTRUCTION DIRECTLY IN FRONT OF THE ENTRANCE. IN THE EVENT THAT THE PLANTING SEASON IS COMPLETE AND ACCESS TO THE FIELD(S) ARE NOT REQUIRED, THIS ITEM MAY BE OMITTED WITH THE APPROVAL OF THE ENGINEER. OTHERWISE THE ENTRANCE(S) SHALL BE OPEN AT THE END OF THE WORK DAY OR AS APPROVED BY THE ENGINEER. THE CONTRACTOR SHALL COORDINATE CLOSURES WITH THE ENGINEER AND PROPERTY OWNER A MINIMUM OF SEVEN (7) DAYS IN ADVANCE OF THE CLOSURE.
2. AGGREGATE SURFACE FOR TEMPORARY ACCESS WILL BE MEASURED FOR PAYMENT FOR EACH FIELD ENTRANCE CONSTRUCTED FOR THE PURPOSE OF TEMPORARY ACCESS. TEMPORARY AGGREGATE SURFACE COURSE SHALL BE PAID FOR AT THE CONTRACT UNIT COST EACH FOR TEMPORARY ACCESS (FIELD ENTRANCE).
3. THE TRAFFIC CONTROL DEPICTED HEREIN IS THE MINIMUM REQUIREMENT. ADDITIONAL TRAFFIC CONTROL DEVICES, AS SPECIFIED BY THE SPECIAL PROVISIONS, SHALL BE PLACED BY THE CONTRACTOR TO THE SATISFACTION OF THE ENGINEER. ALL TRAFFIC CONTROL DEVICES, UNLESS OTHERWISE NOTED IN THE PLANS OR SPECIAL PROVISIONS, SHALL BE INCLUDED IN THE COST OF THE PAY ITEM TRAFFIC CONTROL AND PROTECTION, (SPECIAL).

TEMPORARY DETOUR DURATION

THE CONTRACT DOCUMENTS WILL ALLOW THE ROADWAY CLOSURE AND TEMPORARY DETOUR DETAILED ON THIS SHEET TO REMAIN IN PLACE UNTIL AUGUST 22, 2014. THE CONTRACTOR WILL BE EXPECTED TO COMPLETE ALL THE PROPOSED WORK RELATED TO THE CONSTRUCTION OF THE PROPOSED BRIDGE AND ROADWAY DURING THIS CLOSURE. THE ROADWAY MUST HAVE THE HMA SURFACE COURSE PLACED AND THE GUARDRAIL INSTALLED BEFORE THE ROADWAY IS OPENED TO TRAFFIC. IF THE SURFACE COURSE AND GUARDRAIL ARE NOT COMPLETED IN THE ALLOWED TIME, ADDITIONAL TRAFFIC CONTROL DEVICES REQUIRED FOR THE COMPLETION OF REMAINING CONSTRUCTION OPERATIONS WILL BE AT THE CONTRACTOR'S EXPENSE.

CHANGEABLE MESSAGE SIGN

THE CONTRACTOR SHALL PLACE ELECTRONIC CHANGEABLE MESSAGE SIGNS ON THE EAST AND WEST SIDES OF THE PROJECT TO WARN THE PUBLIC OF THE PENDING CLOSURE. THE MESSAGE BOARDS WILL NEED TO BE PLACED AND SET OUT FOR SEVEN (7) DAYS IN ADVANCE OF THE ANTICIPATED FIRST DAY OF CONSTRUCTION. THE SIGNS SHALL REMAIN IN PLACE FOR AN ADDITIONAL SEVEN (7) AFTER THE FIRST DAY OF CONSTRUCTION. THE CONTRACTOR WILL COORDINATE WITH THE ENGINEER ON THE EXACT PLACEMENT OF THE MESSAGE BOARDS AND THE MESSAGE THAT IS TO BE DISPLAYED. THE MESSAGE MAY PERIODICALLY BE CHANGED BY THE COUNTY AND/OR ENGINEER. THERE WILL BE NO ADDITIONAL COMPENSATION FOR CHANGING OF THE MESSAGE(S). THE MESSAGE BOARDS WILL BE PAID FOR AS CHANGEABLE MESSAGE SIGN, SPECIAL PER CALENDAR DAY FOR EACH MESSAGE SIGN UTILIZED.

TEMPORARY INFORMATION SIGN

THE CONTRACTOR SHALL ERECT ON THE EAST AND WEST SIDE OF THE PROJECTE TO INFORM THE PUBLIC OF THE CONSTRUCTION DURATION. THE CONTRACTOR WILL COORDINATE WITH THE ENGINEER ON THE EXACT PLACEMENT OF THE SIGN. THE SIGN SHALL BE IN PLACE FOR THE ENTIRE DURATION OF THE CONTRACT OR AS DIRECTED BY THE ENGINEER. THE TEMPORARY SIGN WILL BE AS DIMENSIONED ON STD. TC22 EXCEPT THE MESSAGE SHALL BE AS DETAILED ON THE DETOUR PLAN. THE SIGNING, WHICH INCLUDES POST AND MOUNTING, WILL BE PAID AS TEMPORARY INFORMATION SIGNING, PER EACH FOR EACH SIGN ERECTED.

CONTACTS

THE CONTRACTOR WILL BE REQUIRED TO COORDINATE ALL MAINTENANCE OF TRAFFIC OPERATIONS WITH ALL MUNICIPALITIES, TOWNSHIP, AND COUNTY ENTITIES WITHIN THE PROJECT LIMITS. THE FOLLOWING IS THE APPLICABLE LIST OF CONTACTS:

KANE COUNTY DIVISION OF TRANSPORTATION	DAVE BOESCH, CHIEF OF CNSTR.	630-584-1170
KANE COUNTY SHERIFF	PATRICK PEREZ, SHERIFF	630-232-6840
KANE CO. OFFICE OF EMERGENCY MANAGEMENT	DONALD BRYANT, DIRECTOR	630-232-5985
VILLAGE OF HAMPSHIRE PUBLIC WORKS	COLIN CHRISTENSEN, DIRECTOR	847-683-4044
VILLAGE OF HAMPSHIRE POLICE DEPARTMENT	BRIAN THOMPSON, CHIEF	847-683-2240
HAMPSHIRE TOWNSHIP HIGHWAY DEPARTMENT	STAN WALKER, COMMISSIONER	847-683-4485
HAMPSHIRE FIRE PROTECTION DISTRICT	BILL ROBINSON, CHIEF	847-683-2629
COMMUNITY UNIT SCHOOL DISTRICT 300	MICHAEL BREGY, SUPERINTENDENT	847-551-8410

LIMITATIONS OF CONSTRUCTION

THE CONTRACTOR SHALL COORDINATE THE ITEMS OF WORK IN ORDER TO KEEP HAZARDS AND TRAFFIC INCONVENIENCES TO A MINIMUM, AS SPECIFIED BELOW:

1. IF THERE ARE CONSTRUCTION OPERATION COMPLETE OUTSIDE OF THE DURATION OF THE ROADWAY CLOSURE, THOSE CONSTRUCTION OPERATIONS WILL BE CONDUCTED SO ONE LANE IN EACH DIRECTION ON WALKER ROAD REMAIN OPEN AT ALL TIMES.
2. THE CONTRACTOR SHALL PROVIDE, ERECT, AND MAINTAIN ALL THE NECESSARY SIGNS, BARRICADES, CONES, DRUMS, AND LIGHTS FOR THE WARNING AND PROTECTION OF TRAFFIC, AS REQUIRED BY SECTIONS 107 AND 701 THROUGH 703 OF THE STANDARD SPECIFICATIONS, AND AS MODIFIED.
3. THE CONTRACTOR SHALL FURNISH AND ERECT "ROAD CONSTRUCTION AHEAD" SIGNS (W20-1 (0)-48) AT BOTH ENDS OF THE PROJECT AND AT ALL SIDE ROADS WITHIN THE LIMITS OF THIS SECTION WHEN WORKING IN THE VICINITY OF THE SIDE ROAD INTERSECTION.

OFF-PEAK HOURS

FOR CONSTRUCTION OPERATIONS OUTSIDE THE DESIGNATED DETOUR PERIOD, THE "OFF-PEAK" HOURS ARE DEFINED AS THE DAYTIME HOURS FROM 9:00 A.M. TO 3:00 P.M. AND NIGHT TIME HOURS FROM 9:00 P.M. TO 6:00 A.M., MONDAY THROUGH FRIDAY. THE CONTRACTOR MAY REQUEST IN WRITING FOR THESE HOURS TO BE EXTENDED.

OFF- PEAK HOURS

FOR CONSTRUCTION OPERATIONS OUTSIDE THE DESIGNATED DETOUR PERIOD, THE "OFF- PEAK" HOURS ARE DEFINED AS THE DAYTIME HOURS FROM 9:00 A.M. TO 3:00 P.M. AND NIGHT TIME HOURS FROM 9:00 P.M. TO 6:00 A.M., MONDAY THROUGH FRIDAY. THE CONTRACTOR MAY REQUEST IN WRITING FOR THESE HOURS TO BE EXTENDED.

KEEPING ROADS OPEN TO TRAFFIC

THE CONTRACTOR SHALL SCHEDULE HIS SEQUENCE OF OPERATIONS TO PERMIT THE CONSTRUCTION OF THIS SECTION WITH THE LEAST INCONVENIENCE TO THE TRAVELING PUBLIC. THE CONTRACTOR'S SCHEDULE SHALL REFLECT THE FOLLOWING REQUIREMENTS AND SEQUENCE OF CONSTRUCTION. THESE REQUIREMENTS FOLLOW THE SUGGESTED TRAFFIC CONTROL PLAN INCLUDED IN THE DRAWINGS.

1. WALKER ROAD MAY BE COMPLETELY CLOSED TO TRAFFIC FOR THE DURATION SPECIFIED IN THE CONTRACT DOCUMENTS.

TRAILER MOUNTED ARROW BOARD

UNLESS OTHERWISE REQUIRED BY A SPECIFIED TRAFFIC CONTROL STANDARD, THE USE OF A TRAILER MOUNTED ARROW BOARD(S) ARE NOT ANTICIPATED FOR THIS PROJECT.

SEQUENCE OF CONSTRUCTION

IN GENERAL, THE STAGING OF CONSTRUCTION FOR THIS SECTION SHALL BE AS FOLLOWS:

MAJOR WORK ITEMS - STAGE 1 (ROADWAY CLOSURE) WALKER ROAD

- COORDINATE UTILITY RELOCATES
- SET UP CHANGEABLE MESSAGE BOARD
- SET UP DETOUR AS DETAILED IN THE PLANS
- SET UP TEMPORARY EROSION CONTROL MEASURES
- REMOVE EXISTING PAVEMENTS AND BRIDGE STRUCTURE (SEE REMOVAL PLANS)
- CONSTRUCT THE PROPOSED BRIDGE, SUBGRADE, AGGREGATE BASE COURSES
- CONSTRUCT ENTRANCE CULVERTS AND UNDERDRAINS
- CONSTRUCT SHOULDERS AND PAVEMENTS (TO SURFACE)
- CONSTRUCT GUARDRAILS


MAJOR WORK ITEMS - STAGE 2 - RESTORATION

THESE OPERATIONS MAY TAKE PLACE AFTER THE ROADWAY IS OPEN TO TRAFFIC. THE CONTRACTOR SHALL BE RESPONSIBLE FOR COMPLETING THESE WORK OPERATIONS UNDER THE APPROPRIATE IDOT TRAFFIC CONTROL STANDARD. THESE STANDARDS WILL BE NOT BE MEASURED SEPARATELY FOR PAYMENT BUT SHALL BE CONSIDERED INCLUDED IN THE COST FOR TRAFFIC CONTROL AND PROTECTION, SPECIAL.

- PLACE PERMANENT RESTORATION
- PLACE GUARDRAIL MARKER
- PLACE PERMANENT PAVEMENT MARKINGS**
- PLACE PERMANENT SIGNAGE (BY OTHERS)
- FINALIZE PUNCH LIST AND SITE CLEANUP
- ** IF CONTRACTOR ELECTS TO COMPLETE PERMANENT PAVEMENT MARKING OUTSIDE OF THE CLOSURE PERIOD, THEN THE CONTRACTOR SHALL PLACE THE APPROPRIATE TEMPORARY PAVEMENT MARKINGS. ALL MARKINGS ON THE PERMANENT SURFACES SHALL BE TAPE. THERE WILL BE NO ADDITIONAL COMPENSATION FOR THE TEMPORARY PAVEMENT MARKINGS.

WILLIS BURKE KELSEY ASSOCIATES LTD. 116 West Main Street, Suite 201 St. Charles, Illinois 60174	USER NAME = nparris	DESIGNED -	REVISED -	STATE OF ILLINOIS DEPARTMENT OF TRANSPORTATION	DETOUR PLAN			C.H. RTE.	SECTION	COUNTY	TOTAL SHEETS	SHEET NO.
	PLOT SCALE = 1:100	DRAWN -	REVISED -					46	08-00133-01-BR	KANE	87	17
	PLOT DATE = 9/8/2014	CHECKED -	REVISED -					CONTRACT NO.XXXXXX				
		DATE -	REVISED -		SCALE:	SHEET NO. 1	OF 2 SHEETS	STA.	TO STA.	ILLINOIS FED. AID PROJECT		

FILE NAME = \\NA\Projects\2013\130174 Walker\PH\Need\G.v1\Dgn\Sh\DETOUTR 02.dgn

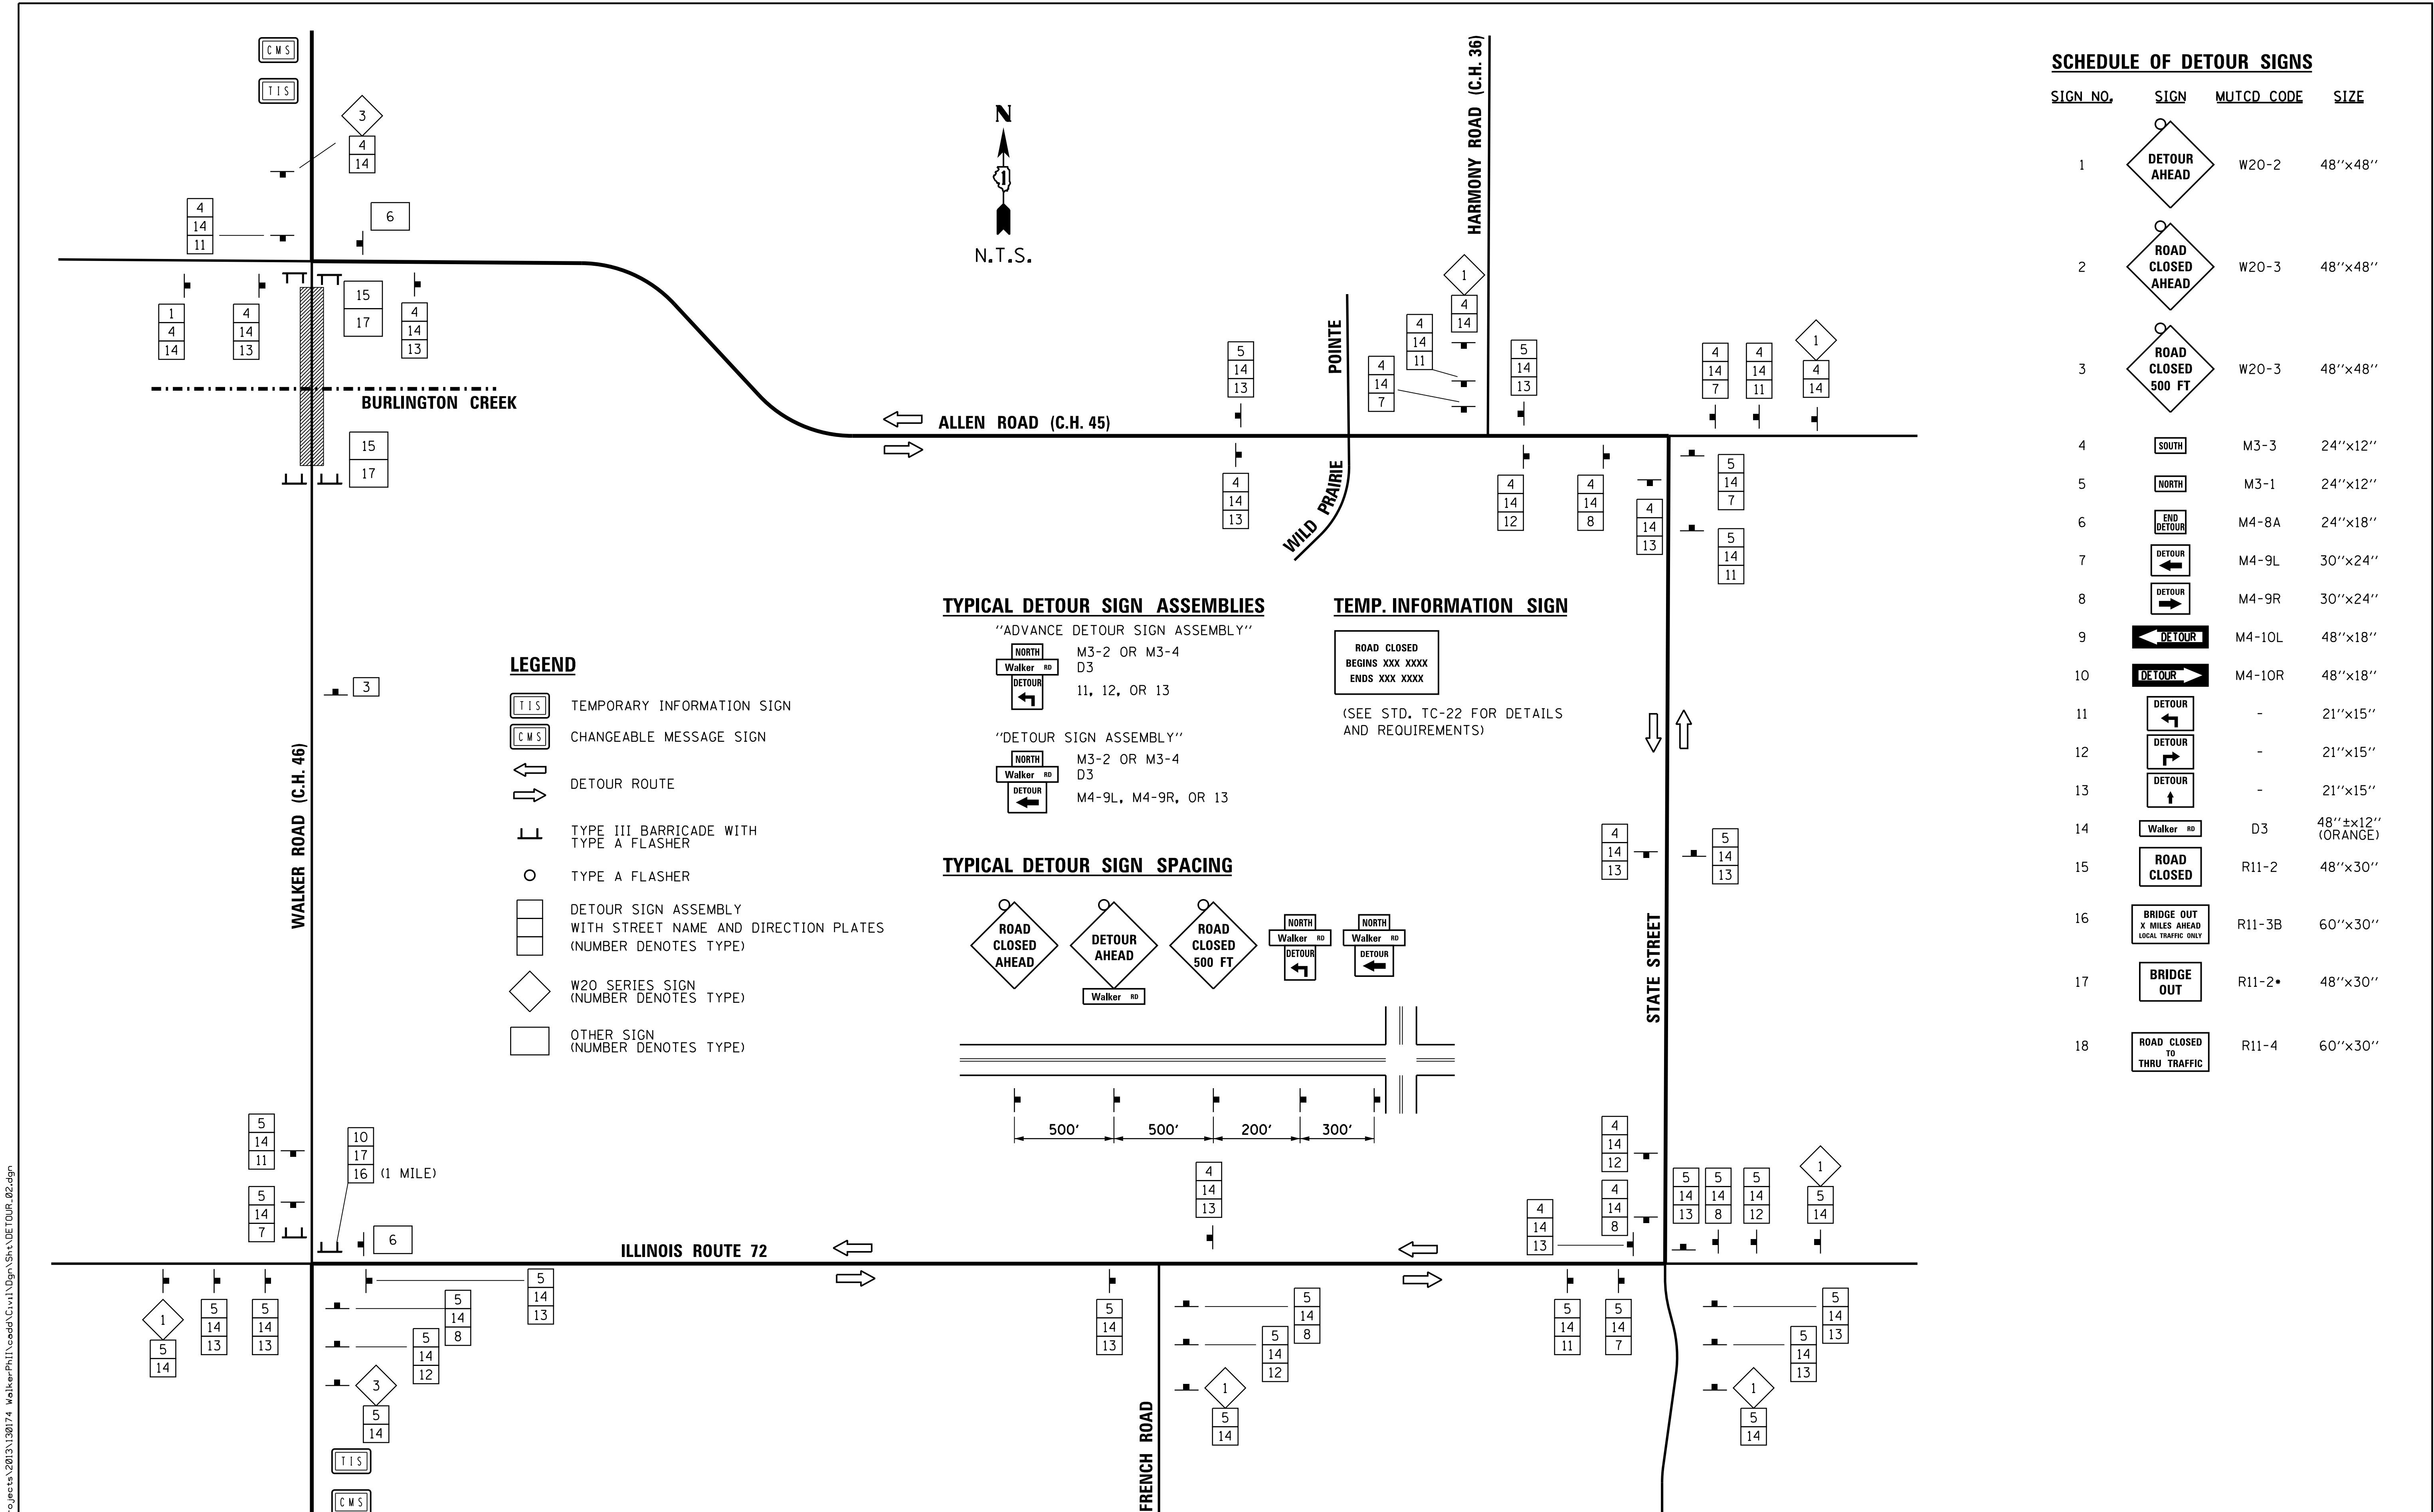

SCHEDULE OF DETOUR SIGNS

SIGN NO.	SIGN	MUTCD CODE	SIZE
1	DETOUR AHEAD	W20-2	48"x48"
2	ROAD CLOSED AHEAD	W20-3	48"x48"
3	ROAD CLOSED 500 FT	W20-3	48"x48"
4	SOUTH	M3-3	24"x12"
5	NORTH	M3-1	24"x12"
6	END DETOUR	M4-8A	24"x18"
7	DETOUR	M4-9L	30"x24"
8	DETOUR	M4-9R	30"x24"
9	DETOUR	M4-10L	48"x18"
10	DETOUR	M4-10R	48"x18"
11	DETOUR	-	21"x15"
12	DETOUR	-	21"x15"
13	DETOUR	-	21"x15"
14	Walker rd	D3	48"x12" (ORANGE)
15	ROAD CLOSED	R11-2	48"x30"
16	BRIDGE OUT X MILES AHEAD LOCAL TRAFFIC ONLY	R11-3B	60"x30"
17	BRIDGE OUT	R11-2*	48"x30"
18	ROAD CLOSED TO THRU TRAFFIC	R11-4	60"x30"



LEGEND

	HMA PAVEMENT REMOVAL		GUARDRAIL REMOVAL
	AGGREGATE REMOVAL		CULVERT PIPE REMOVAL
	STRUCTURE REMOVAL		RETAINING WALL REMOVAL
		REM	SIGN REMOVAL (BY OTHERS)

01-19-200-003
DUMOULIN, WILLIAM L REVOC TR, TRUSTEE
16N393 WALKER RD

SIGN REMOVAL NOTE:

1. KANE COUNTY DIVISION OF TRANSPORTATION (KDOT) SHALL REMOVE ALL EXISTING SIGNS, NAME PLATES AND POST FROM WITHIN THE PROJECT LIMITS. THE CONTRACTOR SHALL COORDINATE ALL SIGN REMOVAL WITH THE ENGINEER.

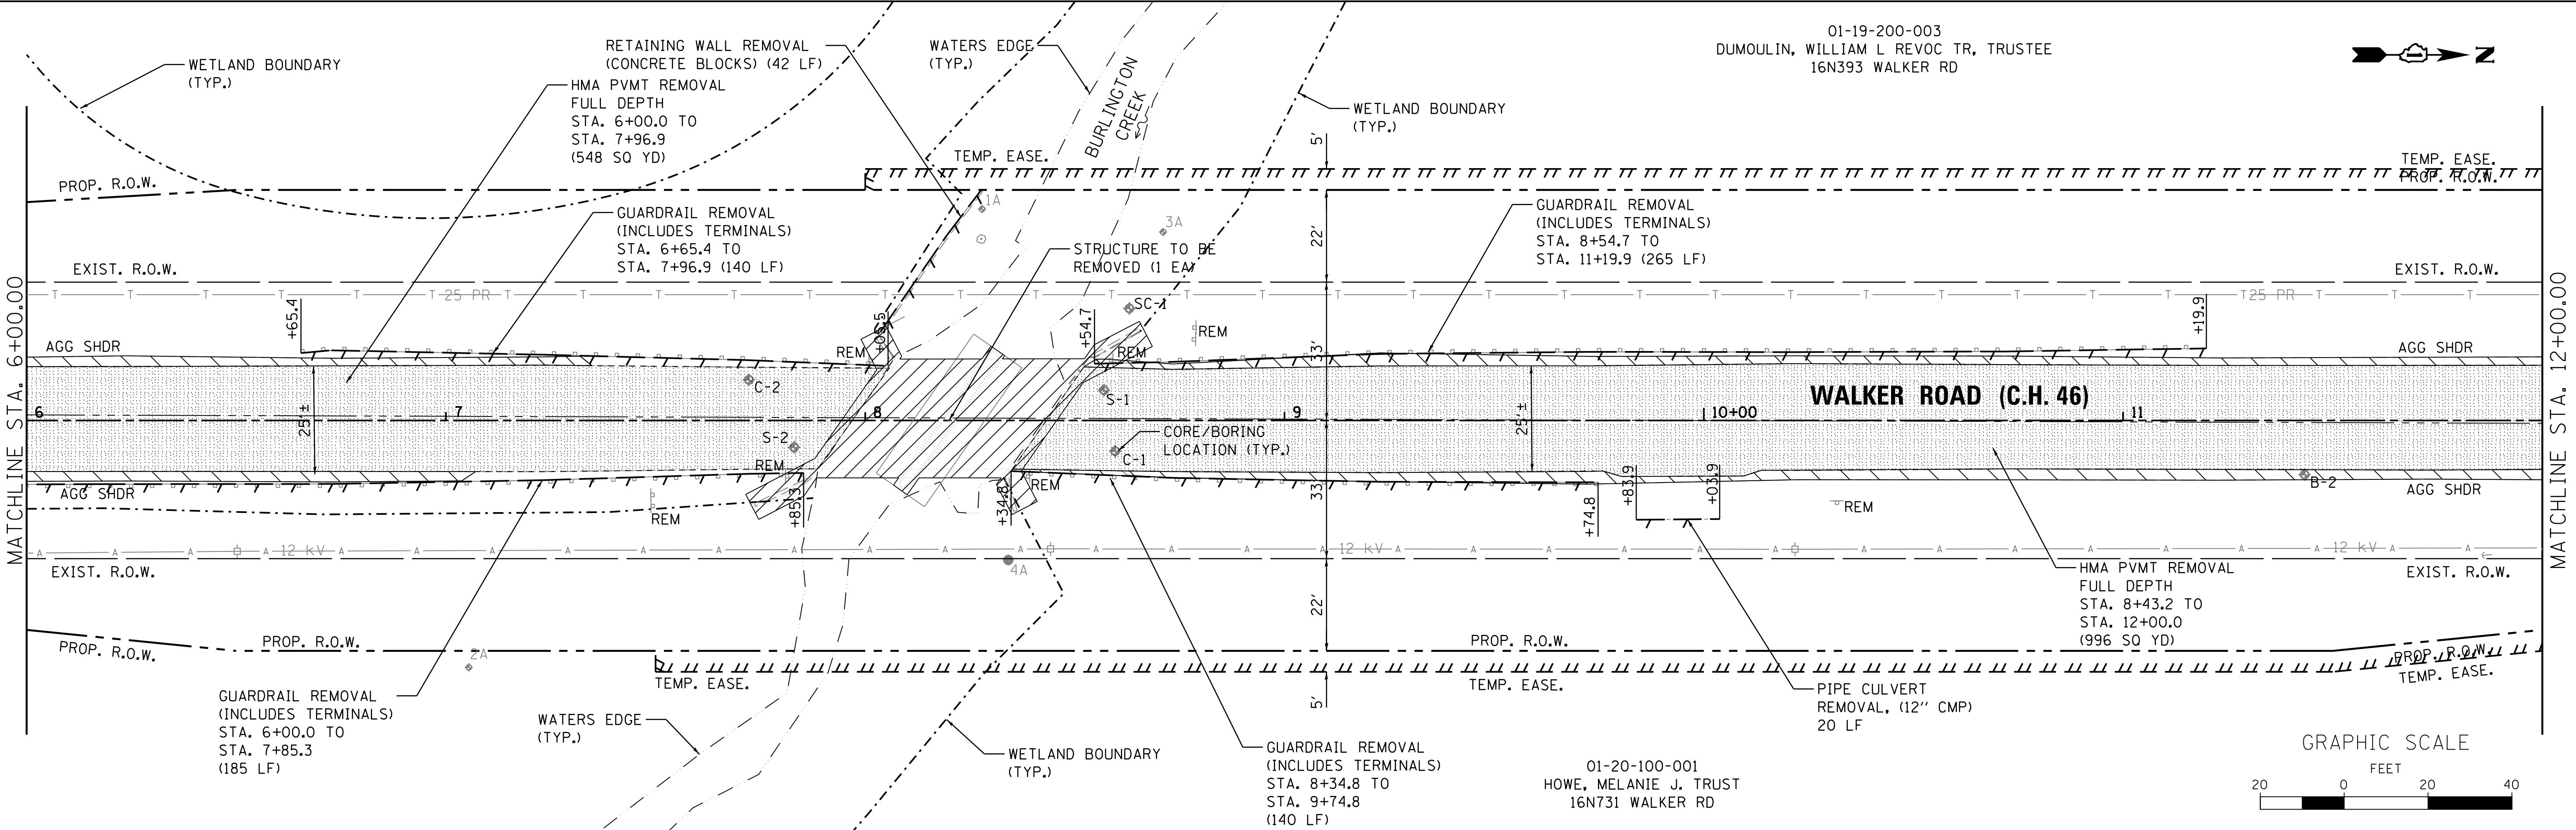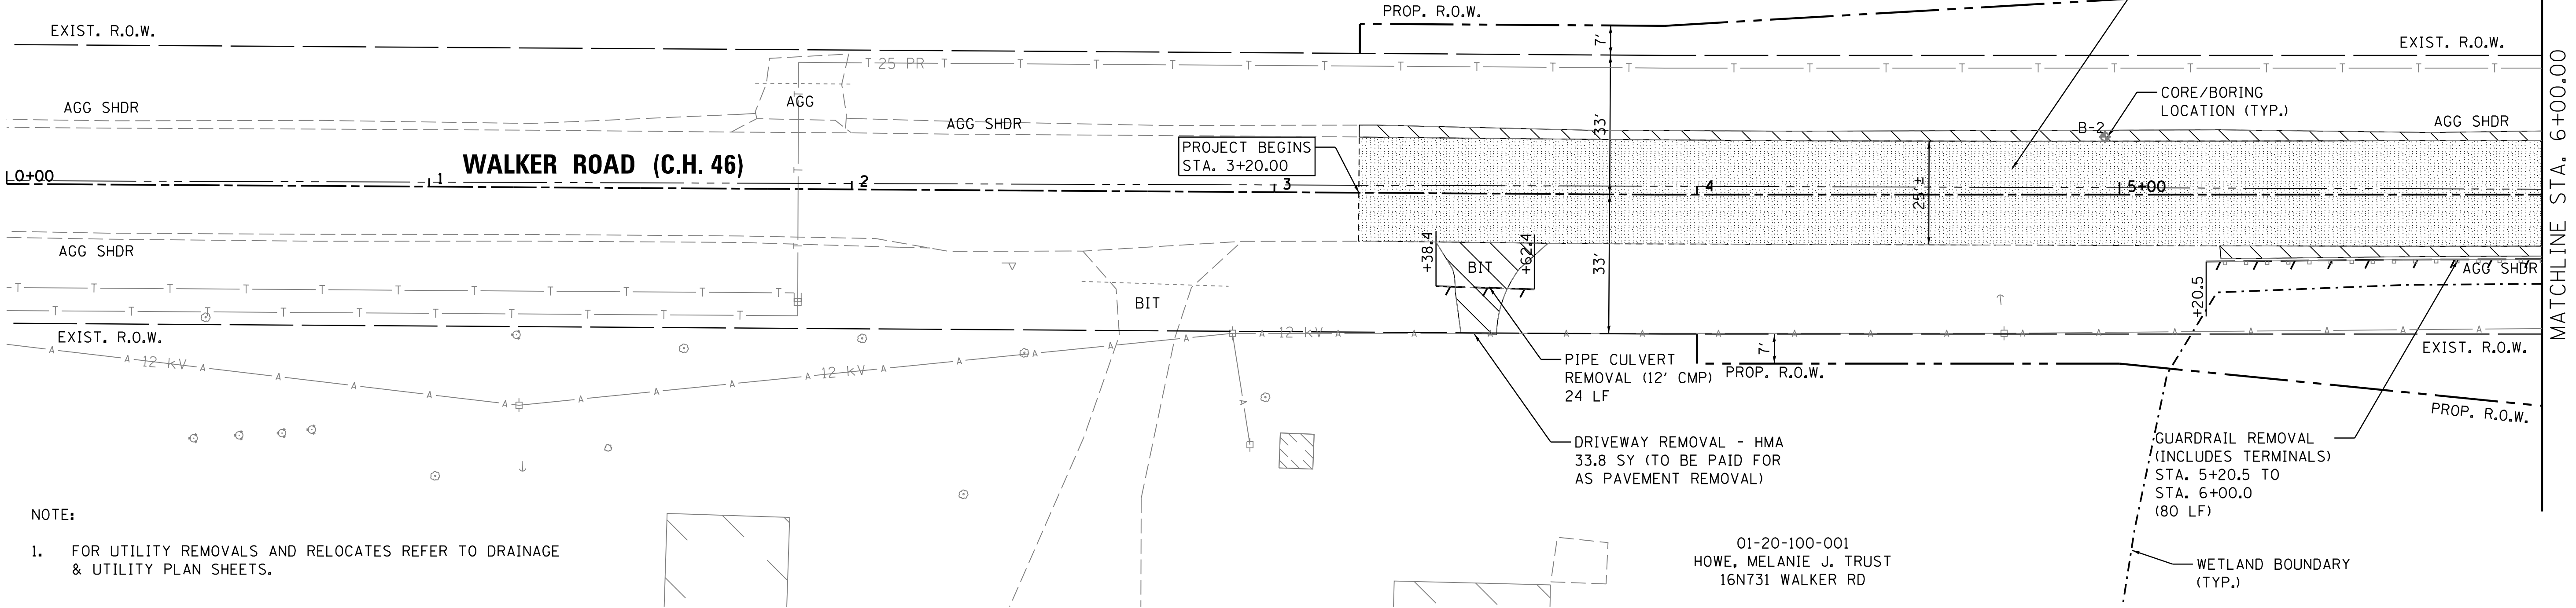

FILE NAME = \\WP\Projects\2013\130174 Walker\PH\cadd\G\wl\Dgn\Shdw\REM.0\ldgn

WILLS BURKE KELSEY ASSOCIATES LTD.
116 West Main Street, Suite 201
St. Charles, Illinois 60174

USER NAME = nparris	DESIGNED -	REVISED -
PLOT SCALE = 1:20	DRAWN -	REVISED -
PLOT DATE = 9/8/2014	CHECKED -	REVISED -
	DATE -	REVISED -

STATE OF ILLINOIS
DEPARTMENT OF TRANSPORTATION

REMOVAL PLAN			
SCALE: 1"=20'	SHEET NO. 1	OF 2 SHEETS	STA. 3+20.00 TO STA. 12+00.00

C.H. RTE.	SECTION	COUNTY	TOTAL SHEETS	SHEET NO.
46	08-00133-01-BR	KANE	87	19
CONTRACT NO. XXXXXX				
ILLINOIS FED. AID PROJECT				

USER NAME = nporris
PLOT SCALE = 1:20
PLOT DATE = 9/8/2014

REVISED	-
REVISED	-
REVISED	-
REVISED	-

REMOVAL PLAN				
SCALE: 1"=20'	SHEET NO. 2	OF 2	SHEETS	STA. 12+00.00 TO STA. 15+00.00

C.H. RTE.	SECTION	COUNTY	TOTAL SHEETS	SHEET NO.
46	08-00133-01-BR	KANE	87	20
		CONTRACT NO.XXXXXX		
ILLINOIS FED. AID PROJECT				

	HMA PAVEMENT REMOVAL
	AGGREGATE REMOVAL
	STRUCTURE REMOVAL
	GUARDRAIL REMOVAL
	CULVERT PIPE REMOVAL
	RETAINING WALL REMOVAL
REM	SIGN REMOVAL (BY OTHERS)

GRAPHIC SCALE

FEET


20 0 20 40

A horizontal scale bar with alternating black and white segments. It is marked with the numbers 20, 0, 20, and 40 from left to right. The total length represents 40 feet.

PLAN	SURVEYED	BY	DATE
	PLOTTED		
	CHECKED		
	ALIGNED		
	PAID FILE NAME		
	NO.		

PROFILE	SURVEYED	BY	DATE
	PLOTTED		
	CHECKED		
	STRUCTURE		
	NOTATMS CHKD		
	NO.		

FILE NAME = \\A\Projects\2013\120174 WalkerPh\1\road\Civil\0gn\Sta\PLANPRF.Bldgn

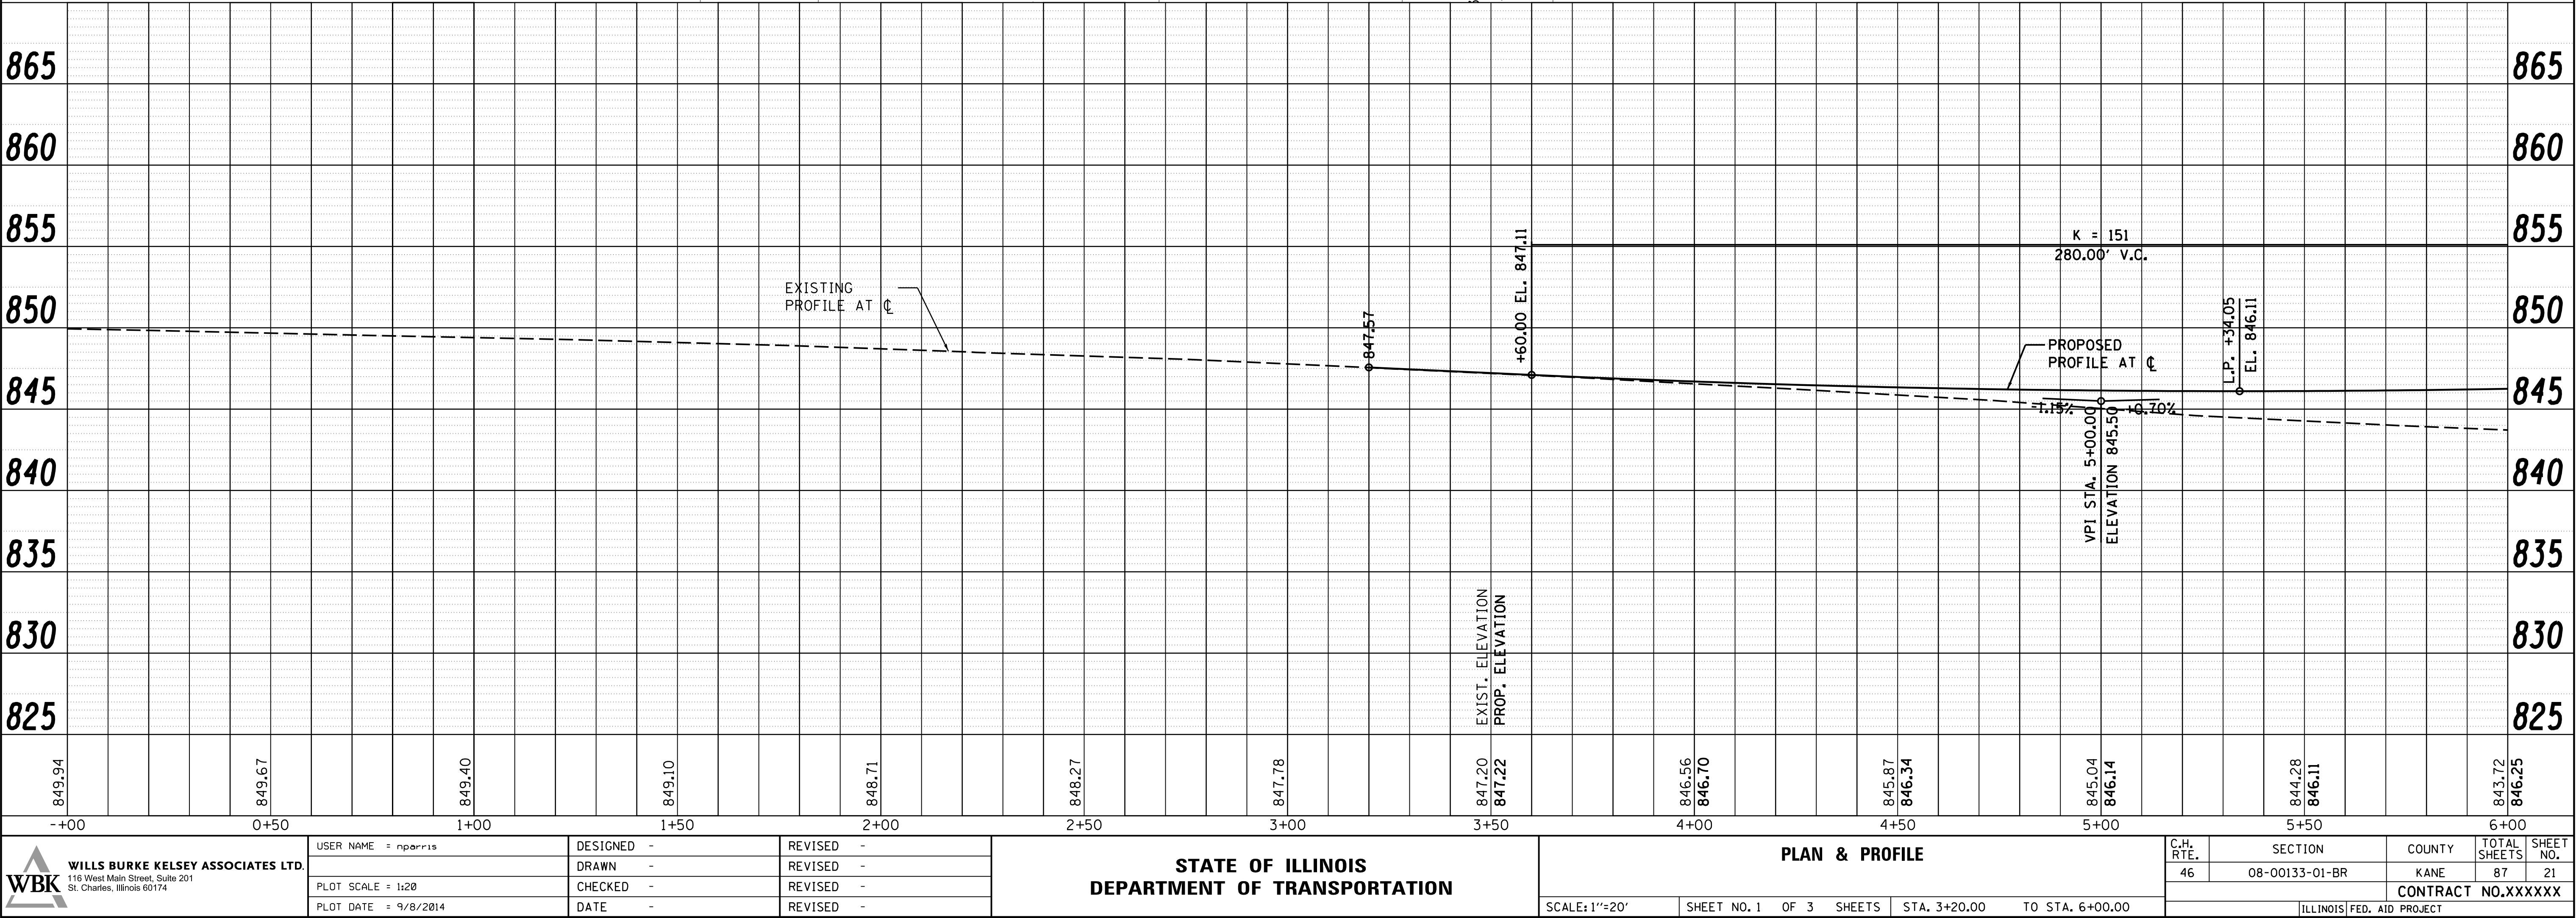



WILLS BURKE KELSEY ASSOCIATES LTD.
116 West Main Street, Suite 201
St. Charles, Illinois 60174

USER NAME = nparris	DESIGNED -	REVISED -
PLOT SCALE = 1:20	DRAWN -	REVISED -
PLOT DATE = 9/8/2014	CHECKED -	REVISED -
	DATE -	REVISED -



STATE OF ILLINOIS
DEPARTMENT OF TRANSPORTATION

PLAN & PROFILE

SCALE: 1"=20' SHEET NO. 1 OF 3 SHEETS STA. 3+20.00 TO STA. 6+00.00

C.H. RTE.	SECTION	COUNTY	TOTAL SHEETS	SHEET NO.
46	08-00133-01-BR	KANE	87	21
CONTRACT NO. XXXXXX				
ILLINOIS FED. AID PROJECT				



PROFILE	SURVEYED _____	BY _____	DATE _____
	PLOTTED _____		
NOTE BOOK	GRADES CHECKED _____		
	B.M. NOTED _____		
NO. _____	STRUCTURE NOTAT'NS CHKD _____		

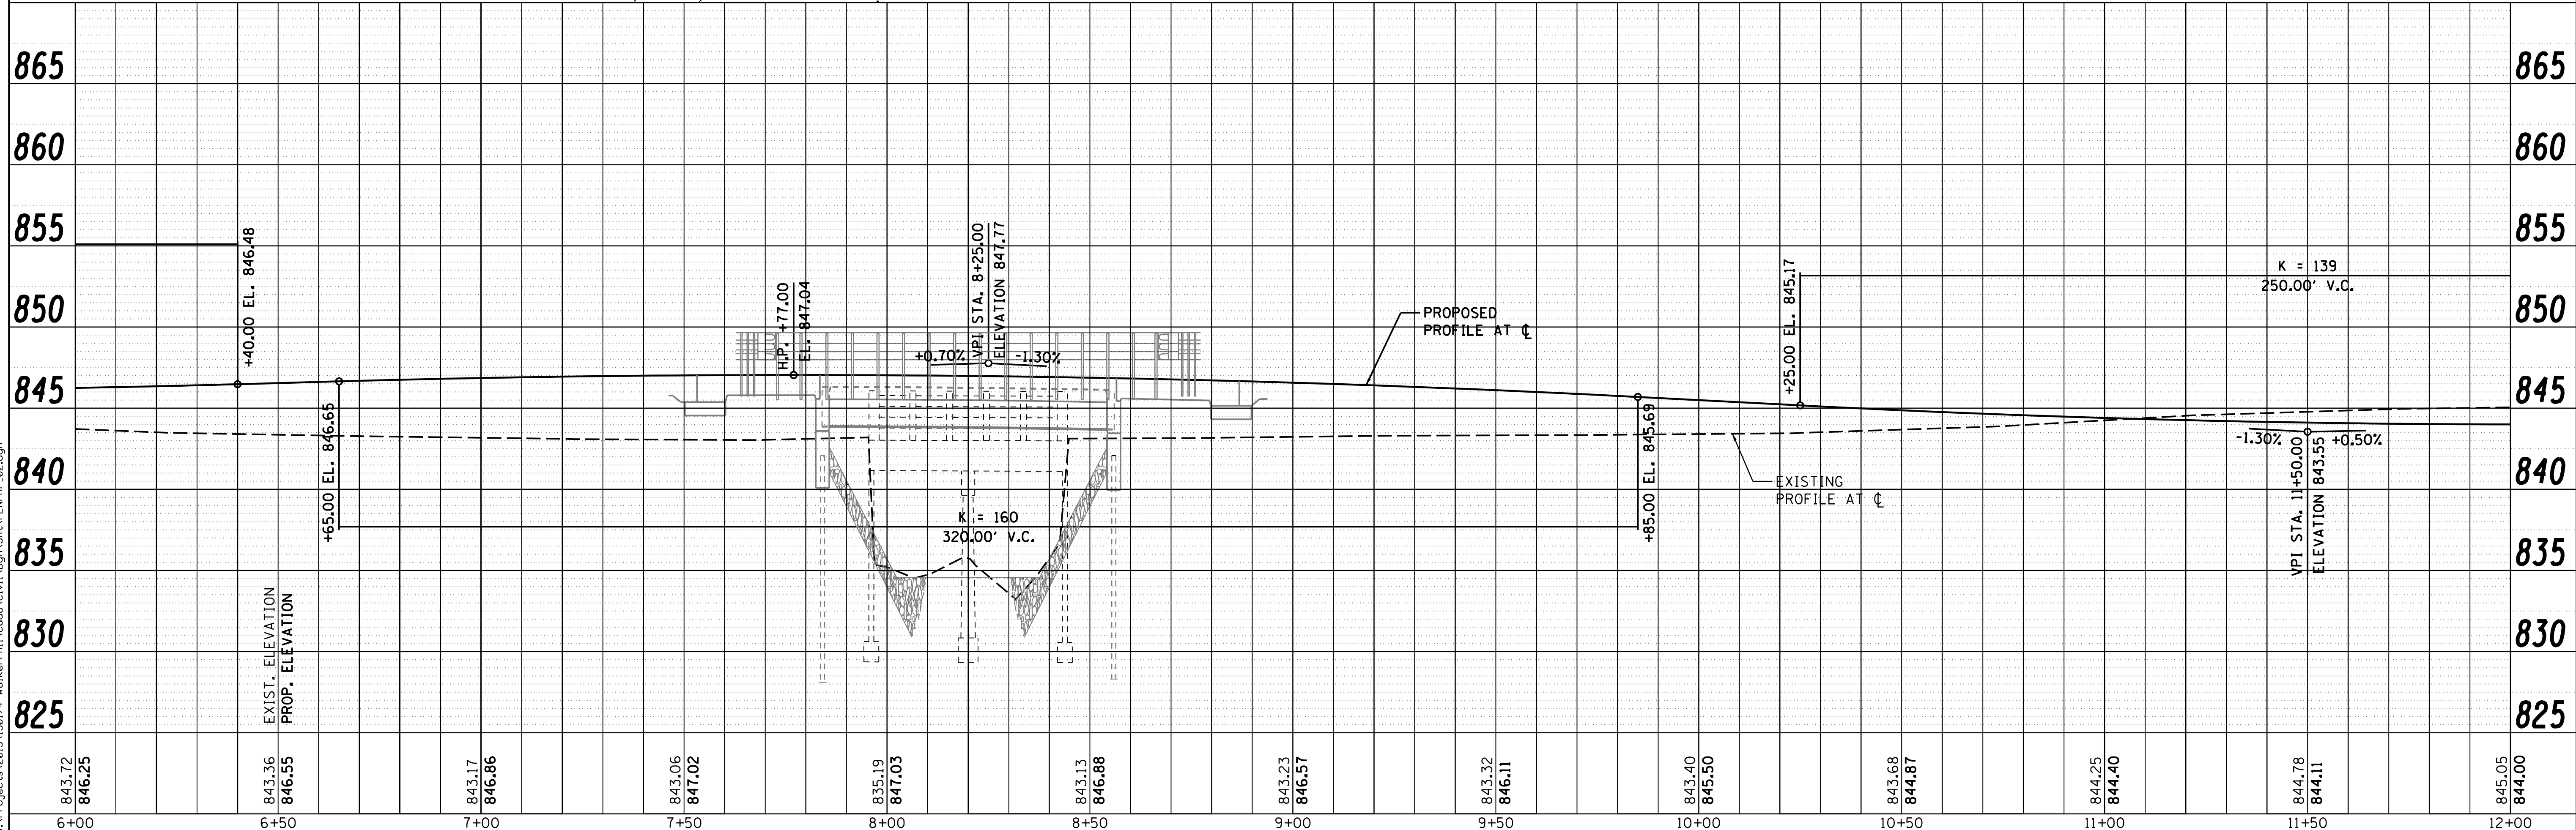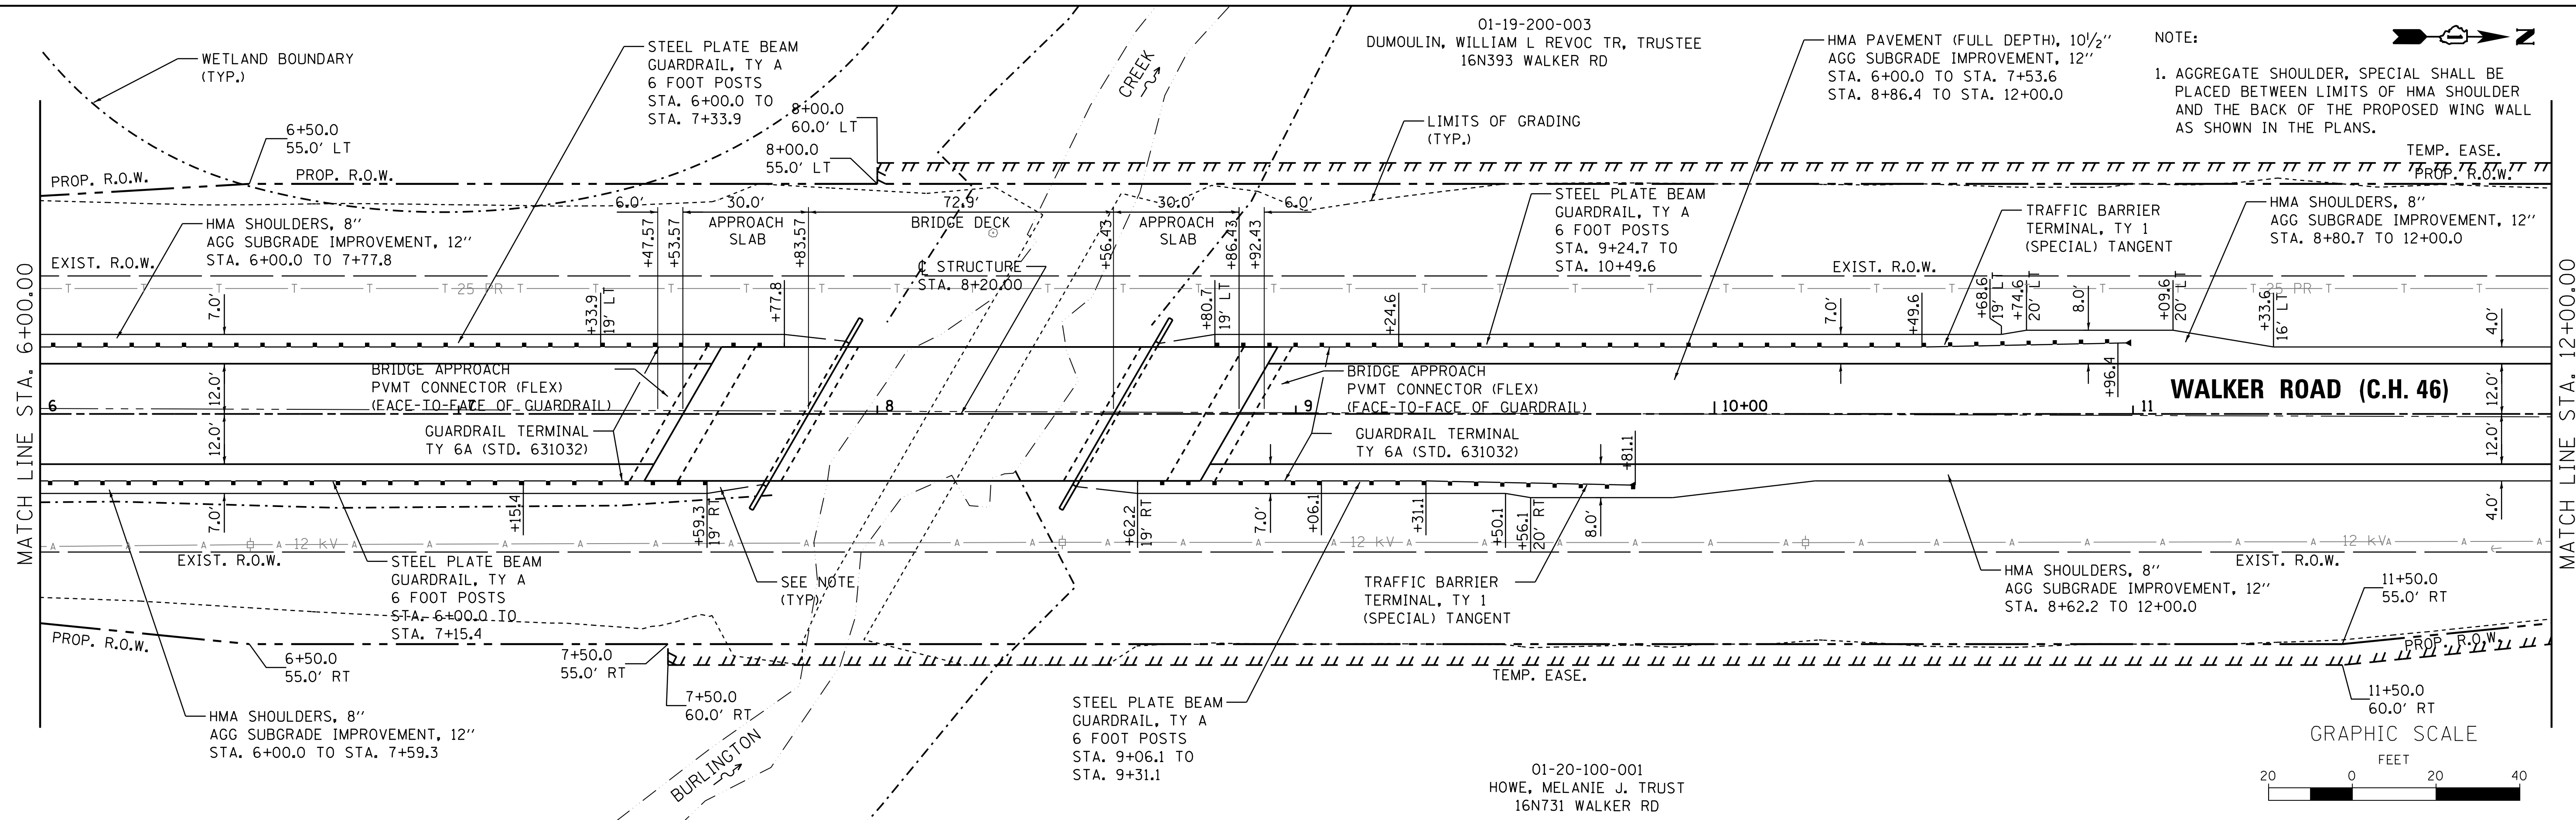



PLAN	SURVEYED	BY	DATE
NOTE BOOK	PLOTTED		
NO.	CHECKED		
	FILE NAME		

PROFILE	SURVEYED	BY	DATE
NOTE BOOK	PLOTTED		
NO.	CHECKED		
	FILE NAME		

FILE NAME = \\A\Projects\2013\120174 WalkerPh\1\road\Civil\0gn\Sta\PLANPRF_03.dgn

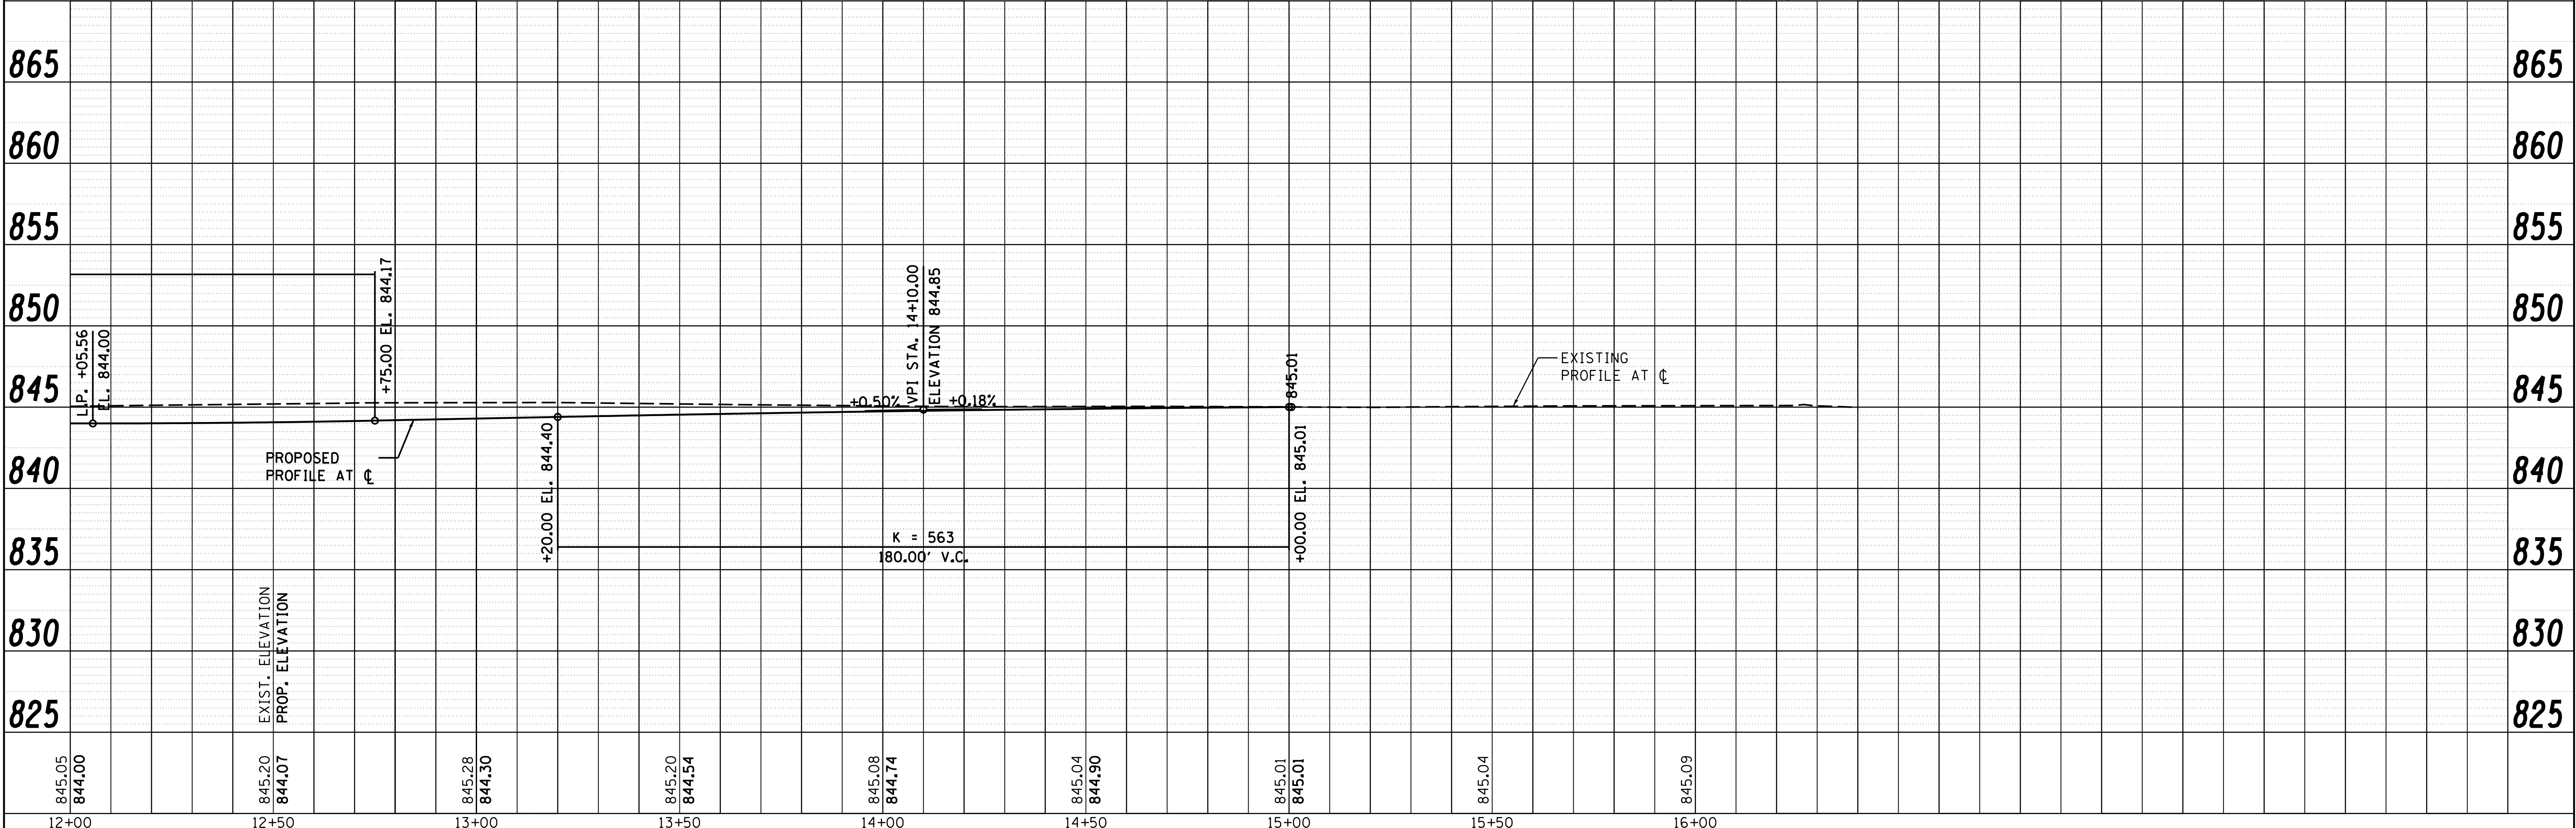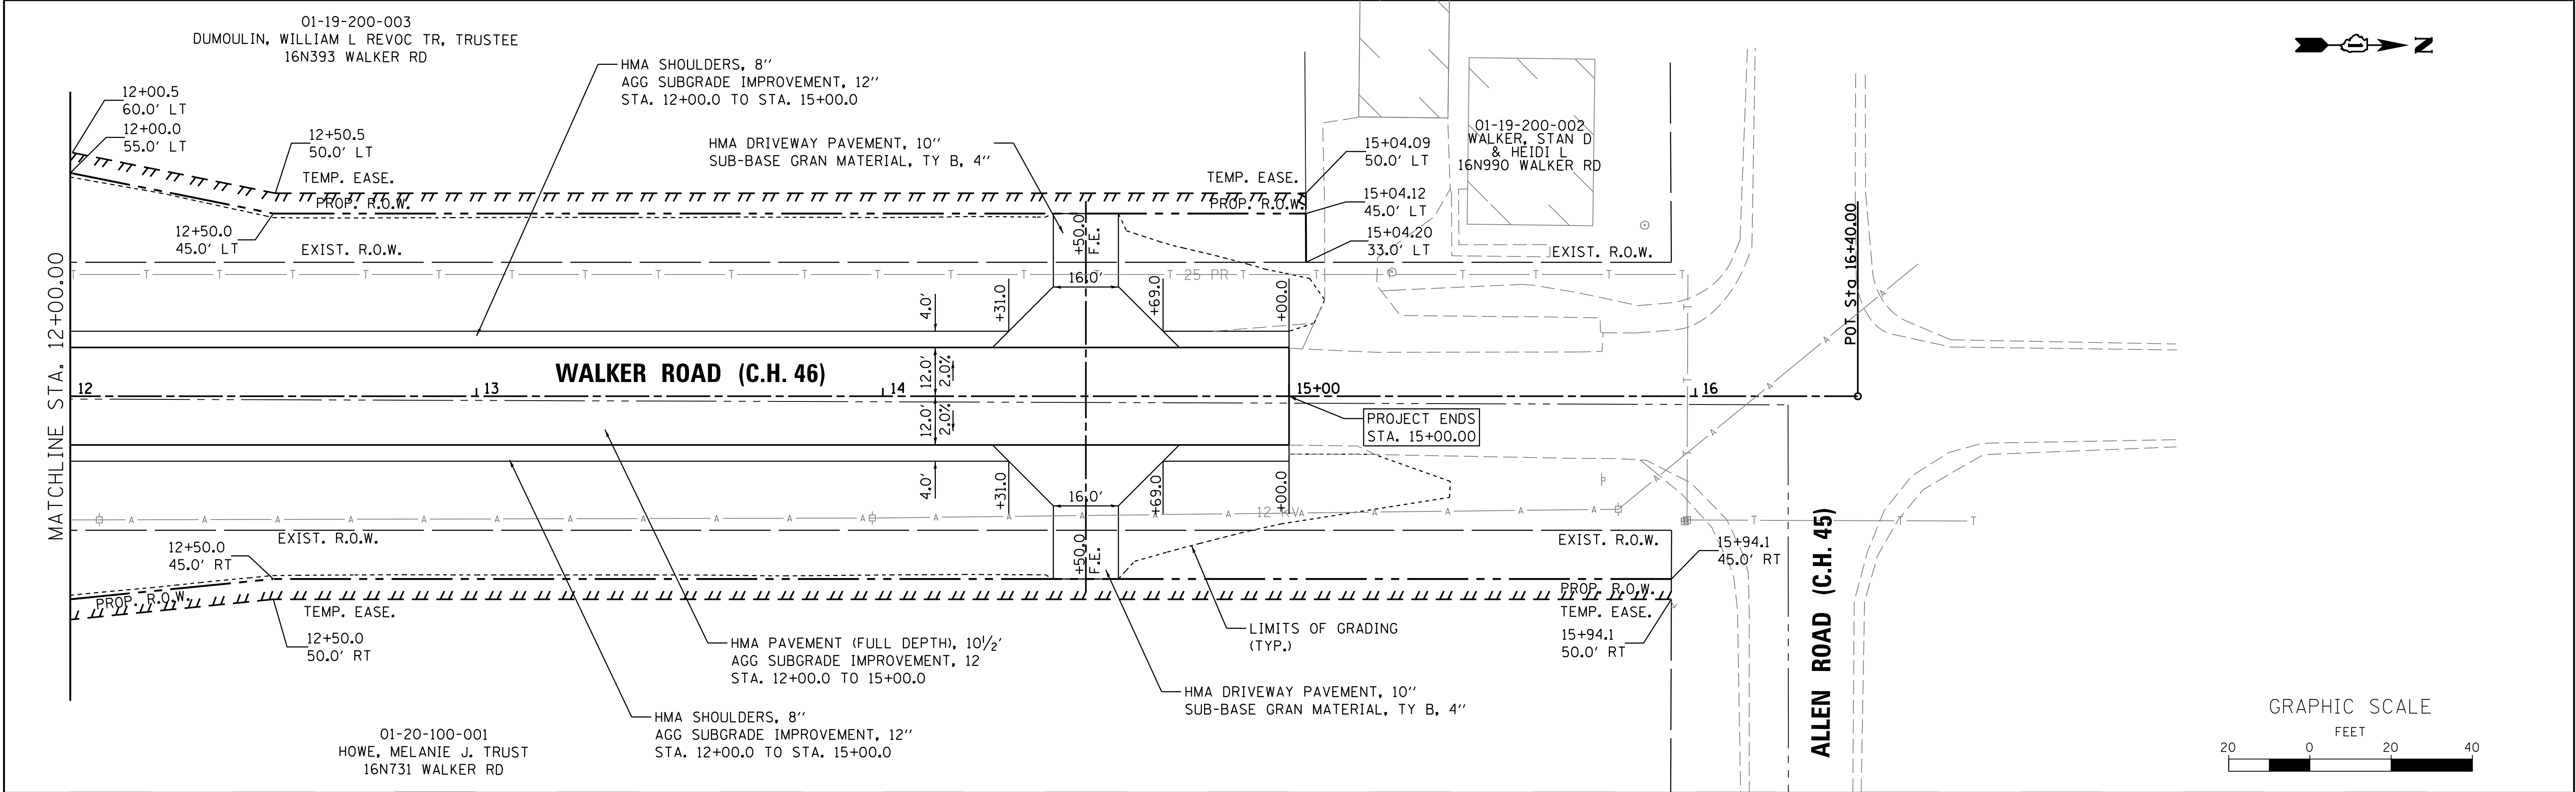

 WILLS BURKE KELSEY ASSOCIATES LTD. 116 West Main Street, Suite 201 St. Charles, Illinois 60174	USER NAME = nparris	DESIGNED -	REVISED -	STATE OF ILLINOIS DEPARTMENT OF TRANSPORTATION	PLAN & PROFILE				C.H. RTE.	SECTION	COUNTY	TOTAL SHEETS	SHEET NO.
		DRAWN -	REVISED -						46	08-00133-01-BR	KANE	87	23
	PLOT SCALE = 1:20	CHECKED -	REVISED -		SCALE: 1"=20'				SHEET NO. 3 OF 3 SHEETS STA. 12+00.00 TO STA. 15+00.00				CONTRACT NO.XXXXXX
	PLOT DATE = 9/8/2014	DATE -	REVISED -						ILLINOIS FED. AID PROJECT				

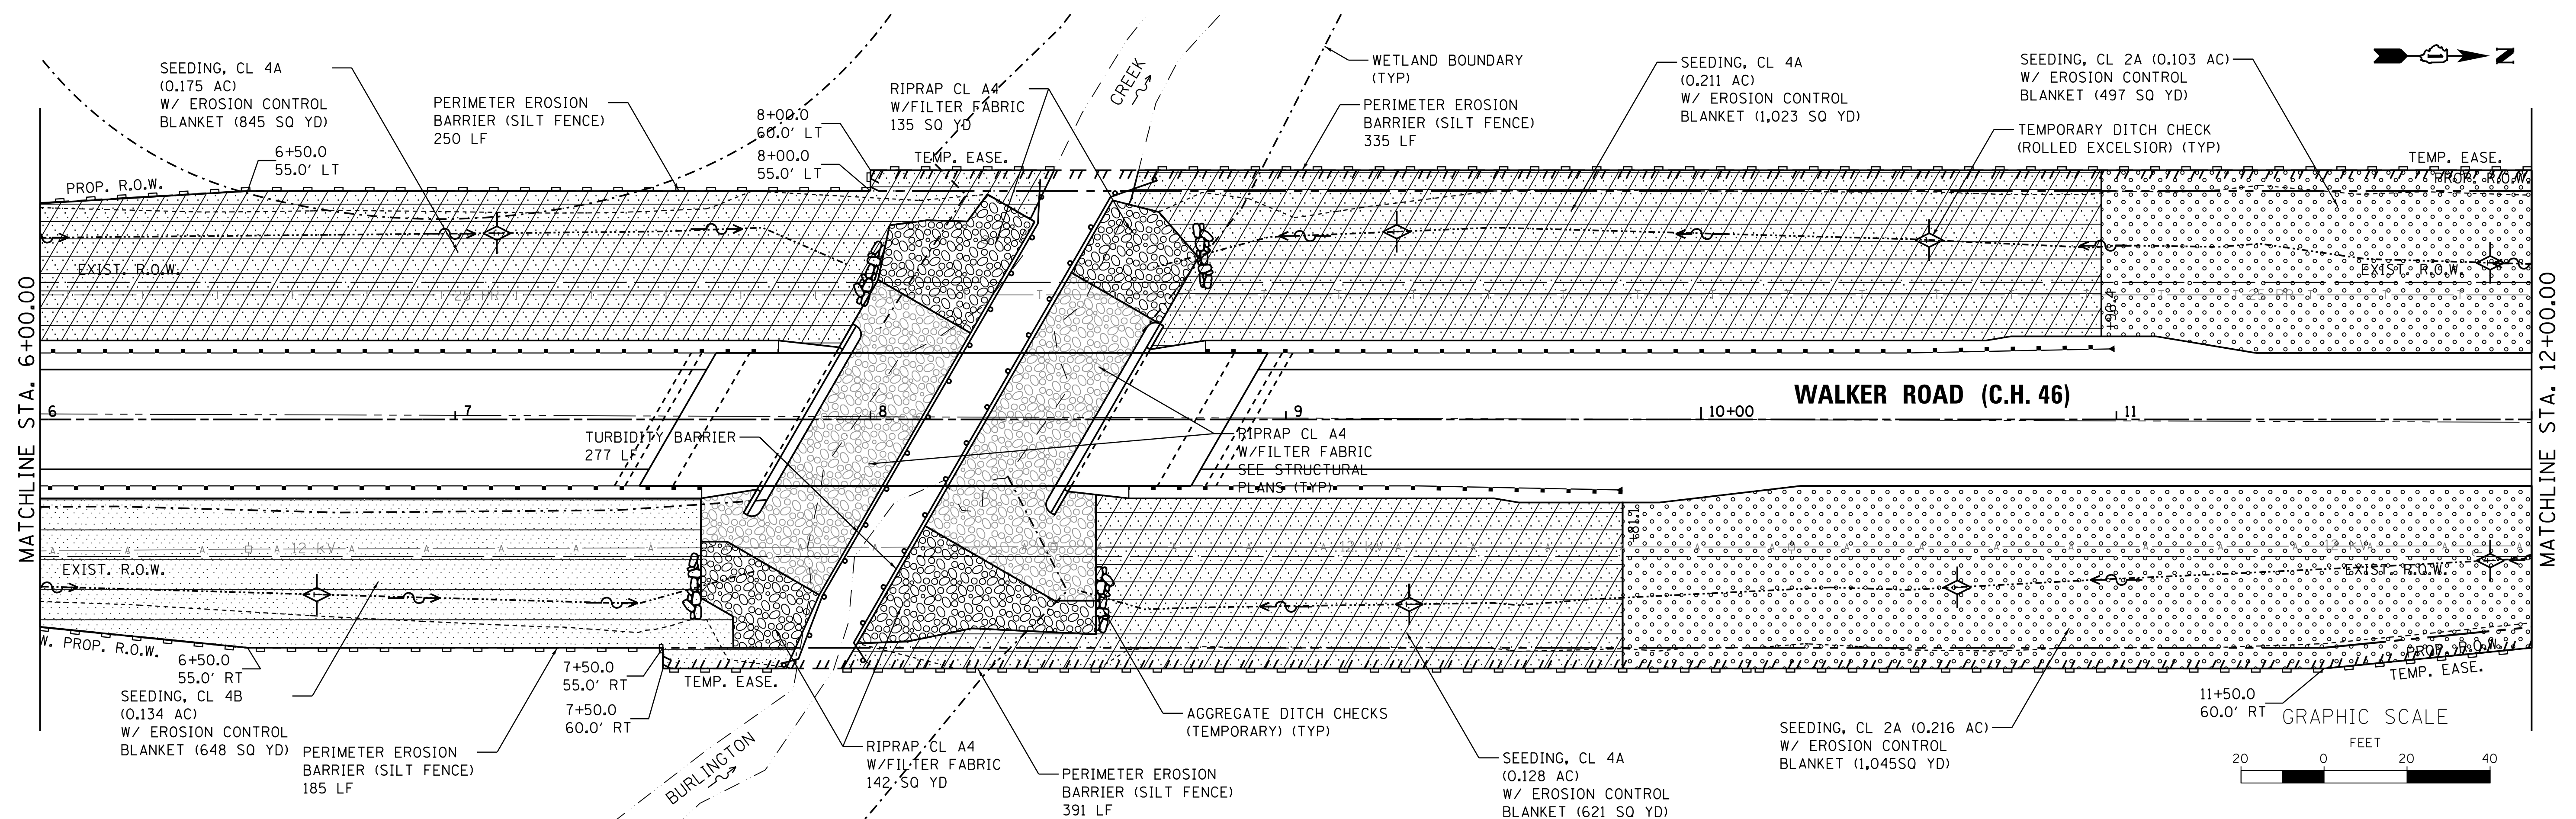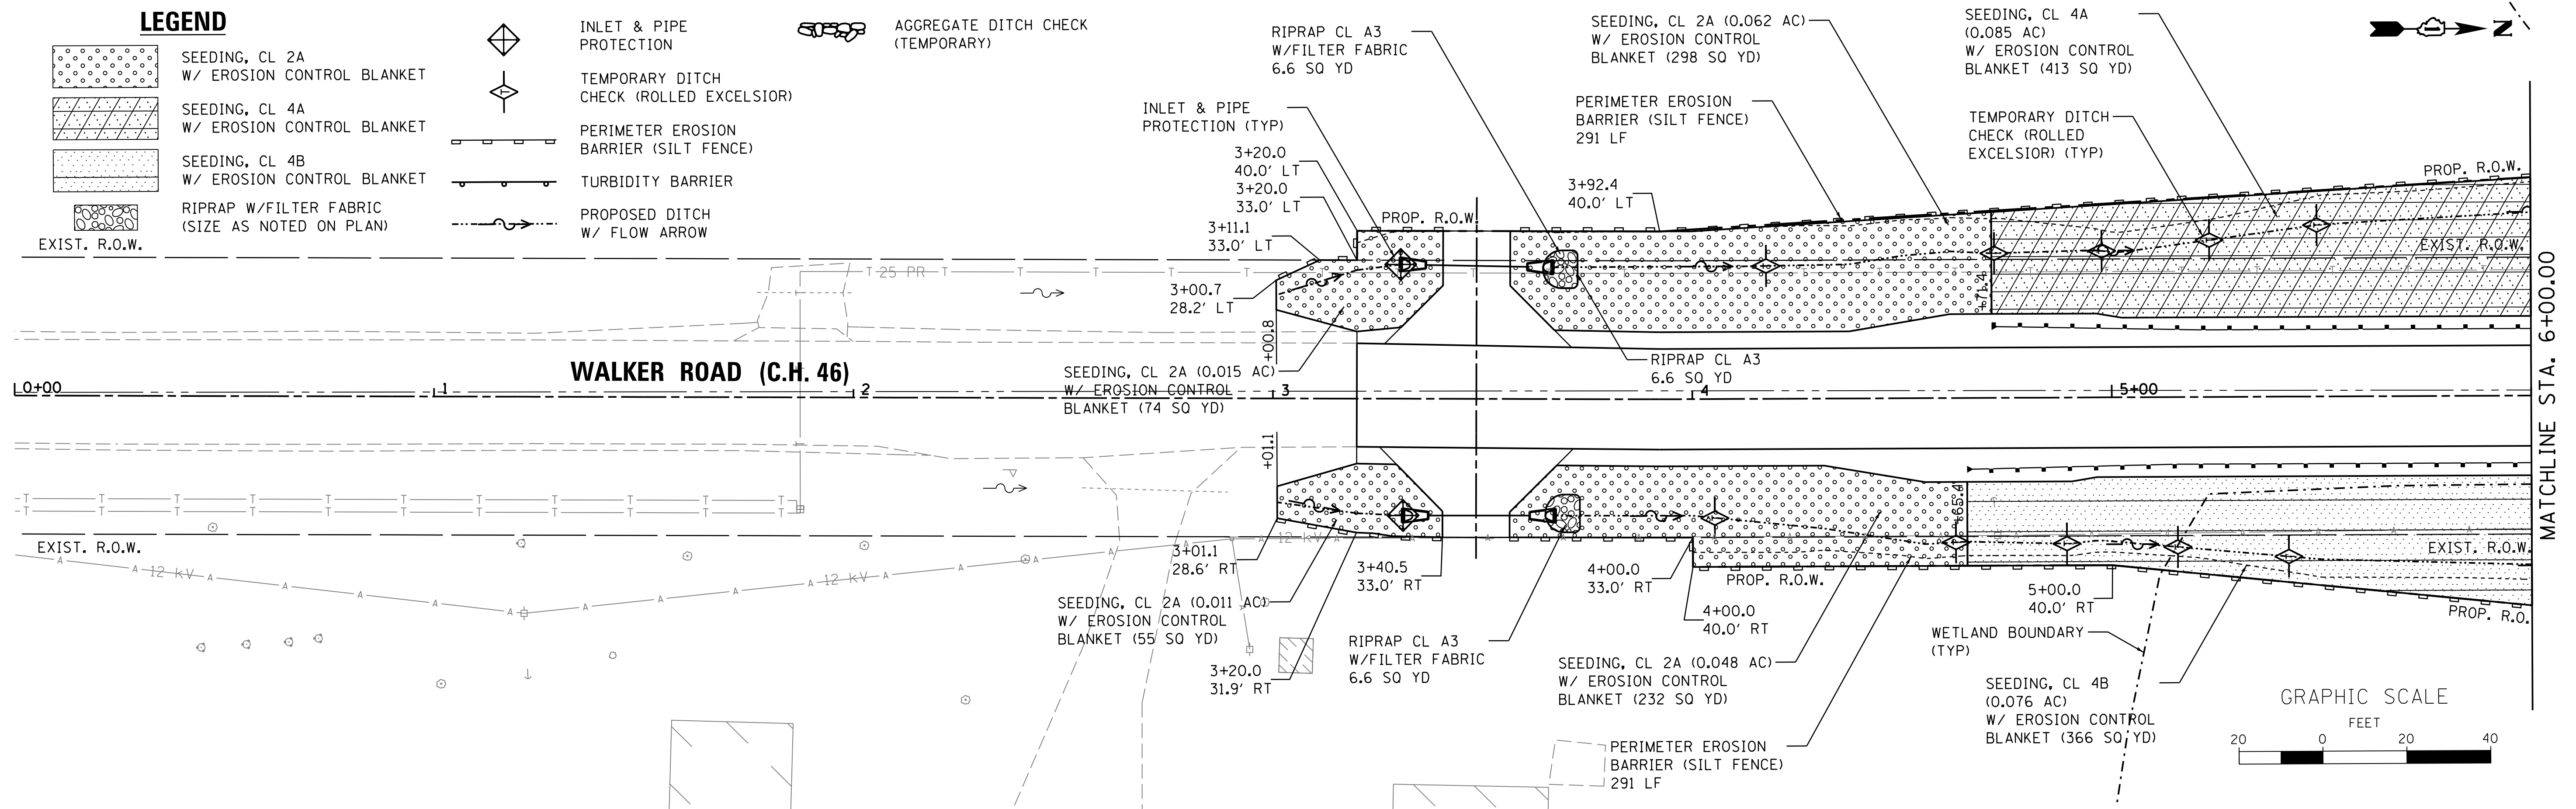

FILE NAME = \\NA\Projects\2013\130174 Walker\Phil\veed\G.v\1\Dgn\Sheet\ERO.02.dgn





USER NAME = nparris	DESIGNED -	REVISED -
	DRAWN -	REVISED -
PLOT SCALE = 1:20	CHECKED -	REVISED -
PLOT DATE = 9/8/2014	DATE -	REVISED -

STATE OF ILLINOIS
DEPARTMENT OF TRANSPORTATION

EROSION & SEDIMENT CONTROL PLAN			
SCALE: 1"=20'	SHEET NO. 2	OF 5 SHEETS	STA. 12+00.00 TO STA. 15+00.00

C.H. RTE.	SECTION	COUNTY	TOTAL SHEETS	SHEET NO.
46	08-00133-01-BR	KANE	87	25
CONTRACT NO.XXXXXX				
ILLINOIS FED. AID PROJECT				

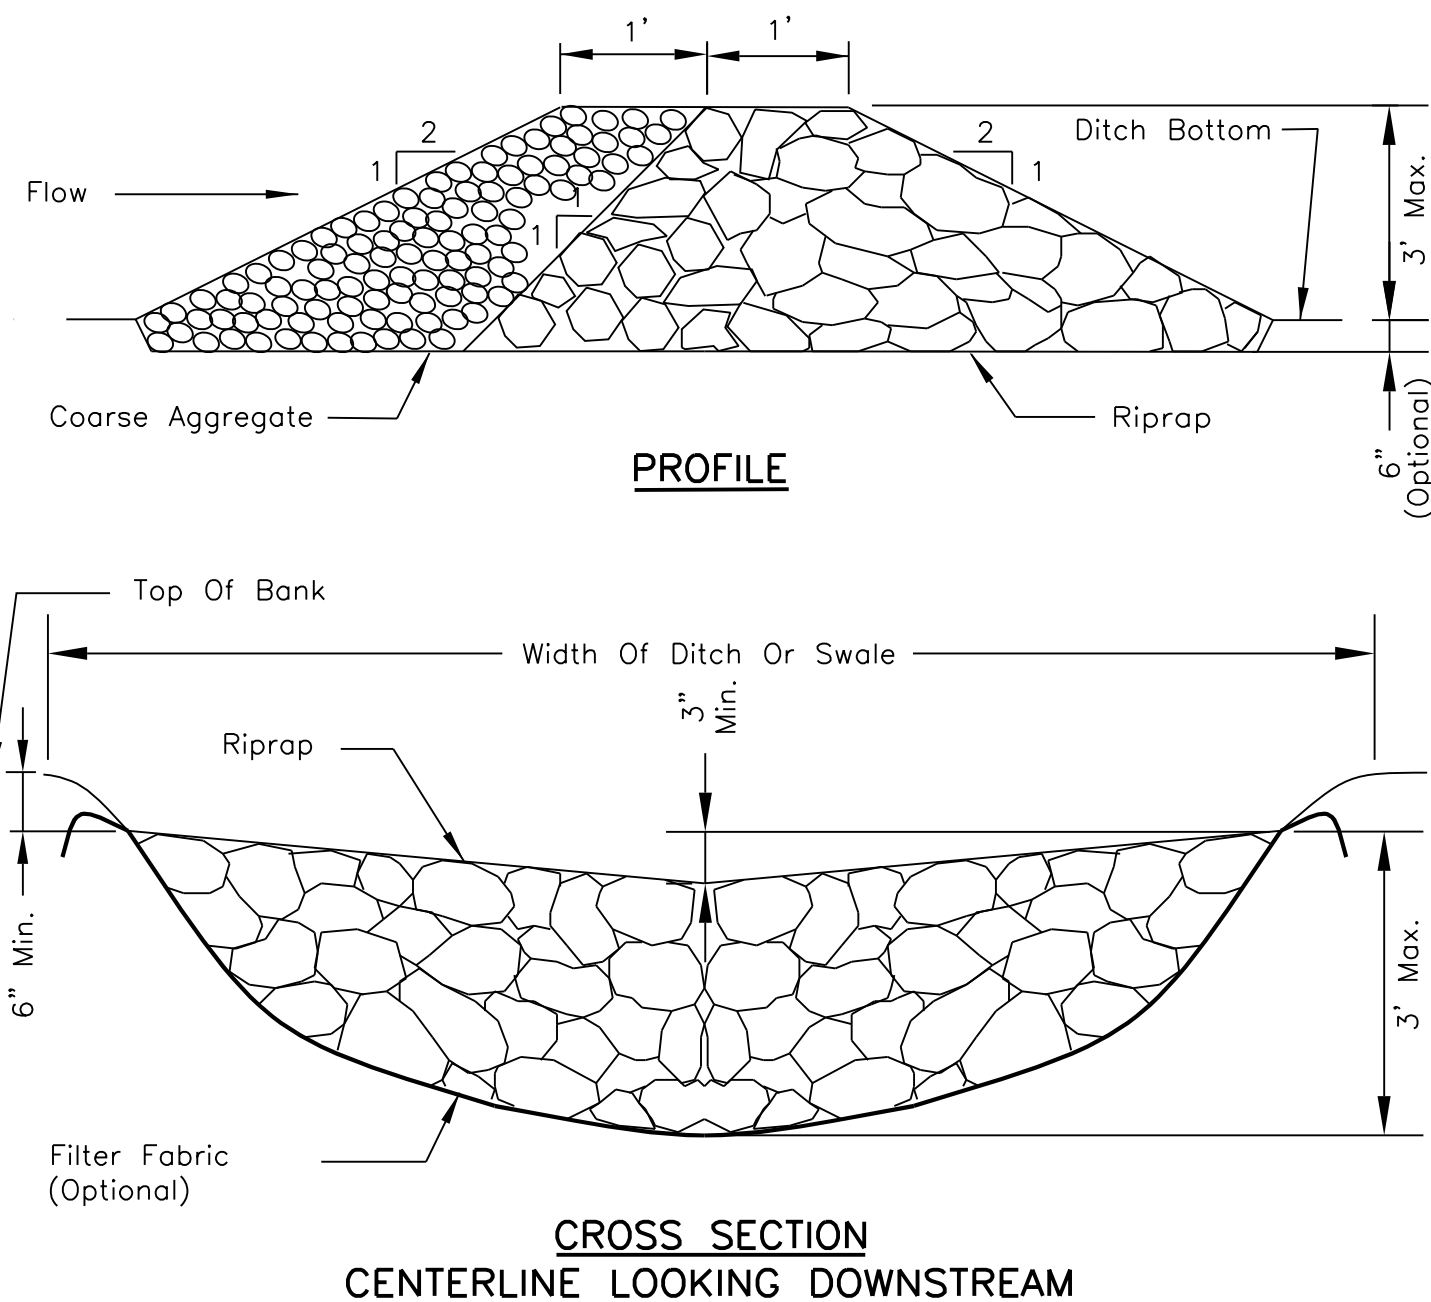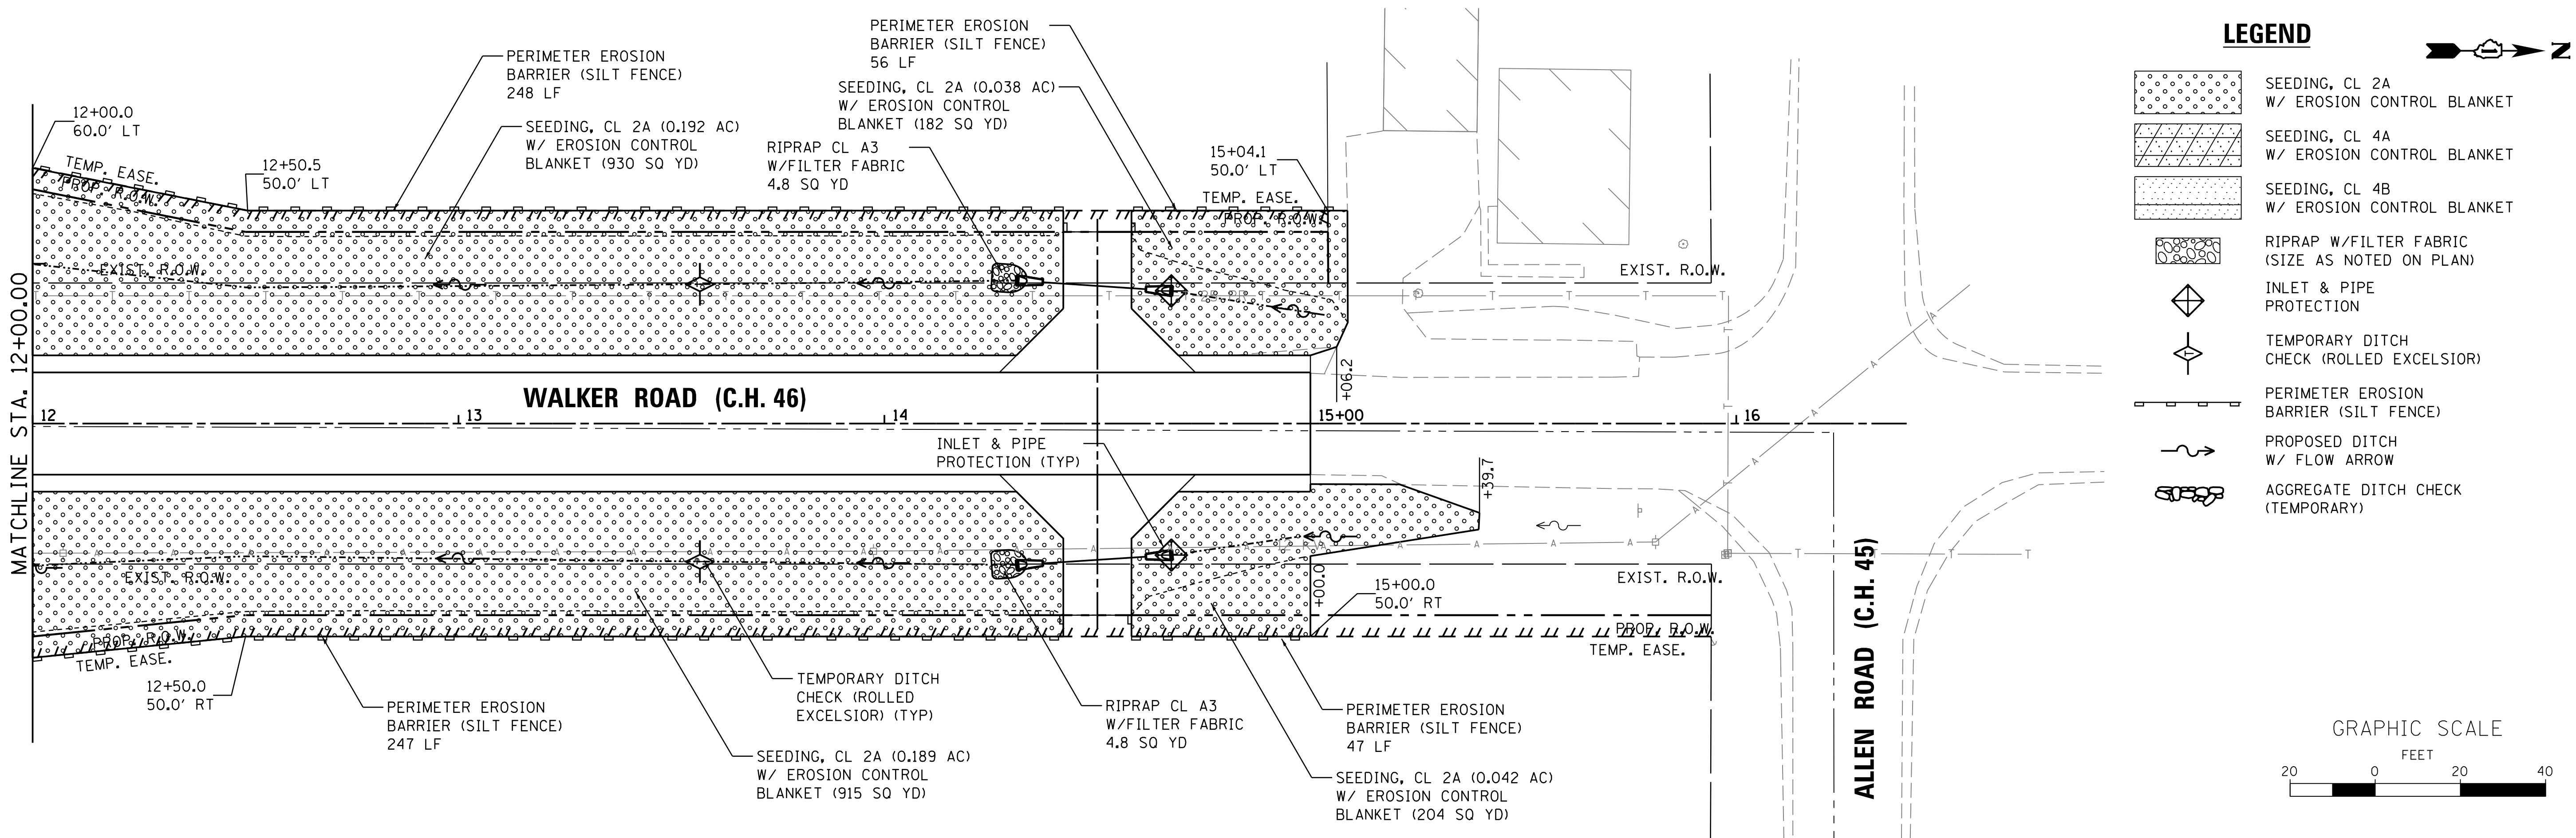

NOTES:

- FILTER FABRIC SHALL MEET THE REQUIREMENTS OF MATERIAL SPECIFICATION 592 GEOTEXTILE, TABLE 1 OR 2, CLASS I, II, OR IV AND SHALL BE PLACED OVER THE CLEARED AREA PRIOR TO THE PLACING OF ROCK.
- COARSE AGGREGATE SHALL MEET ONE OF THE FOLLOWING IDOT GRADATIONS, CA-1, CA-2, CA-3, OR CA-4.
- RIPRAP SHALL MEET IDOT GRADATION RR-3 OR RR-4 AND MEET QUALITY DESIGNATION A.
- COARSE AGGREGATE AND RIPRAP SHALL BE PLACED ACCORDING TO CONSTRUCTION SPECIFICATION 25 ROCKFILL USING PLACEMENT METHOD 1 AND CLASS III COMPACTION.
- FOR ADDED STABILITY, THE BASE OF THE DAM MAY BE KEYED 6 INCHES INTO THE SOIL.
- MAXIMUM DRAINAGE AREA TO EACH DAM IS 10 ACRES.
- ROCK CHECK DAM-COARSE AGGREGATE IL-605CA MAY BE USED FOR DRAINAGE AREAS UNDER 2 ACRES.

STABILIZATION TYPE	JAN.	FEB.	MAR.	APR.	MAY	JUNE	JULY	AUG.	SEPT.	OCT.	NOV.	DEC.
PERMANENT SEEDING				A		*	*	A				
DORMANT SEEDING	B										B	
TEMPORARY SEEDING			C									
EROSION CONTROL	D											

A. CLASS 2A
CLASS 4A
CLASS 4B

B. INCREASE SEEDING RATES BY 25% WHEN
DORMANT SEEDING (NOT ANTICIPATED)

NOTE: IRRIGATION MAY BE NEEDED DURING JUNE AND JULY
SEEDING TO BE COMPLETED PER REQUIREMENTS
OF SECTION 250 OF THE IDOT STANDARD SPECIFICATIONS
FOR ROAD AND BRIDGES AND THE SPECIAL PROVISIONS.

C. TEMPORARY SEEDING (PERENNIAL RYE GRASS,
SPRING OATS)

D. EROSION CONTROL BLANKET (EXCELSIOR)
(PERMANENT SEED AREAS ONLY)

FILE NAME = \\NFProjects\2013\130174 WalkerPhill\veed\G\vi1\Dgn\ShutDownERO.03.dgn

EROSION CONTROL INSPECTION

ALL EROSION CONTROL MEASURES MUST BE INSPECTED WEEKLY AND AFTER EACH 1/2" RAIN EVENT.

WINTER SHUT DOWN

A WINTER SHUT DOWN IS NOT ANTICIPATED FOR THIS PROJECT, BUT IN THE EVENT THAT UNAVOIDABLE CIRCUMSTANCE REQUIRE A WINTER SHUT DOWN, THE CONDITION OF THE CONSTRUCTION SITE FOR WINTER SHUTDOWN SHALL BE ADDRESSED EARLY IN THE FALL GROWING SEASON SO THAT SLOPES AND OTHER BARE EARTH AREAS MAY BE STABILIZED WITH TEMPORARY AND/OR PERMANENT VEGETATIVE COVER FOR PROPER EROSION AND SEDIMENT CONTROL. ALL OPEN AREAS THAT ARE TO REMAIN IDLE THROUGHOUT THE WINTER SHALL RECEIVE TEMPORARY EROSION CONTROL MEASURES INCLUDING TEMPORARY SEEDING, MULCHING AND/OR EROSION CONTROL BLANKET PRIOR TO THE END OF THE FALL GROWING SEASON. THE AREAS TO BE WORKED BEYOND THE END OF THE GROWING SEASON MUST INCORPORATE SOIL STABILIZATION MEASURES THAT DO NOT RELY ON VEGETATIVE COVER SUCH AS EROSION CONTROL BLANKET AND HEAVY MULCHING.

TEMPORARY DITCH CHECKS

TEMPORARY DITCH CHECKS WILL BE REQUIRED AT THOSE LOCATIONS WHERE THE CONTRACTORS OPERATIONS REQUIRE TEMPORARY OR PERMENTENT DITCHES. THE LOCATION OF TEMPORARY DITCH CHECKS ARE SHOWN ON THE PLANS. THE EXACT LOCATION MAY REQUIRE FIELD ADJUSTMENT AND WILL BE COORDINATED IN THE FIELD WITH THE ENGINEER. THE QUANTITIES INCLUDE A PLAN ALLOWANCE OF TWO (2) ADDITIONAL TEMPORARY DITCH CHECKS FOR MAINTENANCE PURPOSES. TEMPORARY DITCH CHECKS SHALL BE CONSTRUCTED AS SPECIFIED IN SECTION 280 OF THE STANDARD SPECIFICATIONS FOR ROAD AND BRIDGE CONSTRUCTION, LATEST EDITION.

PERIMETER EROSION BARRIER (SILT FENCE)

PERIMETER EROSION CONTROL BARRIER (SILT FENCE) SHALL BE PLACED AT THE LOCATIONS SHOWN ON THE PLANS. THE PERIMETER EROSION CONTROL BARRIER SHALL BE CONSTRUCTED AS DETAILED ON IDOT STANDARD 280001 AND AS SPECIFIED IN SECTION 280 OF THE STANDARD SPECIFICATIONS FOR ROAD AND BRIDGE CONSTRUCTION, LATEST EDITION.

STOCK PILE LOCATIONS AND PROTECTING STOCK PILE AREAS

STOCK PILES SHOULD NOT BE PLACED IN OR NEAR CRITICAL AREAS, OR AREAS THAT HAVE HIGH POTENTIAL FOR CONTRIBUTING SEDIMENTS TO STROMMWATER FACILITIES.

CONTRACTOR MAY OPT TO STOCK PILE MATERIAL. STAGING OF THE PROJECT IS AT THE DISCRETION OF THE CONTRACTOR AND COORDINATION OF STOCK PILES WILL BE WITH KANE COUNTY DIVISION OF TRANSPORTATION (KDOT) AND KANE-DUPAGE SOIL AND WATER CONSERVATION DISTRICT (KDSWCD). STOCKPILES OF SOIL AND OTHER CONSTRUCTION MATERIALS TO REMAIN IN PLACE MORE THAN THREE (3) DAYS SHALL BE FURNISHED WITH EROSION AND SEDIMENT CONTROL MEASURES (I.E. PERIMETER SILT FENCE). STOCKPILES, NOT BEING ACTIVELY WORKED AND TO REMAIN IN PLACE FOR 7 DAYS OR MORE SHALL RECEIVE TEMPORARY SEEDING.

STABILIZED CONSTRUCTION AREA

TEMPORARY STABILIZATION OF THE CONSTRUCTION AREA SHOULD TAKE PLACE AT THE END OF EACH WORK DAY.

PERMENANT STABILIZATION OF THE CONSTRUCTION AREA SHALL BE COMPLETED WITHIN 7 DAYS OF FINAL GRADING.

WORK IN FLOWING WATER

NO WORK SHALL BE PERFORMED IN FLOWING WATER. WORK IN AND NEAR THE CRITICAL AREAS SHOULD BE ISOLATED FROM CONCENTRATED FLOWS OR STREAM FLOW. ONCE WORK IN THIS AREA BEGINS, PRIORITY SHALL BE GIVEN TO THE COMPLETION OF THE WORK AND FINAL STABILIZATION OF ALL DISTURBED AREAS

CONTRACTOR SUBMITTAL

MEANS AND METHODS TO CONSTRUCT THE BRIDGE, CHANNEL AND OTHER APPURTENANT WORK IS THE CONTRACTORS RESPONSIBILITY. THE CONTRACTOR IS REQUIRED TO SUBMIT TO KDSWCD FOR APPROVAL ALL DRAWINGS AND/OR DETAILS SHOWING THE EXACT SEQUENCING, METHODS, AND LOCATIONS OF THE COFFERDAMS WHICH WILL INLCUDE DEWATERING AND FILTRATION METHODS.

KEEPING PAVEMENTS CLEAN

THE CONTRACTOR WILL KEEP ALL PERMANENT PAVEMENT SURFACES CLEAN OF DIRT OR CONSTRUCTION DEBRIS. THE PAVEMENT SHALL BE CLEANED AT THE END OF EACH DAYS OPERATION OR MORE FREQUENTLY AS REQUIRED BY THE ENGINEER IF THE DEBRIS IS DEEMED TO BE A HAZARD TO THE MOTORING PUBLIC.

STABILIZED CONSTRUCTION ENTRANCE

A STABILIZED CONSTRUCTION ENTRANCE IS NOT ANTICIPATED FOR THIS PROJECT. HOWEVER, IF IT IS DETERMINED BY THE ENGINEER OR THE KANE-DUPAGE SOIL AND WATER CONVERSATION DISTRICT THAT THE CONTRACTOR OPERATIONS REQUIRE A STABILIZED ENTRANCE, QUANTITY HAS BEEN INCLUDED IN THE PROJECT TO COMPLETE THIS WORK. THERE WILL BE NO ADJUSTMENT TO THE CONTRACT IF THE ENTRANCE IS NOT CONSTRUCTED. IF REQUIRED, THE CONTRACTOR WILL SUBMIT THE LOCATION AND DETAILS TO KDSWCD FOR APPROVAL.

CONSTRUCTION SEQUENCE NOTES

- A) TURBIDITY CURTAINS SHOULD BE PLACED IN THE CREEK PRIOR TO ANY DEMOLITION TO THE BRIDGE DECK AND/OR PIERS.
- B) CONSTRUCTION OF EMBANKMENTS AND RIP RAP ARE ANTICIPATED TO REQUIRE WORK WITHIN THE CREEK, WORK MUST BE TIMED TO TAKE PLACE DURING LOW FLOW CONDITIONS.
- C) BYPASS IS NOT ANTICIPATED FOR THIS PROJECT. HOWEVER, IF BYPASS IS NECESSARY, THE INLET OF THE HOSE SHALL BE PLACED IN A SUMP PIT AND THE OUTLET PLACED ON A NON-ERODIBLE, ENERGY DISSIPATING SURFACE PRIOR TO REJOINING THE CREEK FLOW.
- D) IF DEWATERING THE CONSTRUCTION AREA IS NECESSARY, ALL WATERS SHALL BE FILTERED BY USING FILTER BAGS OR AN ALTERNATIVE MEASURE. WATER MUST HAVE SEDIMENT REMOVED BEFORE BEING ALLOWED TO RETURN TO THE ORIGINAL CREEK.
- E) THE SIDE SLOPES MUST BE RESEEDDED AND STABILIZED WITH AN APPROPRIATE EROSION CONTROL BLANKET PRIOR TO ACCEPTING FLOWS. THE BOTTOM OF THE SWALE MUST BE BROUGHT BACK TO ITS ORIGINAL GRADE AND STABLE ENOUGH TO ACCEPT FLOWS.

GENERAL NOTES

- A) UNLESS OTHERWISE INDICATED, ALL VEGETATIVE AND STRUCTURAL EROSION AND SEDIMENT CONTROL PRACTICES WILL BE CONSTRUCTED ACCORDING TO MINIMUM STANDARDS AND SPECIFICATIONS IN THE ILLINOIS URBAN MANUAL, LATEST EDITION.
- B) THE KANE-DUPAGE SOIL AND WATER CONSERVATION DISTRICT (KDSWCD) MUST BE NOTIFIED ONE WEEK PRIOR TO THE PRE-CONSTRUCTION CONFERENCE, ONE WEEK PRIOR TO THE COMMENCEMENT OF LAND DISTURBING ACTIVITIES, AND ONE WEEK PRIOR TO THE FINAL INSPECTION.
- C) A COPY OF THE APPROVED EROSION AND SEDIMENT CONTROL PLAN SHALL BE MAINTAINED ON THE SITE AT ALL TIMES.
- D) PRIOR TO COMMENCING LAND-DISTURBING ACTIVITIES IN AREAS OTHER THAN INDICATED ON THESE PLANS (INCLUDING BUT NOT LIMITED TO, ADDITIONAL PHASES OF DEVELOPMENT AND OFF-SITE BORROW OR WASTE AREAS) A SUPPLEMENTARY EROSION CONTROL PLAN SHALL BE SUBMITTED TO THE OWNER FOR REVIEW BY THE KDSWCD.
- E) THE CONTRACTOR IS RESPONSIBLE FOR INSTALLATION OF ANY ADDITIONAL EROSION CONTROL MEASURES NECESSARY TO PREVENT EROSION AND SEDIMENTATION AS DETERMINED BY THE KDSWCD.
- F) DURING DEWATERING OPERATIONS, WATER WILL BE PUMPED INTO SEDIMENT BASINS OR SILT TRAPS. DEWATERING DIRECTLY INTO FIELD TILES, STORMWATER STRUCTURES, OR BURLINGTON CREEK IS PROHIBITED.
- G) IT IS THE RESPONSIBILITY OF THE OWNER AND/OR GENERAL CONTRACTOR TO INFORM ANY SUB-CONTRACTOR(S) WHO MAY PERFORM WORK ON THIS PROJECT, OF THE REQUIREMENTS IN IMPLEMENTING AND MAINTAINING THESE EROSION CONTROL PLANS AND THE NATIONAL POLLUTANT DISCHARGE ELIMINATION SYSTEM (NPDES) PERMIT REQUIREMENTS SET FORTH BY THE ILLINOIS EPA.
- H) WHERE WORK IS COMPLETE, PERMANENT STABILIZTION SHALL OCCUR WITHIN SEVEN (7) DAYS OF COMPLETION. WHERE WORK HAS TEMPORARILY CEASED FOR FOURTEEN (14) DAYS OR MORE, TEMPORARY STABILIZATION SHALL OCCUR BY THE SEVENTH DAY AFTER WORK HAS CEASED.
- I) THE CONTRACTOR IS RESPONSIBLE FOR INDICATING THE CURRENT LOCATION OF THE CONCRETE WASHOUT AND ANY MODIFICATIONS TO THE LOCATIONS OR DETAILS OF EROSION AND SEDIMENT CONTROLS ON THESE PLANS.
- J) ALL DROP INLETS ON AND ADJACENT TO THE SITE MUST HAVE SEDIMENT TRAPPING OR CONTAINMENT DEVICE INSTALLED DURING CONSTRUCTION ACTIVITIES. FILTER FABRIC ON ITS OWN IS NOT AN APPROVED METHOD. PREFABRICATED DROP INLET PROTECTION SHOULD BE AS RESTRICTIVE AS THE ILLINOIS URBAN MANUAL STANDARD 861 FOR INLET PROTECTION.
- K) IF THE TURBIDITY CURTAIN DOES NOT SUFFICIENTLY CONTAIN SEDIMENT FROM LEAVING THE PROJECT AREA, COFFERDAMS OR OTHER METHODS, TO BE COORDINATED WITH KDSWCD, SHOULD BE USED.

IN-STREAM WORK

- A. WORK IN THE WATERWAY SHOULD BE TIMED TO TAKE PLACE DURING LOW OR NO-FLOW CONDITIONS. LOW FLOW CONDITIONS ARE FLOW AT OR BELOW THE NORMAL WATER ELEVATION.
- B. THE PLAN WILL BE DESIGNED TO ALLOW FOR THE CONVEYANCE OF THE 2-YEAR PEAK FLOW PAST THE WORK AREA WITHOUT OVERTOPPING THE COFFERDAM. THE CORPS HAS THE DISCRETION TO REDUCE THIS REQUIREMENT IF DOCUMENTED BY THE APPLICANT TO BE INFEASIBLE OR UNNECESSARY.
- C. WATER SHALL BE ISOLATED FROM THE IN-STREAM WORK AREA USING A COFFERDAM CONSTRUCTED OF NON-ERODIBLE MATERIALS (STEEL SHEETS, AQUA BARRIERS, RIP RAP AND GEOTEXTILE LINER, ETC.). EARTHEN COFFERDAMS ARE NOT PERMISSIBLE.
- D. THE COFFERDAM MUST BE CONSTRUCTED FROM THE UPLAND AREA AND NO EQUIPMENT MAY ENTER FLOWING WATER AT ANY TIME. IF THE INSTALLATION OF THE COFFERDAM CANNOT BE COMPLETED FROM SHORE AND ACCESS IS NEEDED TO REACH THE AREA TO BE COFFERED, OTHER MEASURES, SUCH AS THE CONSTRUCTION OF A CAUSEWAY WILL BE NECESSARY TO ENSURE THAT EQUIPMENT DOES NOT ENTER THE WATER. ONCE THE COFFERDAM IS IN PLACE AND THE ISOLATED AREA IS DEWATERED, EQUIPMENT MAY ENTER THE COFFERED AREA TO PERFORM THE REQUIRED WORK.
- E. IF BYPASS PUMPING IS NECESSARY, THE INTAKE HOSE SHALL BE PLACED ON A STABLE SURFACE OR FLOATED TO PREVENT SEDIMENT FROM ENTERING THE HOSE. THE BYPASS DISCHARGE SHALL BE PLACED ON A NON-ERODIBLE, ENERGY DISSIPATING SURFACE PRIOR TO REJOINING THE STREAM FLOW AND SHALL NOT CAUSE EROSION. FILTERING OF BYPASS WATER IS NOT NECESSARY UNLESS THE BYPASS WATER HAS BECOME SEDIMENT-LADEN AS A RESULT OF THE CURRENT CONSTRUCTION ACTIVITIES.
- F. DURING DEWATERING OF THE COFFERED WORK AREA, ALL SEDIMENT-LADEN WATER MUST BE FILTERED TO REMOVE SEDIMENT. POSSIBLE OPTIONS FOR SEDIMENT REMOVAL INCLUDE BAFFLE SYSTEMS, ANIONIC POLYMERS SYSTEMS, DEWATERING BAGS, OR OTHER APPROPRIATE METHODS. WATER SHALL HAVE SEDIMENT REMOVED PRIOR TO BEING RE-INTRODUCED TO THE DOWNSTREAM WATERWAY. A STABILIZED CONVEYANCE FROM THE DEWATERING DEVICE TO THE WATERWAY MUST BE IDENTIFIED IN THE PLAN. DISCHARGE WATER IS CONSIDERED CLEAN IF IT DOES NOT RESULT IN A VISUALLY IDENTIFIABLE DEGRADATION OF WATER CLARITY.
- G. THE AREA FROM THE TOE TO THE TOP OF THE SIDE SLOPE SHALL BE TEMPORARILY STABILIZED DURING CONSTRUCTION TO REDUCE THE POTENTIAL FOR EROSION. ALL AREAS DISTURBED DUE TO CONSTRUCTION ACTIVITIES SHALL BE RESTORED TO PROPOSED CONDITIONS AND FULLY STABILIZED PRIOR TO ACCEPTING FLOWS.


DEWATERING

WHEN DEWATERING THE CONSTRUCTION AREA IS NECESSARY, ALL WATERS SHALL BE FILTERED BY USING FILTER BAGS OR AN ALTERNATIVE MEASURE APPROVED BY THE KANE-DUPAGE SOIL & WATER CONSERVATION DISTRICT. ALL FILTER BAGS MUST HAVE SECONDARY CONTAINMENT DEVICES, AND SHOULD BE PLACED ON LEVEL GROUND. WATER MUST HAVE SEDIMENT REMOVED BEFORE BEING ALLOWED TO RETURN TO THE ORIGINAL CREEK. THE DISCHARGE SHALL BE DESIGNED SO THAT RETURNING WATERS DO NOT CAUSE EROSION. THE CONTRACTOR WILL COORDINATE THE METHOD, DESIGN AND LOCATION OF THE DEWATERING PLAN AND FILTER BAG(S) WITH KANE-DUPAGE SOIL & WATER CONSERVATION DISTRICT AT THE PRE-CONSTRCTIION MEETING.

DEWATERING - BASIS OF PAYMENT

DEWATERING AND FILTERING BAG SYSTEMS REQUIRED FOR ALL CONSTRUCTION OPERATIONS WILL NOT BE MEASURED SEPERATELY FOR PAYMENT BUT SHALL BE INCLUDED IN THE COST OF THE RELATED WORK ITEM REQUIRING DEWATERING. DEWATERING WILL INCLUDE MEANS, METHODS AND ALL MATERIALS TO DEWATER AND TO PROVIDE FILTRATION OF WATERS BEFORE RE-ENTERING THE CREEK.

WBK WILLS BURKE KELSEY ASSOCIATES LTD. 116 West Main Street, Suite 201 St. Charles, Illinois 60174	USER NAME = nparris	DESIGNED -	REVISED -	STATE OF ILLINOIS DEPARTMENT OF TRANSPORTATION	EROSION & SEDIMENT CONTROL NOTES			C.H. RTE.	SECTION	COUNTY	TOTAL SHEETS	SHEET NO.
	PLOT SCALE = 1:100	DRAWN -	REVISED -					46	08-00133-01-BR	KANE	87	26
	PLOT DATE = 9/8/2014	CHECKED -	REVISED -		SCALE:			SHEET NO. 3 OF 5 SHEETS STA. 3+20.00 TO STA. 12+00.00				
		DATE -	REVISED -					ILLINOIS FED. AID PROJECT CONTRACT NO.XXXXXX				

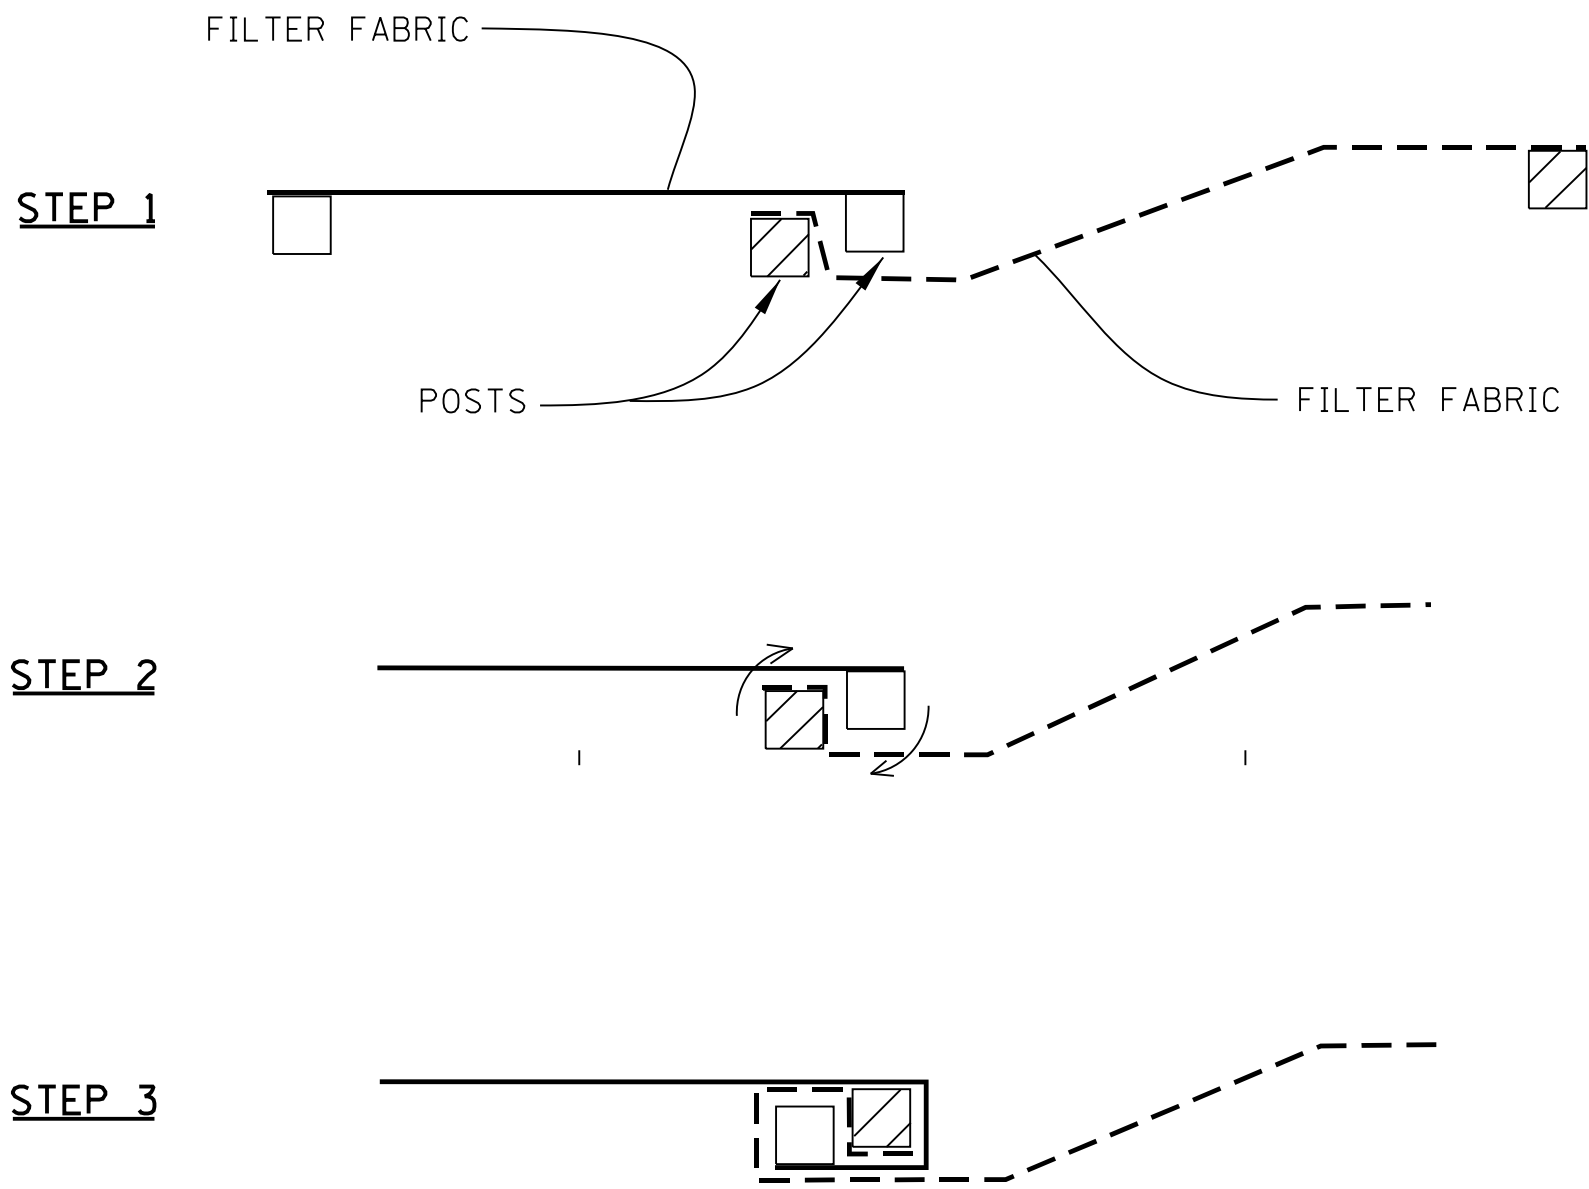


ATTACHING TWO SILT FENCES

NOTES:


1. PLACE THE END POST OF THE SECOND FENCE INSIDE THE END POST OF THE FIRST FENCE.
2. ROTATE BOTH POSTS AT LEAST 180 DEGREES IN A CLOCKWISE DIRECTION TO CREATE A TIGHT SEAL WITH THE FABRIC MATERIAL.
3. CUT THE FABRIC NEAR THE BOTTOM OF THE STAKES TO ACCOMMODATE THE 6" FLAP.
4. DRIVE BOTH POSTS A MINIMUM OF 18 INCHES INTO THE GROUND AND BURY THE FLAP.
5. COMPACT BACKFILL (PARTICULARLY AT SPLICES) COMPLETELY TO PREVENT STORMWATER PIPING.

PERIMETER EROSION BARRIER
(SILT FENCE) – SPLICING TWO FENCES

STD. IUM-620B
(SILT FENCE - SPLICING TWO FENCES)

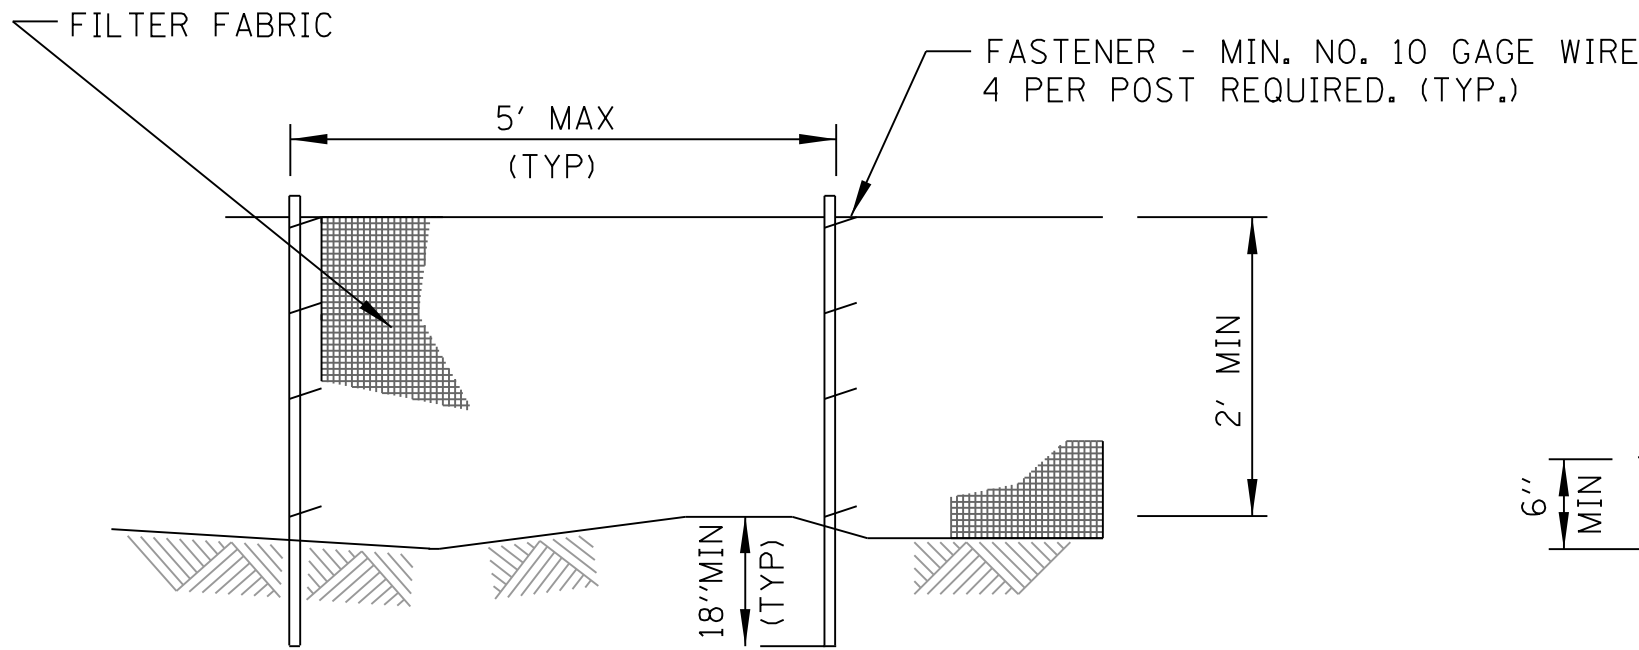


ELEVATION

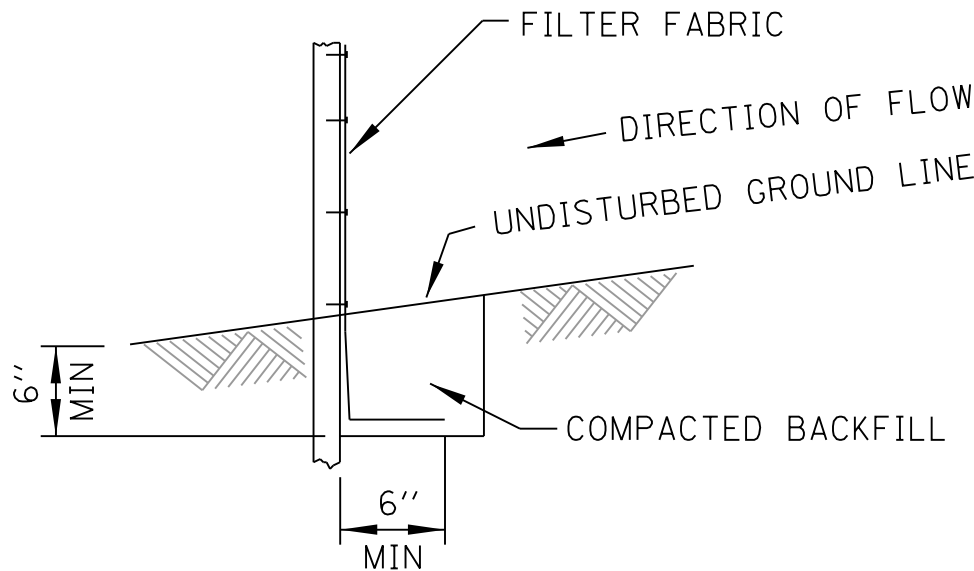


FABRIC ANCHOR DETAIL

PERIMETER EROSION BARRIER
(SILT FENCE)

STD. IUM-620A
(SILT FENCE PLAN)

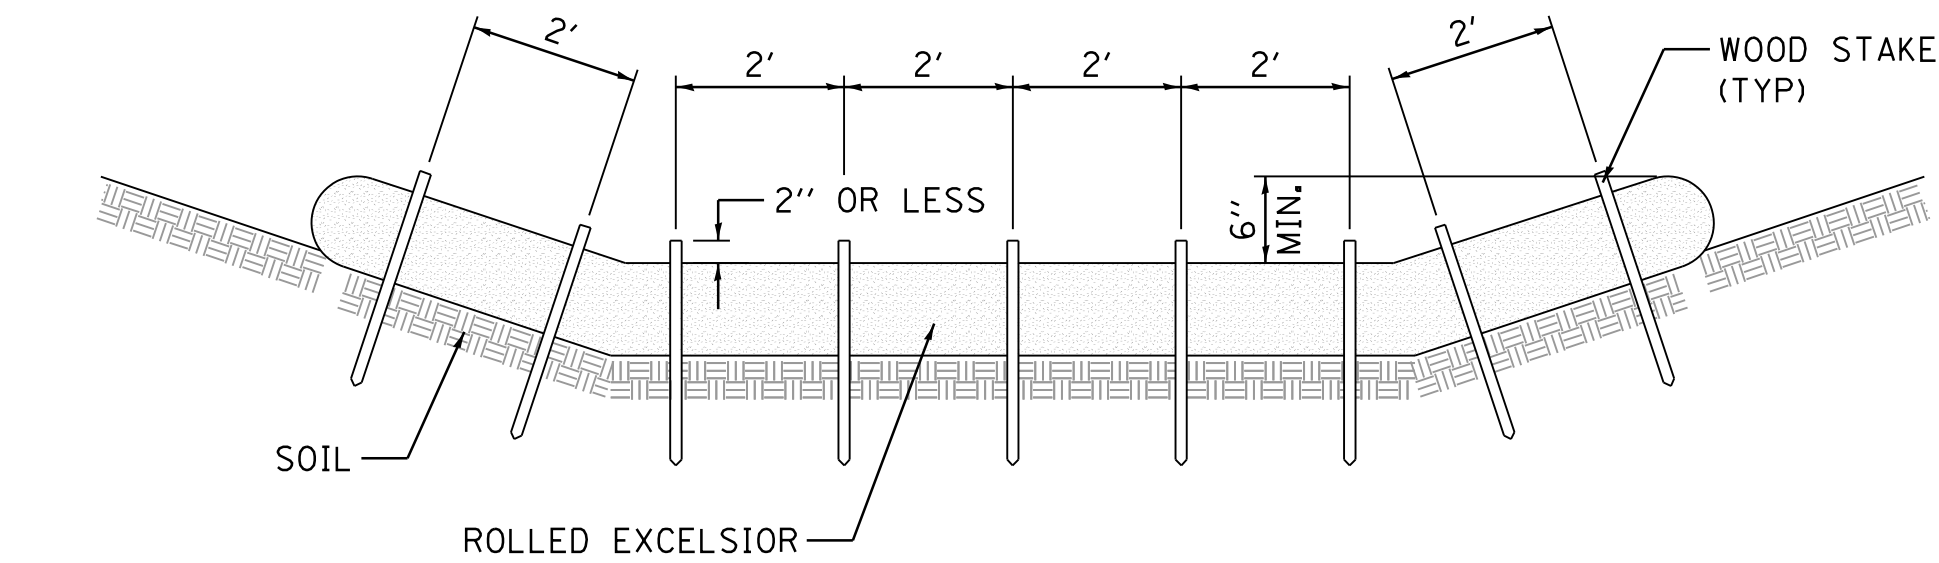

STAKING PATTERN GUIDE

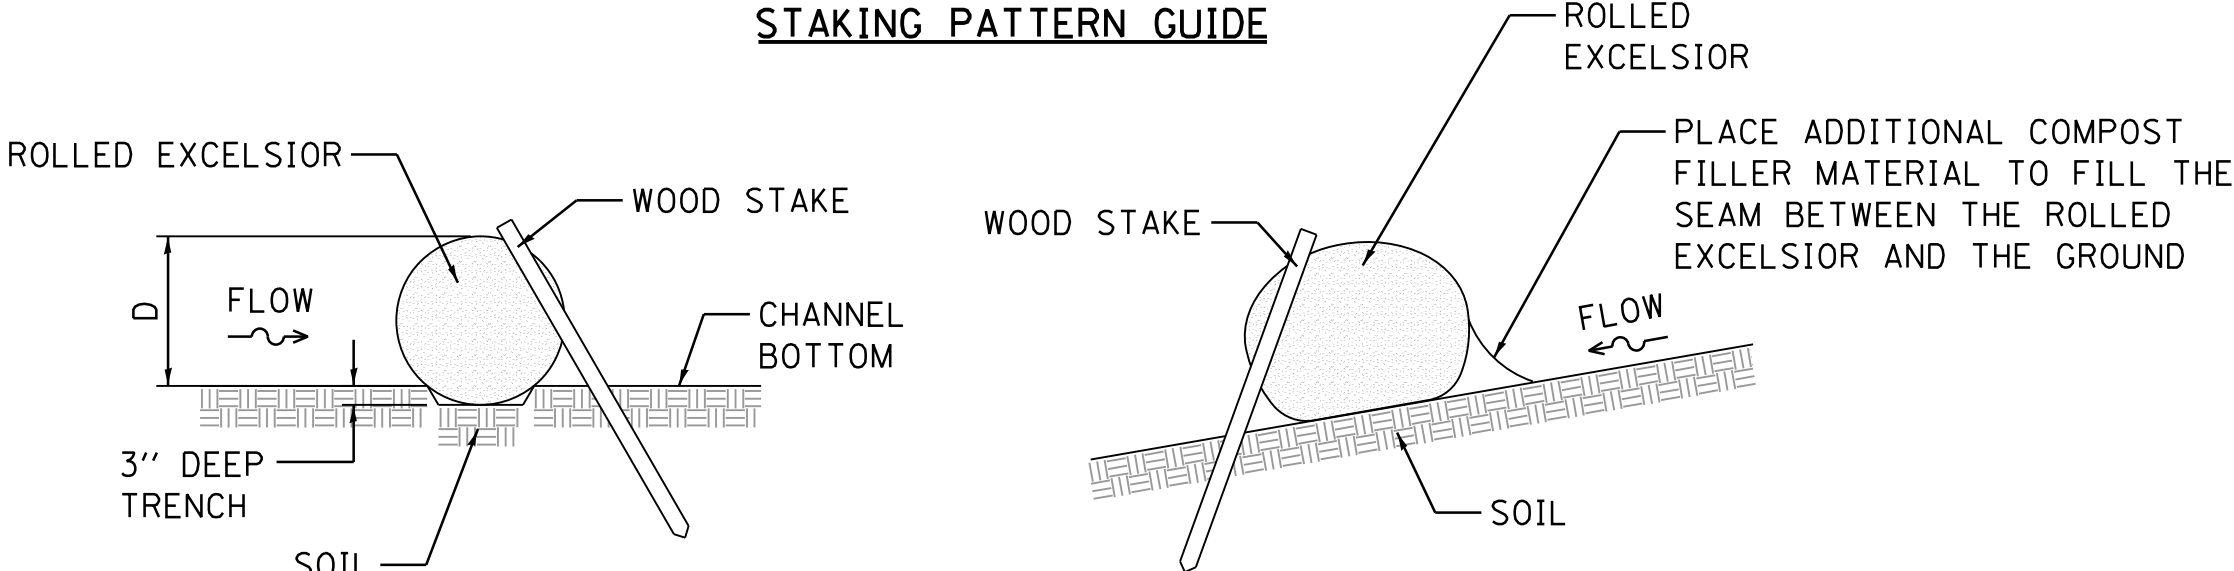

STAKE DETAIL

COMPOST FILTER SOCK DETAIL

NOTES:


1. ENDS OF ROLLED EXCELSIOR SHALL BE TURNED AT LEAST 6" UPSLOPE.
2. RECOMMENDED STAKES ARE 1/8" WIDE x 1/8" THICK x 30" LONG.
3. STAKES SHALL NOT EXTEND ABOVE THE ROLLED EXCELSIOR MORE THAN 2".
4. SPACING: THE TOE OF THE UPSTREAM DITCH CHECK SHALL CREATE A HORIZONTAL LINE WITH THE TOP OF THE DOWNSTREAM DITCH CHECK.
5. WHEN COMPOST FILTER SOCK DITCH CHECK IS USED, PLACE A COMPOST BERM UPSTREAM OF THE FILTER SOCK (SEE IUM 805). A TRENCH IS NOT REQUIRED.
6. OVERLAP MINIMUM IS THE DIAMETER OF THE ROLL.
7. STAKES SHALL BE PLACED EVERY 2' FOR ROLLED EXCELSIOR, OR AS SPECIFIED BY THE MANUFACTURER.

TEMPORARY DITCH CHECK
ROLLED EXCELSIOR

STD. IUM-514
(ROLLED EROSION CONTROL PRODUCTS)

NOTES:

1. TEMPORARY SEDIMENT FENCE SHALL BE INSTALLED PRIOR TO ANY GRADING WORK IN THE AREA TO BE PROTECTED. THEY SHALL BE MAINTAINED THROUGHOUT THE CONSTRUCTION PERIOD AND REMOVED IN CONJUNCTION WITH THE FINAL GRADING AND SITE STABILIZATION.
2. FILTER FABRIC SHALL MEET THE REQUIREMENTS OF MATERIAL SPECIFICATION 592 GEOTEXTILE TABLE 1 OR 2, CLASS WITH EQUIVALENT OPENING SIZE OF AT LEAST 30 FOR NONWOVEN AND 40 FOR WOVEN.
3. FENCE POSTS SHALL BE EITHER STANDARD STEEL POST OR WOOD POST WITH A MINIMUM CROSS-SECTIONAL AREA OF 3.0 SQ. IN.

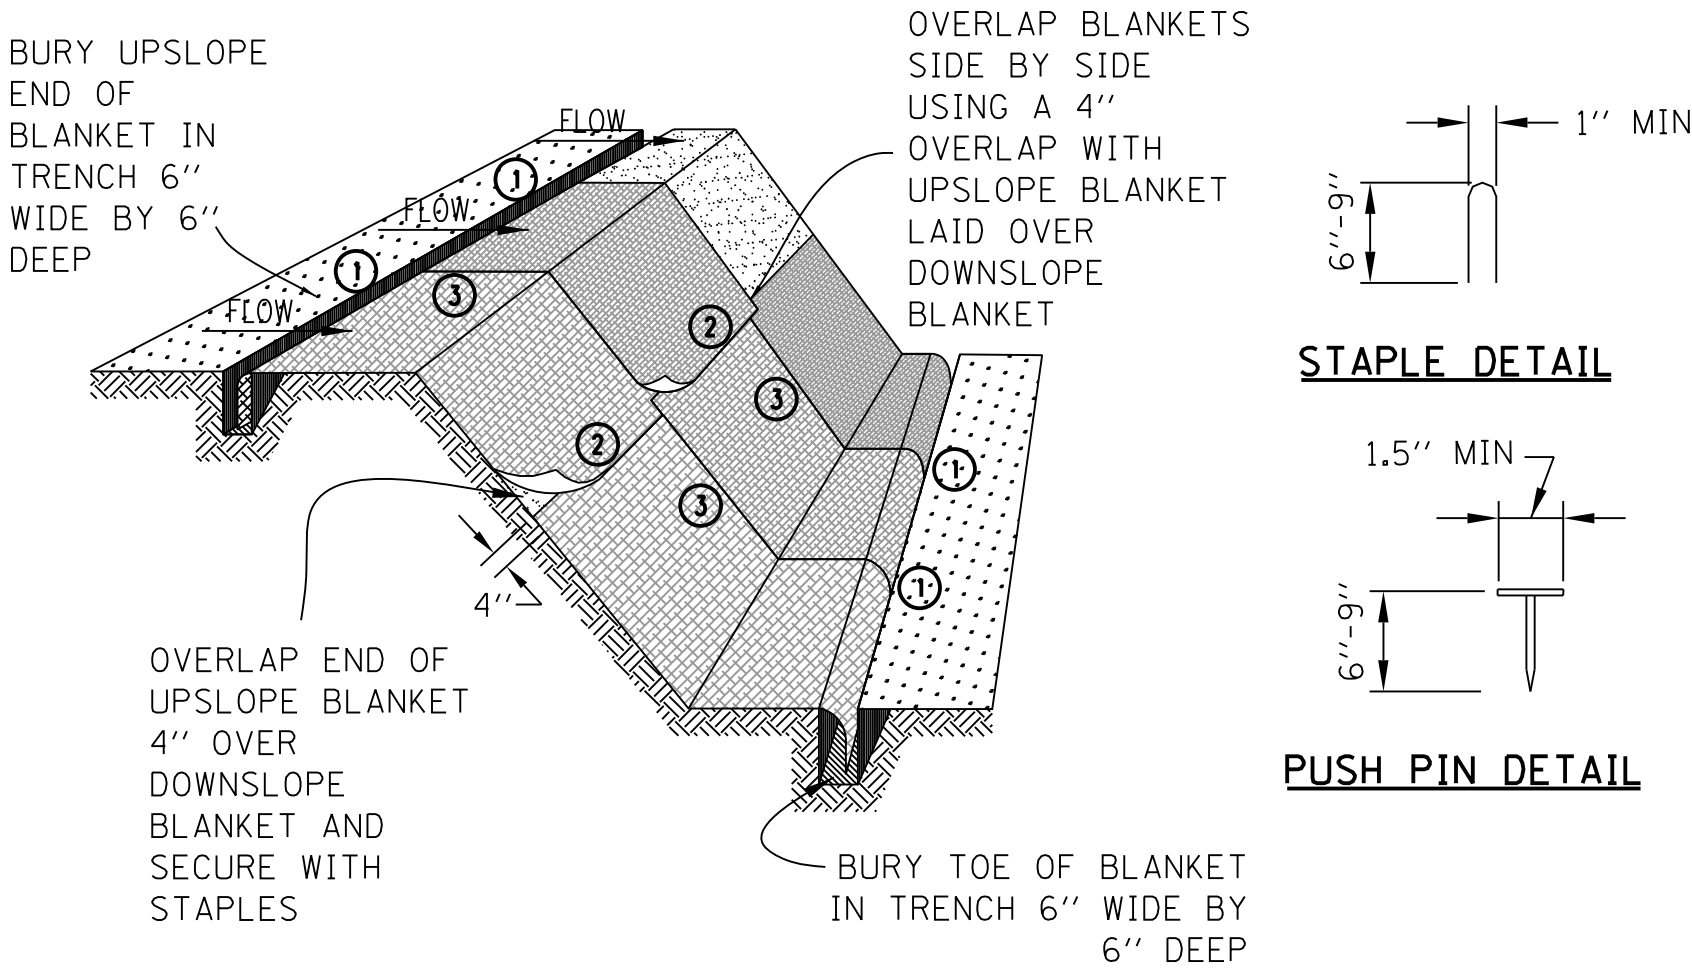

DETAIL 1

DETAIL 2

DETAIL 3


NOTES:



1. STAPLES SHALL BE PLACED IN A DIAMOND PATTERN AT 2 PER S.Y. FOR STITCHED BLANKETS. NON-STICHED SHALL USE 4 STAPLES PER S.Y. OF MATERIAL. THIS EQUATES TO 200 STAPLES WITH STITCHED BLANKET AND 400 STAPLES WITH NON-STICHED BLANKET PER 100 S.Y. OF MATERIAL
2. STAPLE OR PUSH PIN LENGTHS SHALL BE SELECTED BASED ON SOIL TYPE AND CONDITIONS. (MINIMUM STAPLE LENGTH IS 6")
3. EROSION CONTROL MATERIAL SHALL BE PLACED IN CONTACT WITH THE SOIL OVER A PREPARED SEEDBED.
4. ALL ANCHOR SLOTS SHALL BE STAPLED AT APPROXIMATELY 12" INTERVALS.

EROSION CONTROL
BLANKET INSTALLATION DETAILS

STD. IL-530A, IL-530B, IUM-531
(EROSION CONTROL BLANKET)

FILE NAME = W:\Projects\2013\130174 WalkerPhill\veed\G.vi\DrawSheet\ERO.04.dgn

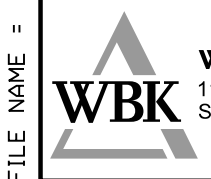 WILLS BURKE KELSEY ASSOCIATES LTD. 116 West Main Street, Suite 201 St. Charles, Illinois 60174	USER NAME = nparris	DESIGNED -	REVISED -	STATE OF ILLINOIS DEPARTMENT OF TRANSPORTATION	EROSION & SEDIMENT CONTROL DETAILS			C.H. RTE.	SECTION	COUNTY	TOTAL SHEETS	SHEET NO.
	PLOT SCALE = 1:100	DRAWN -	REVISED -					46	08-00133-01-BR	KANE	87	27
	PLOT DATE = 9/8/2014	CHECKED -	REVISED -		SCALE:			SHEET NO. 4 OF 5 SHEETS			STA. 3+20.00 TO STA. 12+00.00	
		DATE -	REVISED -					ILLINOIS FED. AID PROJECT			CONTRACT NO.XXXXXX	

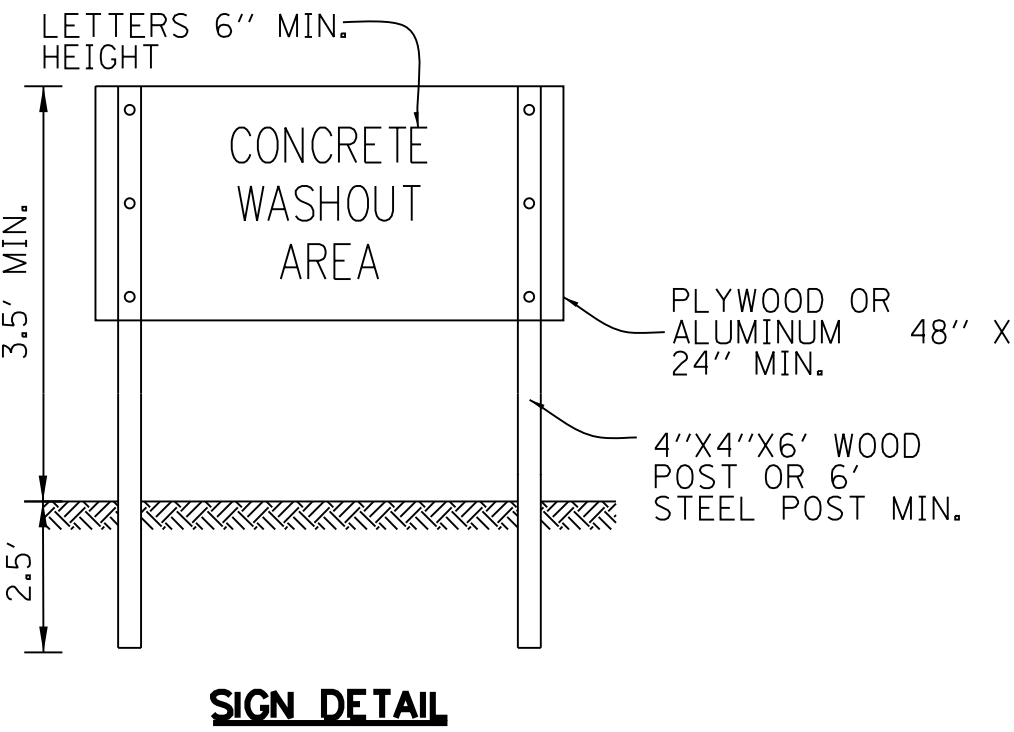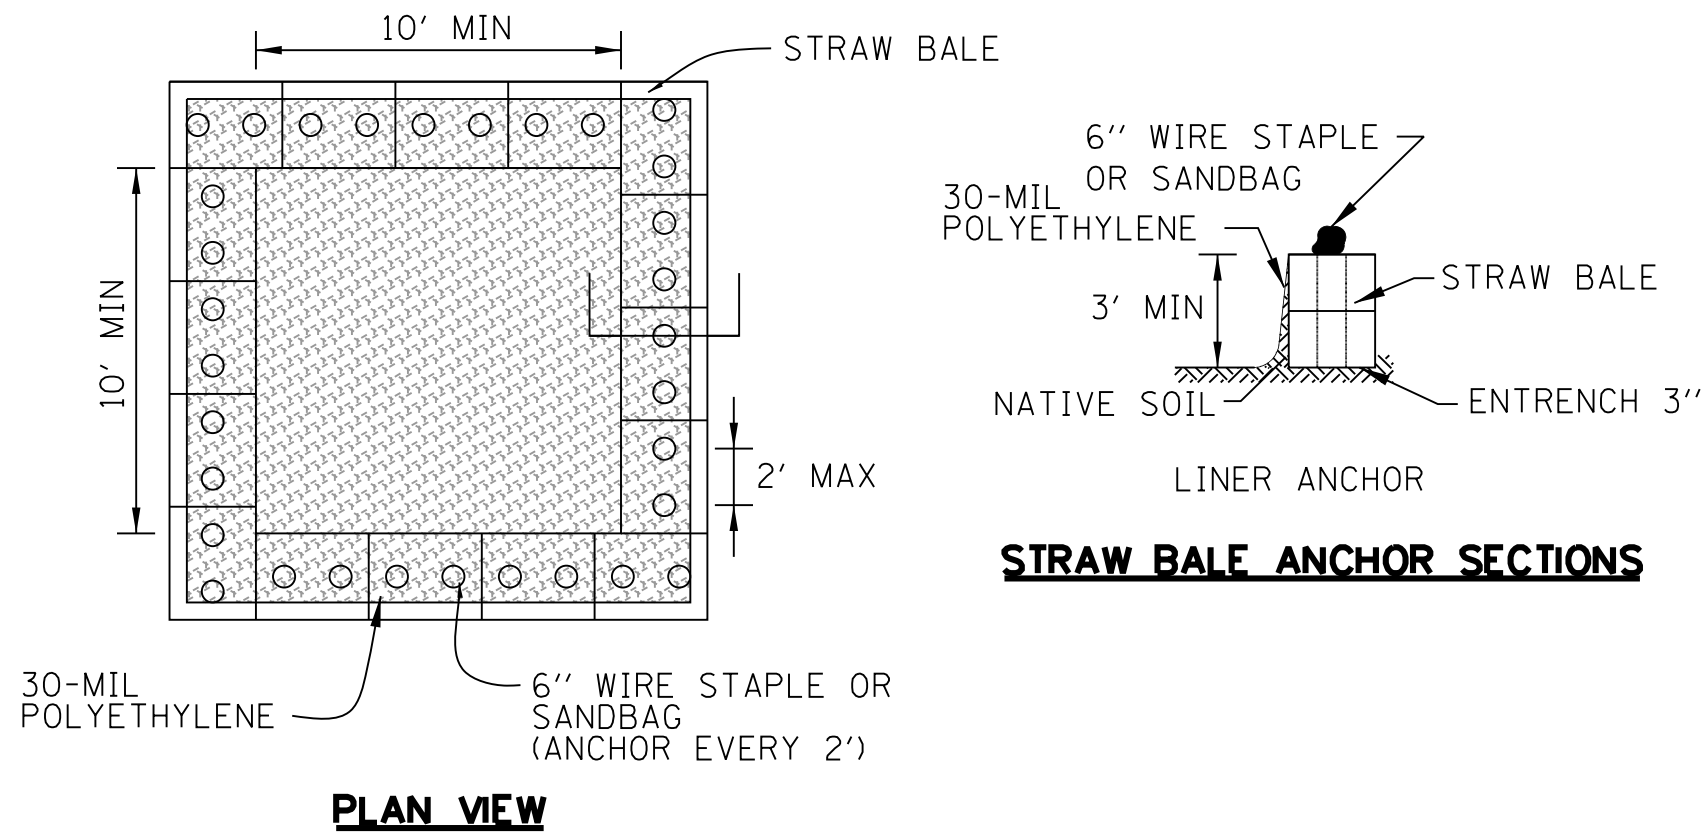


WASHOUT NOTES:

1. MAINTAINING TEMPORARY CONCRETE WASHOUT FACILITIES SHALL INCLUDE REMOVING AND DISPOSING OF HARDENED CONCRETE AND/OR SLURRY AND RETURNING THE FACILITIES TO A FUNCTIONAL CONDITION.
2. FACILITY SHALL BE CLEANED OR RECONSTRUCTED IN A NEW AREA ONCE WASHOUT BECOMES TWO-THIRDS FULL.
3. EACH STRAW BALE IS TO BE STAKED IN PLACE USING (2) 2"X2"X4' WOODEN STAKES.


TEMPORARY CONCRETE
WASHOUT FACILITY – STRAW BALE

STD. IUM-654SB
(TEMPORARY CONCRETE WASHOUT)

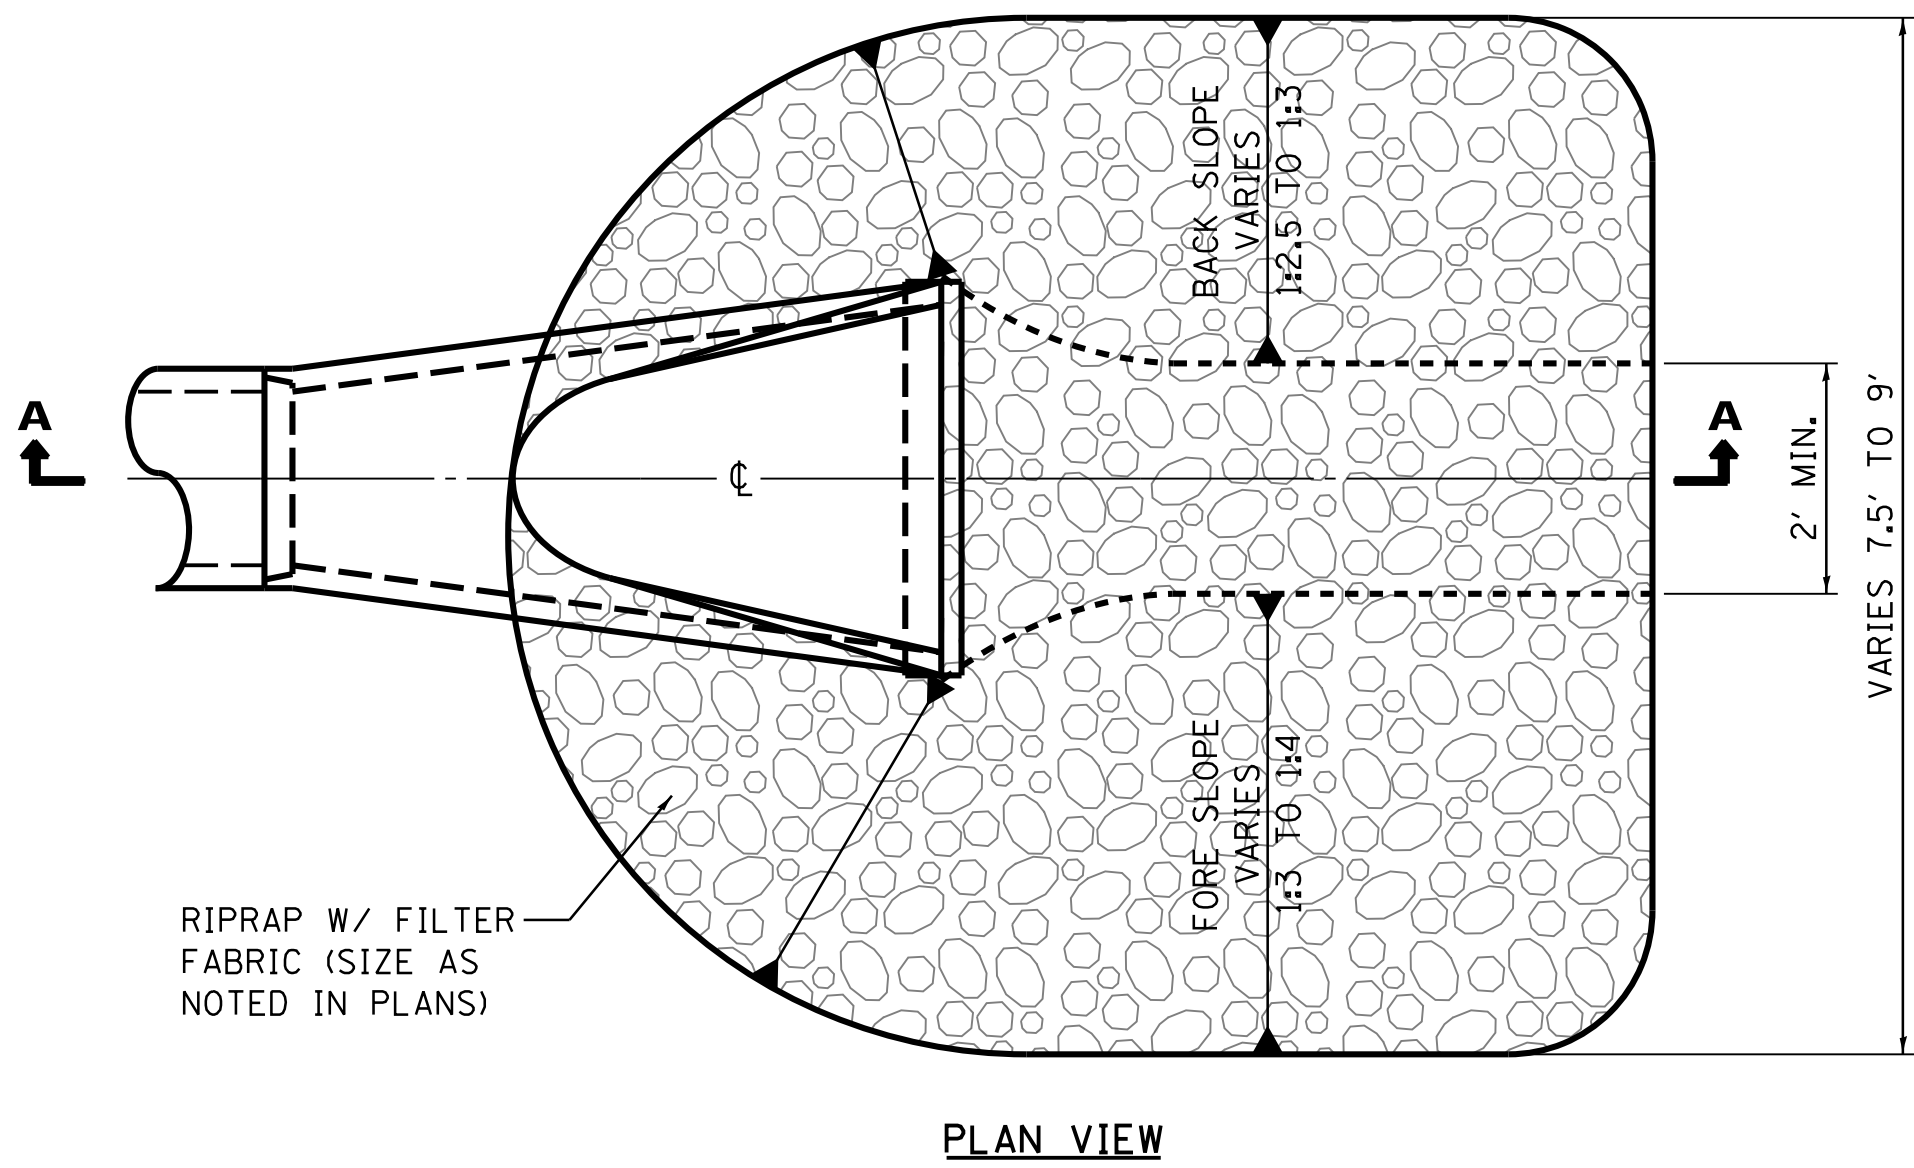


PIPE OUTLET NOTES:

1. THE FILTER FABRIC SHALL MEET THE REQUIREMENTS OF ARTICLE 1080.03 OF THE STANDARD SPECIFICATIONS AND SHALL BE PLACED OVER THE CLEARED SUBGRADE AREA PRIOR TO PLACING OF THE RIPRAP.
2. THE ROCK RIPRAP SHALL MEET THE REQUIREMENTS OF SECTION 1005 OF THE STANDARD SPECIFICATIONS FOR GRADATION RR3.
3. THE RIPRAP SHALL BE PLACED ACCORDING TO THE CONSTRUCTION SPECIFICATION OF SECTION 281 THE STANDARD SPECIFICATIONS.

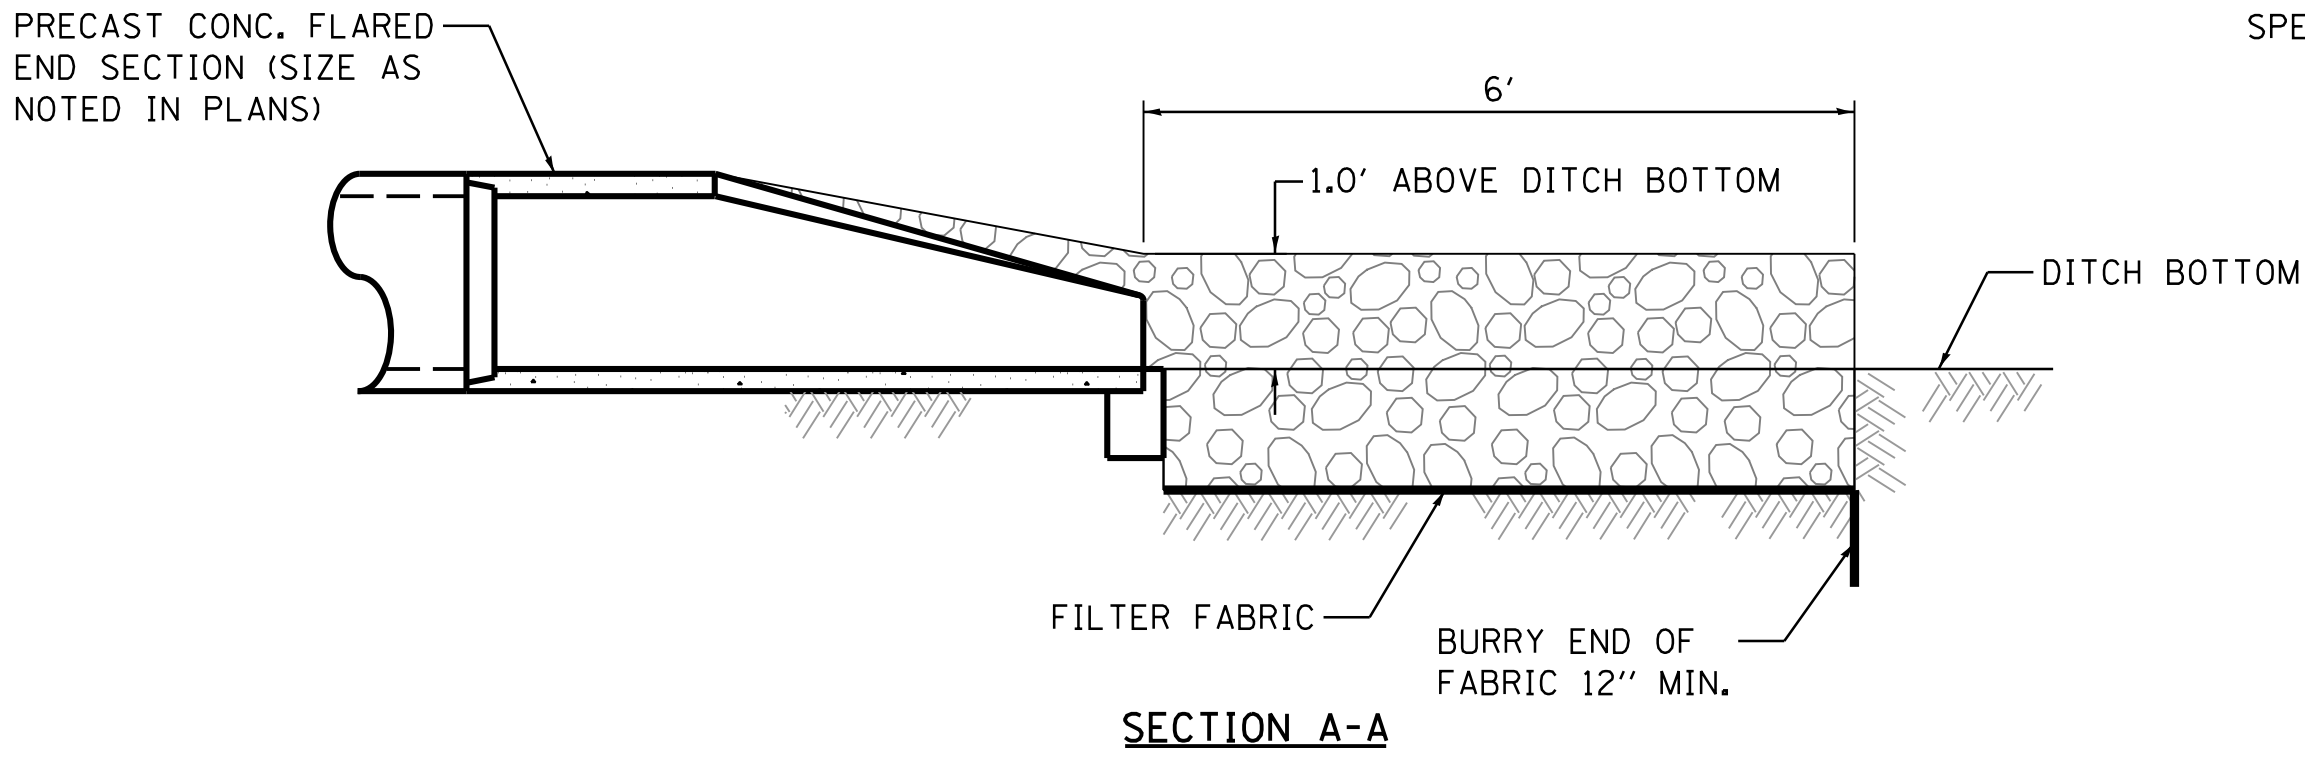

PIPE OUTLET DETAIL

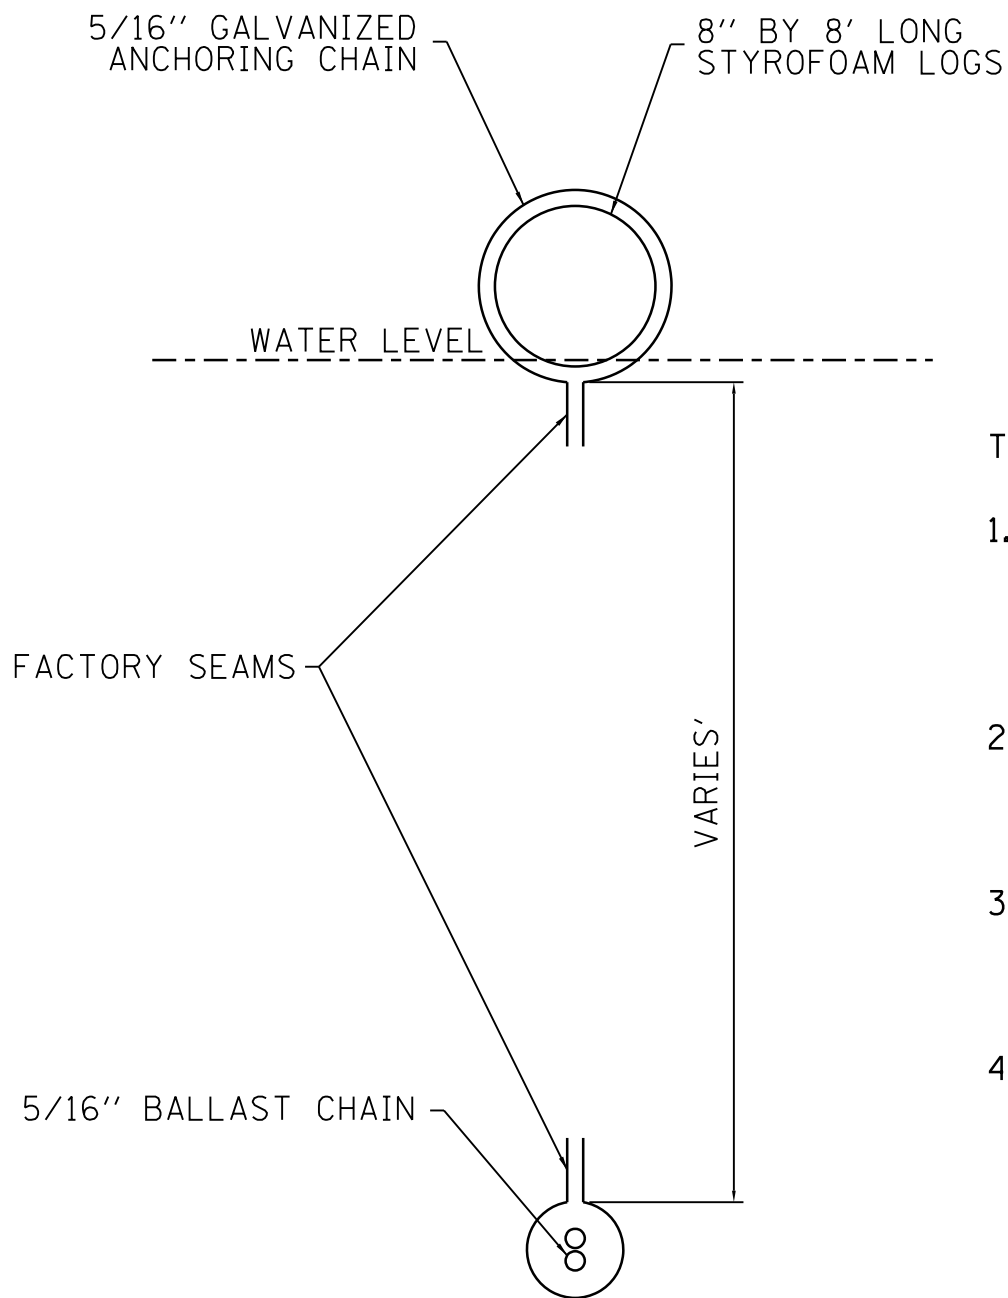

TURBIDITY BARRIER NOTES:

1. THE SILT CURTAIN SHALL BE INSTALLED IN SUCH A MANNER AS TO PREVENT DRIFT SHOREWARD OR DOWNSTREAM. THE FLOATATION LOG SHALL BE SECURELY ATTACHED TO THE FABRIC IN BOTH THE HORIZONTAL AND VERTICAL DIRECTION.
2. THE 5/16-INCH CABLE SHALL BE ATTACHED ABOVE THE FLOATATION MEMBERS AND EXTEND THE ENTIRE LENGTH OF EACH SECTION OF SILT CURTAIN. A 5/16-INCH CHAIN SHALL BE SEALED ON THE LOWER HEM FOR BALLAST.
3. CONNECTORS SHALL JOIN THE MAIN LOAD LINE AND BALLAST CHAIN TO CARRY ALL TENSILE PRESSURE. THE FABRIC SHALL BE JOINTED FOR ITS ENTIRE HEIGHT.
4. ANCHORAGE'S SHALL BE INSTALLED ON BOTH SHORE AND STREAM SIDE TO MAXIMUM STABILITY. SHORE ANCHORS SHALL CONSIST OF A POST WITH DEADMAN OR APPROVED EQUAL. STREAM ANCHORS SHALL BE OF SUFFICIENT SIZE, TYPE AN STRENGTH TO STABILIZE THE BARRIER BEYOND THE CONSTRUCTION AREA.
5. ANCHORS SHALL BE BUOYED TO PREVENT THE SILT CURTAIN FROM BEING PULLED UNDER WATER. DANFORTH-TYPE ANCHORS SHALL BE USED IN SANDY BOTTOM AND HEAVY EDGE TYPE OR MUSHROOM ANCHORS ON MUD BOTTOMS.
6. THE CONTRACTOR SHALL BE RESPONSIBLE FOR MAINTENANCE OF THE SILT CURTAIN THROUGHOUT CONSTRUCTION OPERATIONS.
7. UPON COMPLETION OF THE WORK, THE CONTRACTOR SHALL REMOVE THE SILT CURTAIN IN A MANNER THAT WILL PREVENT SILTATION OF THE RIVER/CREEK.
8. THE TURBIDITY CURTAIN/SILT CURTAIN SHOULD BE PLACED IN THE CREEK PRIOR TO ANY DEMOLITION TO THE BRIDGE DECK AND/OR PIERS.


SECTION

TURBIDITY BARRIER

(FLOATING SILT CURTAIN)

N.T.S

STD. IUM-617A, IUM-617B
(SILT CURTIAN - FLOATING)

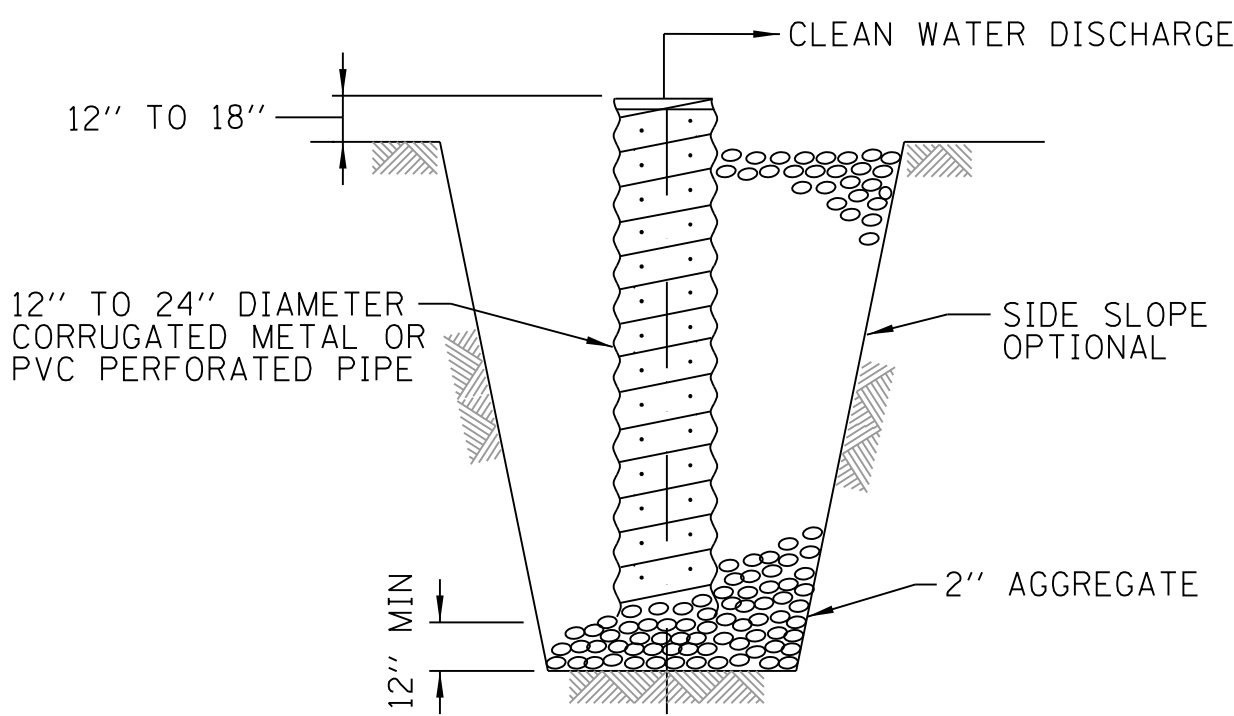

SUMP PIT NOTES:

1. PIT DIMENSIONS ARE OPTIONAL.
2. THE STANDPIPE WILL BE CONSTRUCTED BY PERFORATING A 12"-24" DIAMETER CORRUGATED METAL OR PVC PIPE.
3. A BASE OF 2" AGGREGATED WILL BE PLACED IN THE PIT TO A MINIMUM DEPTH OF 12". AFTER INSTALLING THE STANDPIPE, THE PIT SURROUNDING THE STANDPIPE WILL THEN BE BACKFILLED WITH 2" AGGREGATE.
4. THE STANDPIPE WILL EXTEND 12" TO 18" ABOVE THE LIP OF THE PIT.
5. IF DISCHARGE WILL BE PUMPED DIRECTLY TO A STORM DRAINAGE SYSTEM, THE STANDPIPE WILL BE WRAPPED WITH FILTER FABRIC BEFORE INSTALLATION.
6. IF DESIRED, 1/4"-1/2" HARDWARE CLOTH MAY BE PLACED AROUND THE STANDPIPE PRIOR TO ATTACHING THE FILTER FABRIC. THIS WILL INCREASE THE RATE OF WATER SEEPAGE INTO THE PIPE.

SUMP PIT PLAN

STD. IL-650
(SUMP PIT PLAN)


FILE NAME = W:\Projects\2013\130174 WalkerPhill\cadd\G.v\1\Dgn\Sheet\ERO.05.dgn

USER NAME = nparr1s	DESIGNED -	REVISED -
DRAWN -	REVISED -	
PLOT SCALE = 1:10	CHECKED -	REVISED -
PLOT DATE = 9/8/2014	DATE -	REVISED -

EROSION & SEDIMENT CONTROL DETAILS			
SCALE:	SHEET NO. 5	OF 5 SHEETS	STA. 3+20.00 TO STA. 12+00.00

C.H. RTE.	SECTION	COUNTY	TOTAL SHEETS	SHEET NO.
46	08-00133-01-BR	KANE	87	28
ILLINOIS FED. AID PROJECT				CONTRACT NO.XXXXXX



PROFILE	SURVEYED _____	BY _____	DATE _____
	PLOTTED _____		
NOTE BOOK _____	GRADES CHECKED _____		
NO. _____	B.M. NOTED _____		
	STRUCTURE NOTATIONS CH'KD _____		

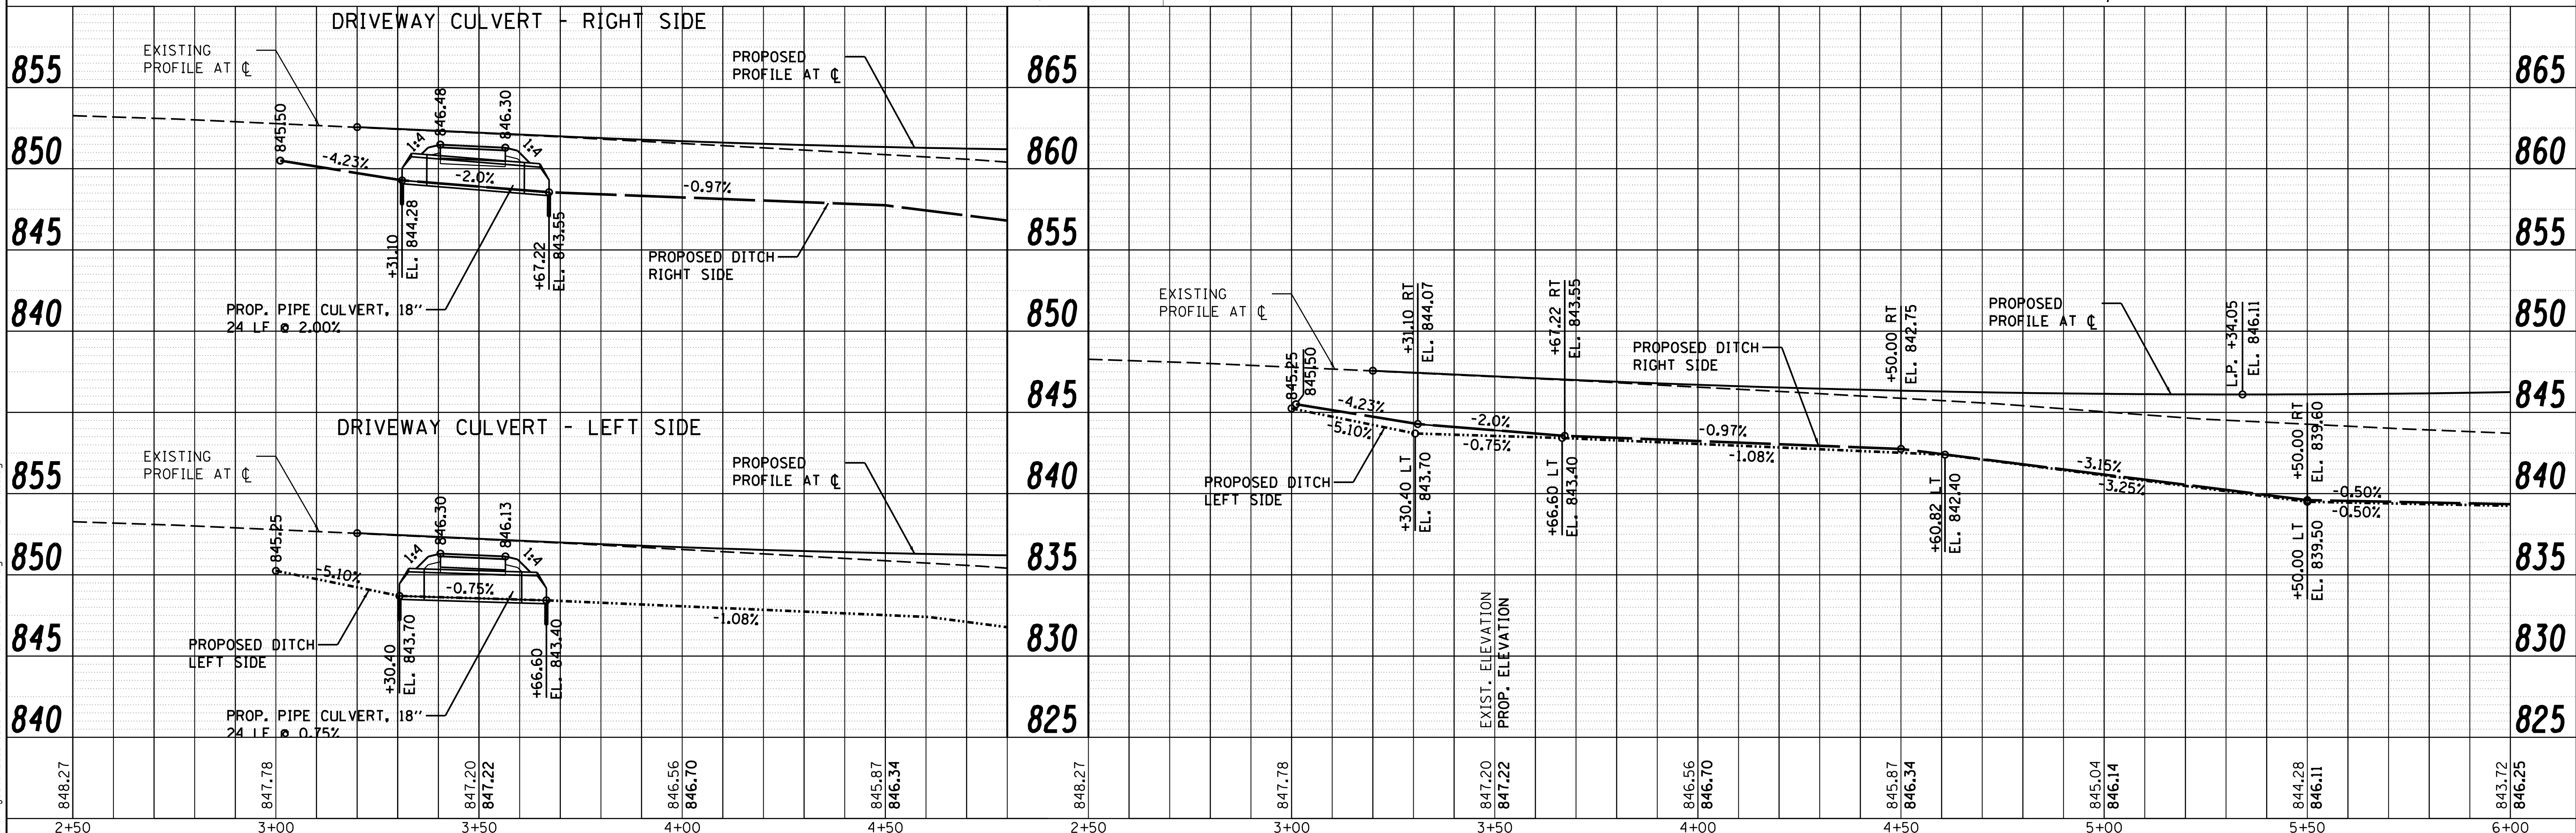

PLAN	SURVEYED	BY	DATE
NOTE BOOK NO.	PLOTTED		
	CHECKED		
	DESIGNED		
	PAID FILE NAME		




PROFILE	SURVEYED	BY	DATE
NOTE BOOK NO.	GRADES CHECKED		
	STRUCTURE NOTATIONS CHKD		

FILE NAME = W:\Projects\2013\120174 WalkerPhilly\Road\Civil\Drawn\Sta\Drawn_02.dgn

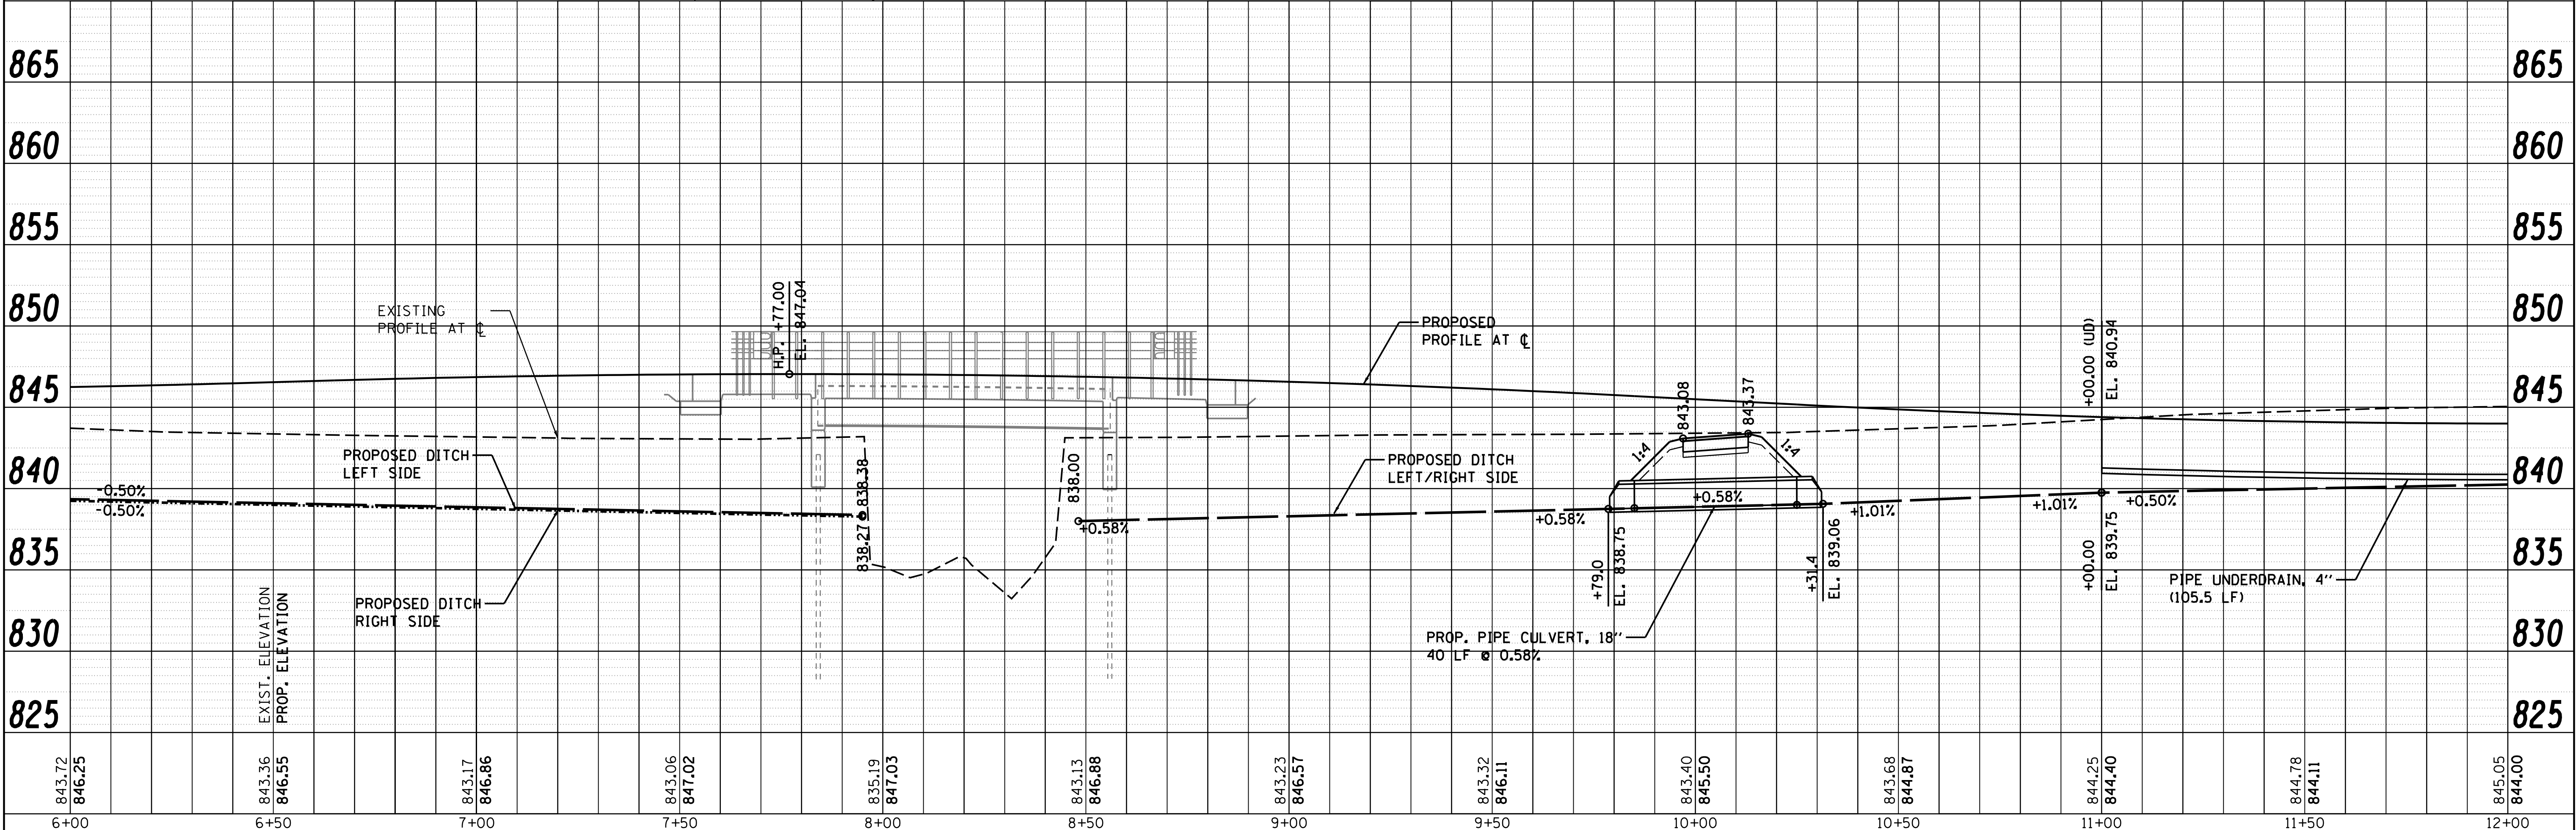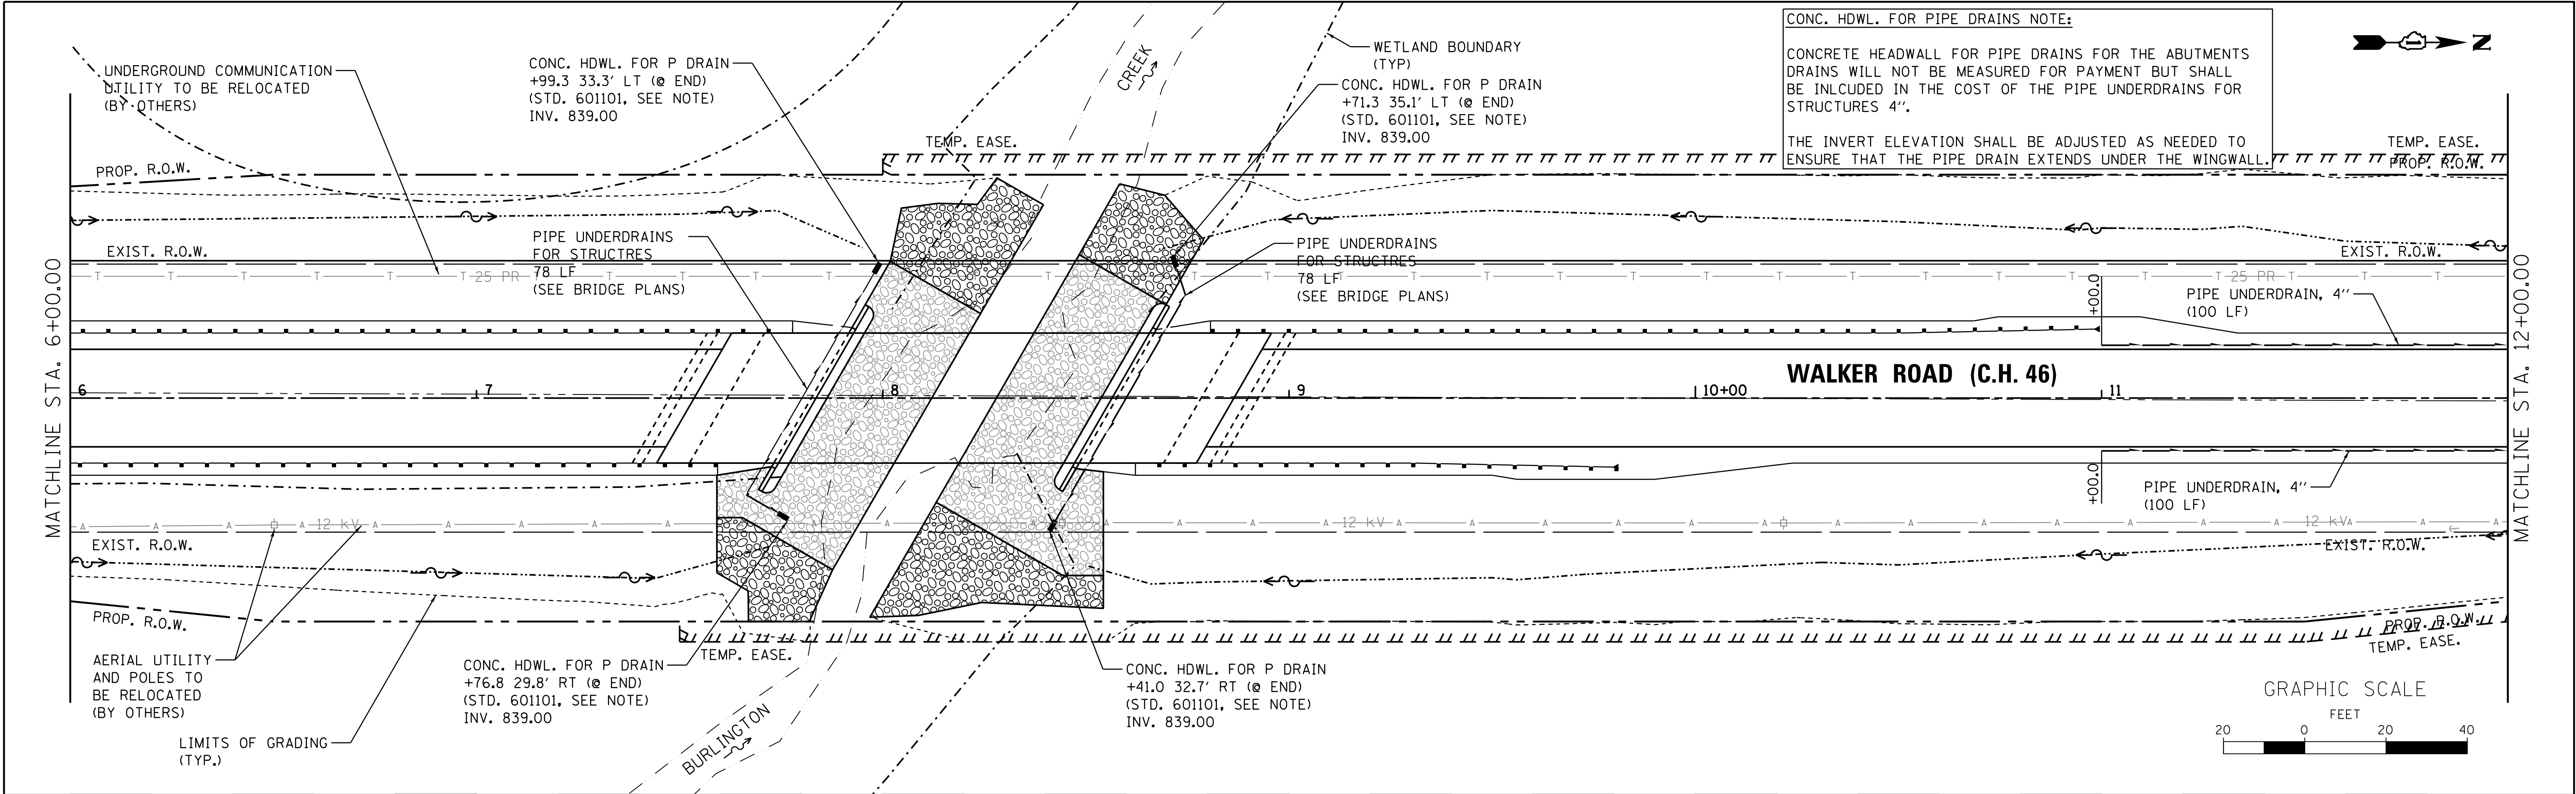

 WILLS BURKE KELSEY ASSOCIATES LTD. 116 West Main Street, Suite 201 St. Charles, Illinois 60174	USER NAME = nparris	DESIGNED -	REVISED -	STATE OF ILLINOIS DEPARTMENT OF TRANSPORTATION	DRAINAGE & UTILITY PLAN & PROFILE					C.H. RTE.	SECTION	COUNTY	TOTAL SHEETS	SHEET NO.
	PLOT SCALE = 1:20	DRAWN -	REVISED -							46	08-00133-01-BR	KANE	87	30
	PLOT DATE = 9/8/2014	CHECKED -	REVISED -							CONTRACT NO.XXXXXX				
		DATE -	REVISED -							ILLINOIS FED. AID PROJECT				
SCALE: 1"=20'				SHEET NO. 2 OF 3 SHEETS		STA. 6+00.00 TO STA. 12+00.00								

PROFILE			
	SURVEYED		DATE
	PLOTTED		
NOTE BOOK	GRADES CHECKED		
	B.M. NOTED		
NO. _____	STRUCTURE NOTAT'NS CH'KD		

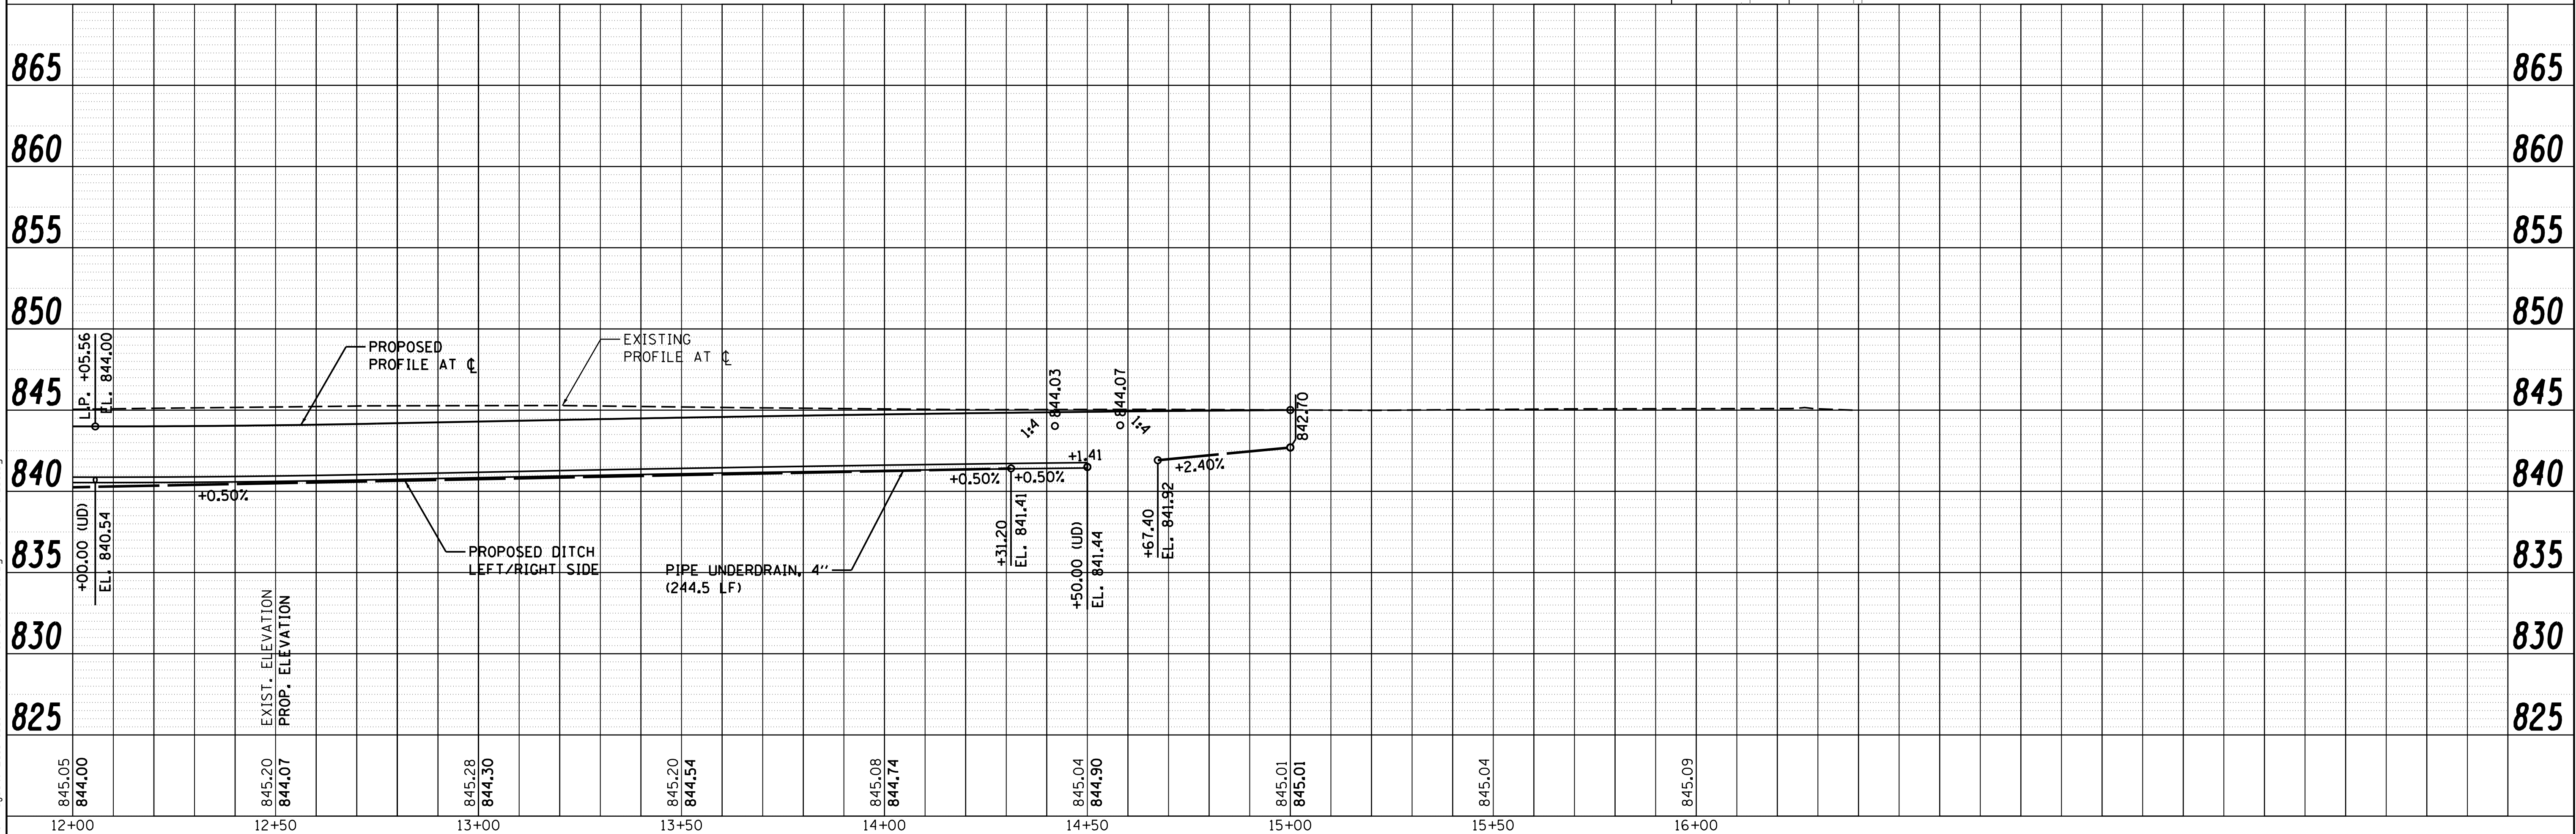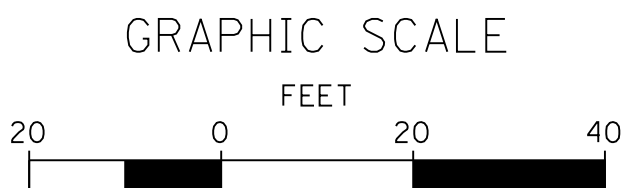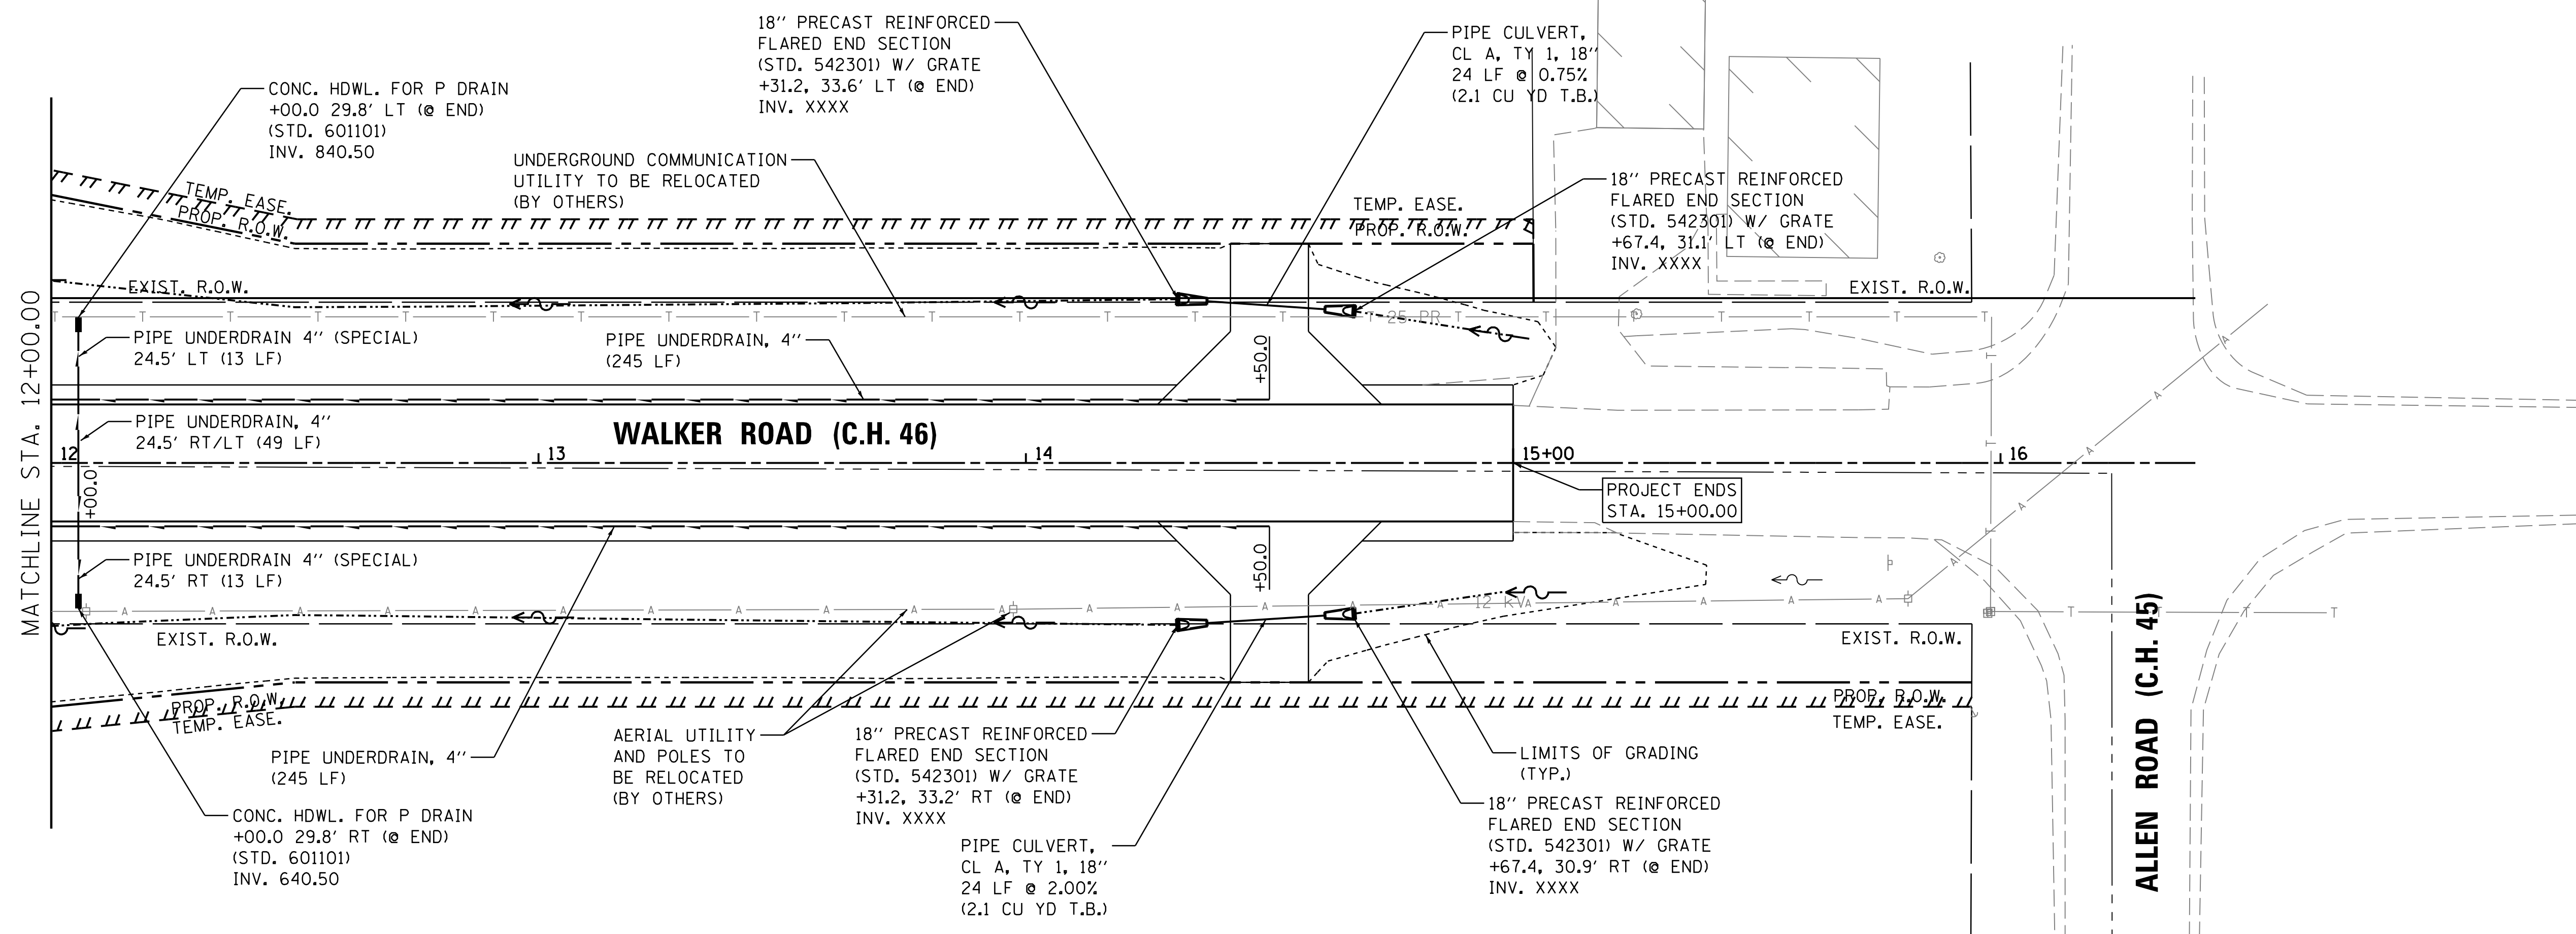

 WILLS BURKE KELSEY ASSOCIATES LTD. 116 West Main Street, Suite 201 St. Charles, Illinois 60174	USER NAME = nparris	DESIGNED -	REVISED -	STATE OF ILLINOIS DEPARTMENT OF TRANSPORTATION	DRAINAGE & UTILITY PLAN & PROFILE			C.H. RTE.	SECTION	COUNTY	TOTAL SHEETS	SHEET NO.
	PLOT SCALE = 1:20	DRAWN -	REVISED -					46	08-00133-01-BR	KANE	87	31
	PLOT DATE = 9/8/2014	CHECKED -	REVISED -		CONTRACT NO. XXXXXX							
	DATE -	REVISED -	SCALE: 1"=20'							SHEET NO. 3 OF 3 SHEETS	STA. 12+00.00 TO STA. 15+00.00	

FILE NAME = W:\Projects\2013\130174 Walker\Phil\cadd\G\w\1\Drawn\Sh+GRADE_01.dgn

WBK

WILLS BURKE KELSEY ASSOCIATES LTD.

116 West Main Street, Suite 201
St. Charles, Illinois 60174


USER NAME = nparris	DESIGNED -	REVISED -
	DRAWN -	REVISED -
PLOT SCALE = 1:20	CHECKED -	REVISED -
PLOT DATE = 9/8/2014	DATE -	REVISED -

STATE OF ILLINOIS
DEPARTMENT OF TRANSPORTATION


CHANNEL GRADING PLAN

SCALE: 1"=20'
SHEET NO. 1 OF 1 SHEETS
STA. 5+00.00 TO STA. 11+00.00

C.H. RTE.	SECTION	COUNTY	TOTAL SHEETS	SHEET NO.
46	08-00133-01-BR	KANE	87	32
CONTRACT NO. XXXXXX				
ILLINOIS FED. AID PROJECT				

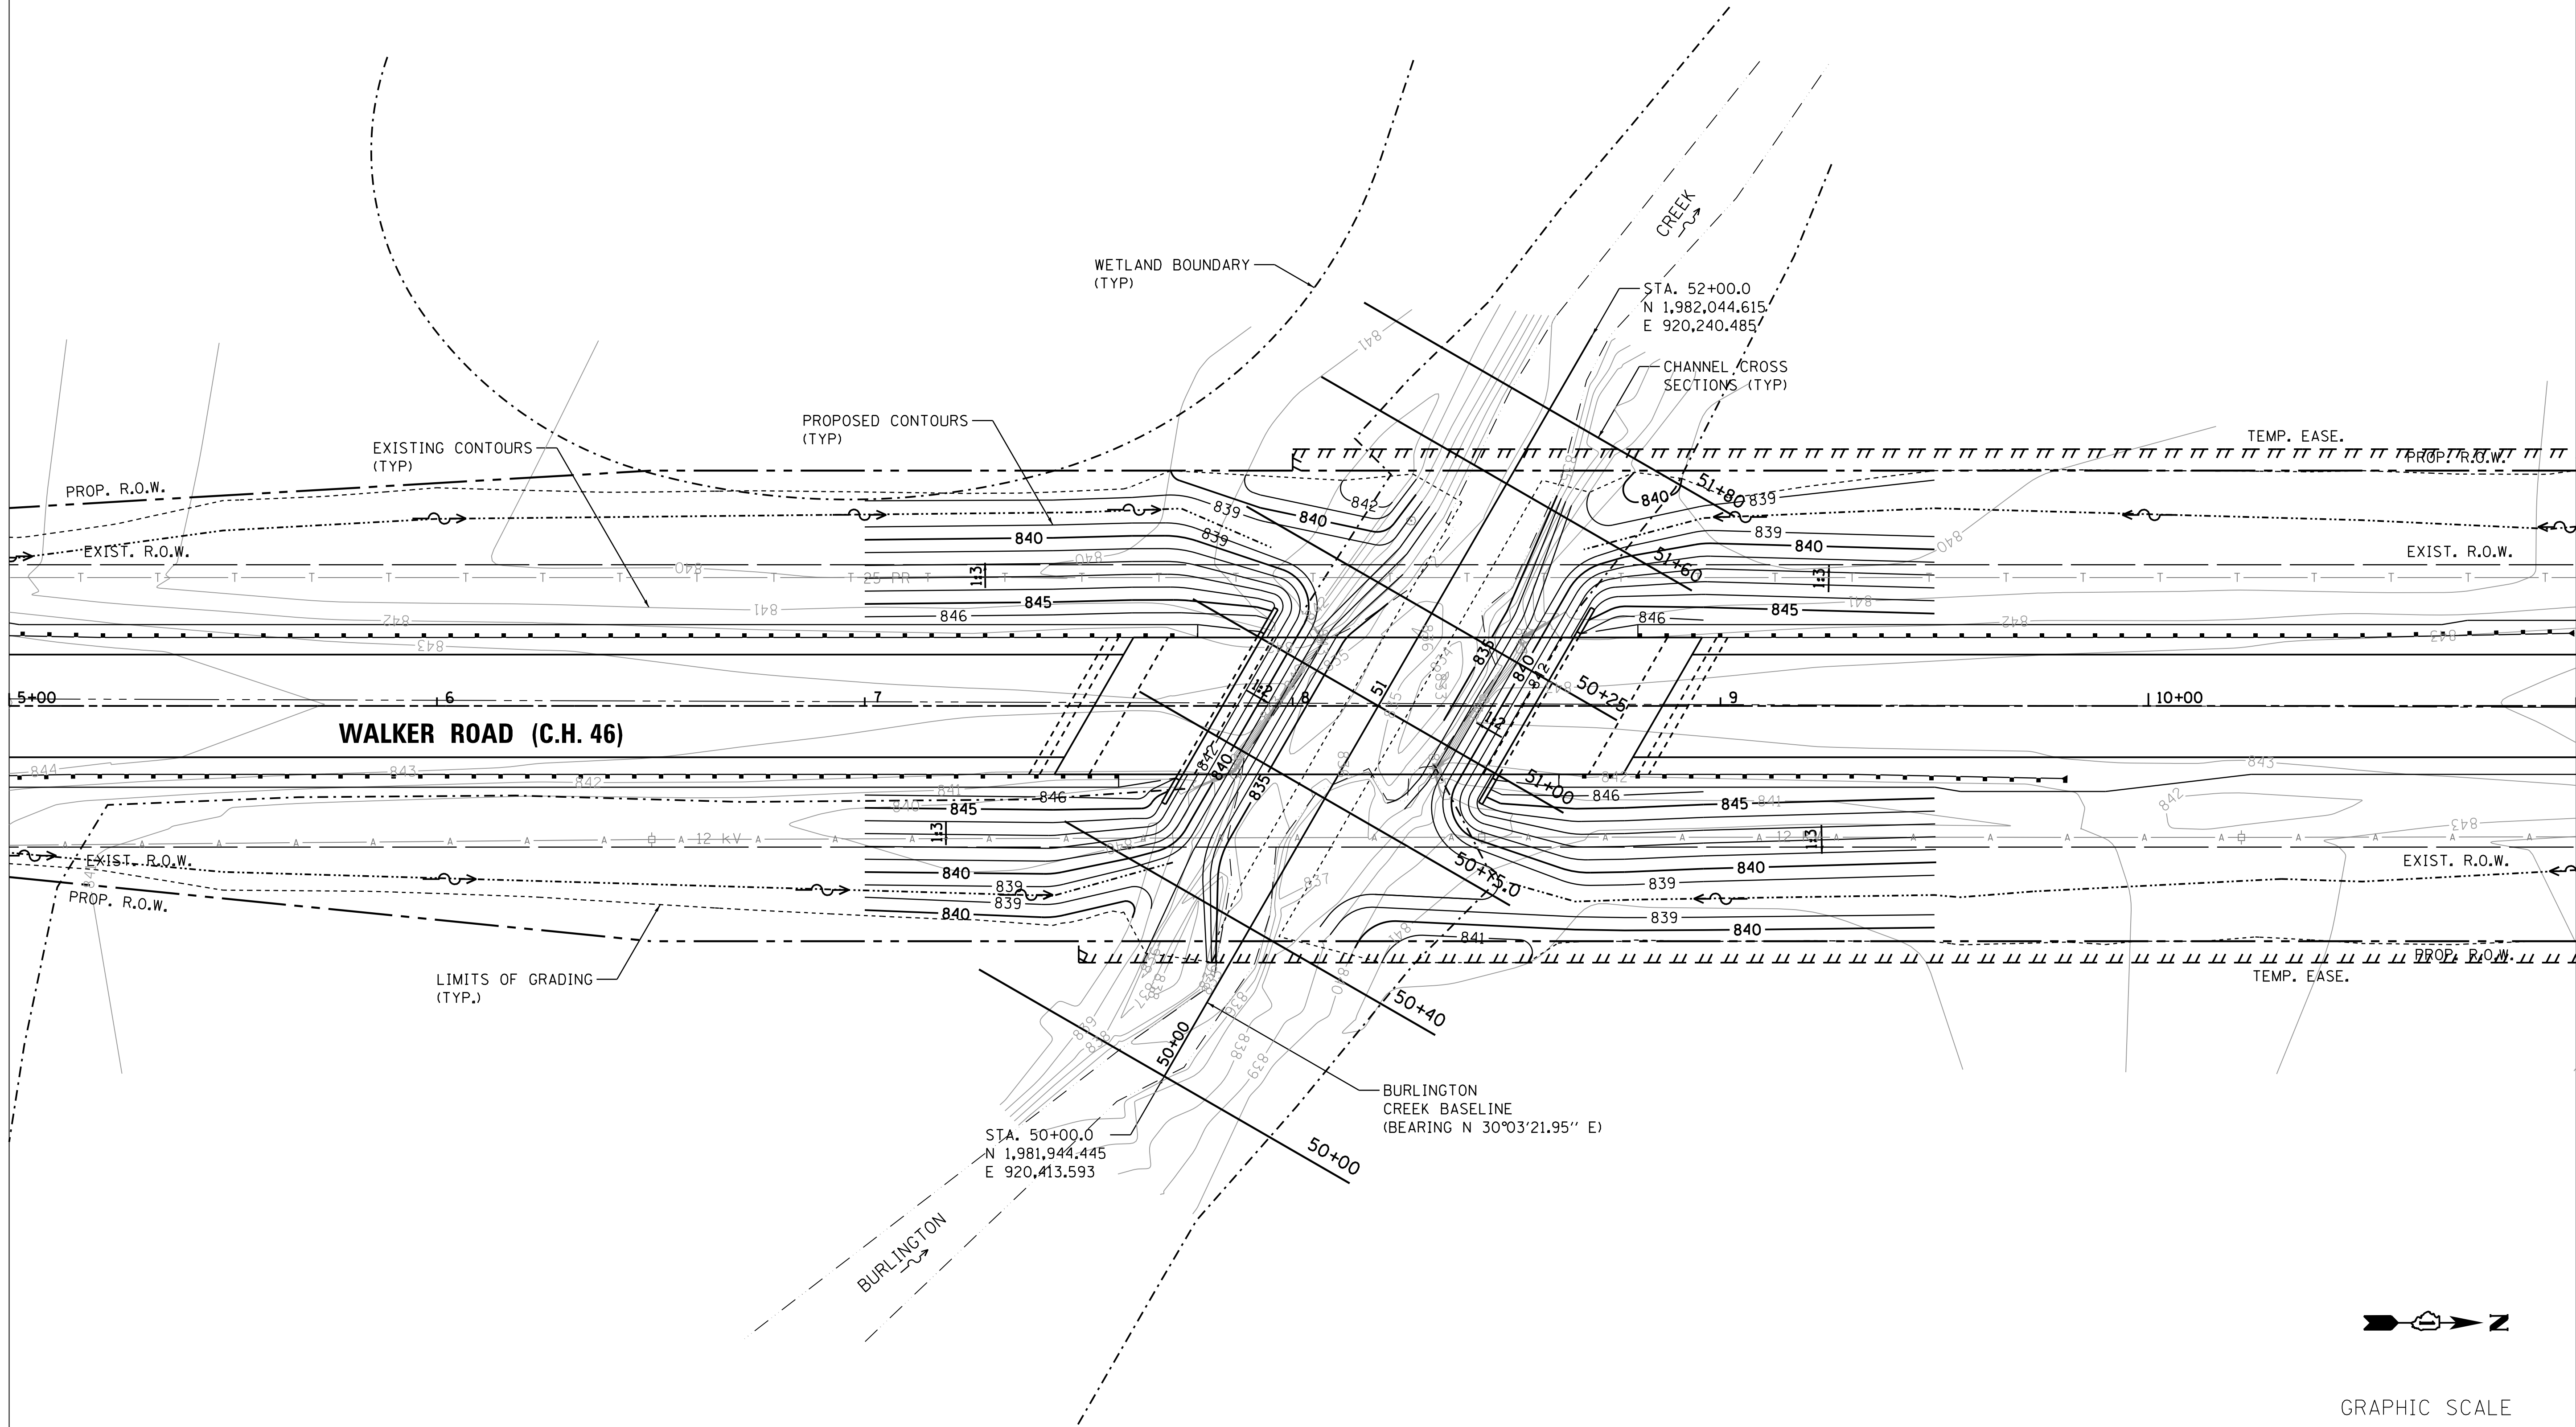


FAU ROUTE	SECTION	COUNTY	TOTAL SHEETS	SHEET NO.
CH 46	08-00133-01-BR	KANE	3	1

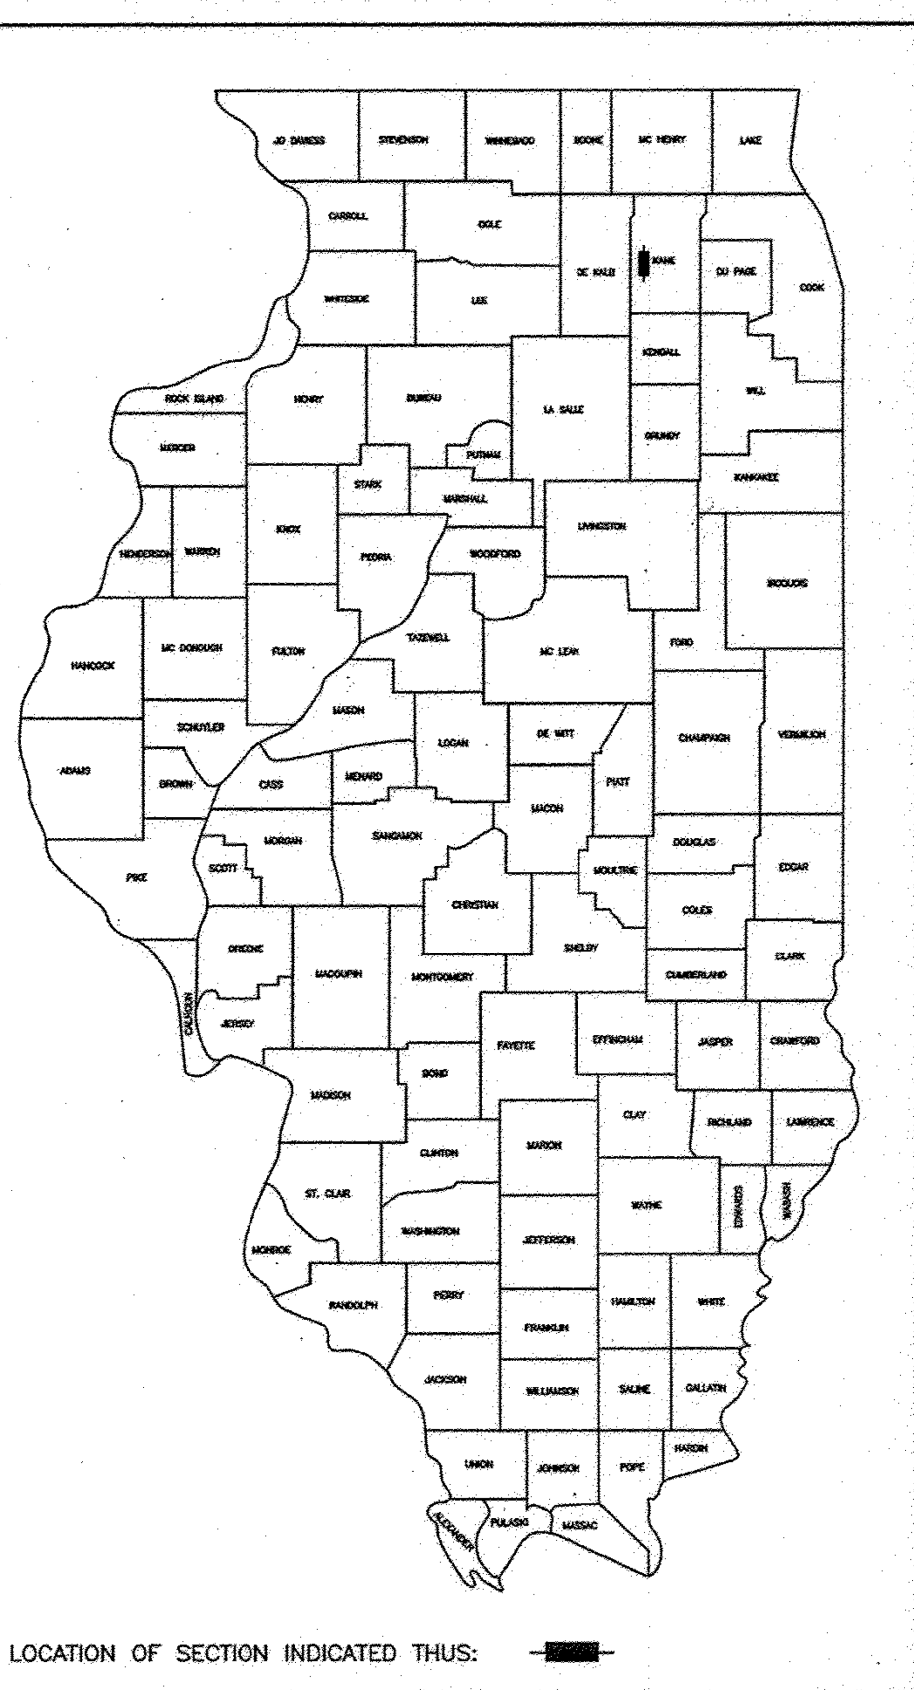

KANE COUNTY DIVISION OF TRANSPORTATION
PLAT OF HIGHWAYS
FOR PROPOSED FEDERAL AID HIGHWAY
ROUTE: CH 46 (WALKER ROAD OVER BURLINGTON CREEK)
PROJECT NO.: BROS-0089(155)
SECTION: 08-00133-01-BR
JOB NO.: P-91-272-09
COUNTY: KANE
LIMITS: 3+20 TO 15+94.27


BASIS OF BEARINGS: NAD83, ILLINOIS EAST ZONE (1201) AT GROUND

J.U.L.I.E.
JOINT UTILITY LOCATING INFORMATION FOR EXCAVATION
1-800-892-0123

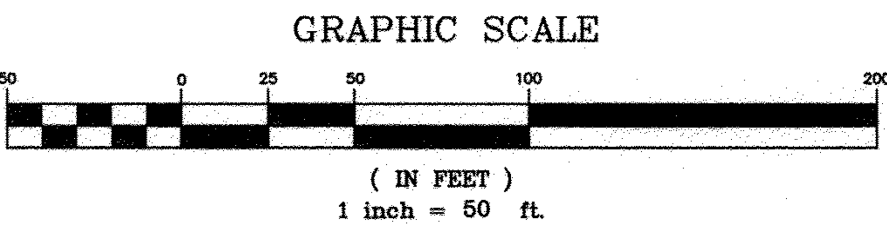


FULL SIZE PLANS HAVE BEEN PREPARED USING STANDARD
ENGINEERING SCALES, REDUCED SIZED PLANS WILL NOT
CONFORM TO STANDARD SCALES. IN MAKING MEASUREMENTS
ON REDUCED PLANS, THE ABOVE SCALES MAY BE USED.

HAMPSHIRE TOWNSHIP SECTIONS 19, T42N, R6E AND 20, T42N, R6E

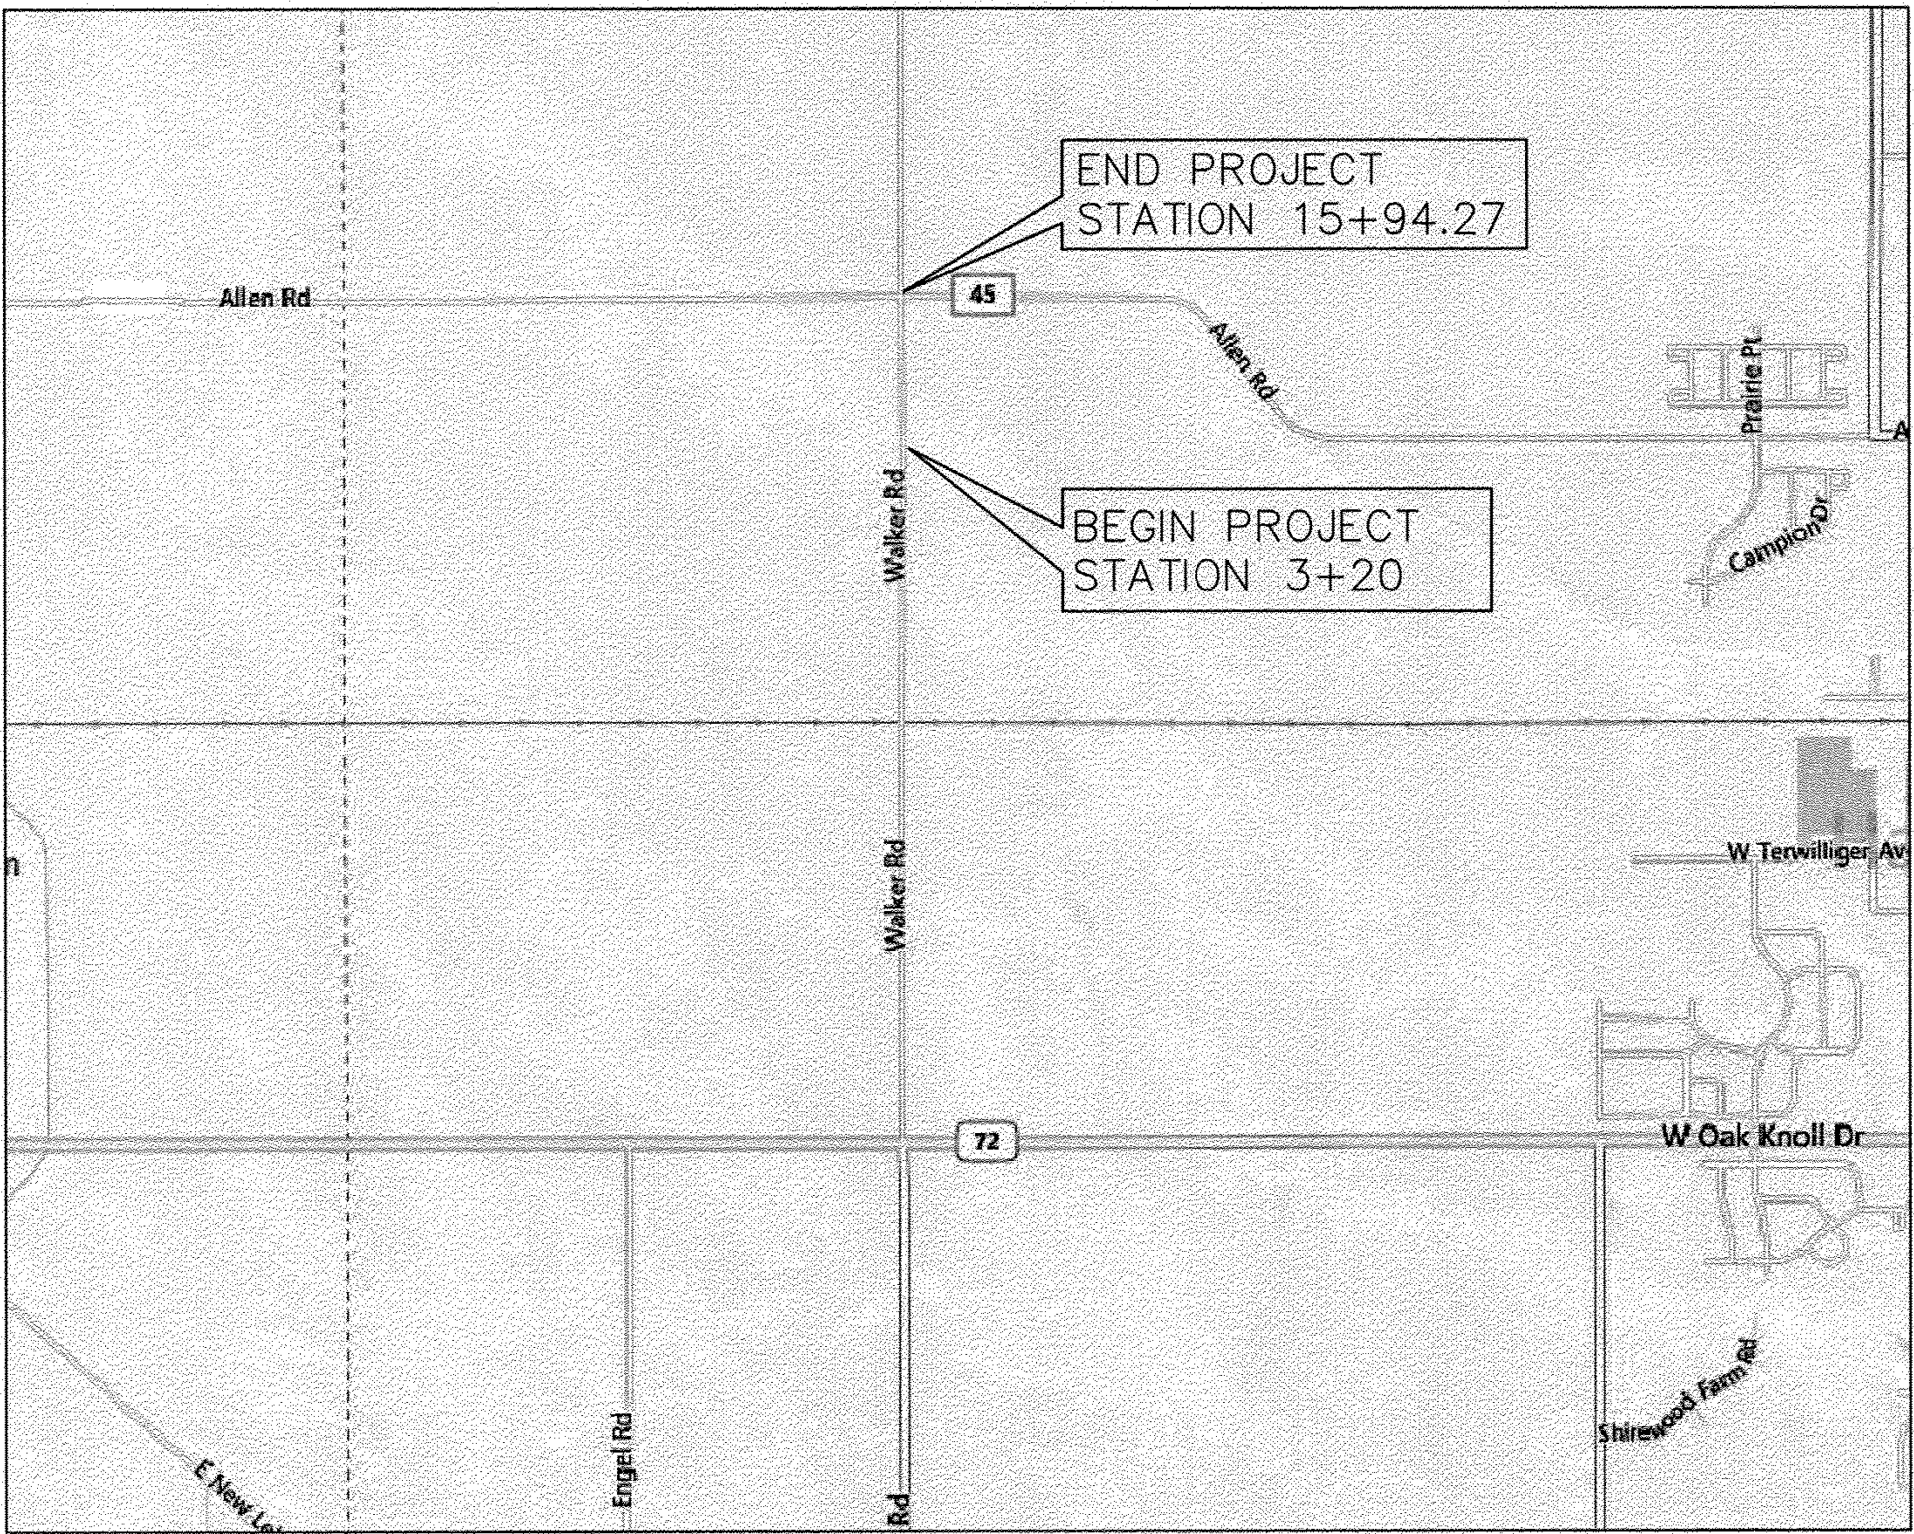

LOCATION MAP
(NOT TO SCALE)

PROJECT LENGTH = 1274.27 LINEAL FEET = 0.241 MILES (WALKER ROAD)

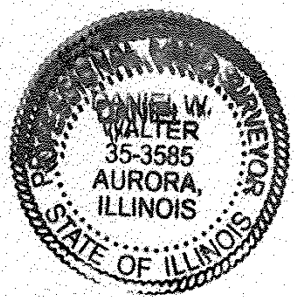

Walter W. Kelsey 11/6/13
ILLINOIS PROFESSIONAL LAND SURVEYOR NO. 3585
LICENSE EXPIRATION DATE: NOVEMBER 30, 2014
COMPASS LAND SURVEYING LTD.
PROFESSIONAL DESIGN FIRM
LAND SURVEYOR CORPORATION NO. 184-002778
LICENSE EXPIRES 4/30/2015

REVISION	
DATE	DESCRIPTION

AGENCY RESPONSIBLE FOR LETTING

APPROVED _____ 20 _____
KANE COUNTY ENGINEER

PASSED _____ 20 _____
DISTRICT 1 ENGINEER OF LOCAL ROADS & STREETS


RELEASED FOR BID
BASED ON LIMITED
REVIEW _____ 20 _____
DEPUTY DIRECTOR OF HIGHWAYS, REGION 1 ENGINEER



2631 GINGER WOODS PARKWAY, STE. 100
AURORA, IL 60502
PHONE: (630) 820-9100 FAX: (630) 820-7030
JOB NO. 9765PH
KANE COUNTY DIVISION OF TRANSPORTATION
PLAT OF HIGHWAYS
CH 46 (WALKER ROAD OVER BURLINGTON CREEK)

SECTION 08-00133-01-BR
COUNTY KANE
JOB# P-91-272-09 PROJECT# BROS-0089(155)
STA 3+20 TO STA 15+94.27
DRAWN MRA CHECKED DW
SCALE: 1" = 50' SHEET NO. 1 OF 3

FILE NAME = M:\Projects\2013\13074 Walker\Phil\veed\G\w\1\Drawn\Sh\A\PLAT 01.dgn

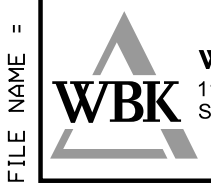

WILLS BURKE KELSEY ASSOCIATES LTD.
116 West Main Street, Suite 201
St. Charles, Illinois 60174


USER NAME = nparris	DESIGNED -	REVISED -
PLOT SCALE = 1:10	DRAWN -	REVISED -
PLOT DATE = 9/8/2014	CHECKED -	REVISED -
	DATE -	REVISED -

STATE OF ILLINOIS
DEPARTMENT OF TRANSPORTATION

PLAT OF HIGHWAYS FOR REFERENCE ONLY			
SCALE:	SHEET NO. 1	OF 3 SHEETS	STA. TO STA.

C.H. RTE.	SECTION	COUNTY	TOTAL SHEETS	SHEET NO.
46	08-00133-01-BR	KANE	87	33
CONTRACT NO.XXXXXX				
ILLINOIS FED. AID PROJECT				

PART OF THE NORTHEAST QUARTER OF SECTION 19 AND PART OF THE NORTHWEST QUARTER OF SECTION 20,
TOWNSHIP 42 NORTH, RANGE 6 EAST OF THE THIRD PRINCIPAL MERIDIAN, IN KANE COUNTY, ILLINOIS

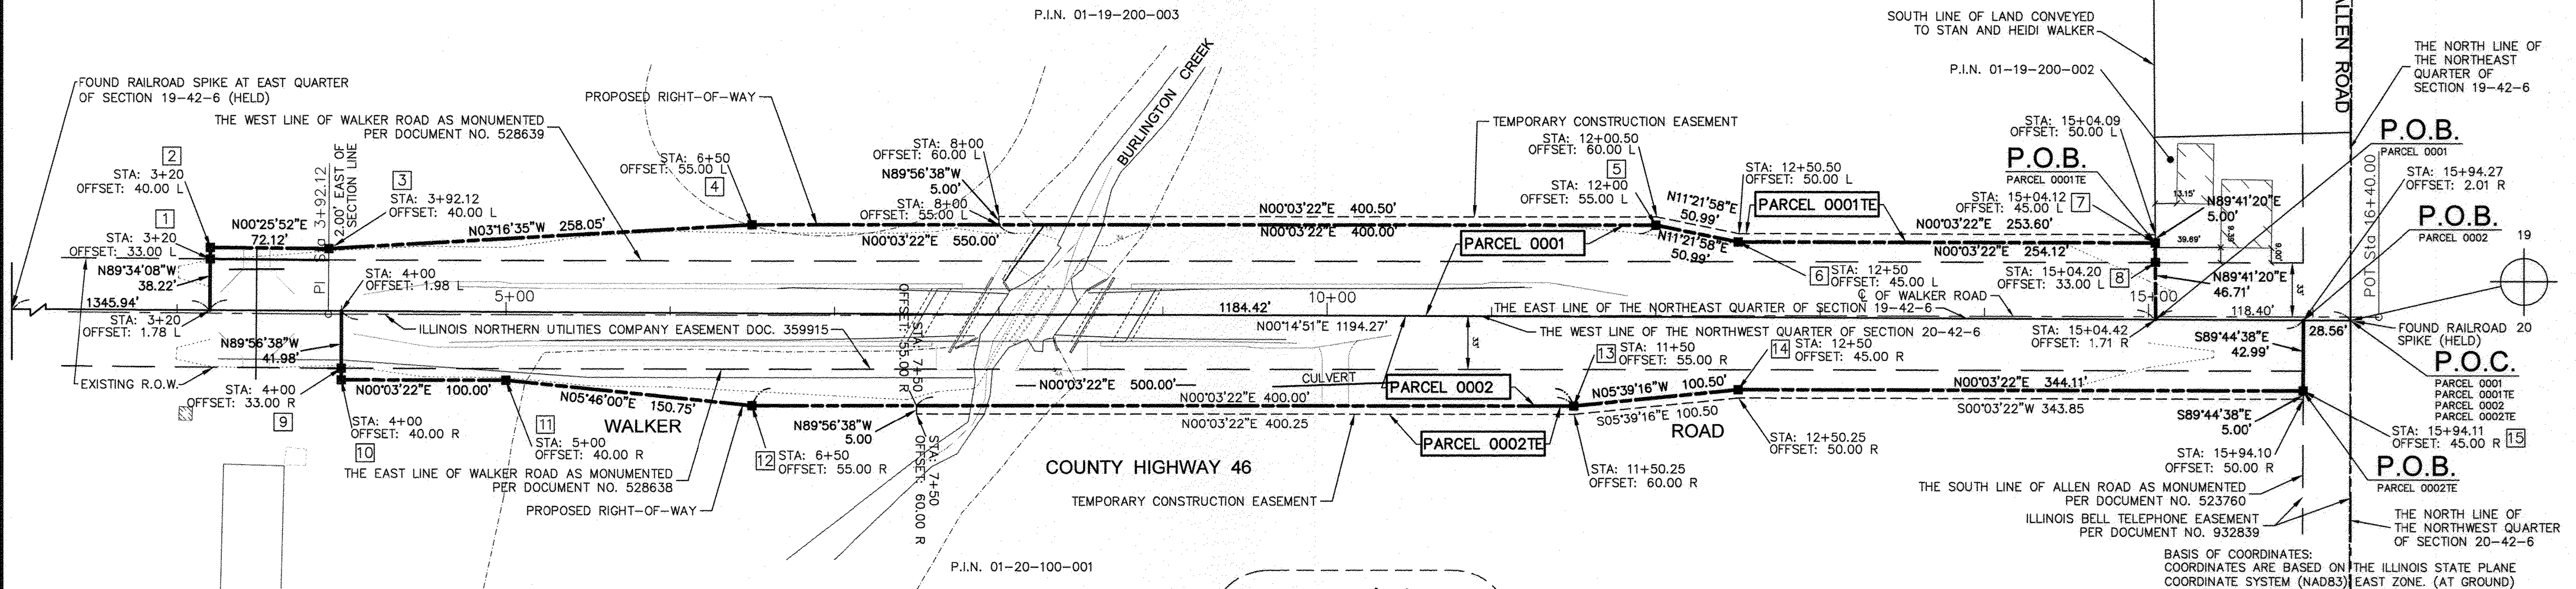

LEGEND

9

10

16

15

SECTION CORNER

15

16

QUARTER SECTION CORNER

SECTION LINE

QUARTER SECTION LINE

QUARTER QUARTER SECTION LINE

PLATTED LOT LINES

PROPERTY (DEED) LINE

APPARENT PROPERTY LINE

EXISTING CENTERLINE

PROPOSED CENTERLINE

EXISTING RIGHT OF WAY LINE

PROPOSED RIGHT OF WAY LINE

PROPOSED EASEMENT

TEMPORARY EASEMENT

EDGE OF PAVEMENT

EDGE OF GRAVEL

AERIAL WIRES

129.32'

129.32' (COMP)

(129.32')

MEASURED DIMENSION

129.32'

129.32' (COMP)

(129.32')

COMPUTED DIMENSION

129.32'

129.32' (COMP)

(129.32')

RECORD DIMENSION

129.32'

129.32' (COMP)

(129.32')

EXISTING BUILDING

Bearings are referenced to the Illinois Coordinate System, NAD83, East Zone, as provided by the Illinois Department of Transportation.

+

UTILITY POLE

○

IRON PIPE OR FOUND ROD

+

CUT CROSS FOUND OR SET

●

"MAG" NAIL SET

●

5 / 8" REBAR SET

•

THESE STAKES REFERENCED FOUND OR SET MONUMENTATION. SET 5/8 INCH IRON ROD FLUSH WITH GROUND TO THE FOUND IRON STAKE IDENTIFIED BY COLORED PLASTIC CAP BEARING SURVEYORS REGISTRATION NUMBER.

•

THESE STAKES, IN CULTIVATED AREAS, REFERENCED FOUND OR SET MONUMENTATION. BURIED 5/8 INCH IRON ROD 20 INCHES BELOW GROUND TO TIE FOUND IRON STAKE. IDENTIFIED BY COLORED PLASTIC CAP BEARING SURVEYORS REGISTRATION NUMBER.

■

STAKING OF PROPOSED RIGHT OF WAY, DIVISION OF HIGHWAYS SURVEY MARKER TO MONUMENT THE POSITION SHOWN.

■

STAKING OF PROPOSED RIGHT OF WAY IN CULTIVATED AREAS. BURIED 5/8 INCH METAL ROD 20 INCHES BELOW GROUND TO MARK FUTURE SURVEY MARKER POSITION.

●

PERMANENT SURVEY MARKER, I.D.O.T. STANDARD 2135 (TO BE SET BY OTHERS)

□

RIGHT OF WAY STAKING PROPOSED TO BE SET

COORDINATE TABLE				
POINT NO.	NORTH	EAST	STATION	OFFSET
1	1981494.55	920324.30	3+20	L 1.78
2	1981494.78	920293.08	3+20	L 33.00
3	1981494.83	920286.08	3+20	L 40.00
4	1981566.95	920286.62	3+92.12	L 40.00
5	1981824.58	920271.87	6+50	L 55.00
6	1981974.58	920272.02	8+00	L 55.00
7	1981974.59	920267.02	8+00	L 60.00
8	1982374.58	920272.41	12+00	L 55.00
9	1982375.08	920267.41	12+00.50	L 60.00
10	1982424.57	920282.46	12+50	L 45.00
11	1982425.07	920277.46	12+50.50	L 50.00
12	1982678.70	920282.71	15+04.12	L 45.00
13	1982678.67	920277.71	15+04.09	L 50.00
14	1982678.76	920294.71	15+04.20	L 33.00
15	1981574.53	920324.65	4+00	L 1.98
16	1981574.50	920359.63	4+00	R 33.00
17	1981574.49	920366.63	4+00	R 40.00
18	1981674.49	1981674.49	5+00	R 40.00
19	1981824.48	920381.87	6+50	R 55.00
20	1981924.48	920381.97	7+50	R 55.00
21	1981924.47	920386.97	7+50	R 60.00
22	1982324.48	920382.36	11+50	R 55.00
23	1982324.72	920387.36	11+50.25	R 60.00
24	1982424.49	920372.46	12+50	R 45.00
25	1982424.73	920377.46	12+50.25	R 50.00
26	1982768.60	920372.80	15+94.11	R 45.00
27	1982768.58	920377.80	15+94.10	R 50.00
28	1982768.79	920329.81	15+94.27	R 2.01

CERTIFICATION

STATE OF ILLINOIS)
COUNTY OF KANE)

THIS IS TO CERTIFY THAT I, DANIEL W. WALTER, AN ILLINOIS PROFESSIONAL LAND SURVEYOR, HAVE SURVEYED THE PLAT OF HIGHWAYS SHOWN HEREON IN SECTION 32, TOWNSHIP 42 NORTH, RANGE 6 EAST OF THE THIRD PRINCIPAL MERIDIAN, KANE COUNTY, ILLINOIS, THAT THE SURVEY IS TRUE AND COMPLETE AS SHOWN TO THE BEST OF MY KNOWLEDGE AND BELIEF, THAT THE PLAT CORRECTLY REPRESENTS SAID SURVEY, THAT ALL MONUMENTS FOUND ARE OF PERMANENT QUALITY AND OCCUPY THE POSITIONS SHOWN THEREON AND THAT THE MONUMENTS ARE SUFFICIENT TO ENABLE THE SURVEY TO BE RETRACED. MADE FOR THE DEPARTMENT OF TRANSPORTATION, STATE OF ILLINOIS.

COMPASS LAND SURVEYING LTD.
PROFESSIONAL DESIGN FIRM
LAND SURVEYOR CORPORATION NO. 184-002778
LICENSE EXPIRES 4/30/2015

BY: *[Signature]* DATE: 4/6/13
IL PROFESSIONAL LAND SURVEYOR NO. 3585
LICENSE EXPIRES 11/30/14

2631 GINGER WOODS PARKWAY, STE. 100
AURORA, IL 60502
PHONE: (630) 820-9100 FAX: (630) 820-7030
JOB NO. 9765PH

KANE COUNTY DIVISION OF TRANSPORTATION
PLAT OF HIGHWAYS
CH 46 (WALKER ROAD OVER BURLINGTON CREEK)

SECTION 08-00133-01-BR
COUNTY KANE
JOB# P-91-272-09 PROJECT# BROS-0089(155)
STA 3+20 TO STA 15+94.27
DRAWN MRA CHECKED DW
SCALE: 1" = 50' SHEET NO. 2 OF 3

PARCEL NO.	OWNER	TOTAL HOLDING	AREA TAKEN	AREA IN EXISTING R.O.W.	REMAINDER	EASEMENTS		PURPOSE OF EASEMENT	PERMANENT TAX NUMBER	PROPERTY ACQUIRED BY
						TEMP	PERM			
0001	WILLIAM L. DUMOULIN REVOCABLE TRUST	78.49	1.355 AC.	0.896	77.135	0.081 AC.		CONSTRUCTION	01-19-200-003	
0001TE	WILLIAM L. DUMOULIN REVOCABLE TRUST								01-19-200-003	
0002	MELANIE J. HOWE TRUST NO. 1	80.00	1.357 AC.	0.904	78.643	0.097 AC.		CONSTRUCTION	19-20-100-001	
0002TE	MELANIE J. HOWE TRUST NO. 1								19-20-100-001	

REVISION	
DATE	DESCRIPTION

FILE NAME = W:\Projects\2013\120174 Walker-Phil\Lead\G:\1\Drawn\Sh\Plat_02.dgn

WILLS BURKE KELSEY ASSOCIATES LTD.
116 West Main Street, Suite 201
St. Charles, Illinois 60114

USER NAME = nparris	DESIGNED -	REVISED -
PLOT SCALE = 1:10	DRAWN -	REVISED -
PLOT DATE = 9/8/2014	CHECKED -	REVISED -
	DATE -	REVISED -


STATE OF ILLINOIS
DEPARTMENT OF TRANSPORTATION

PLAT OF HIGHWAYS
FOR REFERENCE ONLY

SCALE: SHEET NO. 2 OF 3 SHEETS STA. TO STA.

C.H. RTE.	SECTION	COUNTY	TOTAL SHEETS	SHEET NO.
46	08-00133-01-BR	KANE	87	34
CONTRACT NO. XXXXXX				
ILLINOIS FED. AID PROJECT				

BASIS OF BEARINGS: NAD83, ILLINOIS EAST ZONE (1201) AT GROUND

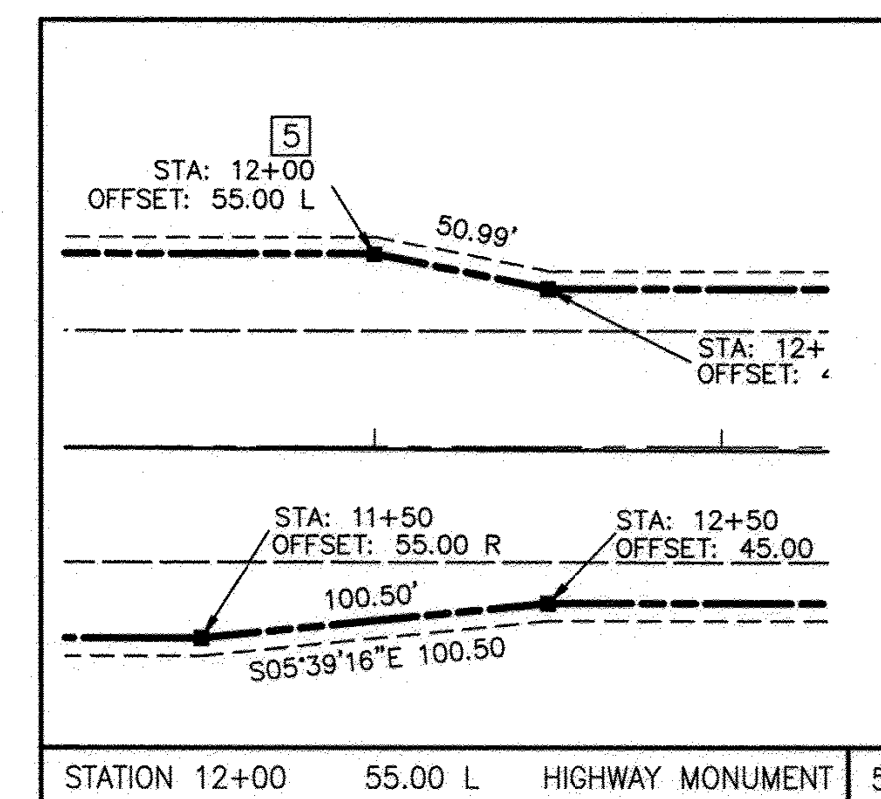

STA: 12+00
OFFSET: 55.00 L

50.99'

STA: 12+50
OFFSET: 45.00 L

[13]


STA: 11+50
OFFSET: 55.00 R

100.50'

STA: 12+50
OFFSET: 45.00 R

SOS'39'16"E 100.50'

STATION 11+50	55.00 R	HIGHWAY MONUMENT	1
---------------	---------	------------------	---

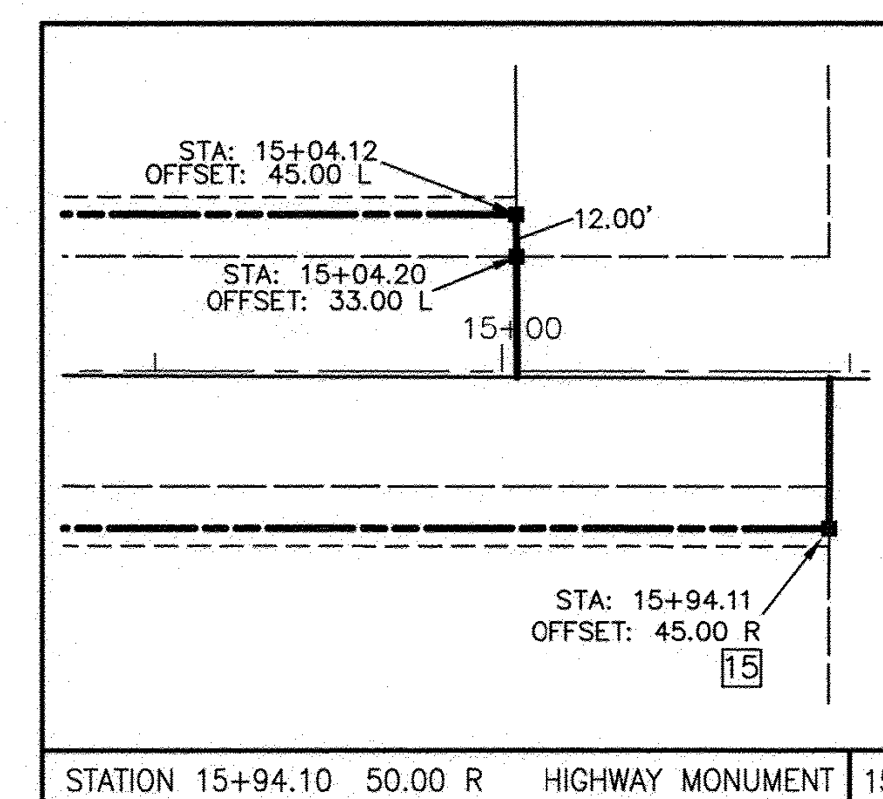

COMPASS
SURVEYING LTD


2631 GINGER WOODS PARKWAY, STE. 100
AURORA, IL 60502
PHONE: (630) 820-9100 FAX: (630) 820-7030
JOB NO. 9765PH

KANE COUNTY DIVISION OF TRANSPORTATION
PLAT OF HIGHWAYS
CH 46 (WALKER ROAD OVER BURLINGTON CREEK)

SECTION 08-00133-01-BR
COUNTY KANE
JOB# P-91-272-09 PROJECT# BROS-0089(155)
STA 3+20 TO STA 15+94.27
DRAWN MRA CHECKED DW
SCALE: 1" = 50' SHEET NO. 3 OF 3




G:\Pdata\9000\8765\DOT\8765 POHwy IDOT 3of3.dwg

C.H. RTE.	SECTION	COUNTY	TOTAL SHEETS	SHEET NO.
46	08-00133-01-BR	KANE	87	35
		CONTRACT NO. XXXXXX		
ILLINOIS		FED. AID PROJECT		

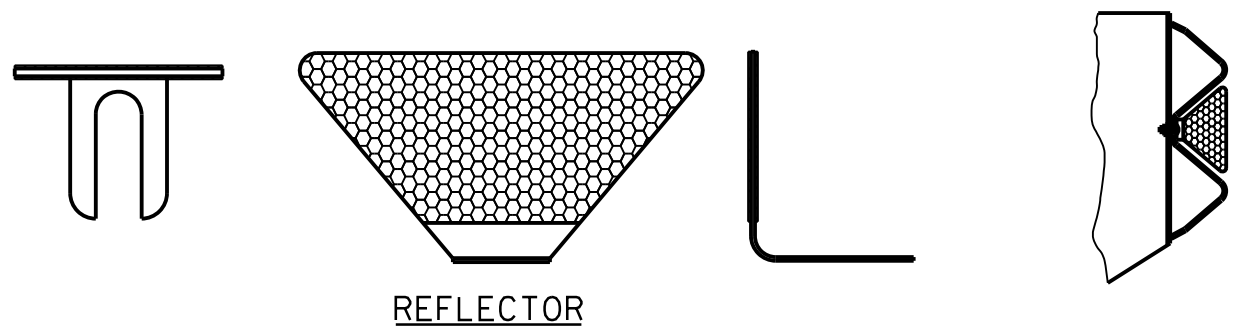

GUARDRAIL MARKER, TYPE A

GUARDRAIL MARKER NOTE:
1. GUARDRAIL MARKERS SHALL BE REFLECTIVE ON BOTH SIDES OF THE MARKER CONSISTING OF AMBER (OPPOSING TRAFFIC) ON ONE SIDE AND WHITE (ONCOMING TRAFFIC) ON THE OTHER SIDE. SEE SPECIAL PROVISIONS.

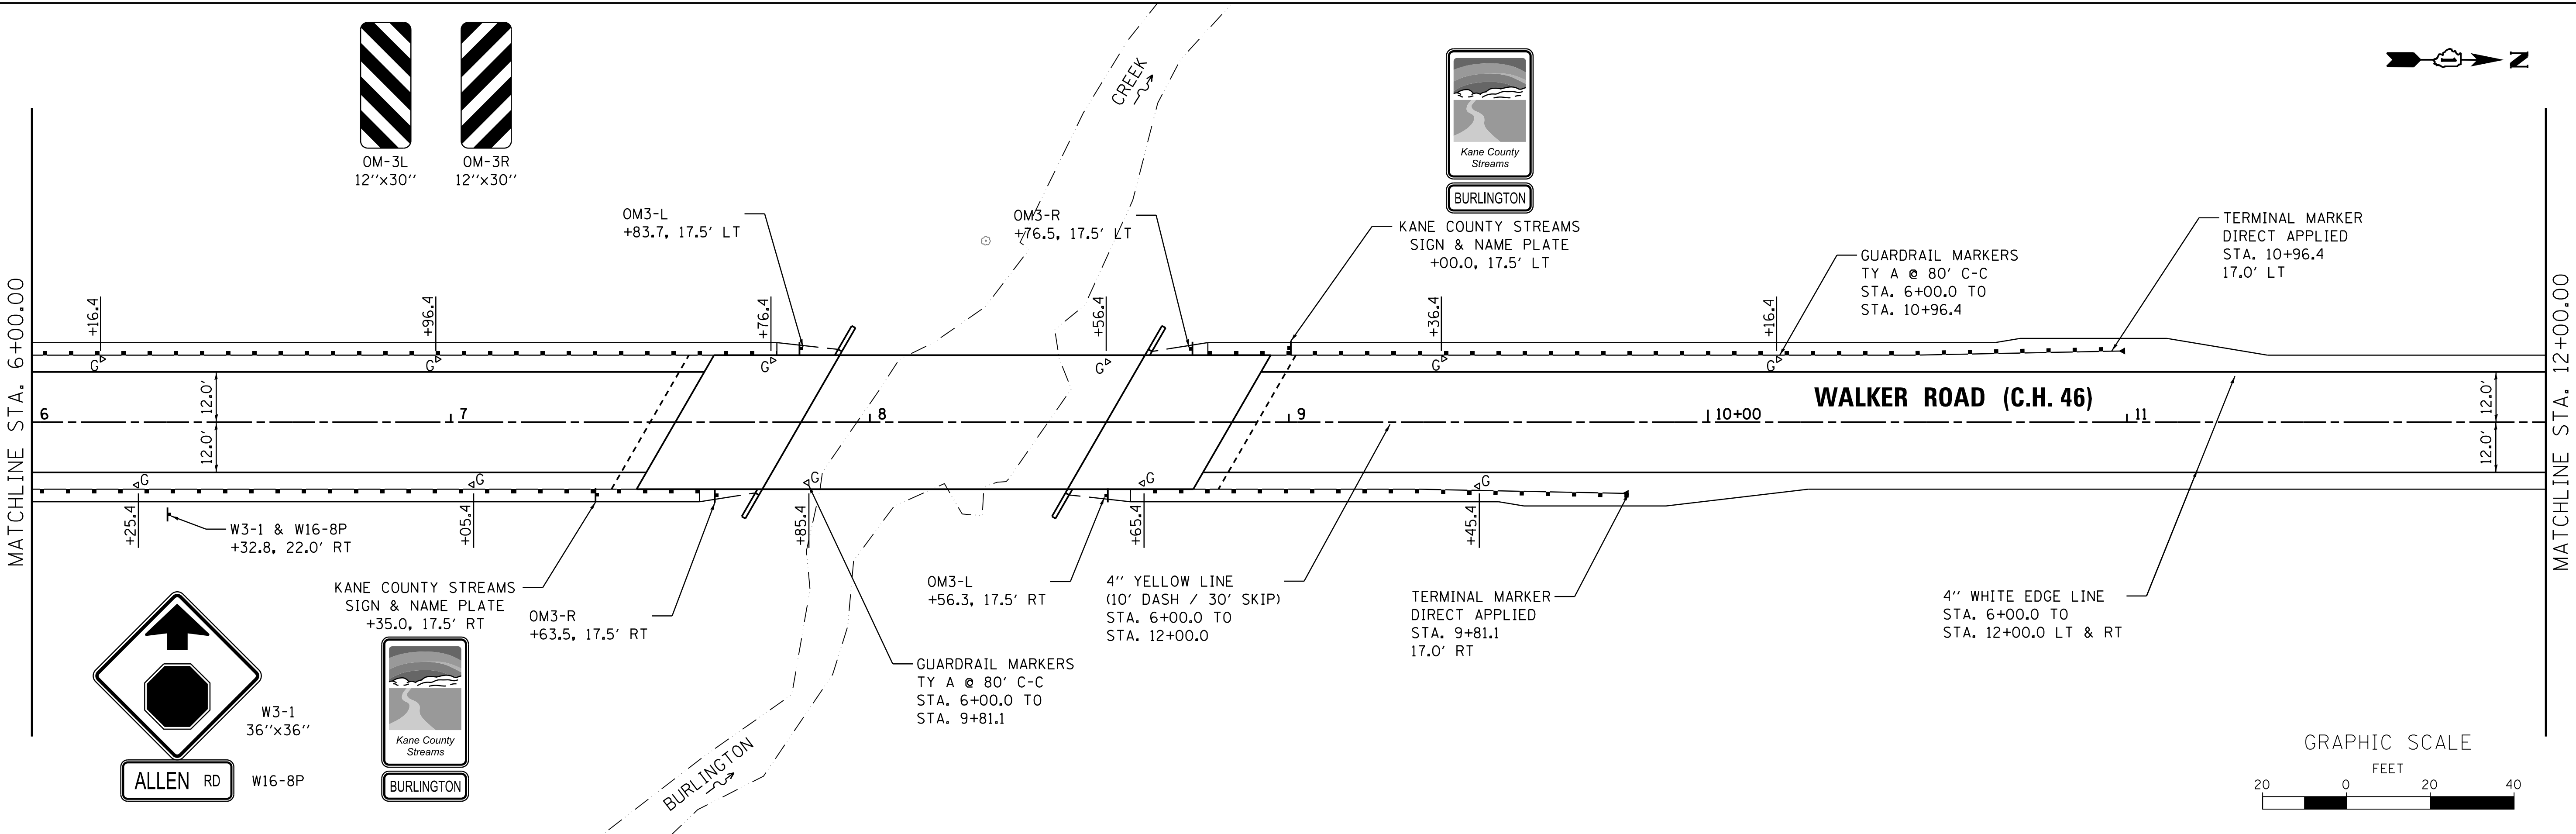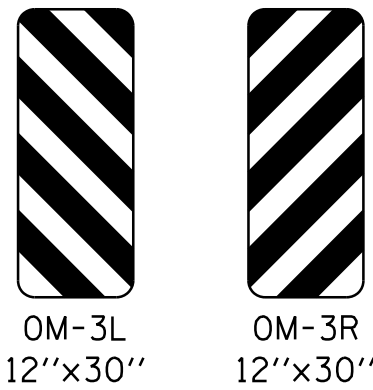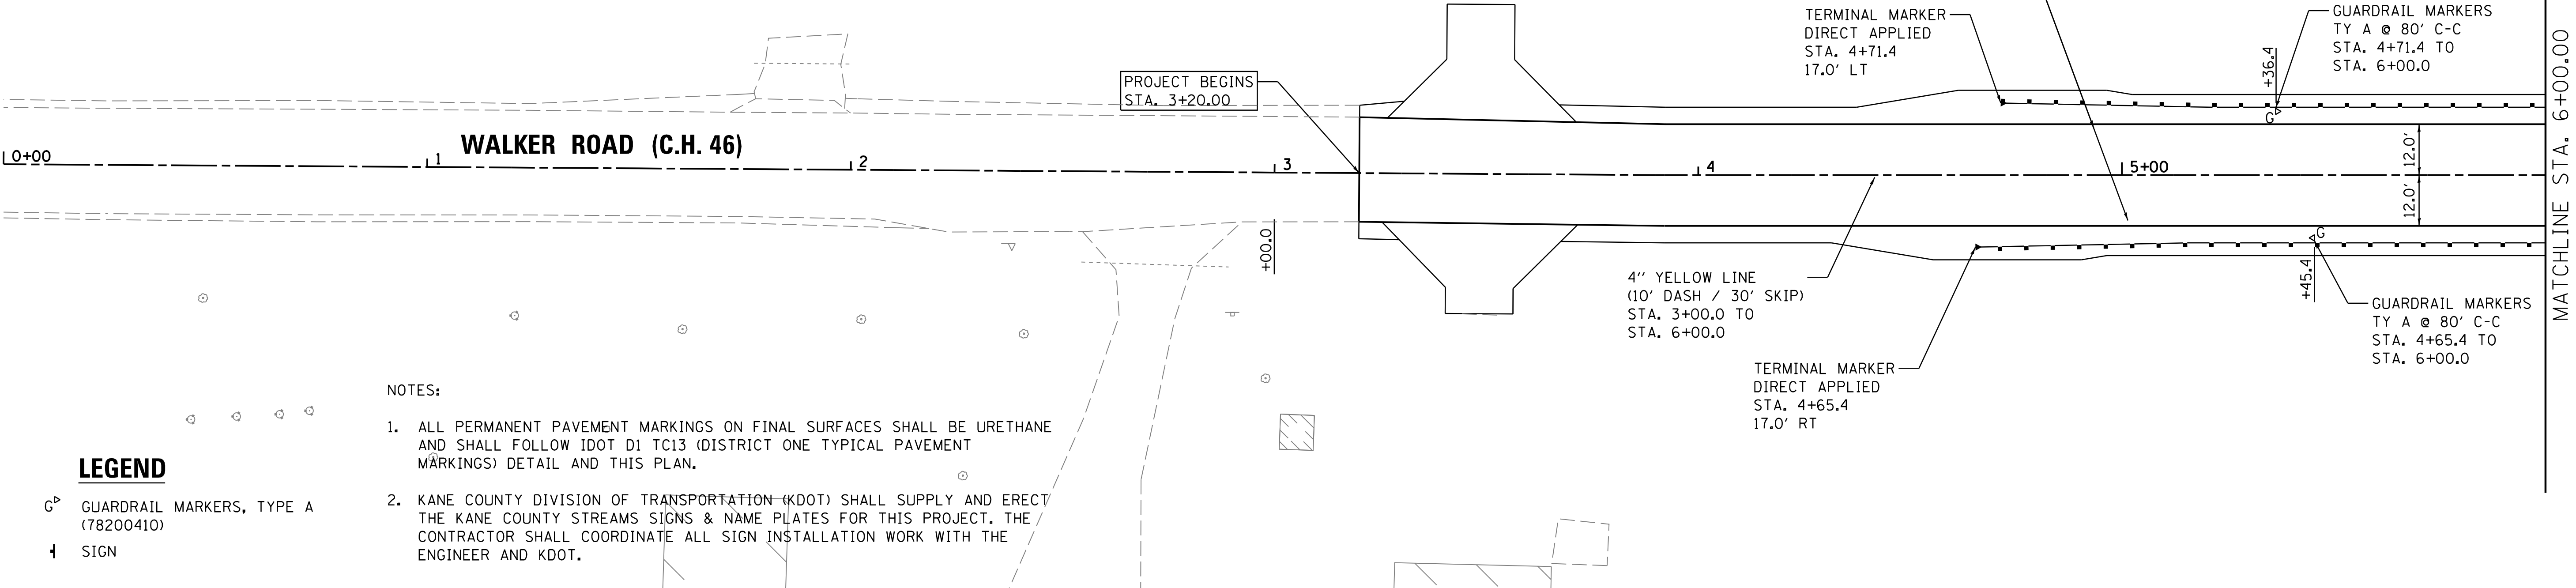

FILE NAME = \\NA\Projects\2013\130174 Walker\PH\Need\G\wl\Dgn\Sh\PMK.01.dgn

LEGEND

G^D GUARDRAIL MARKERS, TYPE A
(78200410)

SIGN



MATCHLINE STA. 12+00.00

WALKER ROAD (C.H. 46)

4" YELLOW LINE
(10' DASH / 30' SKIP)
STA. 12+00.0 TO
STA. 15+50.0

4" WHITE EDGE LINE
STA. 12+00.0 TO
STA. 15+50.0 LT & RT

NOTES:

1. ALL PERMANENT PAVEMENT MARKINGS ON FINAL SURFACES SHALL BE URETHANE AND SHALL FOLLOW IDOT DISTRICT ONE TYPICAL PAVEMENT MARKINGS) DETAIL AND THIS PLAN.
2. KANE COUNTY DIVISION OF TRANSPORTATION (KDOT) SHALL SUPPLY AND ERECT THE KANE COUNTY STREAMS SIGNS & NAME PLATES FOR THIS PROJECT. THE CONTRACTOR SHALL COORDINATE ALL SIGN INSTALLATION WORK WITH THE ENGINEER AND KDOT.

PROJECT ENDS
STA. 15+00.00

ALLEN ROAD (C.H. 45)

GRAPHIC SCALE



USER NAME = nporris	DESIGNED -	REVISED -
	DRAWN -	REVISED -
PLOT SCALE = 1:20	CHECKED -	REVISED -
PLOT DATE = 9/8/2014	DATE -	REVISED -

**STATE OF ILLINOIS
DEPARTMENT OF TRANSPORTATION**

PAVEMENT MARKING & SIGNING PLAN

SCALE: 1"=20'	SHEET NO. 2 OF 2 SHEETS	STA. 12+00.00 TO STA. 15+00.00
---------------	-------------------------	--------------------------------

C.H. RTE.	SECTION	COUNTY	TOTAL SHEETS	SHEET NO.
46	08-00133-01-BR	KANE	87	37
		CONTRACT NO. XXXXXX		
ILLINOIS		FED. AID PROJECT		

Disk set in top of concrete monument; located 29.5 feet south of the centerline of Illinois Route 72 and 1.6 miles east of State Street. Elev. 981.00

Structure #045-3036 was originally built in 1946 under Sec. 133B-MFT. The two-span structure consists of a 14" thick cast-in-place reinforced concrete slab supported on reinforced concrete closed abutments and solid wall pier. The structure measures 48'-10⁹/₁₆" back to back abutments and 28'-6" out-to-out of deck.

None

Drainage Area = 15.8 sq. mi. Exist. Low Grade Elev. 843.04 at Sta. 7+68 Prop. Low Grade Elev. 844.00 at Sta. 12+05									
Flood	Freq.	Q	Opening Sq. Ft.		Nat.	Head - Ft.		Headwater Elev.	
	Yr.	C.F.S.	Exist.	Prop.	H.W.E.	Exist.	Prop.	Exist.	Prop.
	10	1760	205.9	248.1	841.5	1.7	0.6	843.2	842.9
Design	30	2597	205.9	265.6	841.9	2.0	1.0	843.9	842.9
Base	50	3016	205.9	268.4	842.1	2.3	1.2	844.4	843.9
Overtopping									
Max. Calc.	100	3505	205.9	280.1	842.3	2.3	1.4	844.6	843.9

Diagram illustrating a vertical curve with a proposed structure. The curve length is $L = 320'$. The vertical curve data is as follows:

Point	Station	Elevation
PVC	Sta. 6+65.00	Elev. 846.65
PVI	Sta. 8+25.00	Elev. 847.77
PVT	Sta. 9+85.00	Elev. 845.69

The grades are $+0.70\%$ and -1.30% . A proposed structure is shown above the curve.

(Along $\mathbb{C}$ Walker Road)

1. *General Plan and Elevation*
2. *General Data*
3. *Top of Slab Elevations*
4. *Top of Slab Elevations*
5. *Top of South Approach Slab Elevations*
6. *Top of North Approach Slab Elevations*
7. *Superstructure*
8. *Diaphragm Details*
9. *Bridge Approach Slab Details (1 of 2)*
10. *Bridge Approach Slab Details (2 of 2)*
11. *Steel Railing, Type SM*
12. *Structural Steel*
13. *Structural Steel Details*
14. *South Abutment*
15. *North Abutment*
16. *Metal Shell Pile Details*
17. *Soil Boring Logs I*
18. *Soil Boring Logs II*
19. *Existing Plans I*
20. *Existing Plans II*
21. *Existing Plans III*
22. *Existing Plans IV*

FIELD UNITS

$f'_c = 5,000 \text{ psi (Superstructure)}$
 $f'_c = 3,500 \text{ psi (Substructure)}$
 $f_y = 60,000 \text{ psi (Reinforcement)}$
 $f_y = 50,000 \text{ psi (M270 Grade 50W)}$

2012 AASHTO LRFD Bridge Design Specifications, 6th Edition
with 2013 Interim Revisions

Allow 50#/sq. ft. for future wearing surface.

Seismic Performance Zone (SPZ) = 1
Design Spectral Acceleration at 1.0 sec. (S_{D1}) = 0.083g
Design Spectral Acceleration at 0.2 sec. (S_{D5}) = 0.146g
Soil Site Class = D

GENERAL PLAN AND ELEVATION
WALKER ROAD OVER BURLINGTON CREEK
SECTION 08-00133-01-BR
KANE COUNTY
STATION 8+20.00
STRUCTURE NO. 045-3065

Design Scour	S. Abut.	N. Abut.
Elevation (ft.)	839.84	839.62

See Std. 515001

PLAN

Existing Block Wall to be Removed

Existing Gaging Station (To be Removed)

Flow

Channel Limits, typ.

Boring S-1

Boring S-2

Bk. of S. Abut. Sta. 7+82.41 Elev. 847.04

30° typ.

32'-0" Out to Out

16'-0"

16'-0"

30'-0" Bridge Approach Slab, typ.

Bk. of N. Abut. Sta. 8+57.59 Elev. 846.84

4'-0" Shldr.

12'-0" Lane

12'-0" Lane

4'-0" Shldr.

75'-2 1/8" Back-to-Back of Abutments

Walker Road

Structure Sta. 8+20.00

Limits of Existing Structure

Allen Rd.

Walker Rd.

Soo Line RR

Project Location

Location Sketch

R 6E 3rd P.M.

CH 46

CH 18


CH 17

CH 45

T 42N


N

LOCATION SKETCH

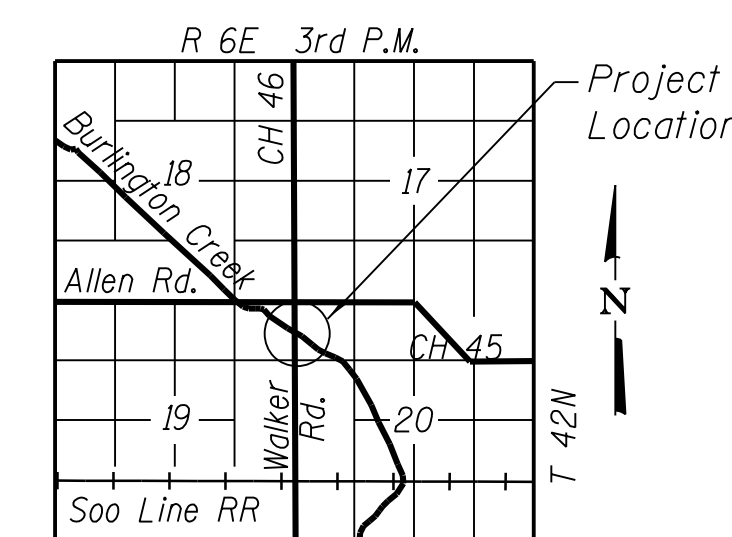

GENERAL NOTES

1. Fasteners shall be AASHTO M164 Type 1, mechanically galvanized bolts in painted areas and M164 Type 3 in unpainted areas. Bolts $\frac{7}{8}$ in. ϕ , holes $\frac{15}{16}$ in. ϕ , unless otherwise noted.
2. Calculated weight of Structural Steel = XX,XXX lbs. (Grade 50W)
3. All structural steel shall be AASHTO M 270 Grade 50W.
4. No field welding is permitted except as specified in the contract documents.
5. Reinforcement bars designated (E) shall be epoxy coated.
6. Structural steel shall only be painted for a distance equal to the depth of embedment into the concrete cap plus 3 inches. Painted areas shall be primed in the shop with a Department approved zinc rich primer. Field painting will not be required.
7. Layout of slope protection system may be varied to suit ground conditions in the field as directed by the Engineer.
8. The embankment configuration shown shall be the minimum that must be placed and compacted prior to construction of the abutments.
9. Existing bridge railing to be removed. Cost included in the pay item "Removal of Existing Structures."
10. Existing bituminous wearing surface to be removed. Cost included in the pay item "Removal of Existing Structures."
11. The Contractor is advised that the existing structure contains members that are in a deteriorated condition with reduced load carrying capacity. It is the Contractor's responsibility to account for the condition of the existing structure when developing construction procedures for the complete or partial removal or replacement of the structure.

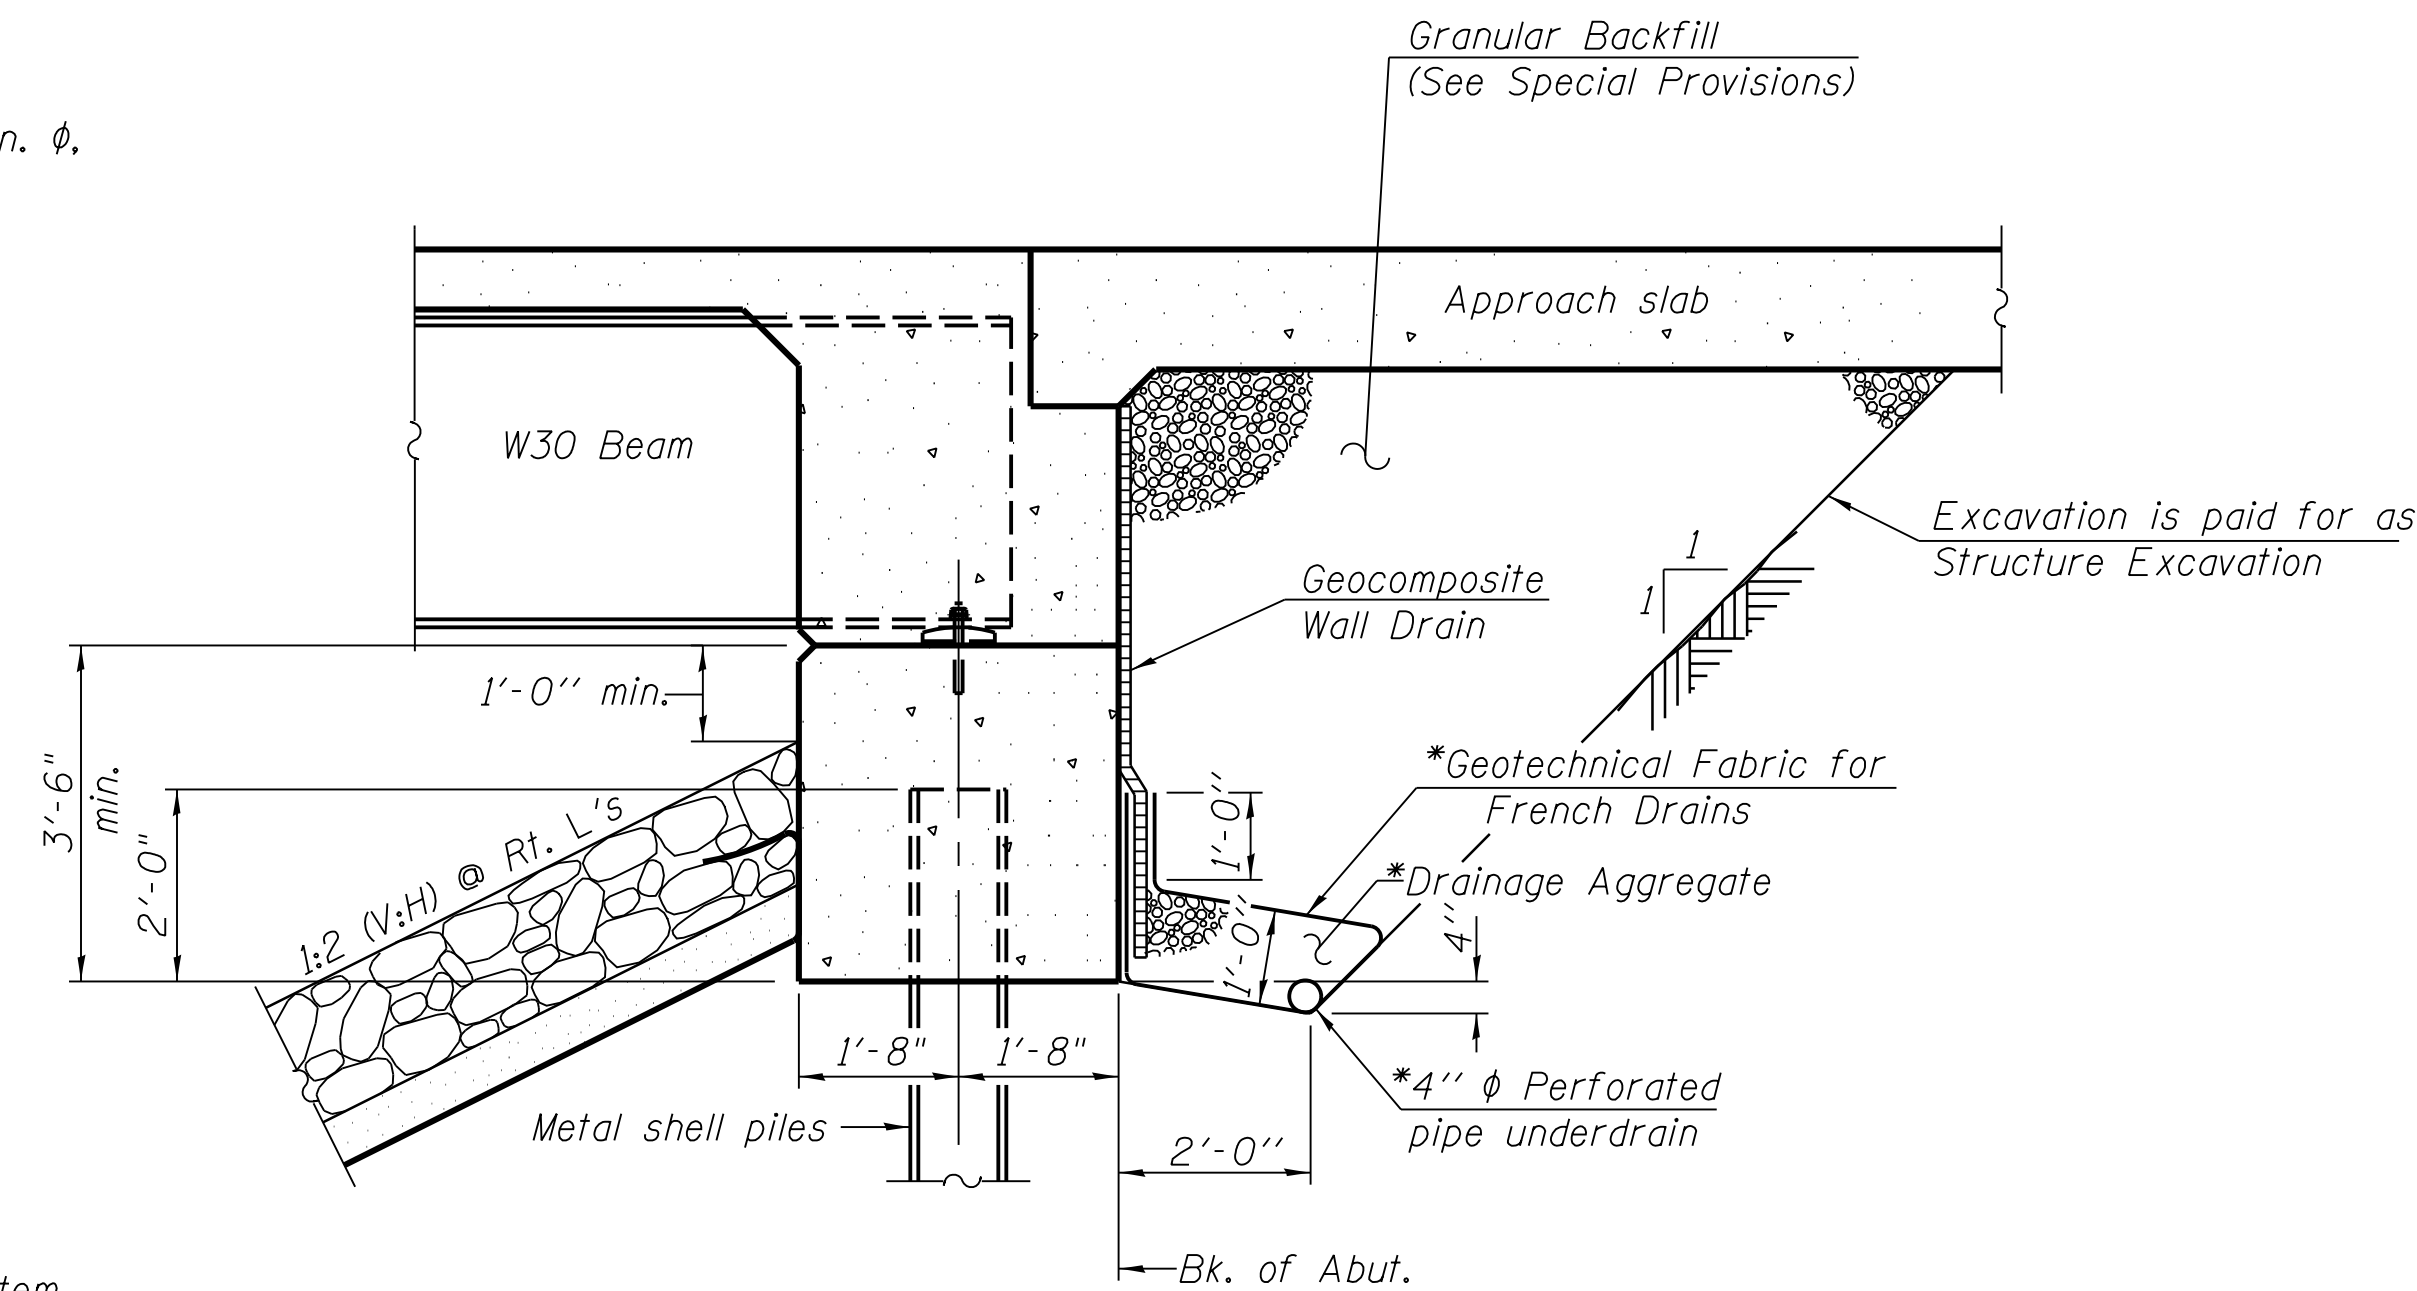


SECTION THRU INTEGRAL ABUTMENT
(Horiz. dim. @ Rt. L's)

**Included in the cost of Pipe Underdrains for Structures.
(See Special Provisions)*


Note: All drainage system components shall extend to 2'-0" from the end of each wingwall except an outlet pipe shall extend until intersecting with the side slopes. The pipes shall drain into concrete headwalls. (See Article 601.05 of the Standard Specifications and Highway Standard 601101).

TOTAL BILL OF MATERIAL


ITEM	UNIT	SUPER	SUB	TOTAL
Stone Riprap, Class A4	Sq. Yd.		469	469
Filter Fabric	Sq. Yd.		469	469
Removal of Existing Structures	Each		1	1
Structure Excavation	Cu. Yd.		75	75
Concrete Structures	Cu. Yd.		59.4	59.4
Concrete Superstructure	Cu. Yd.	186.9		186.9
Bridge Deck Grooving	Sq. Yd.	474		474
Protective Coat	Sq. Yd.	474		474
Furnishing and Erecting Structural Steel	L Sum		1	1
Stud Shear Connectors	Each	1,062		1,062
Reinforcement Bars, Epoxy Coated	Pound	41,480	13,470	54,950
Steel Railing, Type SM	Foot	206		206
Furnishing Metal Shell Piles 14" x 0.250"	Foot		525	525
Driving Piles	Foot		525	525
Test Pile Metal Shells	Each		2	2
Name Plates	Each	1		1
Anchor Bolts, 1"	Each		24	24
Geocomposite Wall Drain	Sq. Yd.		31	31
Granular Backfill for Structures	Cu. Yd.		95	95
Pipe Underdrains for Structures, 4"	Foot		124	124

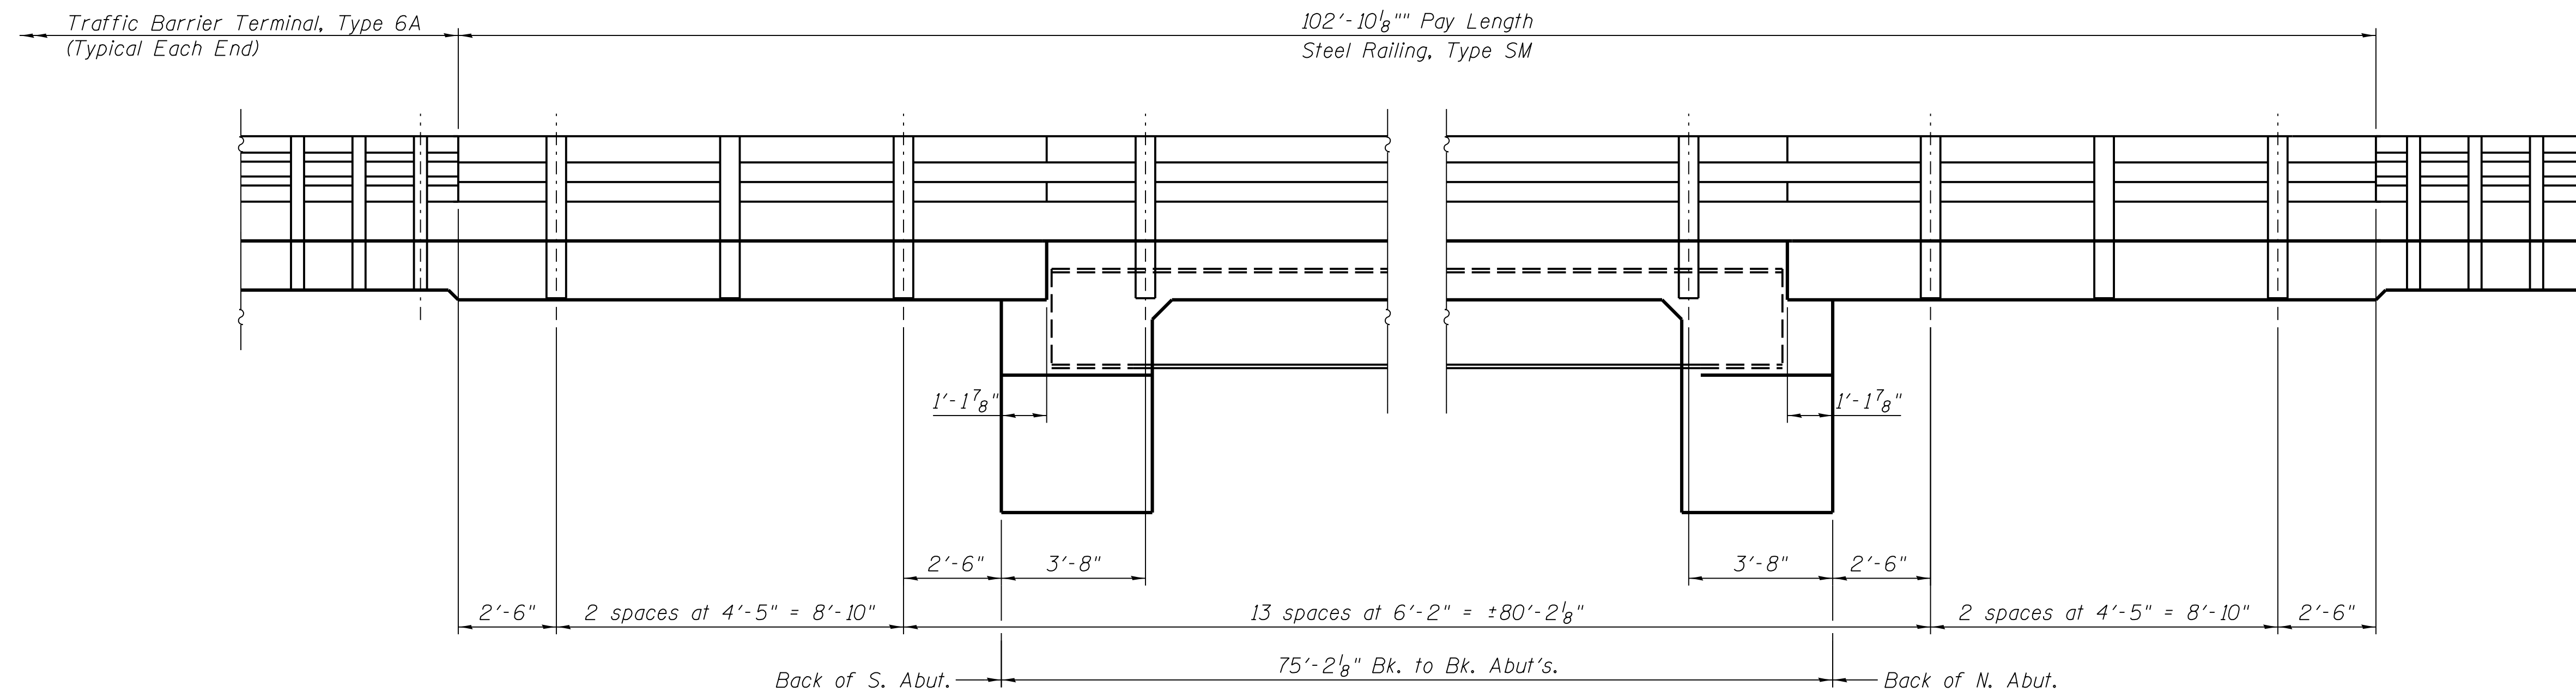


RAIL POST SPACING

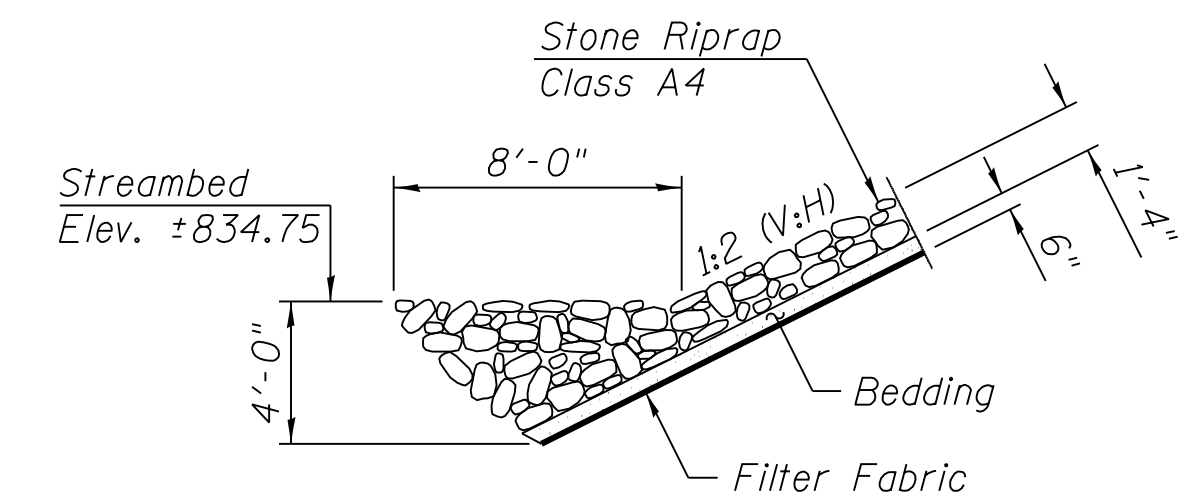

SECTION A - A

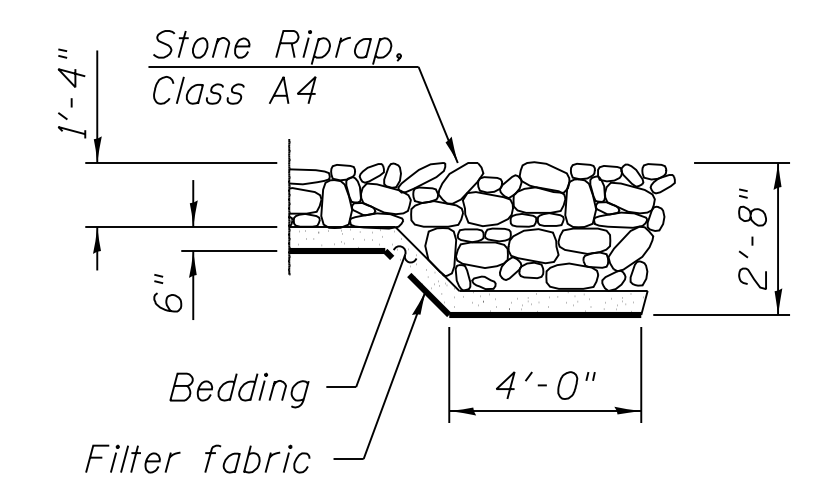

SECTION B-B

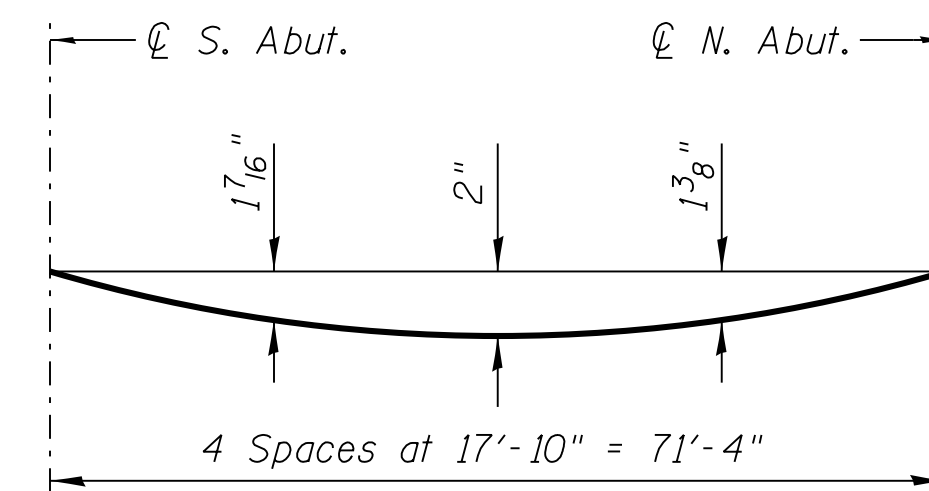


DEAD LOAD DEFLECTION DIAGRAM

(Includes weight of concrete only.)


Note:

The above deflections are not to be used in the field if the engineer is working from the grade elevations adjusted for dead load deflections on Sheet 4 of 22.

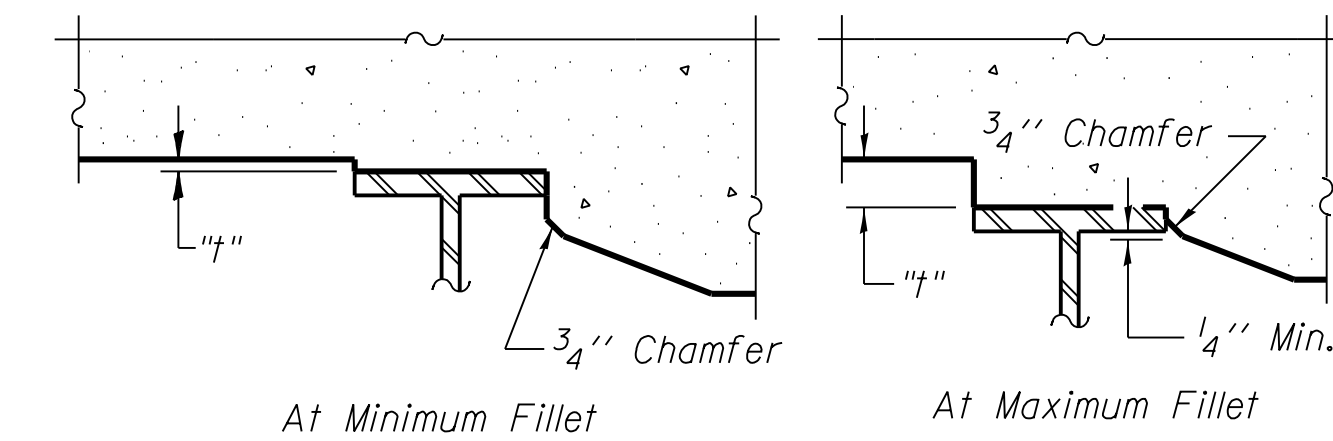

To determine "t": After all structural steel has been erected, elevations of the top flanges of the beams shall be taken at intervals shown below. These elevations subtracted from the "Theoretical Grade Elevations Adjusted for Dead Load Deflection" shown below, minus slab thickness, equals the fillet heights "t" above top flange of beams.

FILLET HEIGHTS

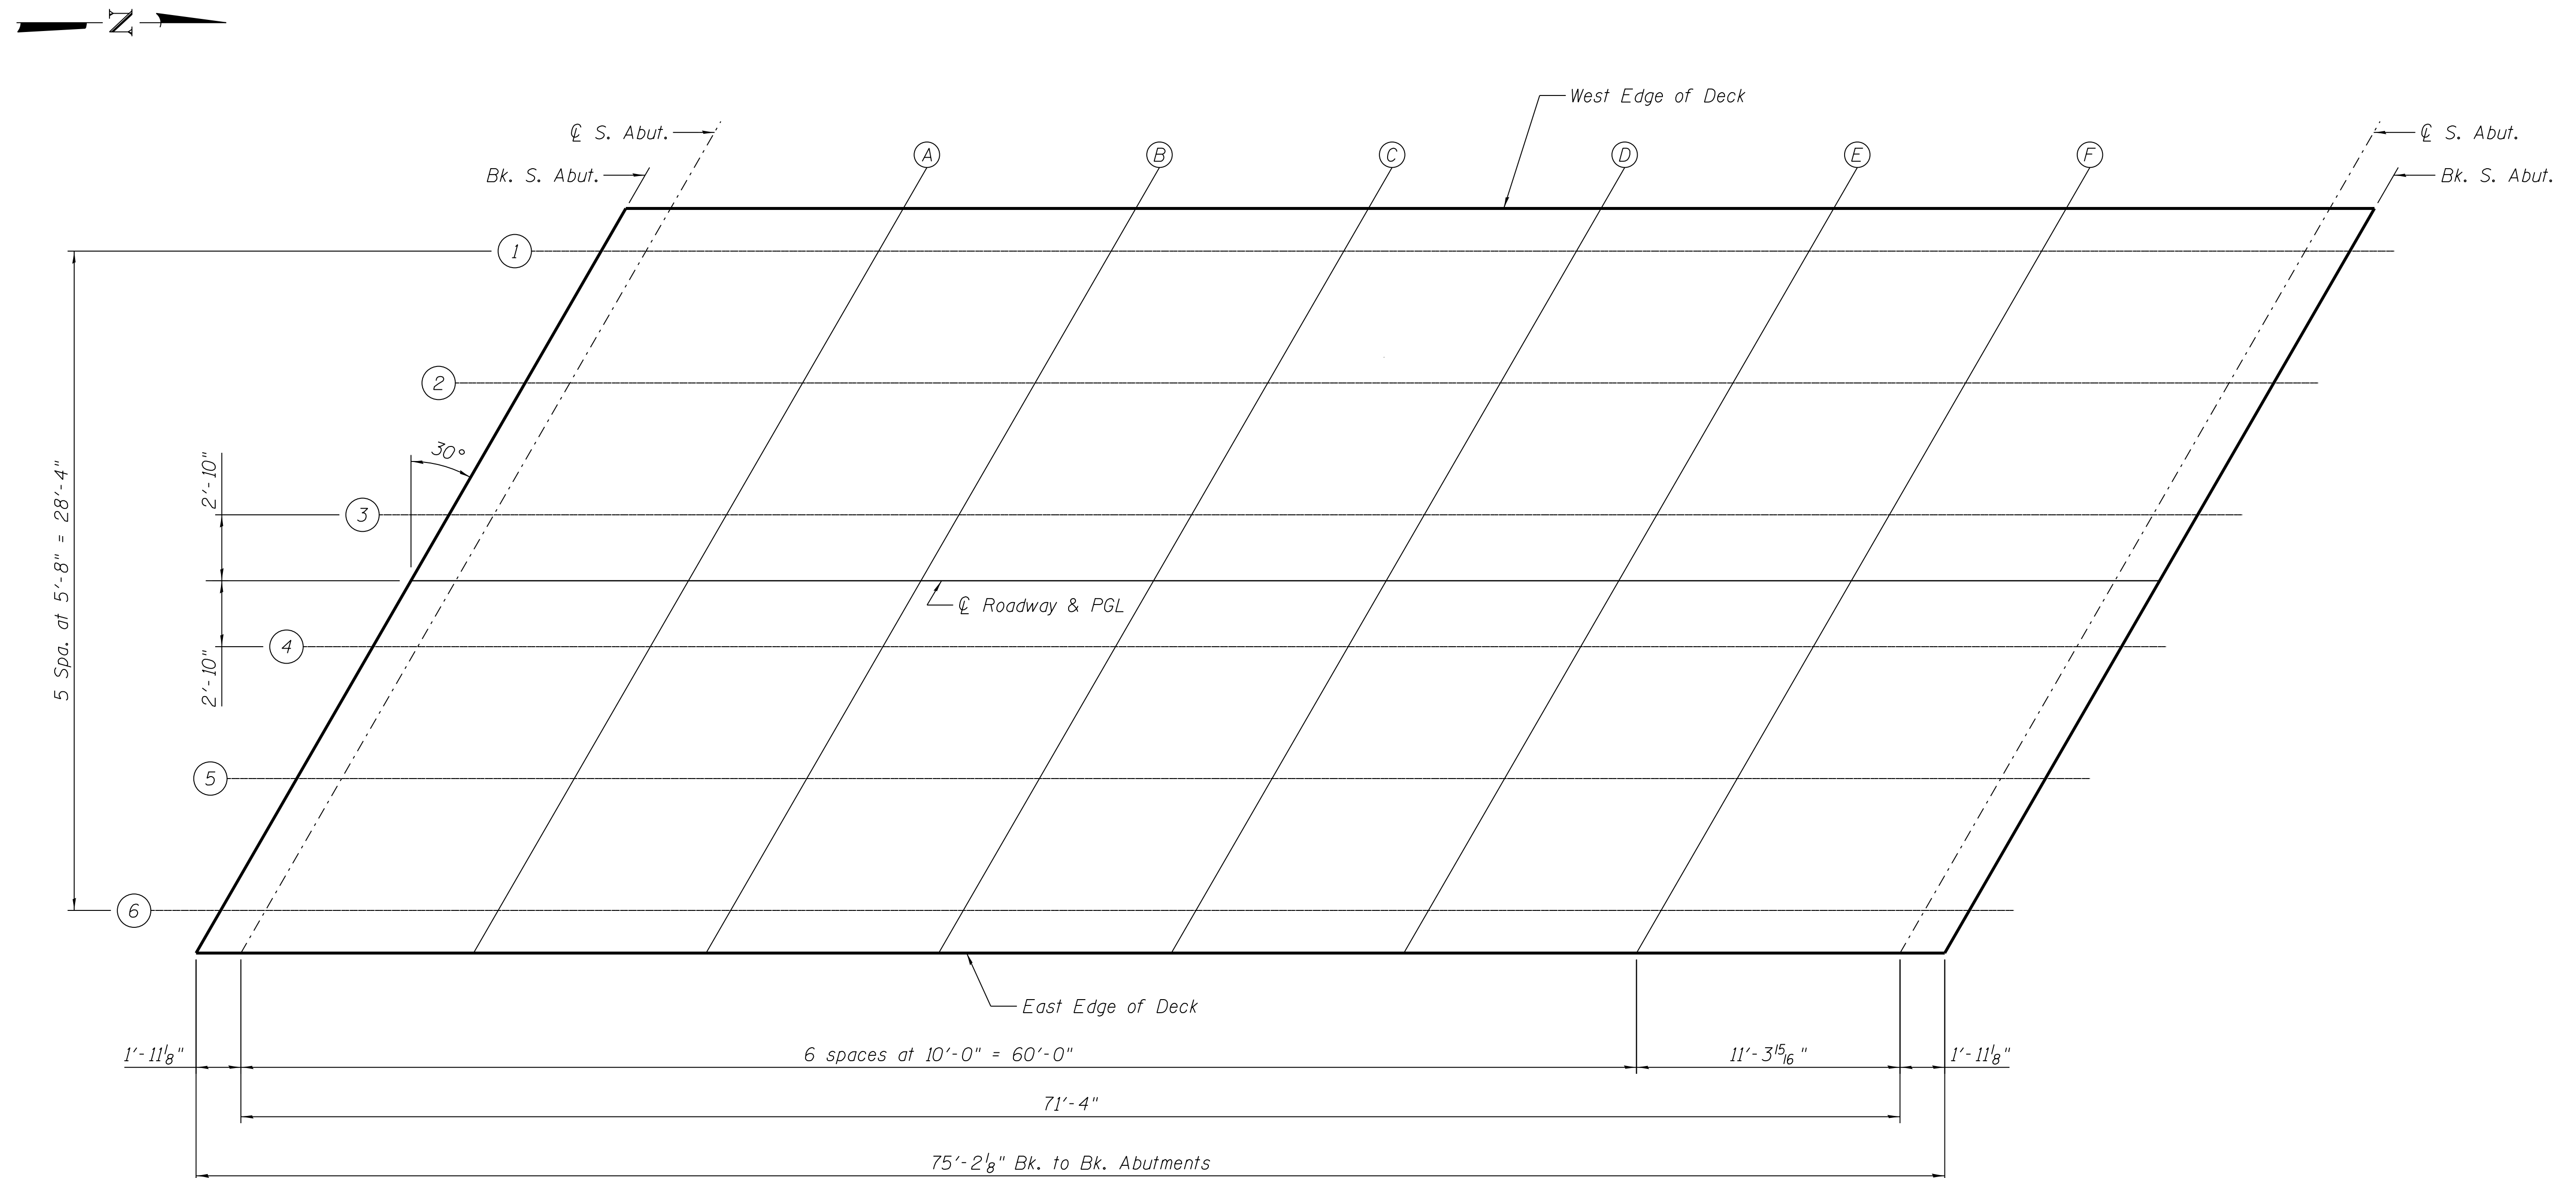

FILE NAME = \\NA\Projects\2013\130174 Walker-Phil\Road\Structural\Draw\0453065-004-TopSlabElev.dgn

BEAM 1

Location	Station	Offset	Theoretical Grade Elevations	Theoretical Grade Elevations Adjusted For Dead Load Deflection
Bk. S. Abut.	7+90.59	-14.17	846.80	846.80
☉ Brg. S. Abut.	7+92.51	-14.17	846.80	846.80
A	8+02.51	-14.17	846.79	846.86
B	8+12.51	-14.17	846.77	846.90
C	8+22.51	-14.17	846.74	846.91
D	8+32.51	-14.17	846.71	846.88
E	8+42.51	-14.17	846.68	846.81
F	8+52.51	-14.17	846.63	846.71
☉ Brg. N. Abut.	8+63.85	-14.17	846.57	846.57
Bk. N. Abut.	8+65.77	-14.17	846.56	846.56

BEAM 2

Location	Station	Offset	Theoretical Grade Elevations	Theoretical Grade Elevations Adjusted For Dead Load Deflection
Bk. S. Abut.	7+87.32	-8.50	846.91	846.91
☉ Brg. S. Abut.	7+89.24	-8.50	846.90	846.90
A	7+99.24	-8.50	846.89	846.96
B	8+09.24	-8.50	846.88	846.00
C	8+19.24	-8.50	846.85	846.01
D	8+29.24	-8.50	846.82	846.99
E	8+39.24	-8.50	846.79	846.92
F	8+49.24	-8.50	846.75	846.82
☉ Brg. N. Abut.	8+60.58	-8.50	846.69	846.69
Bk. N. Abut.	8+62.50	-8.50	846.68	846.68

BEAM 3

Location	Station	Offset	Theoretical Grade Elevations	Theoretical Grade Elevations Adjusted For Dead Load Deflection
Bk. S. Abut.	7+84.05	-2.83	847.00	847.00
☉ Brg. S. Abut.	7+85.97	-2.83	847.00	847.00
A	7+95.97	-2.83	846.99	847.06
B	8+05.97	-2.83	846.97	847.10
C	8+15.97	-2.83	846.95	847.11
D	8+25.97	-2.83	846.92	847.09
E	8+35.97	-2.83	846.89	847.02
F	8+45.97	-2.83	846.85	846.93
☉ Brg. N. Abut.	8+57.31	-2.83	846.80	846.80
Bk. N. Abut.	8+59.23	-2.83	846.79	846.79

☉ ROADWAY & P.G.

Location	Station	Offset	Theoretical Grade Elevations	Theoretical Grade Elevations Adjusted For Dead Load Deflection
Bk. S. Abut.	7+82.41	0.00	847.04	847.04
☉ Brg. S. Abut.	7+84.33	0.00	847.04	847.04
A	7+94.33	0.00	847.03	847.10
B	8+04.33	0.00	847.02	847.15
C	8+14.33	0.00	847.00	847.16
D	8+24.33	0.00	846.97	847.14
E	8+34.33	0.00	846.94	847.07
F	8+44.33	0.00	846.90	846.98
☉ Brg. N. Abut.	8+55.67	0.00	846.85	846.85
Bk. N. Abut.	8+57.59	0.00	846.84	846.84

BEAM 4

Location	Station	Offset	Theoretical Grade Elevations	Theoretical Grade Elevations Adjusted For Dead Load Deflection
Bk. S. Abut.	7+80.77	2.83	847.00	847.00
☉ Brg. S. Abut.	7+82.69	2.83	847.00	847.00
A	7+92.69	2.83	846.99	847.06
B	8+02.69	2.83	846.98	847.11
C	8+12.69	2.83	846.96	847.12
D	8+22.69	2.83	846.93	847.10
E	8+32.69	2.83	846.90	847.03
F	8+42.69	2.83	846.86	846.94
☉ Brg. N. Abut.	8+54.03	2.83	846.81	846.81
Bk. N. Abut.	8+55.95	2.83	846.80	846.80

BEAM 5

Location	Station	Offset	Theoretical Grade Elevations	Theoretical Grade Elevations Adjusted For Dead Load Deflection
Bk. S. Abut.	7+77.50	8.50	846.91	846.91
☉ Brg. S. Abut.	7+79.42	8.50	846.91	846.91
A	7+89.42	8.50	846.90	846.97
B	7+99.42	8.50	846.89	847.02
C	8+09.42	8.50	846.88	847.04
D	8+19.42	8.50	846.85	847.02
E	8+29.42	8.50	846.82	846.96
F	8+39.42	8.50	846.79	846.87
☉ Brg. N. Abut.	8+50.76	8.50	846.74	846.74
Bk. N. Abut.	8+52.68	8.50	846.73	846.73

BEAM 6

Location	Station	Offset	Theoretical Grade Elevations	Theoretical Grade Elevations Adjusted For Dead Load Deflection
Bk. S. Abut.	7+74.23	14.17	846.81	846.81
☉ Brg. S. Abut.	7+76.15	14.17	846.81	846.81
A	7+86.15	14.17	846.81	846.88
B	7+96.15	14.17	846.80	846.93
C	8+06.15	14.17	846.78	846.94
D	8+16.15	14.17	846.76	846.92
E	8+26.15	14.17	846.73	846.87
F	8+36.15	14.17	846.70	846.78
☉ Brg. N. Abut.	8+47.49	14.17	846.65	846.65
Bk. N. Abut.	8+49.41	14.17	846.65	846.65

WEST EDGE OF DECK

Location	Station	Offset	Theoretical Grade Elevations	Theoretical Grade Elevations Adjusted For Dead Load Deflection
Bk. S. Abut.	7+91.65	-16.00	846.76	846.76
☉ Brg. S. Abut.	7+93.57	-16.00	846.76	846.76
A	8+03.57	-16.00	846.75	846.82
B	8+13.57	-16.00	846.73	846.86
C	8+23.57	-16.00	846.70	846.86
D	8+33.57	-16.00	846.67	846.83
E	8+43.57	-16.00	846.63	846.77
F	8+53.57	-16.00	846.59	846.67
☉ Brg. N. Abut.	8+64.91	-16.00	846.53	846.53
Bk. N. Abut.	8+66.83	-16.00	846.52	846.52

EAST EDGE OF DECK

Location	Station	Offset	Theoretical Grade Elevations	Theoretical Grade Elevations Adjusted For Dead Load Deflection
Bk. S. Abut.	7+73.17	16.00	846.77	846.77
☉ Brg. S. Abut.	7+75.09	16.00	846.77	846.77
A	7+85.09	16.00	846.77	846.84
B	7+95.09	16.00	846.76	846.89
C	8+05.09	16.00	846.75	846.91
D	8+15.09	16.00	846.73	846.89
E	8+25.09	16.00	846.70	846.83
F	8+35.09	16.00	846.67	846.74
☉ Brg. N. Abut.	8+46.43	16.00	846.62	846.62
Bk. N. Abut.	8+48.35	16.00	846.61	846.61

WEST EDGE OF SHOULDER


Location	Station	Offset	Theoretical Grade Elevations
S. End S. Appr. Slab	7+62.80	-16.00	846.76
A1	7+72.80	-16.00	846.77
A2	7+82.80	-16.00	846.77
N. End S. Appr. Slab	7+92.80	-16.00	846.76

WEST EDGE OF ROADWAY

Location	Station	Offset	Theoretical Grade Elevations
S. End S. Appr. Slab	7+60.49	-12.00	846.85
A1	7+70.49	-12.00	846.85
A2	7+80.49	-12.00	846.85
N. End S. Appr. Slab	7+90.49	-12.00	846.85

℄ ROADWAY & P.G.

Location	Station	Offset	Theoretical Grade Elevations
S. End S. Appr. Slab	7+53.57	0.00	847.02
A1	7+63.57	0.00	847.04
A2	7+73.57	0.00	847.04
N. End S. Appr. Slab	7+83.57	0.00	847.04

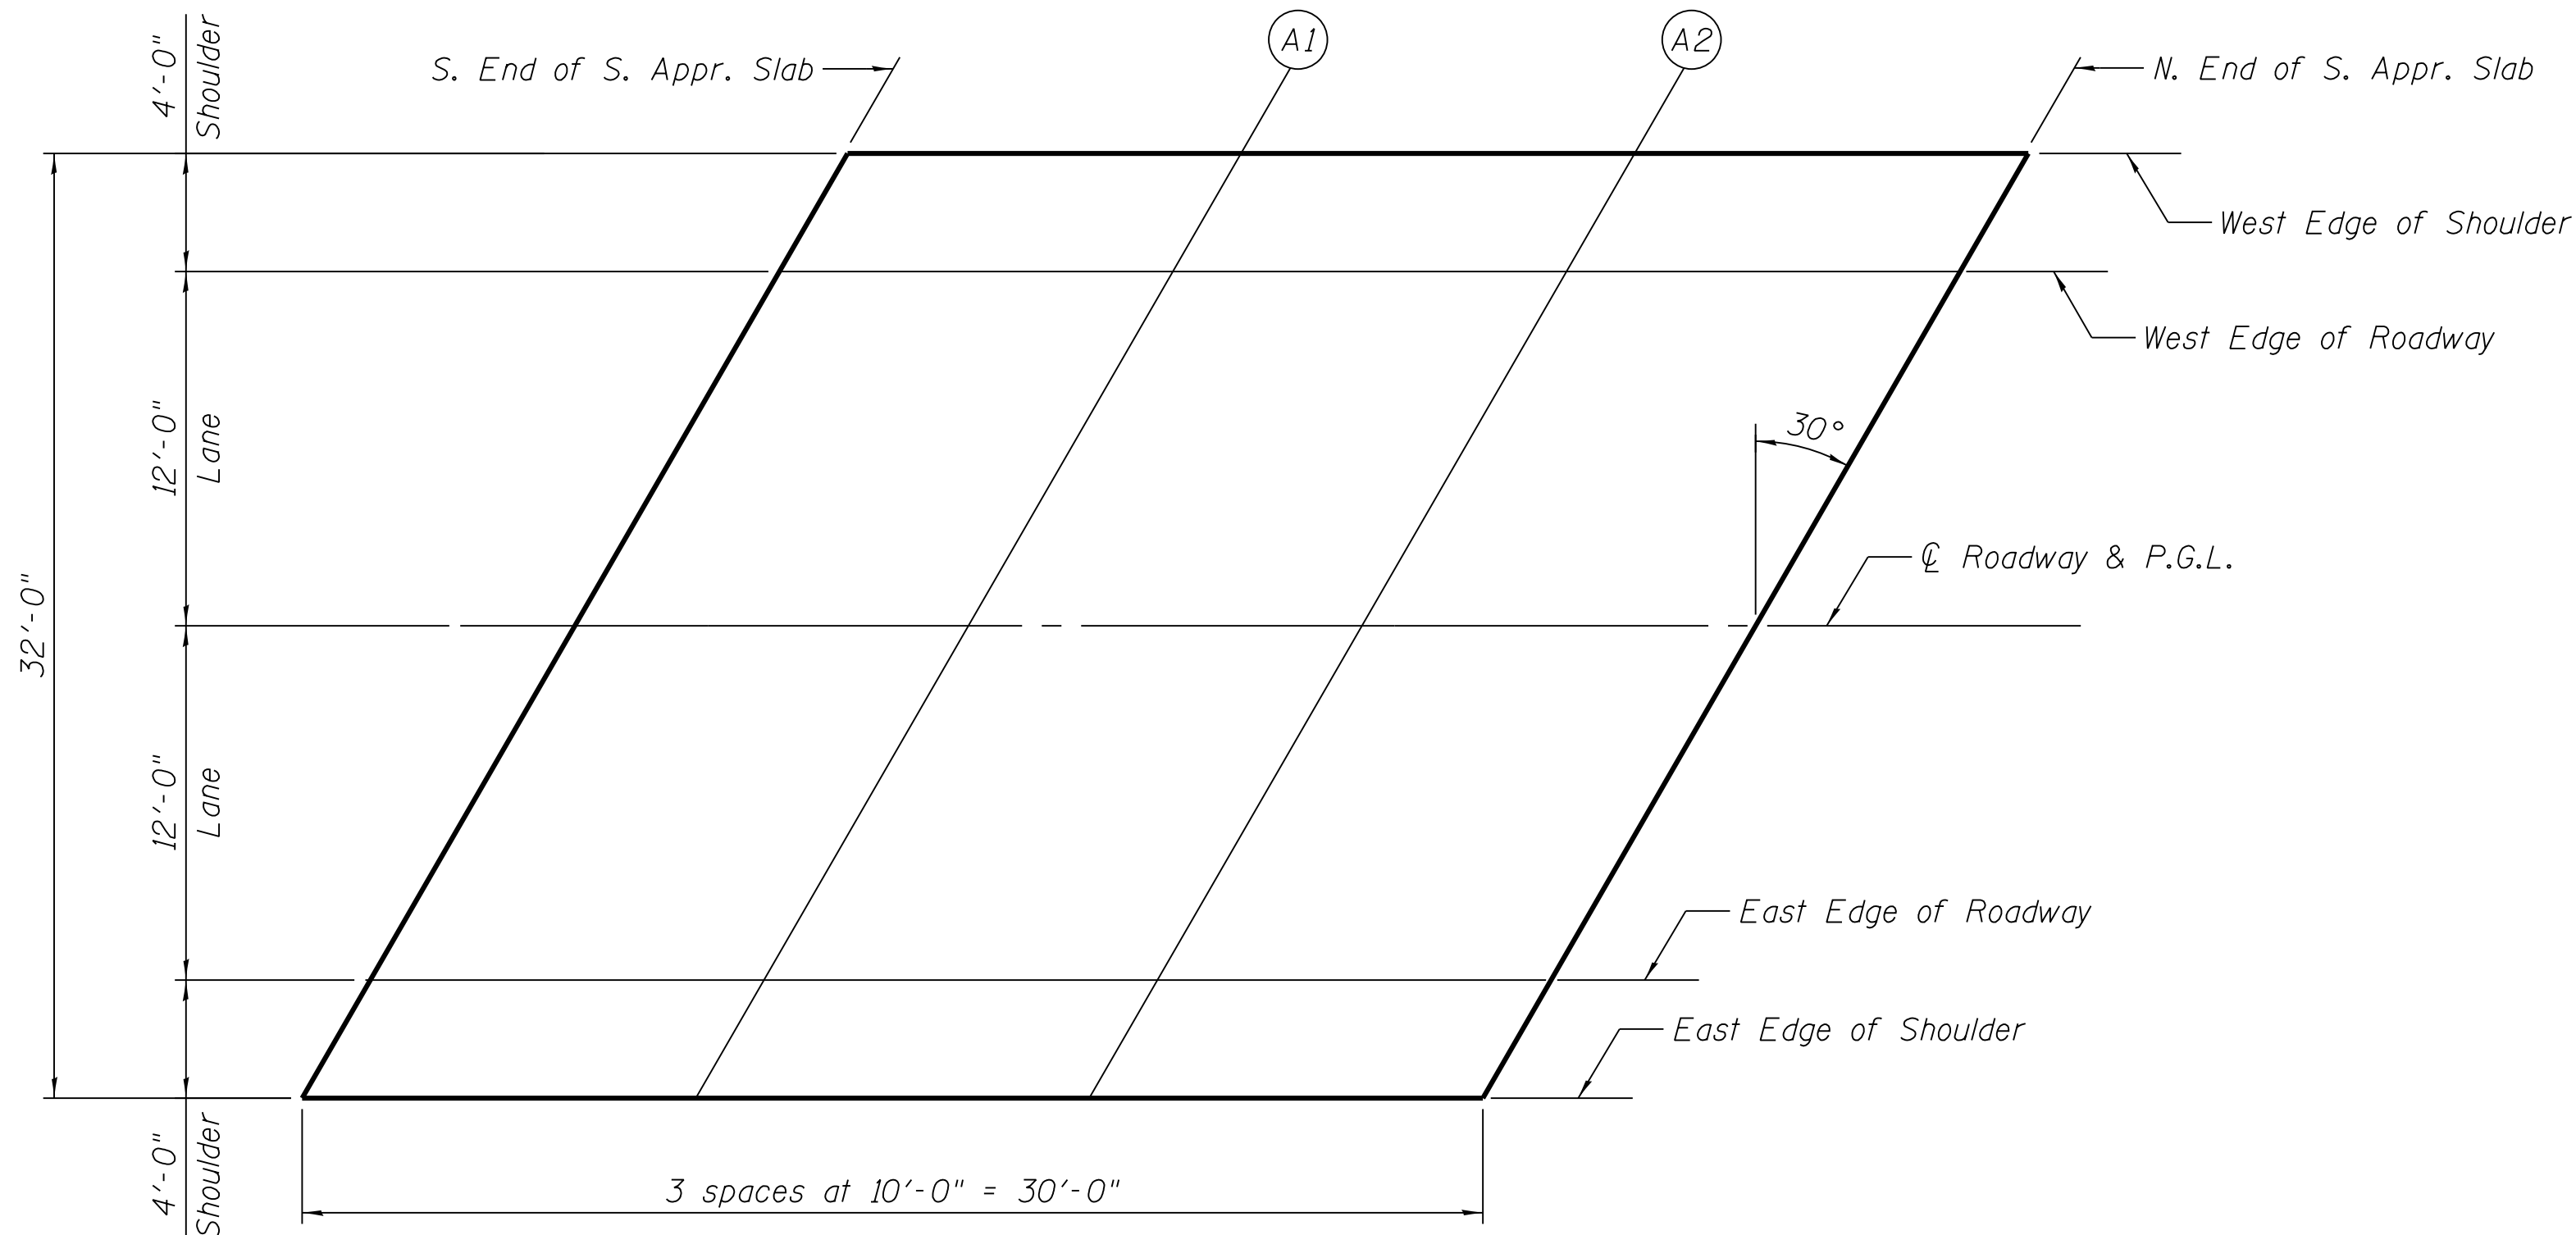

EAST EDGE OF ROADWAY

Location	Station	Offset	Theoretical Grade Elevations
S. End S. Appr. Slab	7+46.64	12.00	846.83
A1	7+56.64	12.00	846.84
A2	7+66.64	12.00	846.85
N. End S. Appr. Slab	7+76.64	12.00	846.85

EAST EDGE OF SHOULDER

Location	Station	Offset	Theoretical Grade Elevations
S. End S. Appr. Slab	7+44.33	16.00	846.74
A1	7+54.33	16.00	846.76
A2	7+64.33	16.00	846.77
N. End S. Appr. Slab	7+74.33	16.00	846.77

PLAN

FILE NAME = W:\Projects\2013\130174 Walker-Phil\Road\Structural\Dgn\0453065-005-TopSAppr-SlabElev.dgn

WEST EDGE OF SHOULDER


Location	Station	Offset	Theoretical Grade Elevations
S. End N. Appr. Slab	8+65.67	-16.00	846.53
A3	8+75.67	-16.00	846.47
A4	8+85.67	-16.00	846.40
N. End N. Appr. Slab	8+95.67	-16.00	846.33

WEST EDGE OF ROADWAY

Location	Station	Offset	Theoretical Grade Elevations
S. End N. Appr. Slab	8+63.36	-12.00	846.62
A3	8+73.36	-12.00	846.56
A4	8+83.36	-12.00	846.50
N. End N. Appr. Slab	8+93.36	-12.00	846.43

℄ ROADWAY & P.G.

Location	Station	Offset	Theoretical Grade Elevations
S. End N. Appr. Slab	8+56.43	0.00	846.84
A3	8+66.43	0.00	846.79
A4	8+76.43	0.00	846.73
N. End N. Appr. Slab	8+86.43	0.00	846.67

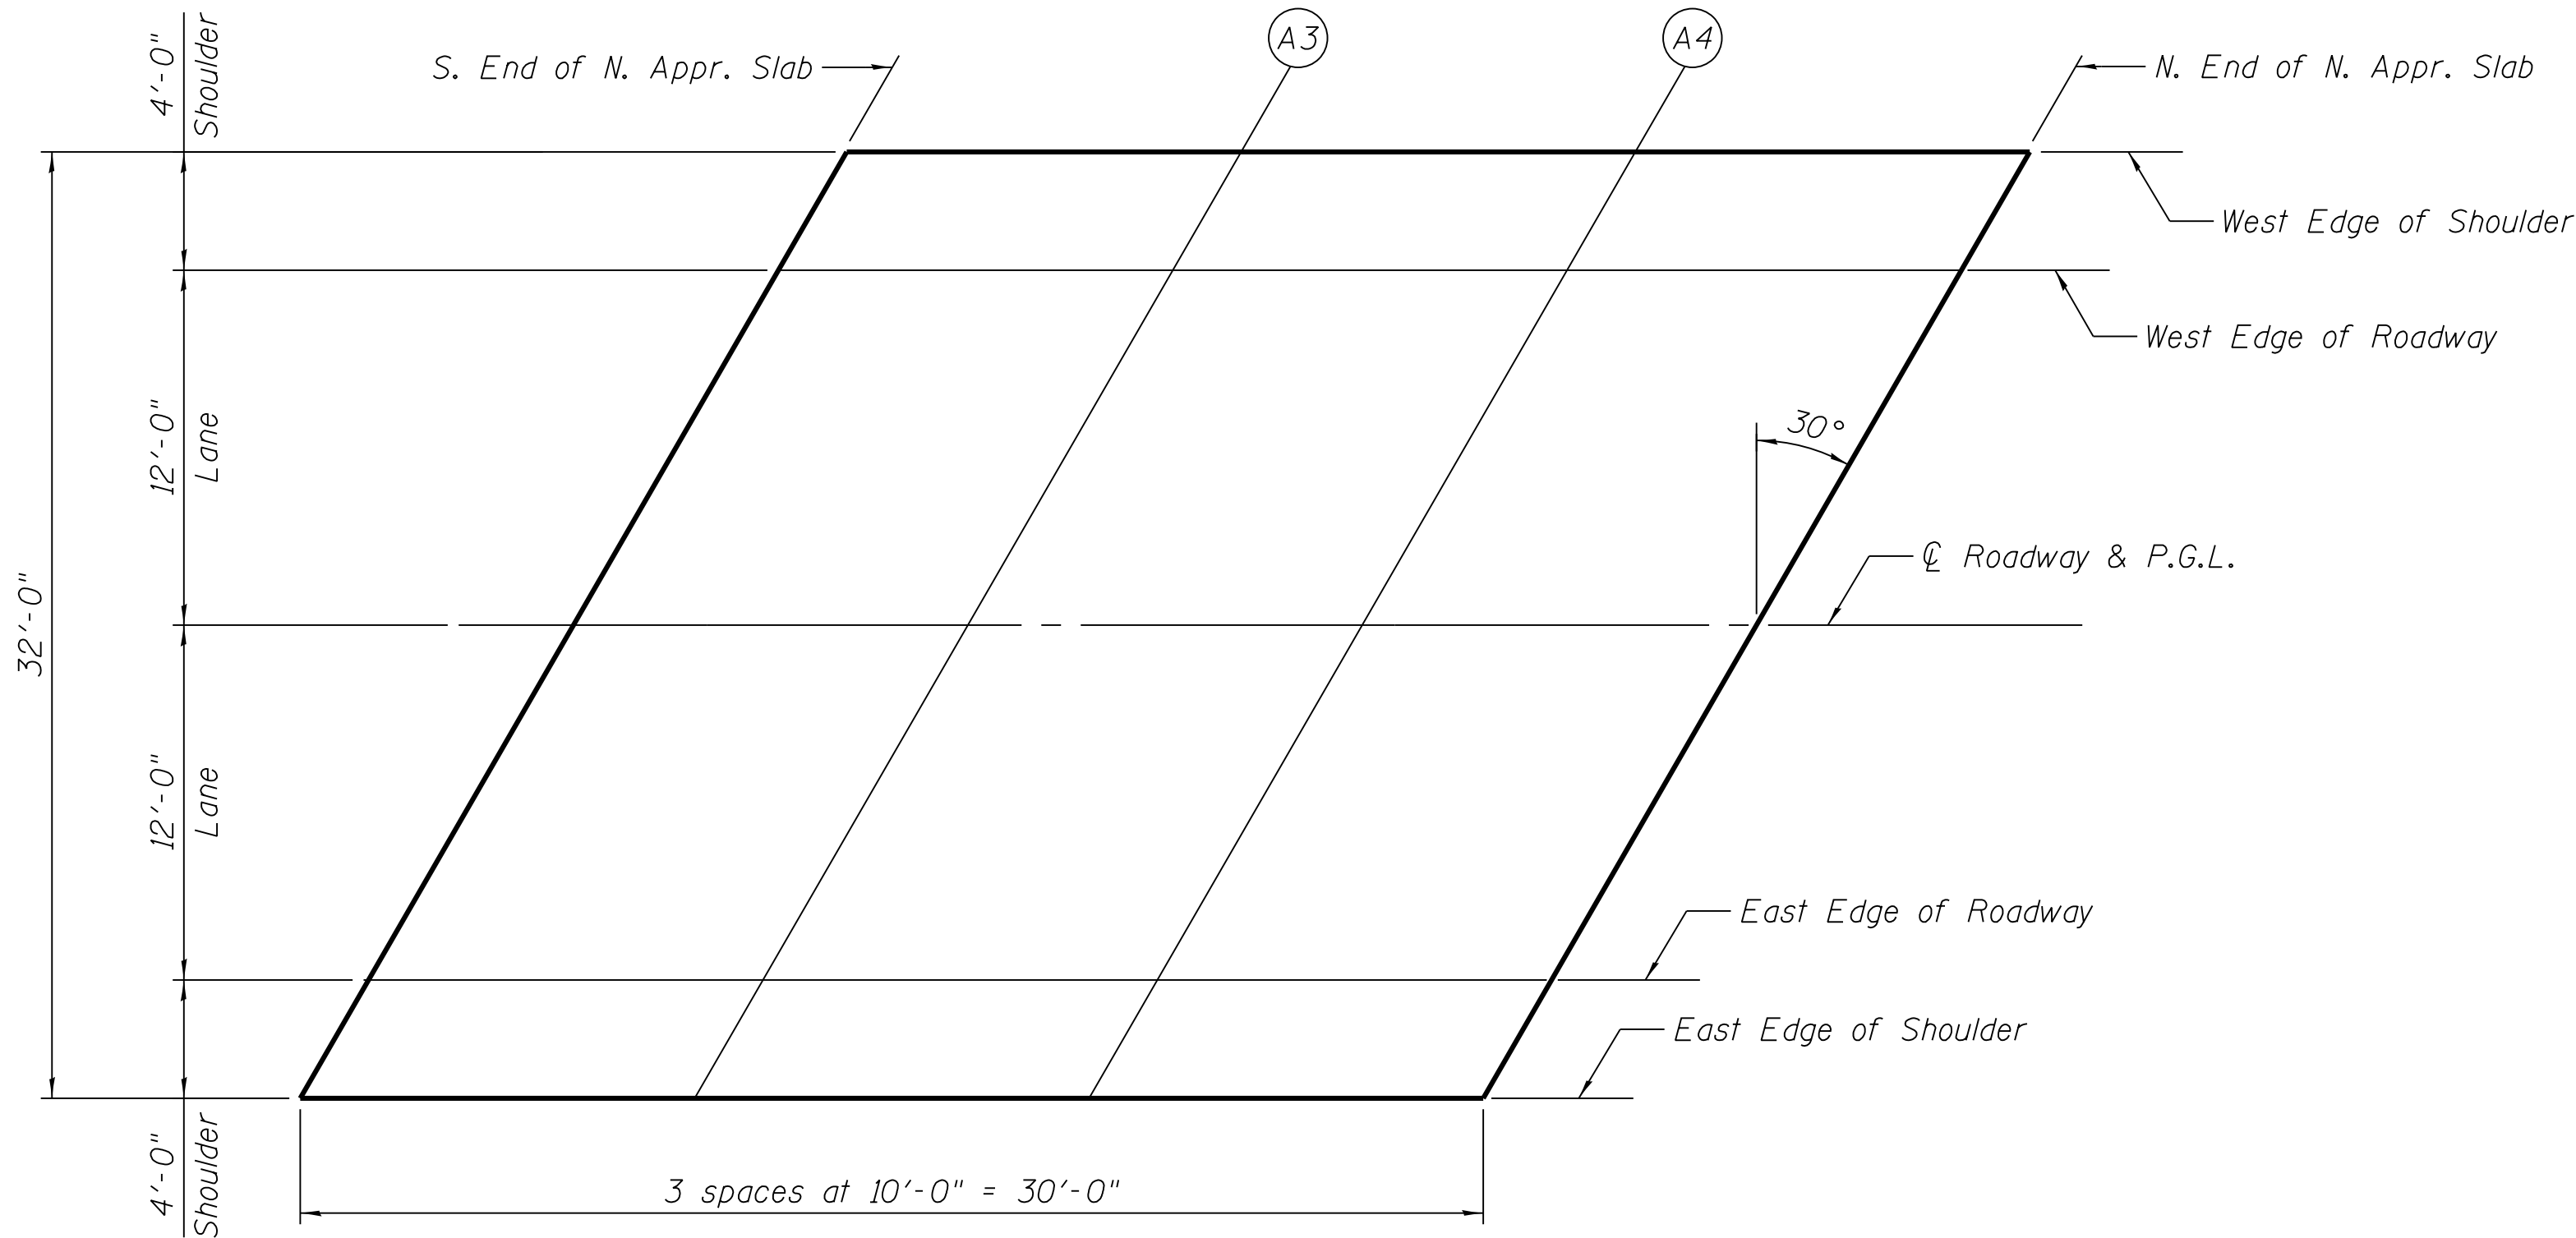

PLAN

EAST EDGE OF ROADWAY

Location	Station	Offset	Theoretical Grade Elevations
S. End N. Appr. Slab	8+49.51	12.00	846.69
A3	8+59.51	12.00	846.64
A4	8+69.51	12.00	846.59
N. End N. Appr. Slab	8+79.51	12.00	846.53


EAST EDGE OF SHOULDER

Location	Station	Offset	Theoretical Grade Elevations
S. End N. Appr. Slab	8+47.20	16.00	846.62
A3	8+57.20	16.00	846.57
A4	8+67.20	16.00	846.52
N. End N. Appr. Slab	8+77.20	16.00	846.46


FILE NAME = W:\Projects\2013\130174 Walker-Phil\Road\Structural\Draw\0453065-006-TopApproachSlabElev.dgn



* Cut bars in field to fit skew and use the remainder of the bars at other end of deck.

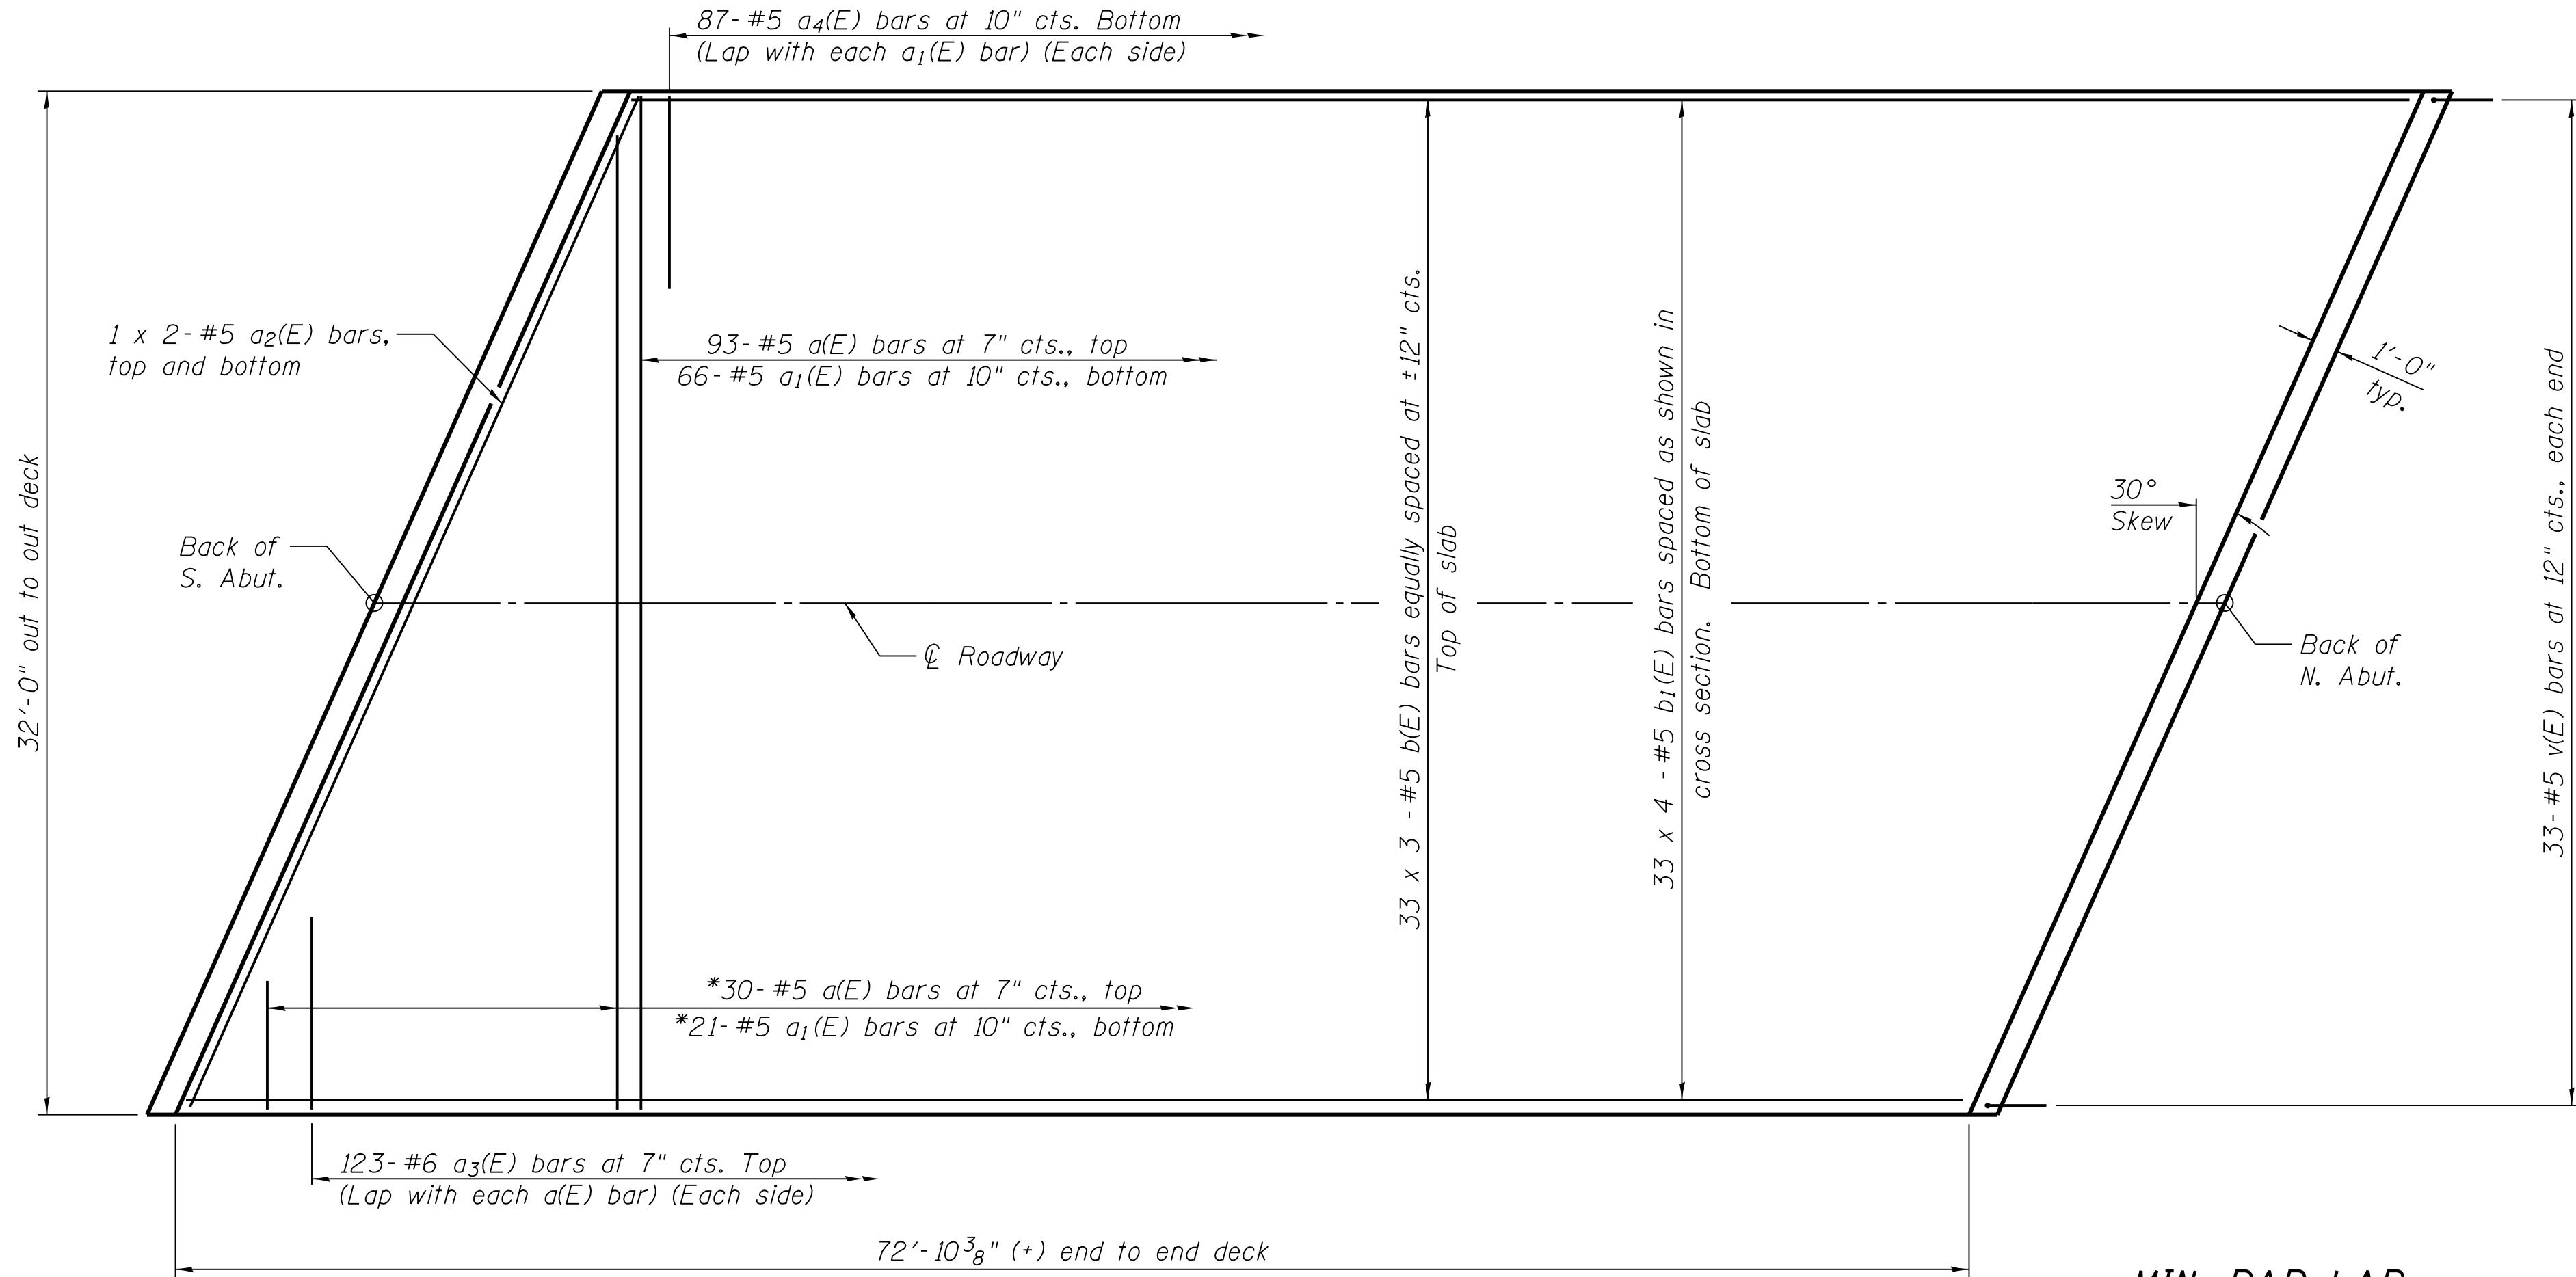


PLAN

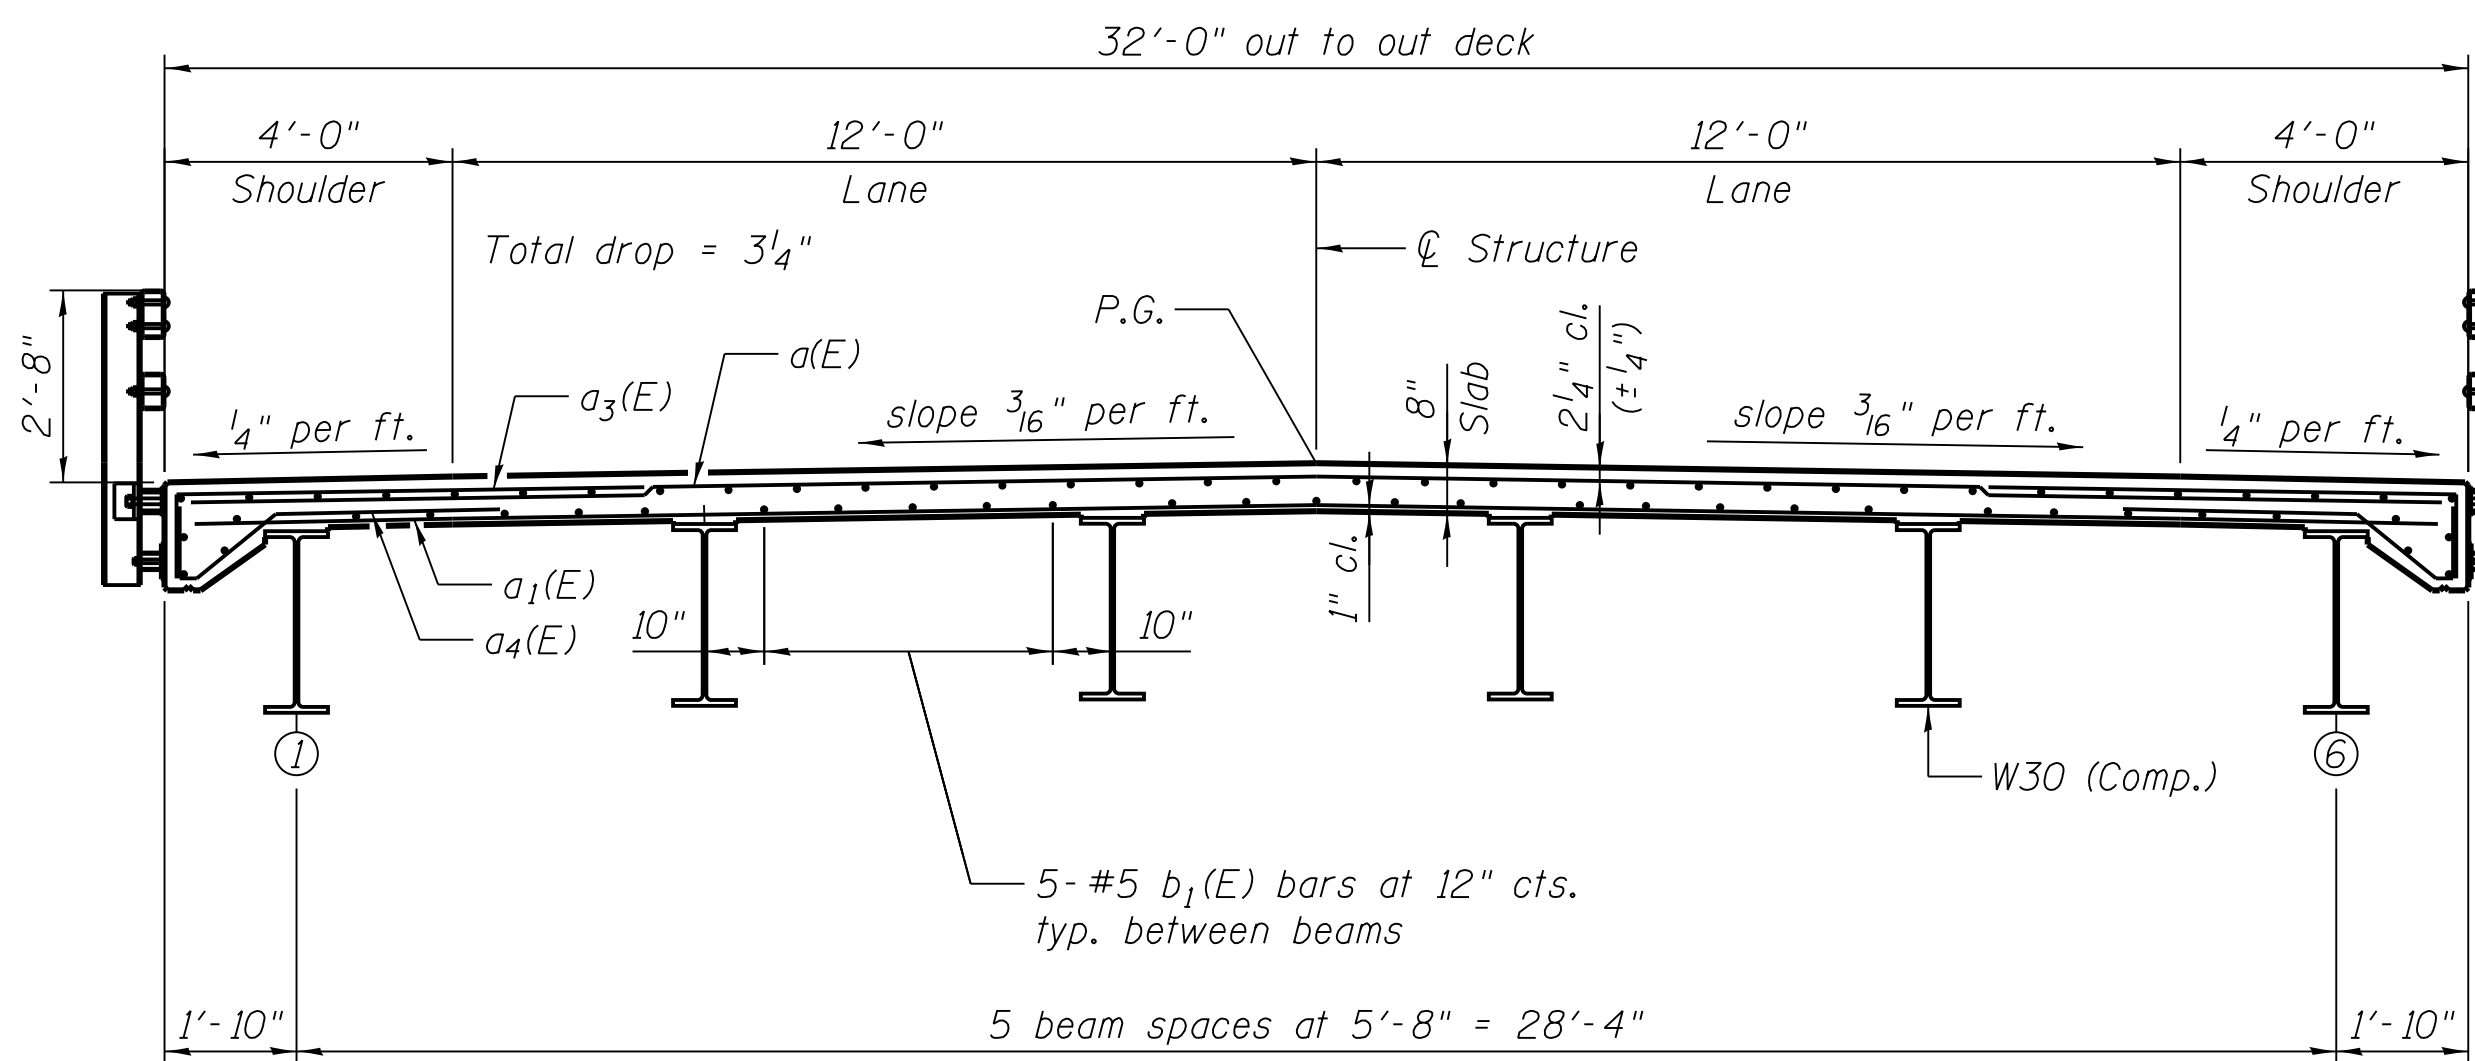


CROSS SECTION
(Looking North)


MIN. BAR LAP
#5 Bar = 2'-7"

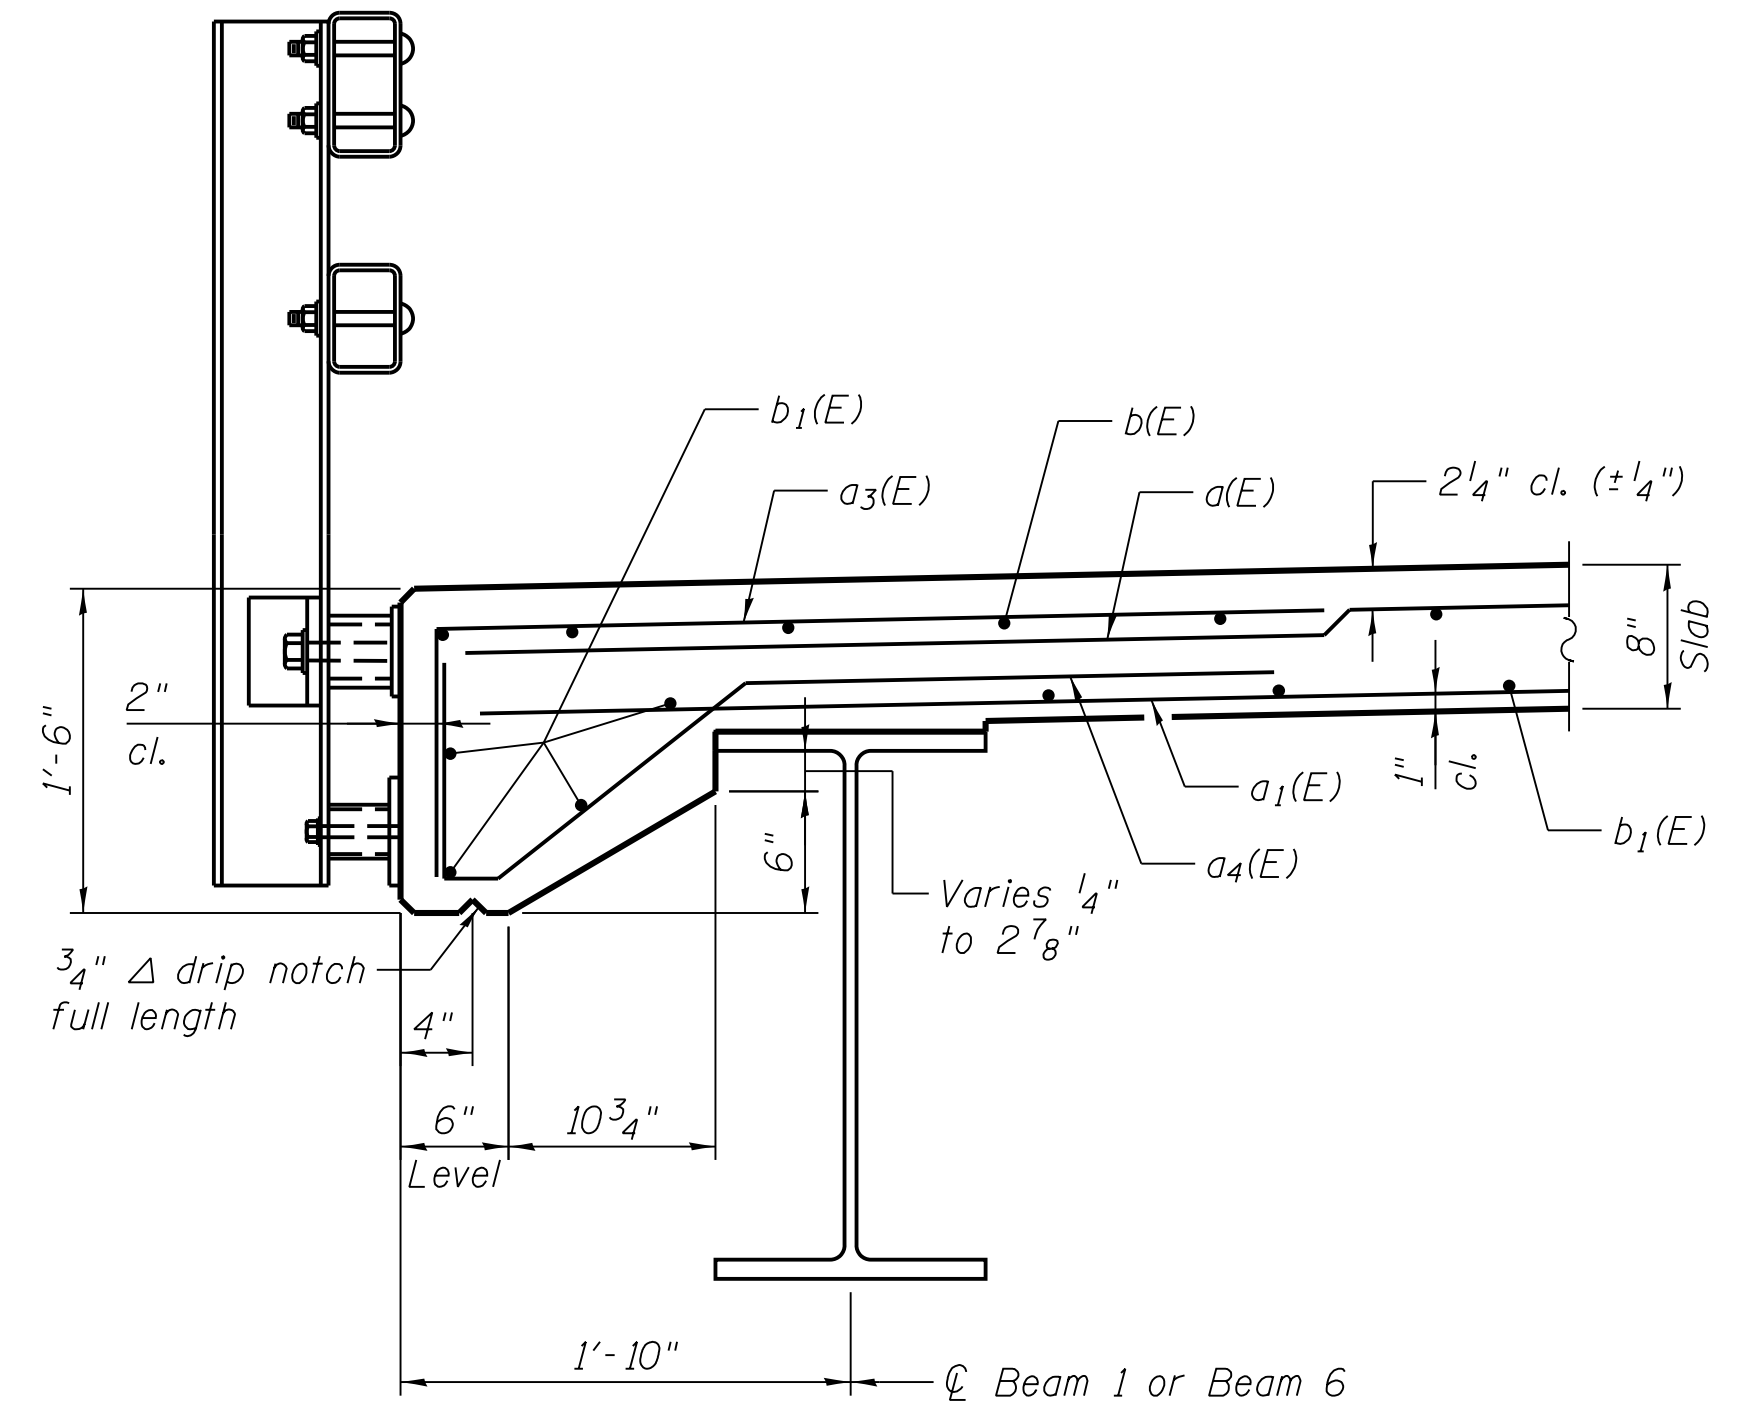


SECTION THRU EDGE OF SLAB
See Sheet 11 of 22 for Rail Post Anchor Details

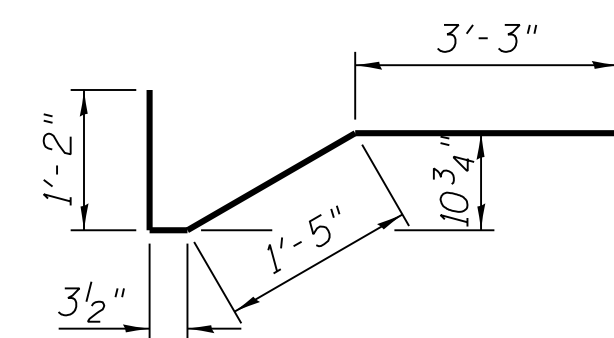


BAR a4(E)

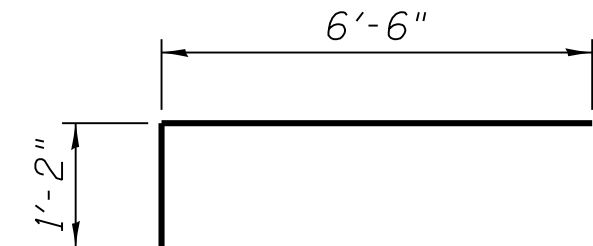


BAR a3(E)

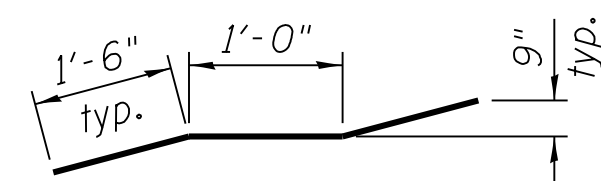


BAR m3(E)

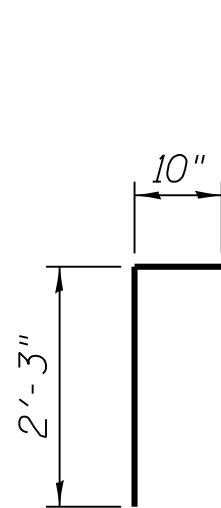

BAR v(E)

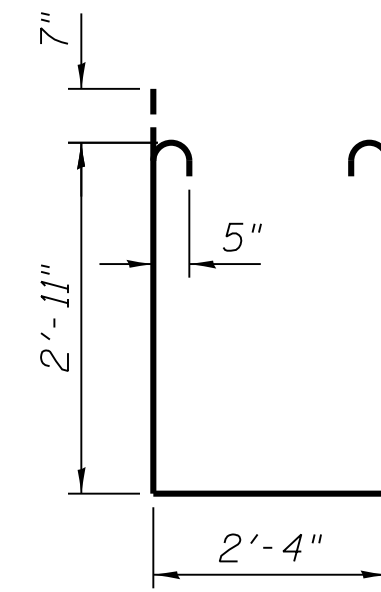

BAR s1(E)

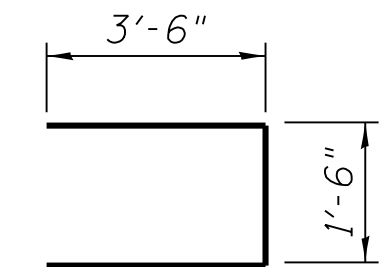



BAR s(E)

SUPERSTRUCTURE
BILL OF MATERIAL

Bar	No.	Size	Length	Shape
a(E)	123	#5	31'-6"	—
a1(E)	87	#5	31'-0"	—
a2(E)	8	#5	19'-7"	—
a3(E)	246	#6	7'-8"	—
a4(E)	174	#5	6'-2"	—
b(E)	99	#5	25'-11"	—
b1(E)	132	#5	20'-1"	—
m(E)	16	#6	19'-11"	—
m1(E)	30	#6	6'-2"	—
m2(E)	12	#6	1'-10"	—
m3(E)	36	#5	4'-0"	—
s(E)	68	#5	8'-6"	—
s1(E)	68	#5	9'-4"	—
v(E)	66	#5	3'-1"	—
Reinforcement Bars, Epoxy Coated		Pound	18,830	
Bridge Deck Grooving		Sq. Yd.	260	
Protective Coat		Sq. Yd.	260	
Concrete Superstructures		Cu. Yd.	88.2	

Bars indicated thus 34 x 3- #5 etc. indicates 34 lines of bars with 3 lengths per line.

FILE NAME = W:\Projects\2013\130174 Walker\PHI\Road\Structural\Draw\0453065-007-Superstructure.dgn

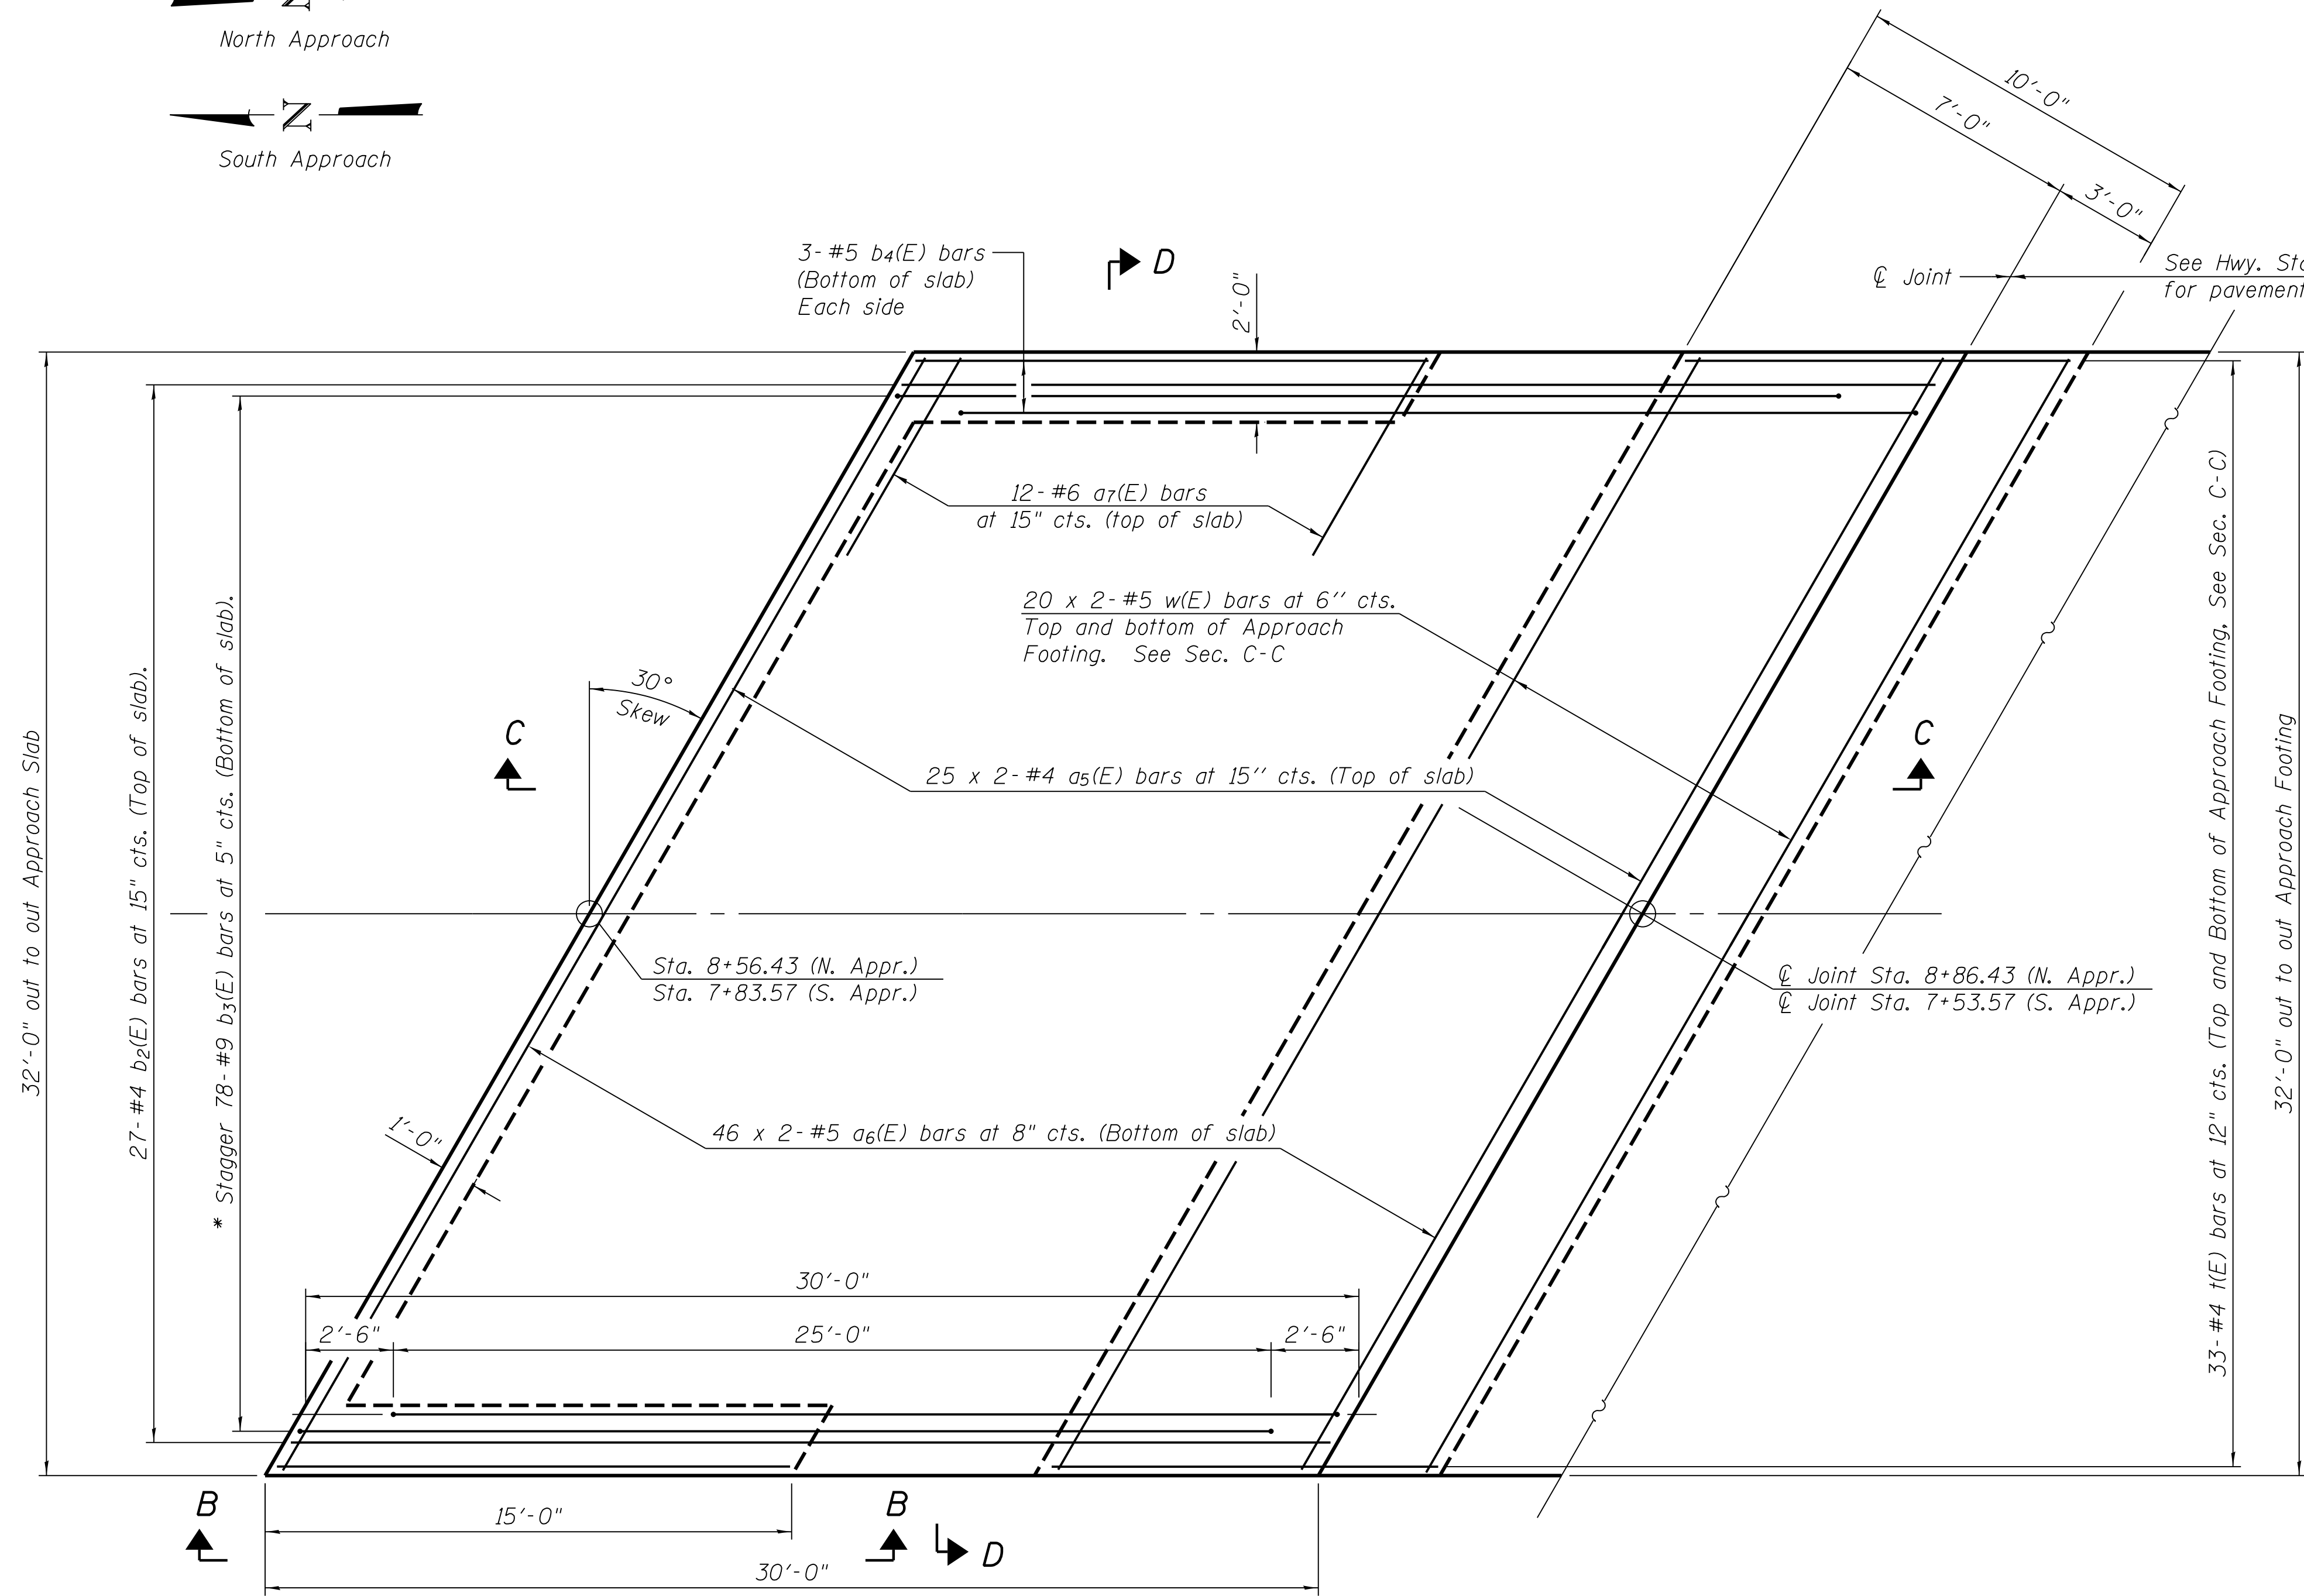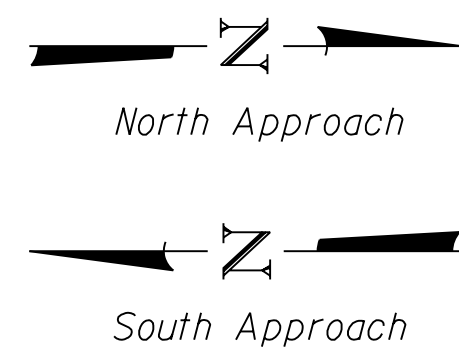


PLAN

* Tilt #9 b3(E) bars as required to maintain clearance.

MIN. BAR LAP


#4 Bar = 2'-1"
#5 Bar = 2'-7"

Notes:
See Sheet 10 of 22 for Sections C-C & D-D
a5(E) and a6(E) bar spacings measured along ϕ Rdwy.

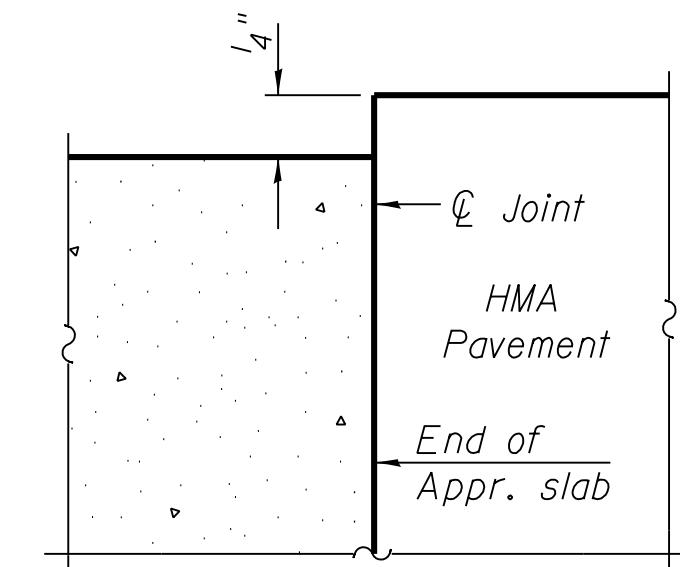

FLEXIBLE PAVEMENT

DETAIL A

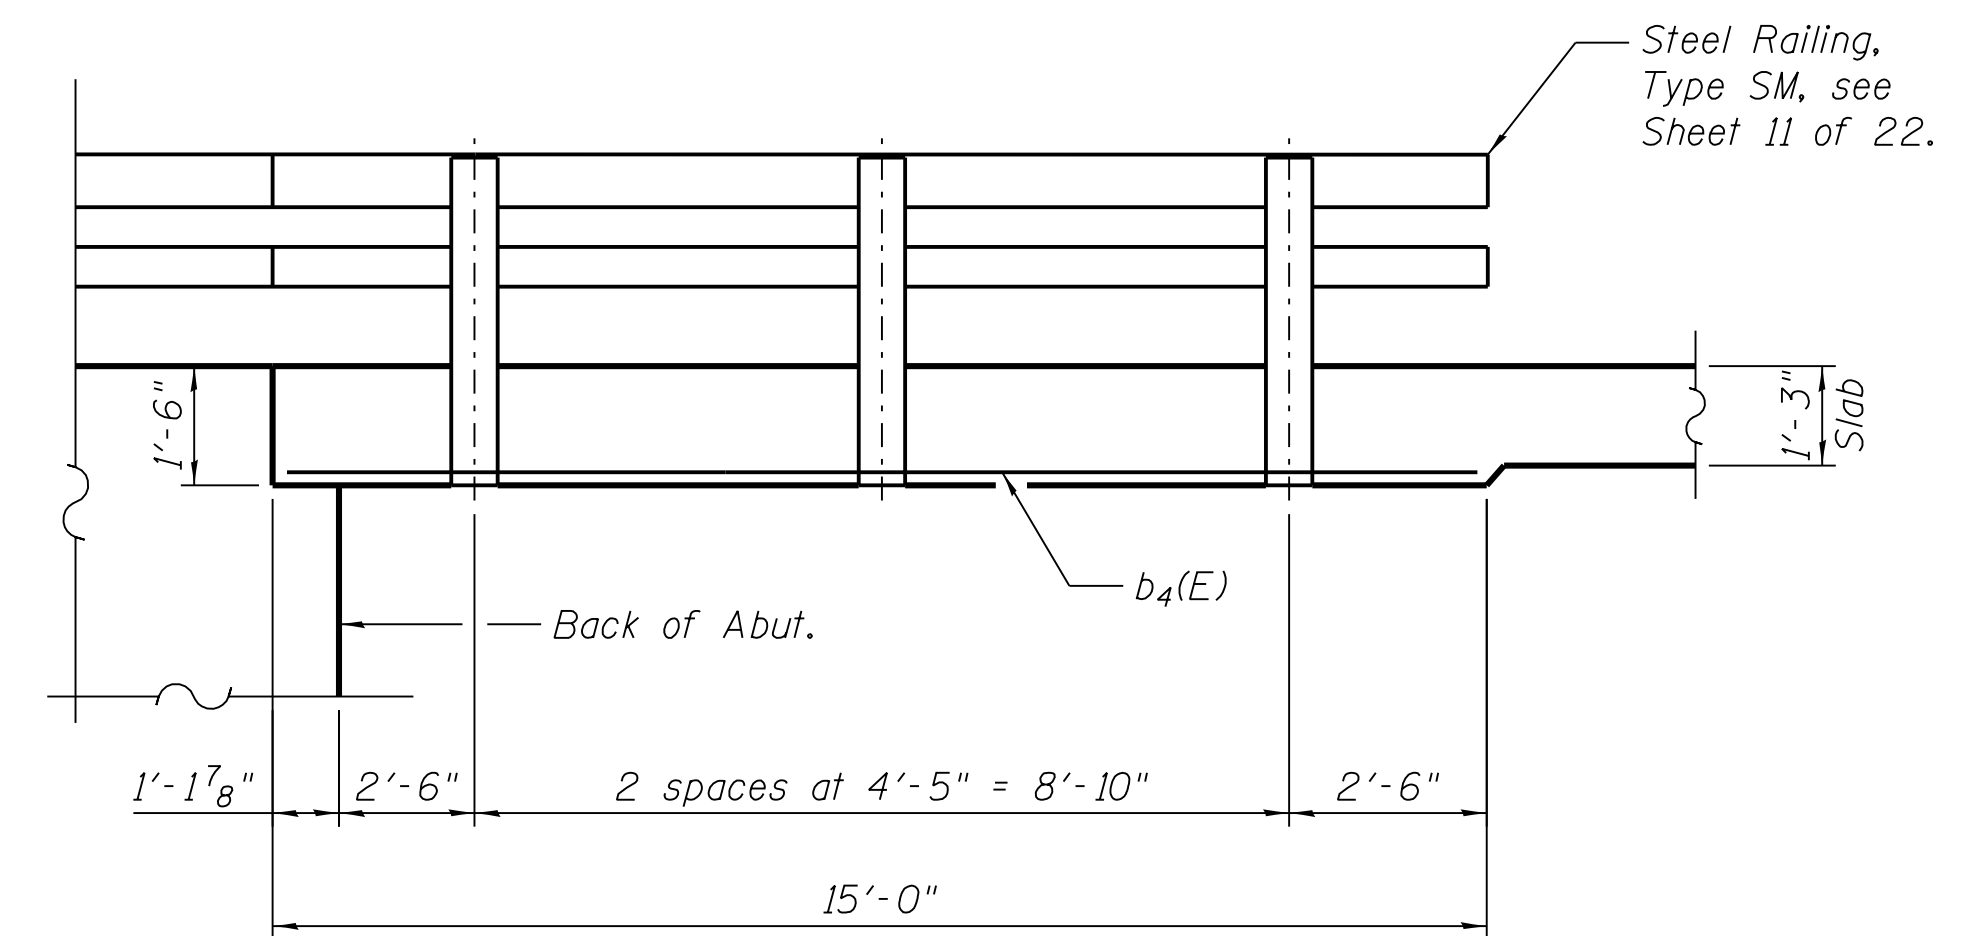

VIEW B-B

(Sheet 1 of 2)

FILE NAME = W:\Projects\2013\130174 Walker\Phil\Road\Structural\Draw\0453065-005-Appr-Slab.dgn




USER NAME = nparr15	DESIGNED - JMM	REVISED -
	CHECKED - AEU	REVISED -
PLOT SCALE = #SCALE#	DRAWN - JMM	REVISED -
PLOT DATE = 9/8/2014	CHECKED - AEU	REVISED -

KANE COUNTY
DIVISION OF TRANSPORTATION


BRIDGE APPROACH SLAB DETAILS
STRUCTURE NO. 045-3065

SHEET NO. 9 OF 22 SHEETS

C.H.	SECTION	COUNTY	TOTAL SHEETS	SHEET NO.
46	08-00133-01-BR	KANE	87	46
CONTRACT NO. XXXXX				
ILLINOIS FED. AID PROJECT				

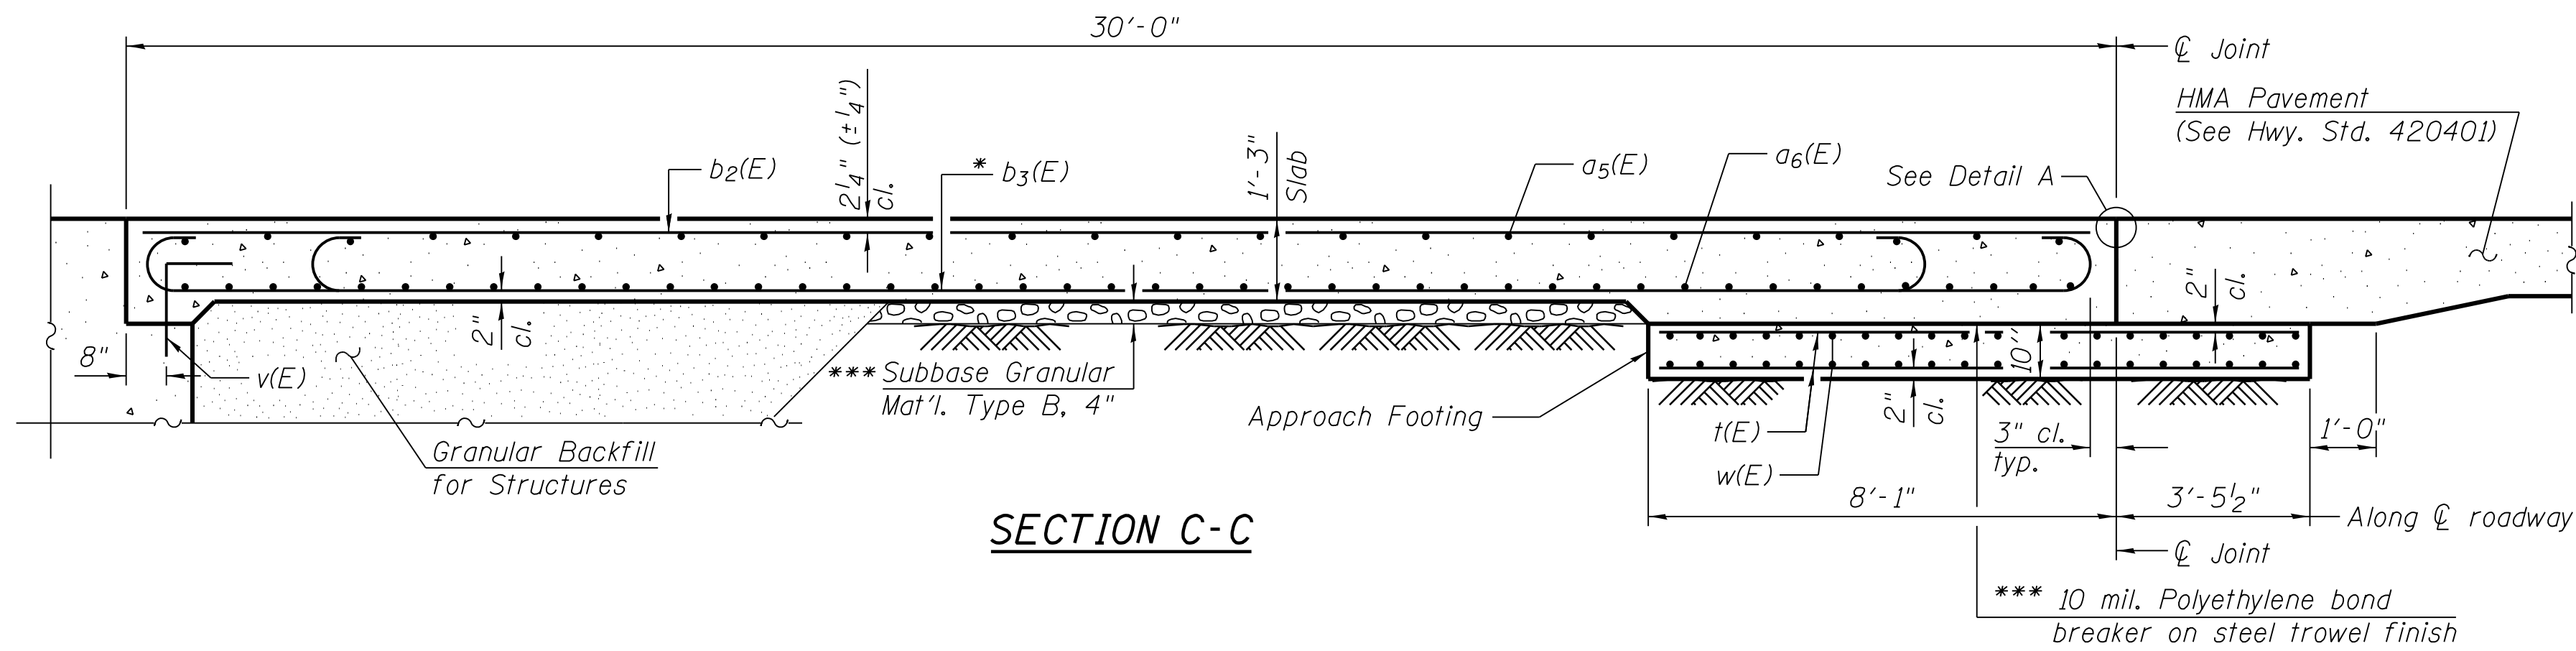

Notes:
See Sheet 9 of 22 for Detail A.
Approach slab shall be paid for as Concrete Superstructure.
Approach footing concrete shall be paid for as Concrete Structures.
Reinforcement shall be paid for as Reinforcement Bars, Epoxy Coated.
For v(E) bar details, see Sheet 7 of 22.
The approach footing maximum applied service bearing pressure (Qmax) = 2.0 ksf.
Cost of excavation for approach footing included with Concrete Structures.
For Granular Backfill for Structures and drainage treatment details, see Sheet 2 of 22.


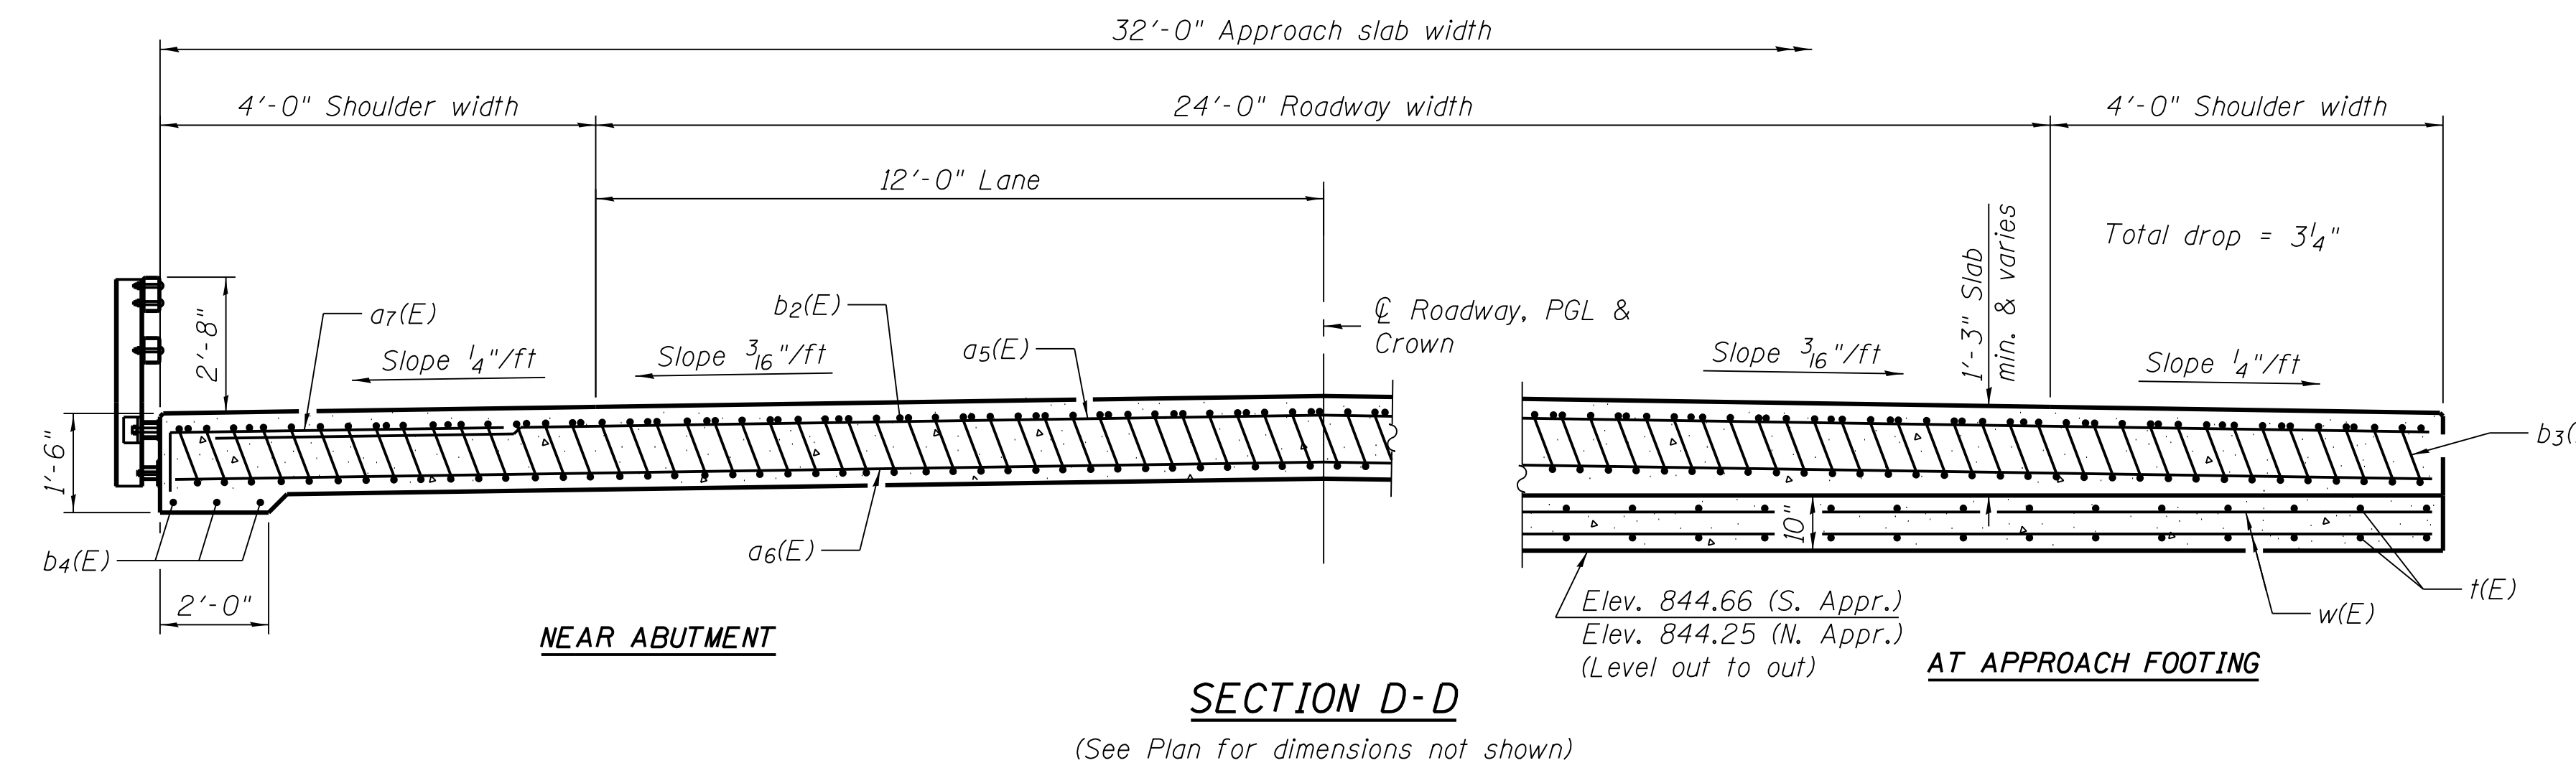


* Tilt #9 b₃(E) bars as required to maintain clearance.
*** Cost included with Concrete Superstructure.














**TWO APPROACHES
BILL OF MATERIAL**

Bar	No.	Size	Length	Shape
a ₅ (E)	100	#4	19'-5"	—
a ₆ (E)	184	#5	19'-8"	—
a ₇ (E)	48	#6	7'-6"	┐
b ₂ (E)	54	#4	29'-8"	—
b ₃ (E)	156	#9	29'-9"	┐
b ₄ (E)	12	#5	14'-8"	—
t(E)	132	#4	11'-2"	—
w(E)	160	#5	19'-8"	—
Concrete Superstructure			Cu. Yd.	98.7
Concrete Structures			Cu. Yd.	19.8
Bridge Deck Grooving			Sq. Yd.	214
Protective Coat			Sq. Yd.	214
Reinforcement Bars, Epoxy Coated			Pound	26,910

Bars indicated thus 46 x 2- #5 etc. indicates 46 lines of bars with 2 lengths per line.

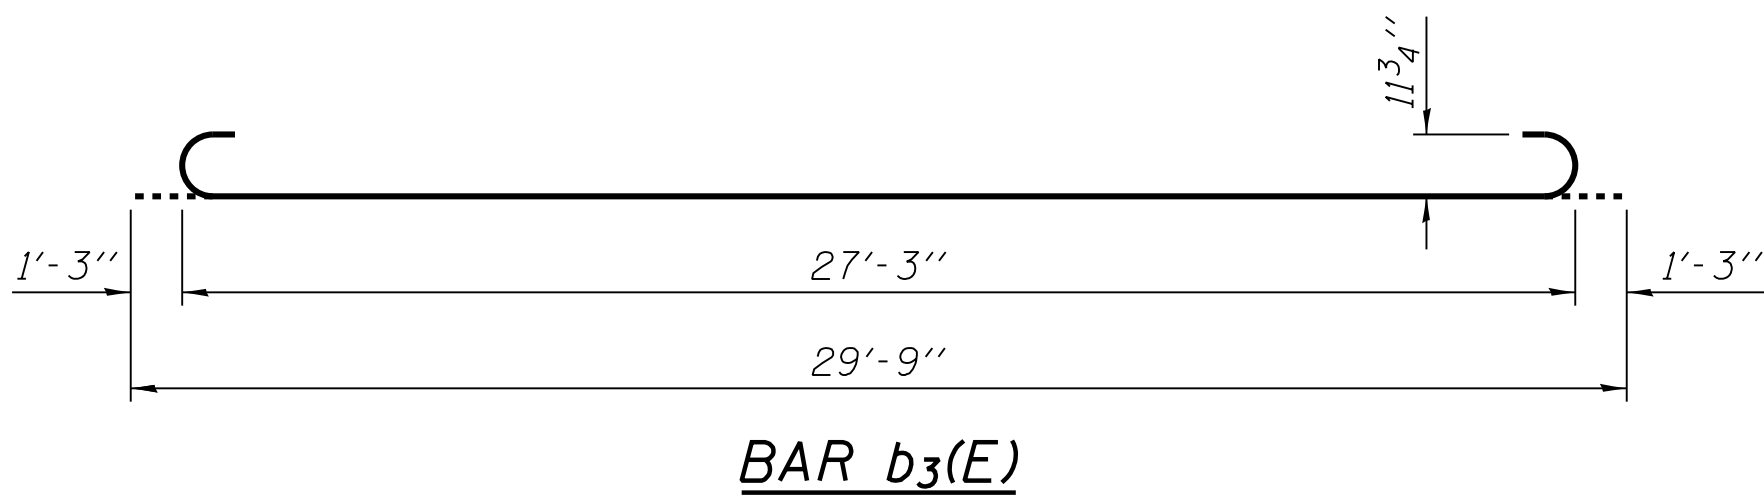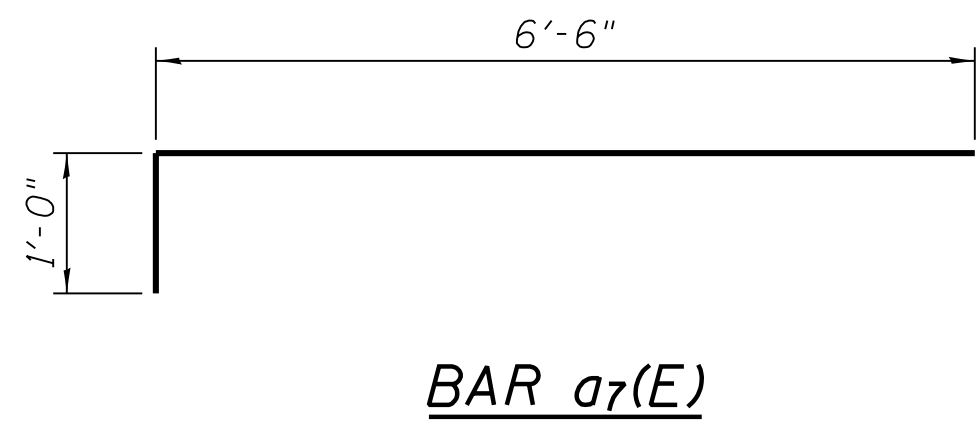

FILE NAME = W:\Projects\2013\13074 Walker\Philly\Road\Structural\Draw\0453065-010-Appr-Slab2.dgn

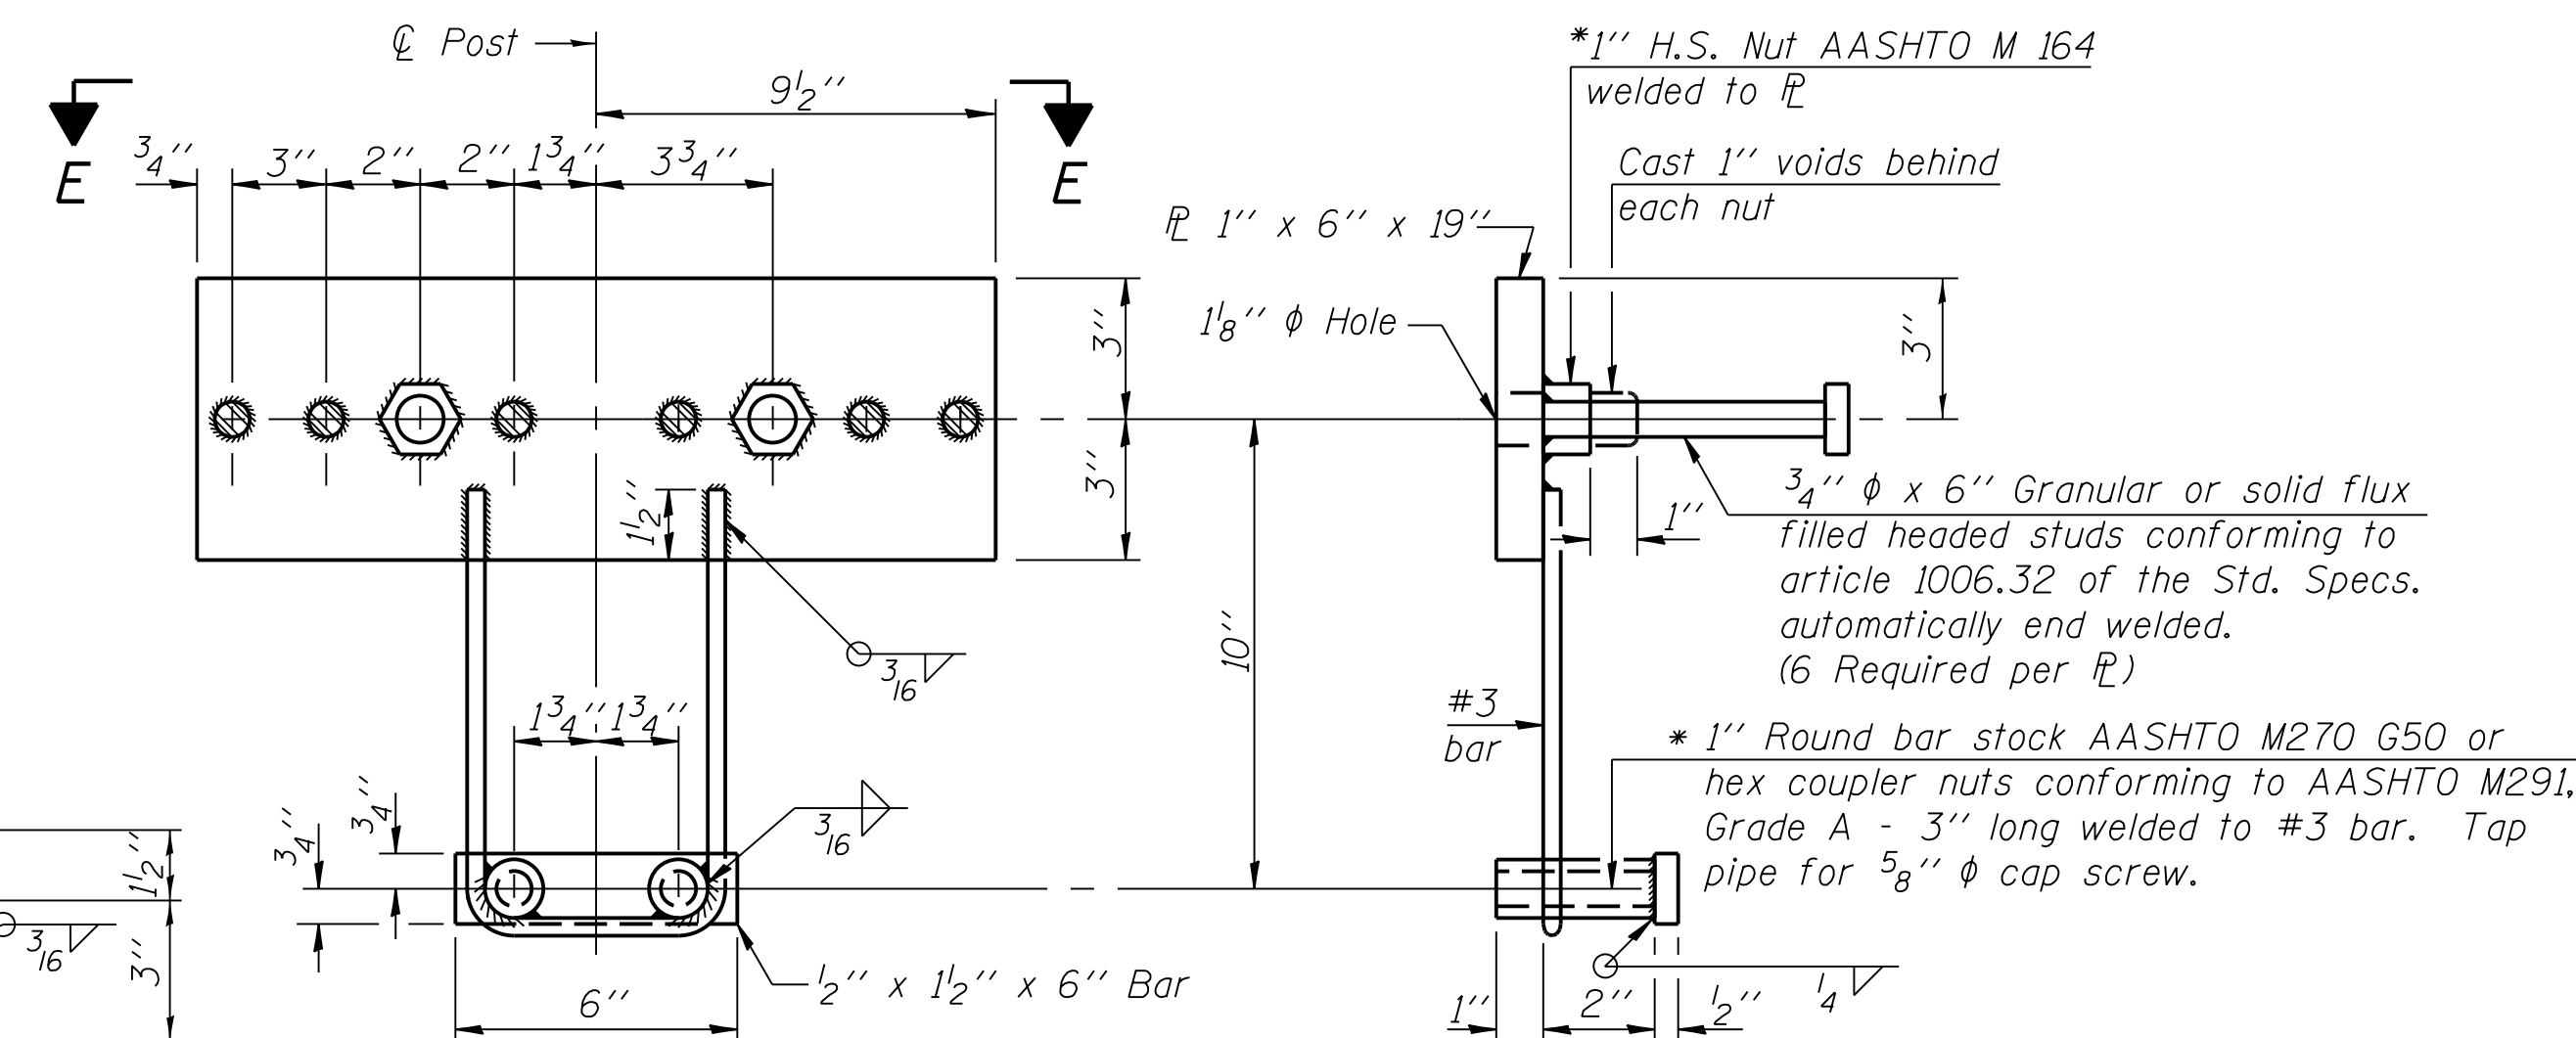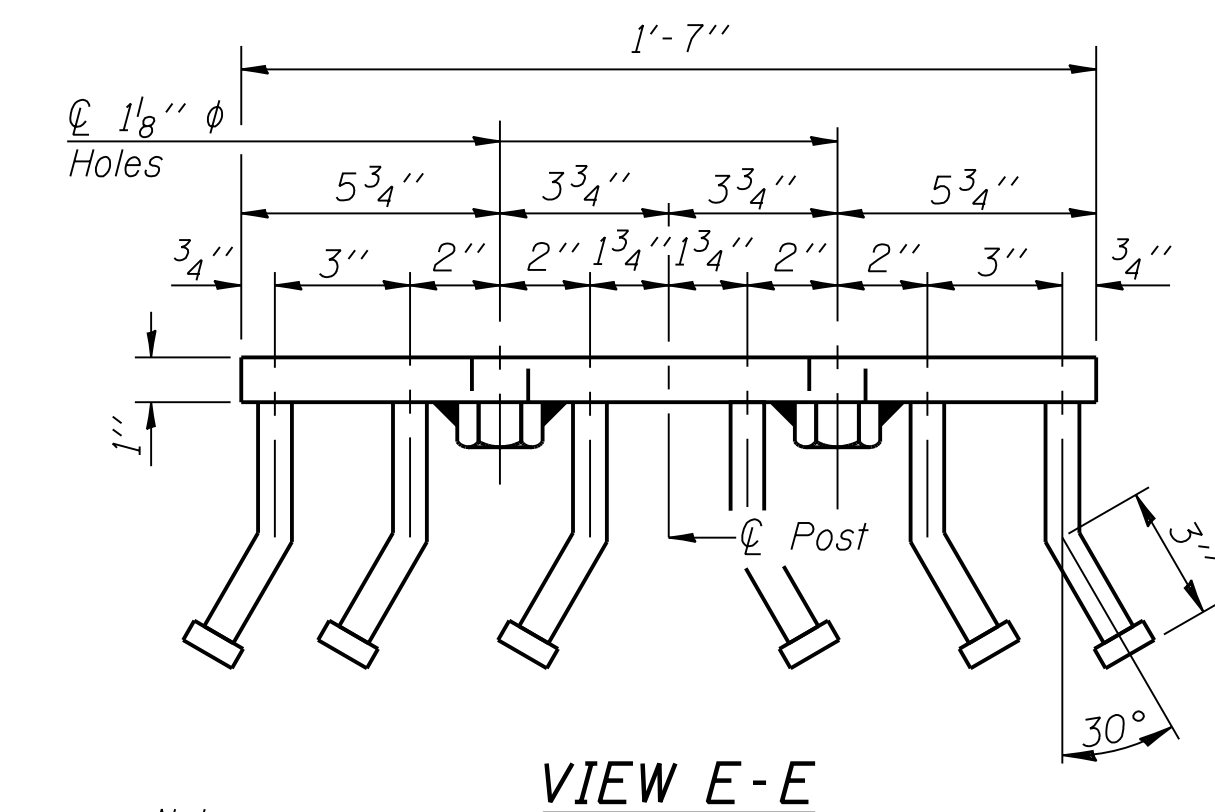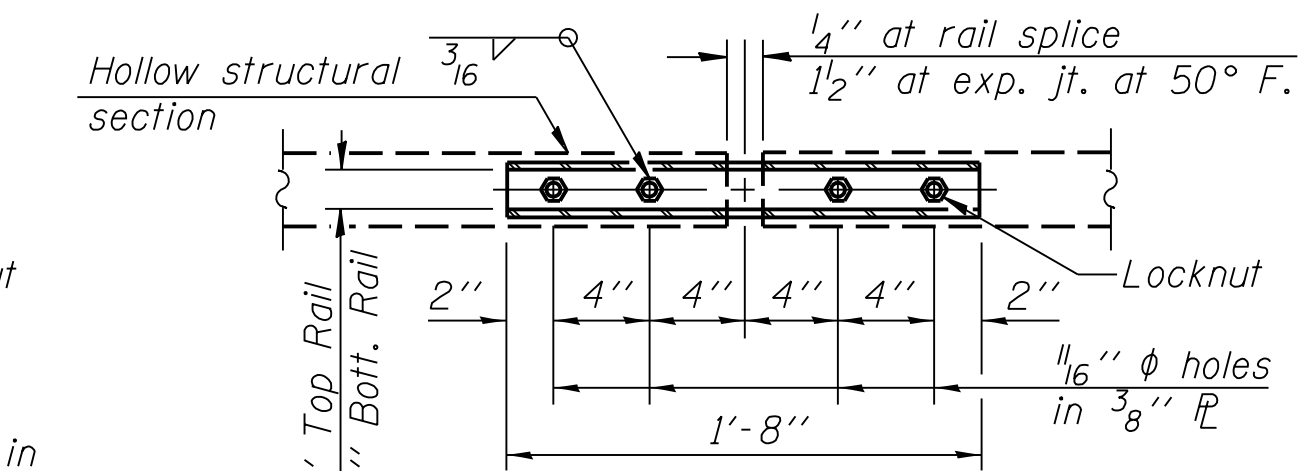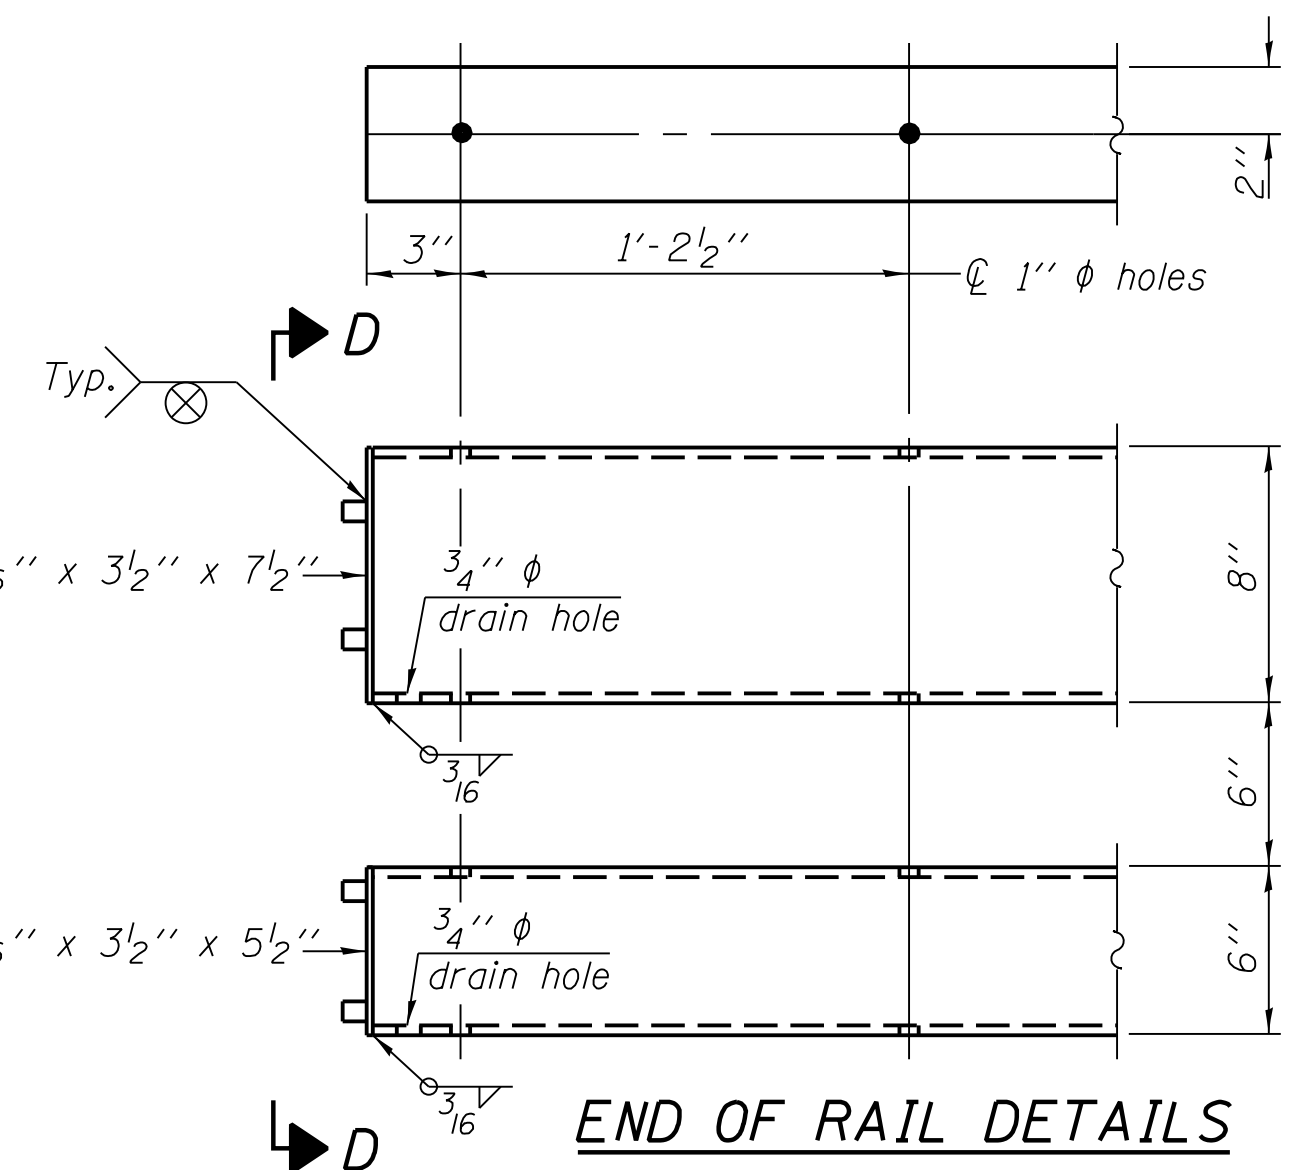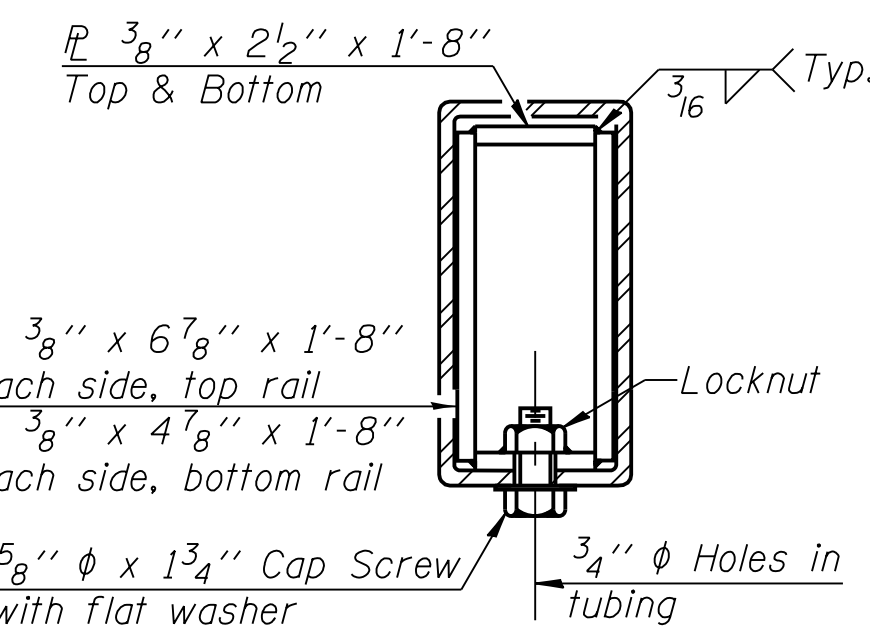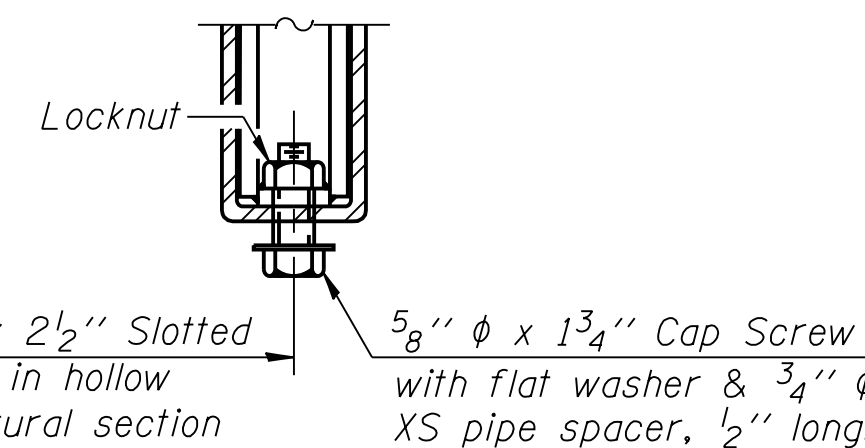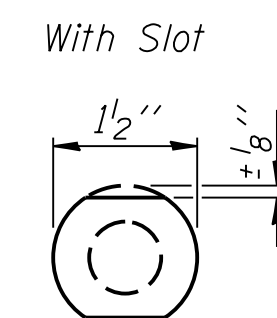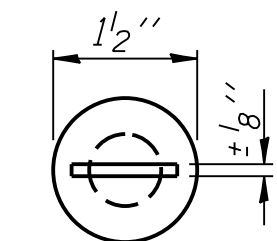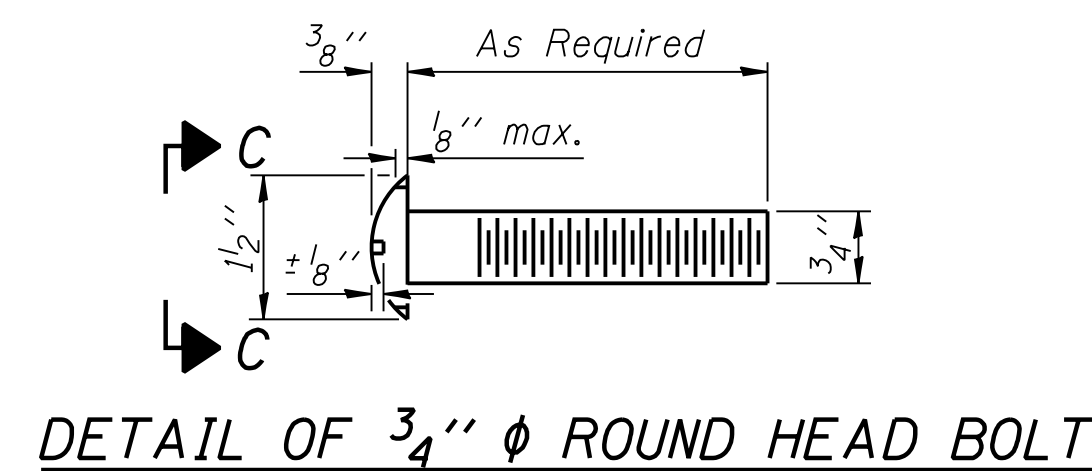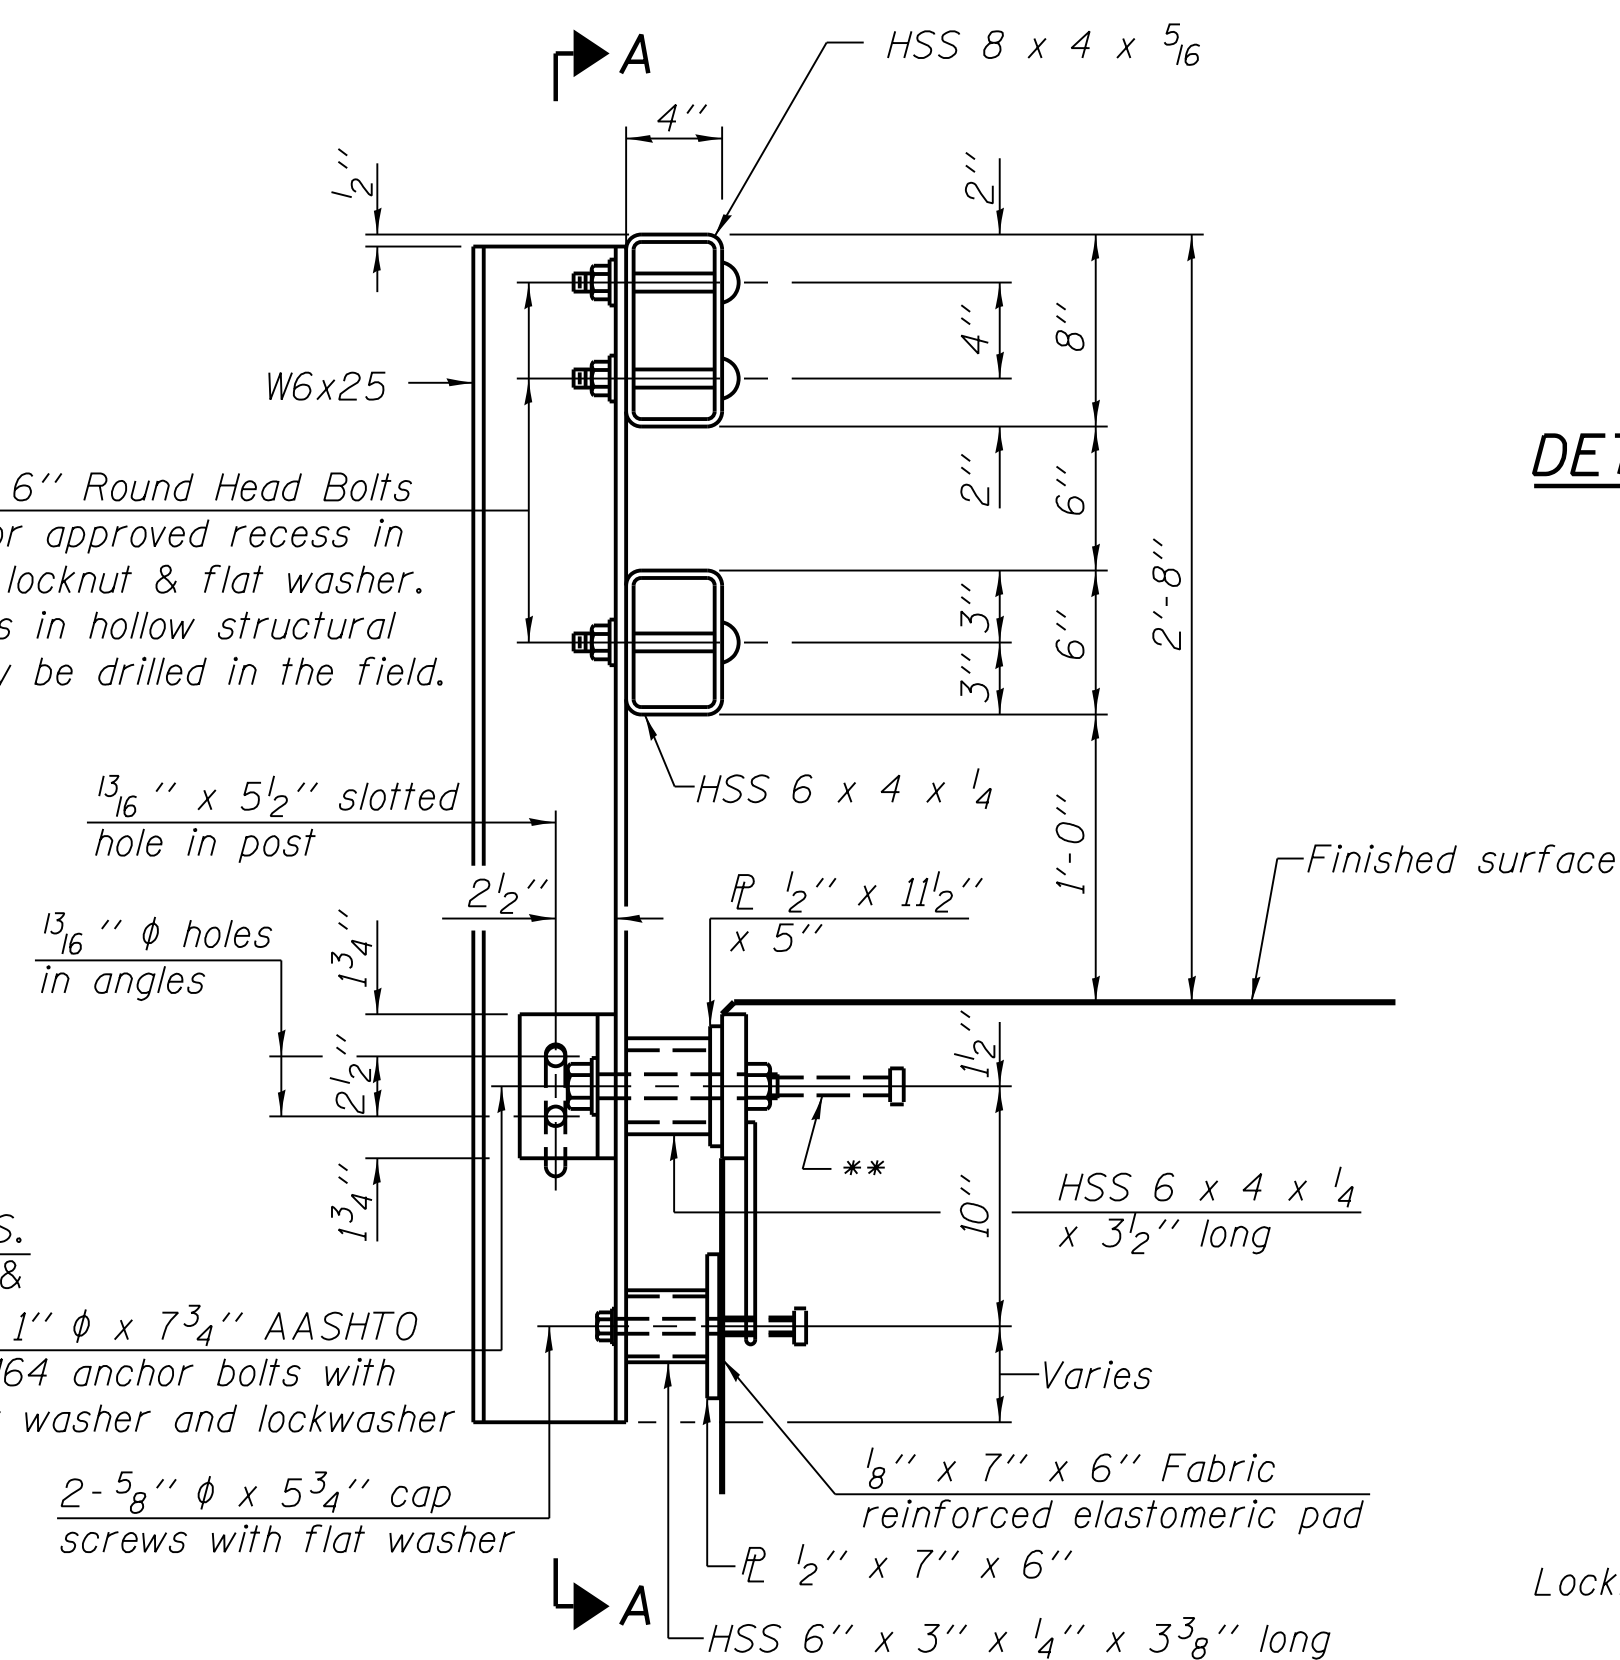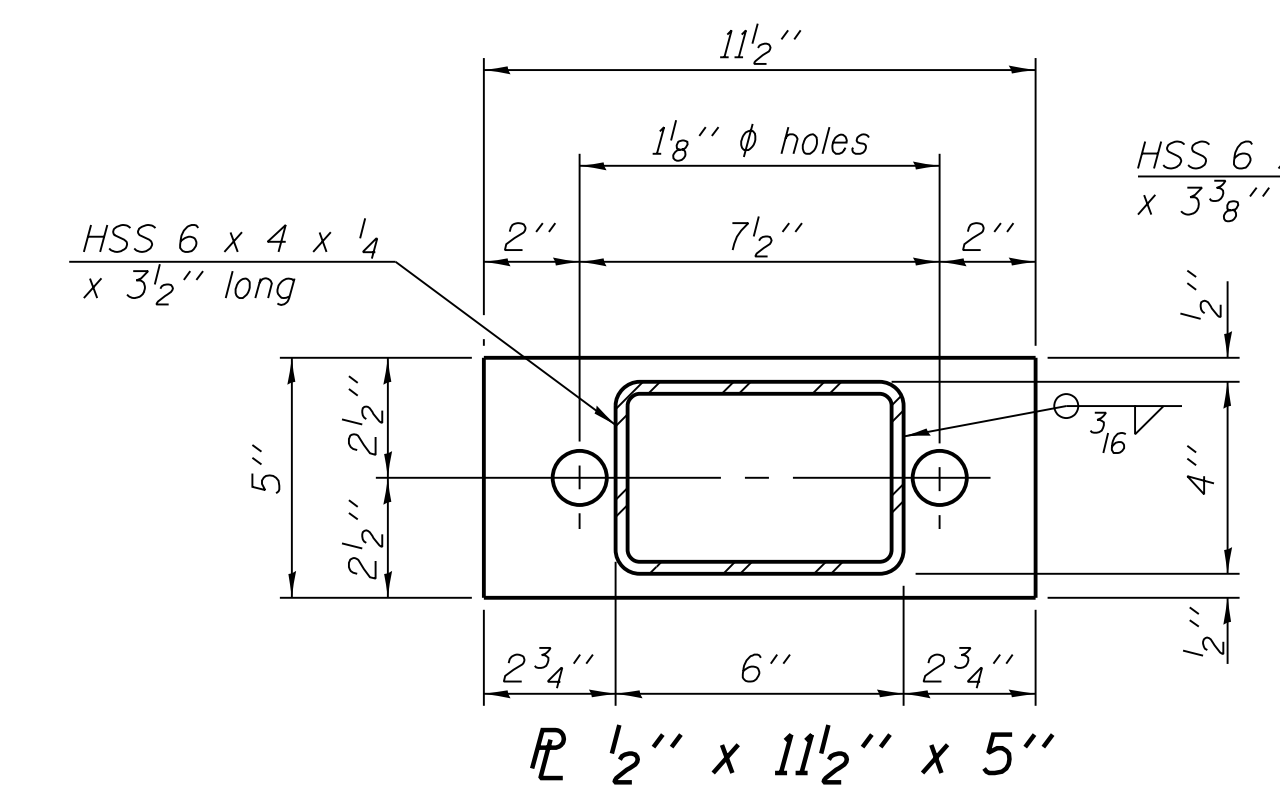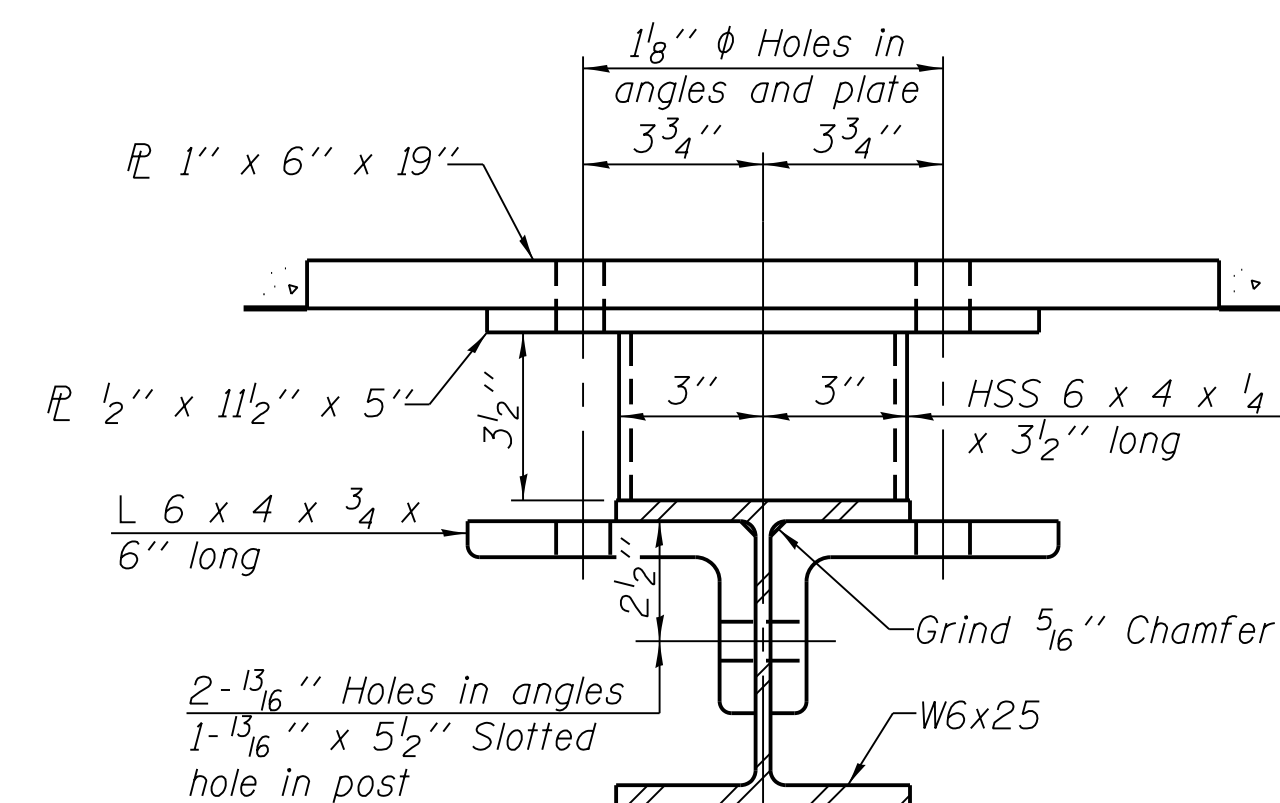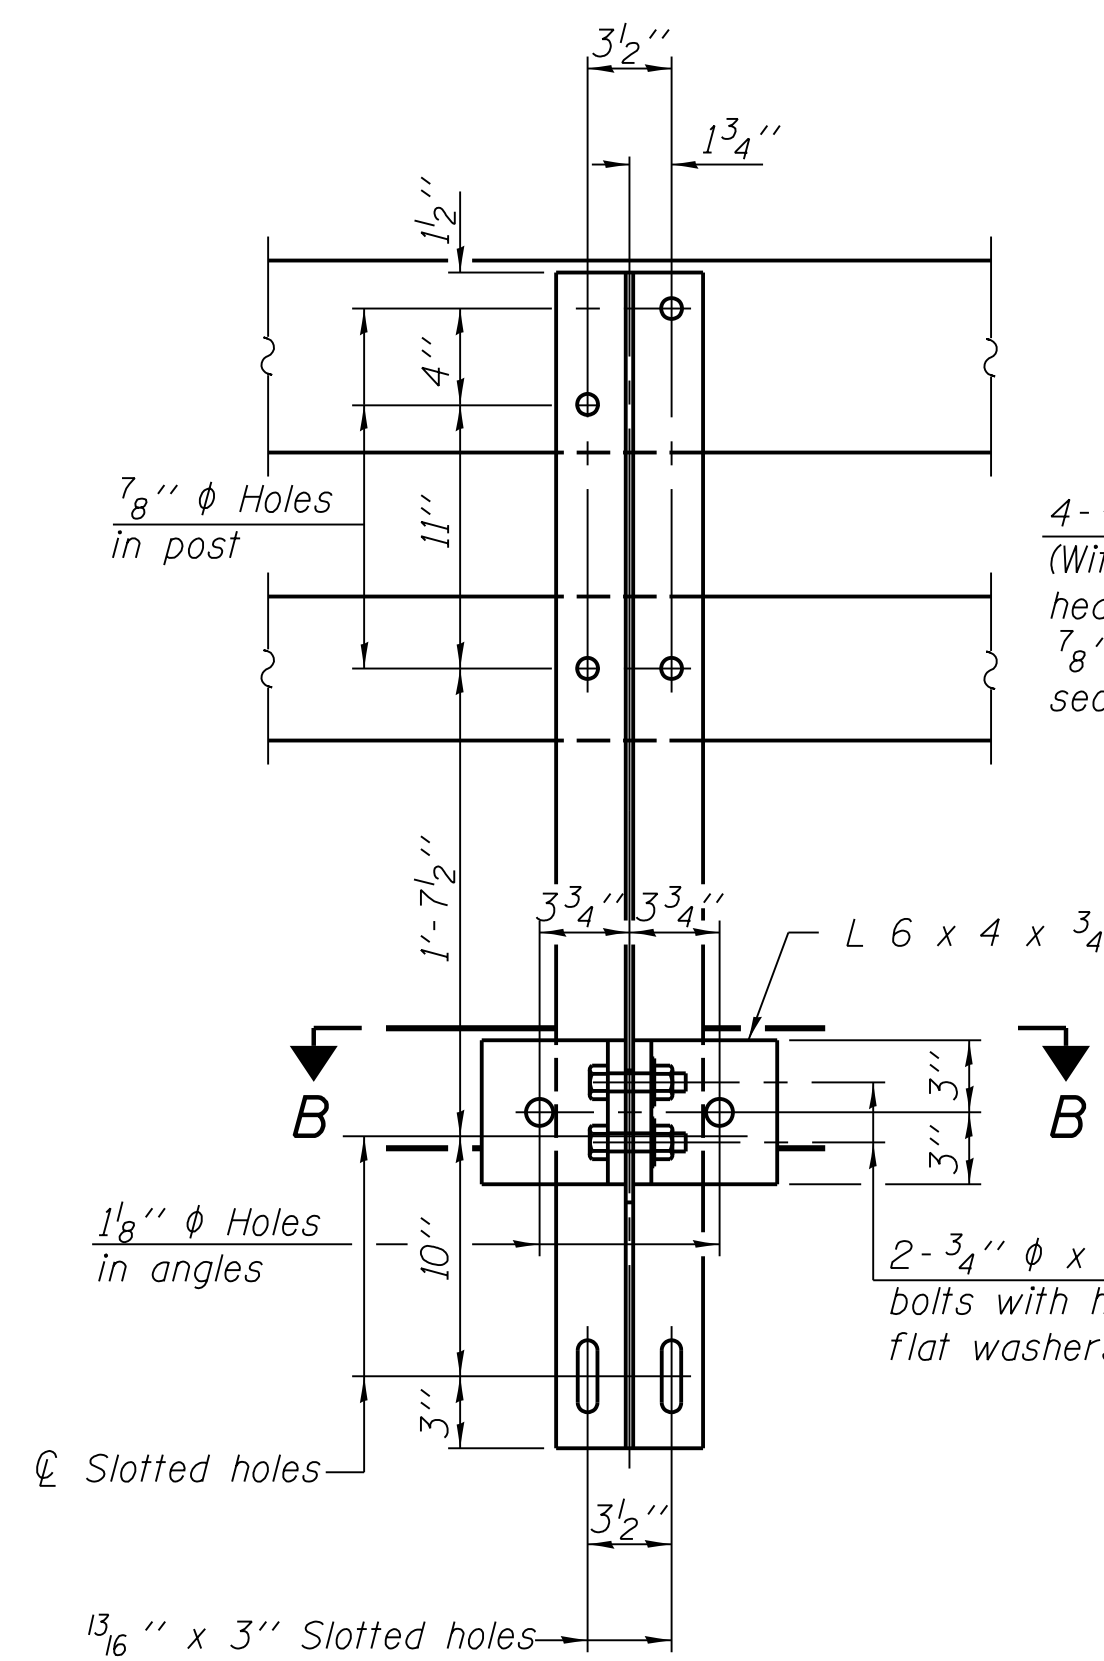

**Threaded areas shall be plugged or blocked off during casting of beam. Galvanized after fabrication.*

VIEW E E

Notes:

All field drilled holes shall be coated with an approved zinc rich paint before erection.

For multi-span bridges, sufficient $\frac{1}{4}'' \times 6'' \times 1'-2''$ galvanized steel shims shall be provided to align rail between adjacent spans. Cost included with Steel Railing, Type SM.

Steel rail elements shall be galvanized according to Article 509.05 of the Standard Specifications.



*** The studs of the anchor devices shall be placed below the top reinforcement bars and the outermost longitudinal reinforcement bar shall be placed directly above the studs of the rail post anchor device.

BILL OF MATERIAL


<i>Item</i>	<i>Unit</i>	<i>Quantity</i>
<i>Steel Railing, Type SM</i>	<i>Foot</i>	<i>206</i>

C.H.	SECTION	COUNTY	TOTAL SHEETS	SHEET NO.
46	08-00133-01-BR	KANE	87	48
		CONTRACT NO. XXXXX		
		ILLINOIS FED. AID PROJECT		


FILE NAME = W:\Projects\2013\120174 WalkerPhillVeead\Structural\Draw\0453065-012-StructuralSteel.dgn

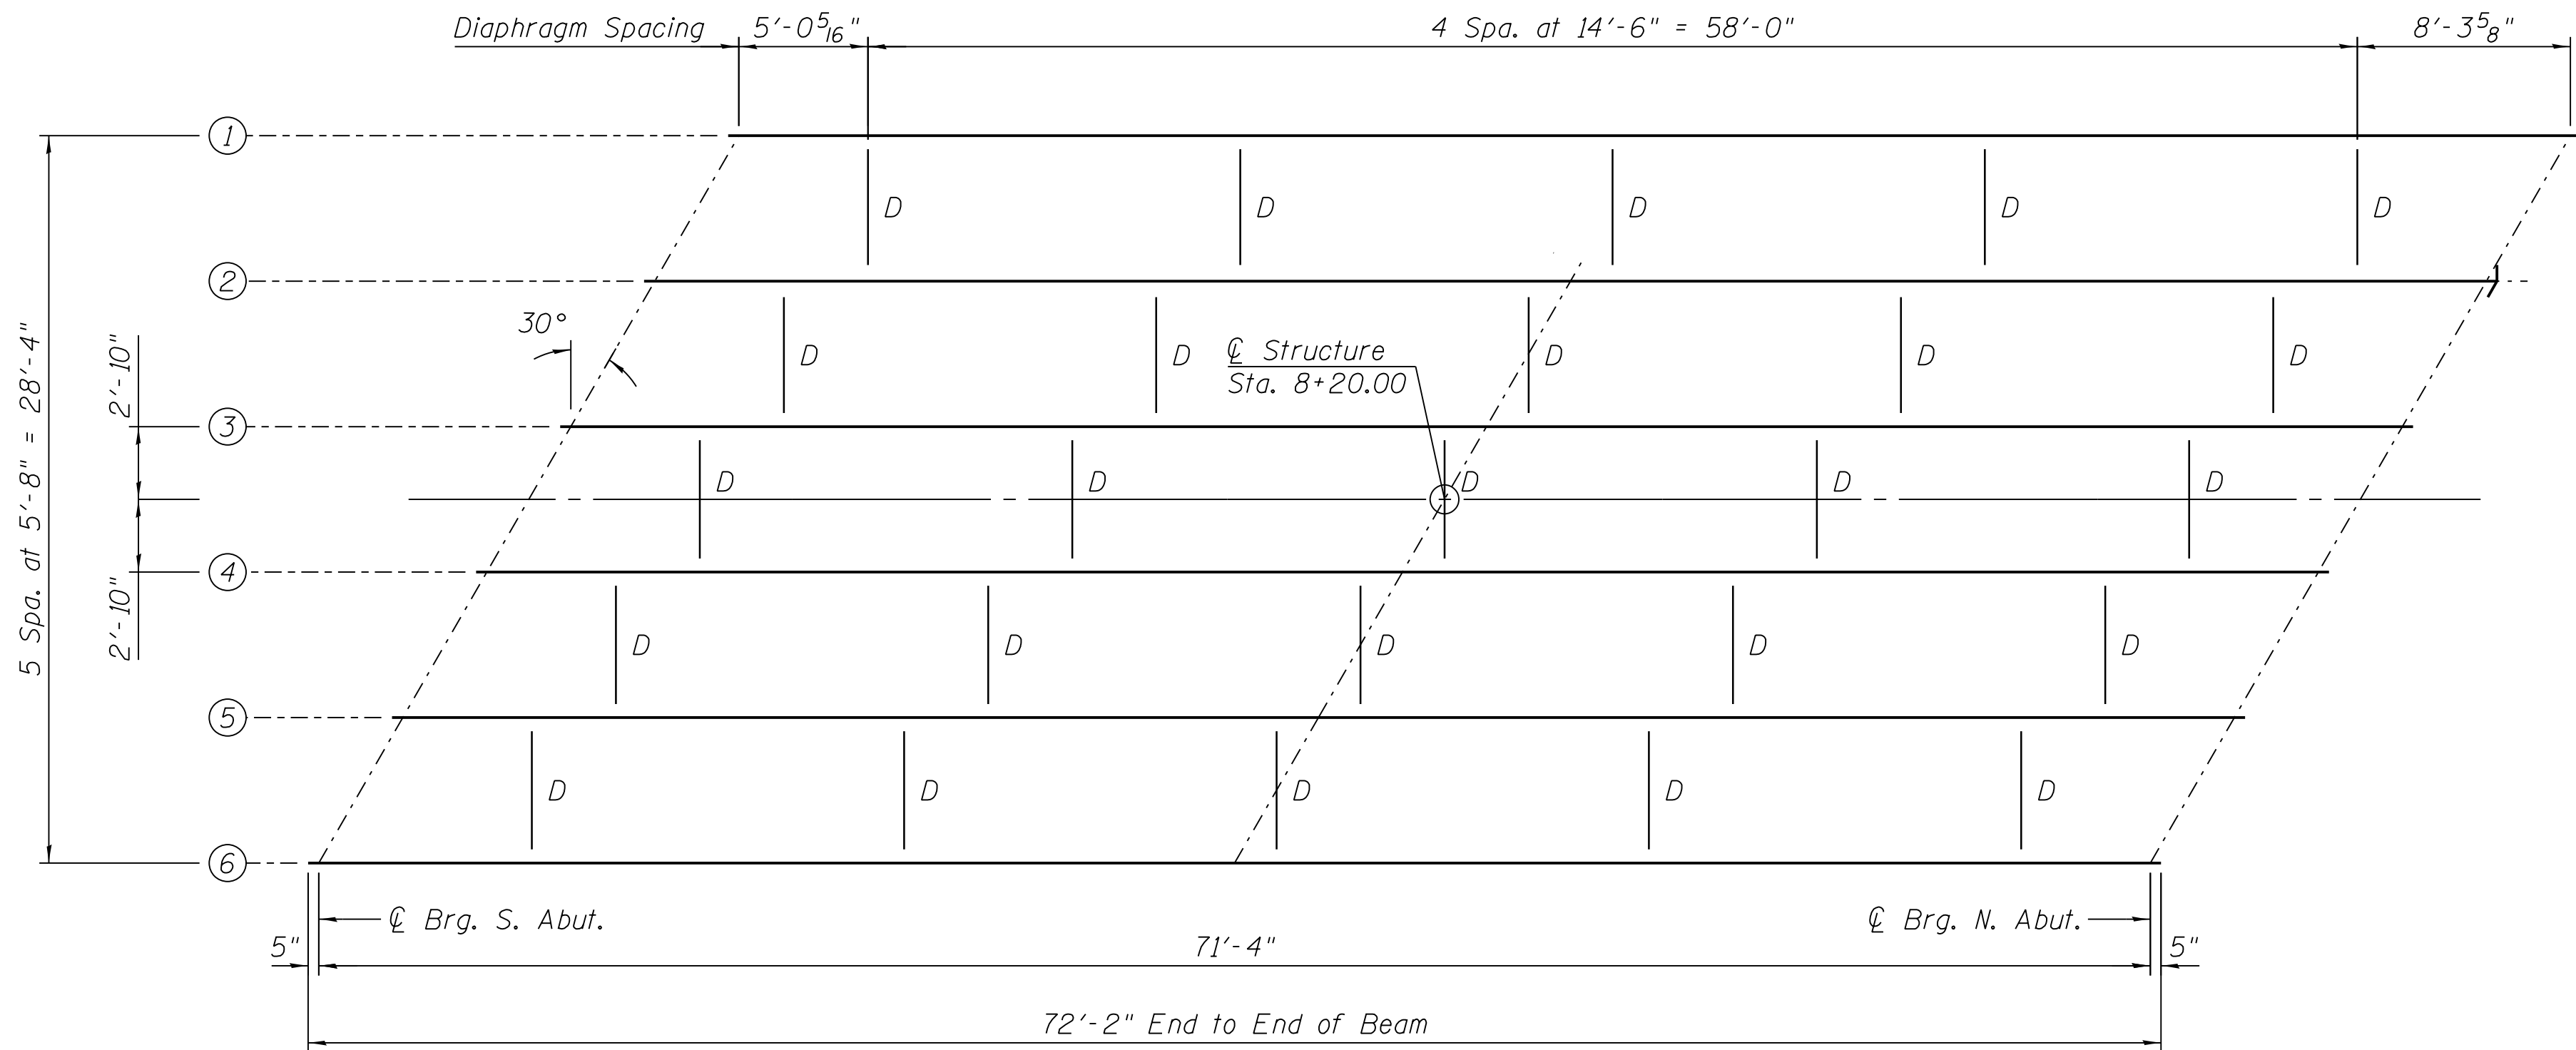 

FRAMING PLAN

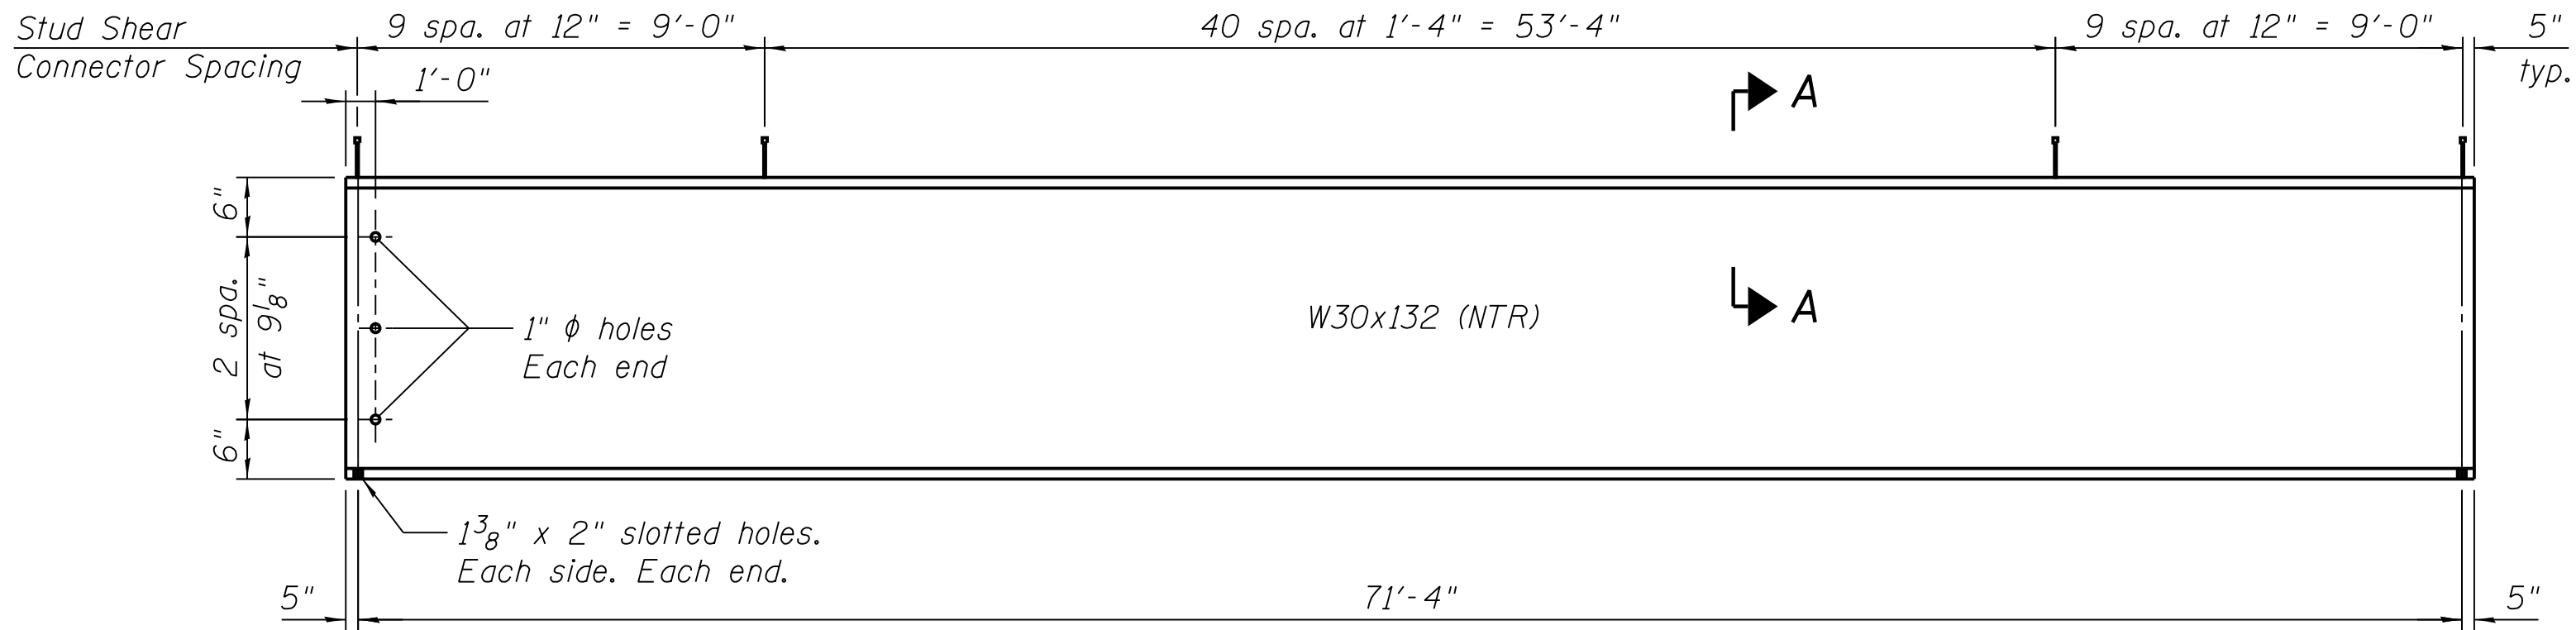

ELEVATION

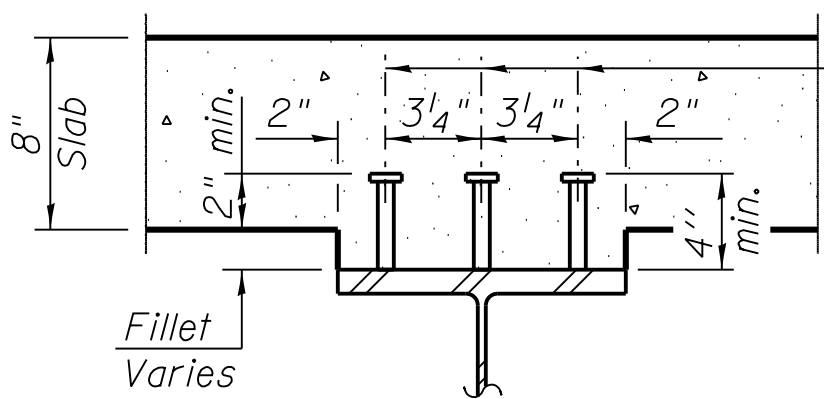

SECTION A-A

3/4" ϕ Granular or solid flux
filled headed studs, automatically
end welded to flange.
(No. Required = 1,062)

TOP OF BEAM ELEVATIONS

(For Fabrication Only)

Location	Beam 1	Beam 2	Beam 3	Beam 4	Beam 5	Beam 6
℄ Brg. S. Abut.	846.08	846.18	846.28	846.28	846.19	846.09
℄ Brg. N. Abut.	845.85	845.97	846.08	846.09	846.02	845.93


INTERIOR GIRDER MOMENT TABLE			0.5 Sp. 1
I_s	(in ⁴)	5770	
$I_c(n)$	(in ⁴)	15,692	
$I_c(3n)$	(in ⁴)	11,611	
$I_c(cr)$	(in ⁴)	-	
S_s	(in ³)	380	
$S_c(n)$	(in ³)	562	
$S_c(3n)$	(in ³)	509	
$S_c(cr)$	(in ³)	-	
DC1	(k/')	0.725	
M _{DC1}	('k)	453	
DC2	(k/')	0.033	
M _{DC2}	('k)	21.0	
DW	(k/')	0.28	
M _{DW}	('k)	175.0	
M _{℄ + IM}	('k)	915.0	
M _u (Strength I)	('k)	2456	
℄ _f M _n	('k)	3207	
f _s DC1	(ksi)	14.31	
f _s DC2	(ksi)	0.49	
f _s DW	(ksi)	4.13	
f _s (℄+IM)	(ksi)	21.57	
f _s (Service II)	(ksi)	46.97	
0.95R _n F _{yr}	(ksi)	47.5	
f _s (Total)(Strength I)	(ksi)	-	
℄ _f F _n	(ksi)	15.2	
V _f	(k)	15.2	

INTERIOR GIRDER REACTION TABLE			Abut.
R _{DC1}	(k)	25.9	
R _{DC2}	(k)	1.2	
R _{DW}	(k)	10.0	
R _{℄ + IM}	(k)	75.9	
R _{Total}	(k)	113	

- I_s , S_s : Non-composite moment of inertia and section modulus of the steel section used for computing f_s (Total-Strength I, and Service II) due to non-composite dead loads (in.⁴ and in.³).
- $I_c(n)$, $S_c(n)$: Composite moment of inertia and section modulus of the steel and deck based upon the modular ratio, "n", used for computing f_s (Total-Strength I, and Service II) in uncracked sections, due to short-term composite live loads (in.⁴ and in.³).
- $I_c(3n)$, $S_c(3n)$: Composite moment of inertia and section modulus of the steel and deck based upon 3 times the modular ratio, "3n", used for computing f_s (Total-Strength I, and Service II) in uncracked sections, due to long-term composite (superimposed) dead loads (in.⁴ and in.³).
- $I_c(cr)$, $S_c(cr)$: Composite moment of inertia and section modulus of the steel and longitudinal deck reinforcement, used for computing f_s (Total-Strength I and Service II) in cracked sections, due to both short-term composite live loads and long-term composite dead loads (in.⁴ and in.³).
- DC1: Un-factored non-composite dead load (kips/ft.).
- M_{DC1}: Un-factored moment due to non-composite dead load (kip-ft.).
- DC2: Un-factored long-term composite (superimposed excluding future wearing surface) dead load (kips/ft.).
- M_{DC2}: Un-factored moment due to long-term composite (superimposed excluding future wearing surface) dead load (kip-ft.).
- DW: Un-factored long-term composite (superimposed future wearing surface only) dead load (kips/ft.).
- M_{DW}: Un-factored moment due to long-term composite (superimposed future wearing surface only) dead load (kip-ft.).
- M_{℄ + IM}: Un-factored live load moment plus dynamic load allowance (impact) ((kip-ft.).
- M_u (Strength I): Factored design moment (kip-ft.).
- 1.25 (M_{DC1} + M_{DC2}) + 1.5 M_{DW} + 1.75 M_{℄ + IM}
- ℄_fM_n: Compact composite positive moment capacity computed according to Article 6.10.7.1 (kip-ft.).
- f_s DC1: Un-factored stress at edge of flange for controlling steel flange due to vertical non-composite dead loads as calculated below (ksi).
- M_{DC1} / S_{nc}
- f_s DC2: Un-factored stress at edge of flange for controlling steel flange due to vertical composite dead loads as calculated below (ksi).
- M_{DC2} / S_{c(3n)} or M_{DC2} / S_{c(cr)} as applicable.
- f_s DW: Un-factored stress at edge of flange for controlling steel flange due to vertical composite future wearing surface loads as calculated below (ksi).
- M_{DW} / S_{c(3n)} or M_{DW} / S_{c(cr)} as applicable.
- f_s (℄+IM): Un-factored stress at edge of flange for controlling steel flange due to vertical composite live plus impact loads as calculated below (ksi).
- M_{℄ + IM} / S_{c(3n)} or M_{℄ + IM} / S_{c(cr)} as applicable.
- f_s (Service II): Sum of stresses as computed below (ksi).
- f_sDC1 + f_sDC2 + f_sDW + 1.3 f_s(℄ + IM)
- 0.95R_nF_{yr}: Composite stress capacity for Service II loading according to Article 6.10.4.2 (ksi).
- f_s (Total)(Strength I): Sum of stresses as computed below on non-compact section (ksi).
- 1.25 (f_sDC1 + f_sDC2) + 1.5 f_sDW + 1.75 f_s℄ + IM
- ℄_fF_n: Non-Compact composite positive or negative stress capacity for Strength I loading according to Article 6.10.7.2 (ksi).
- V_f: Maximum factored shear range in composite portion of span computed according to Article 6.10.10.

NOTES:

- All beams shall be W30x132 AASHTO M270 Grade 50W (NTR). All diaphragms and connecting angles shall be AASHTO M270 Grade 50W. All bearing plates shall be AASHTO M270 Grade 50W.
- All diaphragms shall be installed as the steel is erected and secured with erection pins and bolts except as otherwise noted.
- Load carrying components designated "NTR" shall conform to the Supplemental Requirements for Notch Toughness, Zone 2.

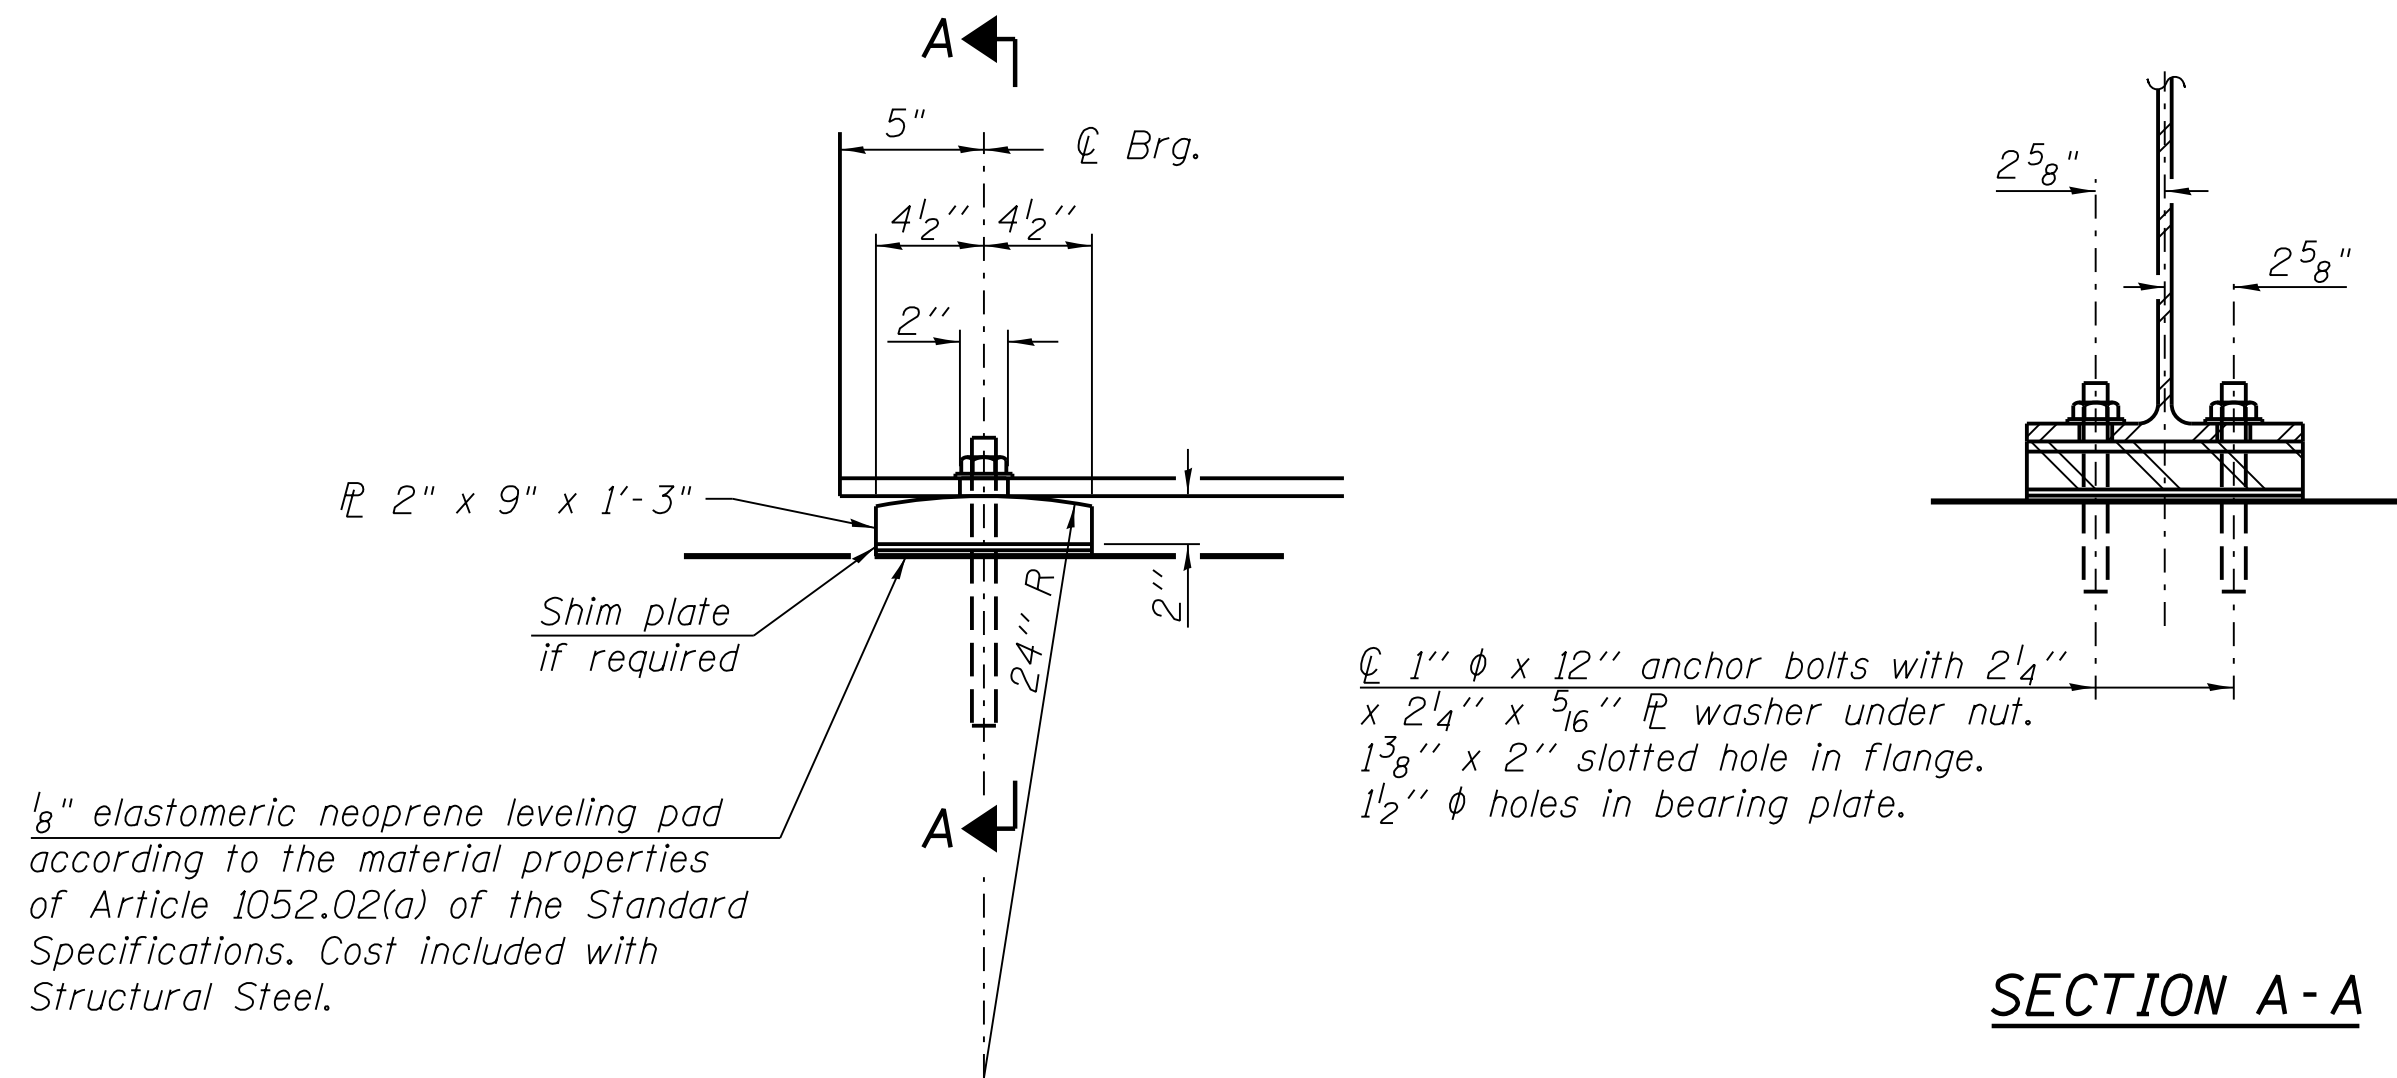


ELEVATION AT ABUTMENT


SECTION A-A

FIXED BEARING

(12 Required)

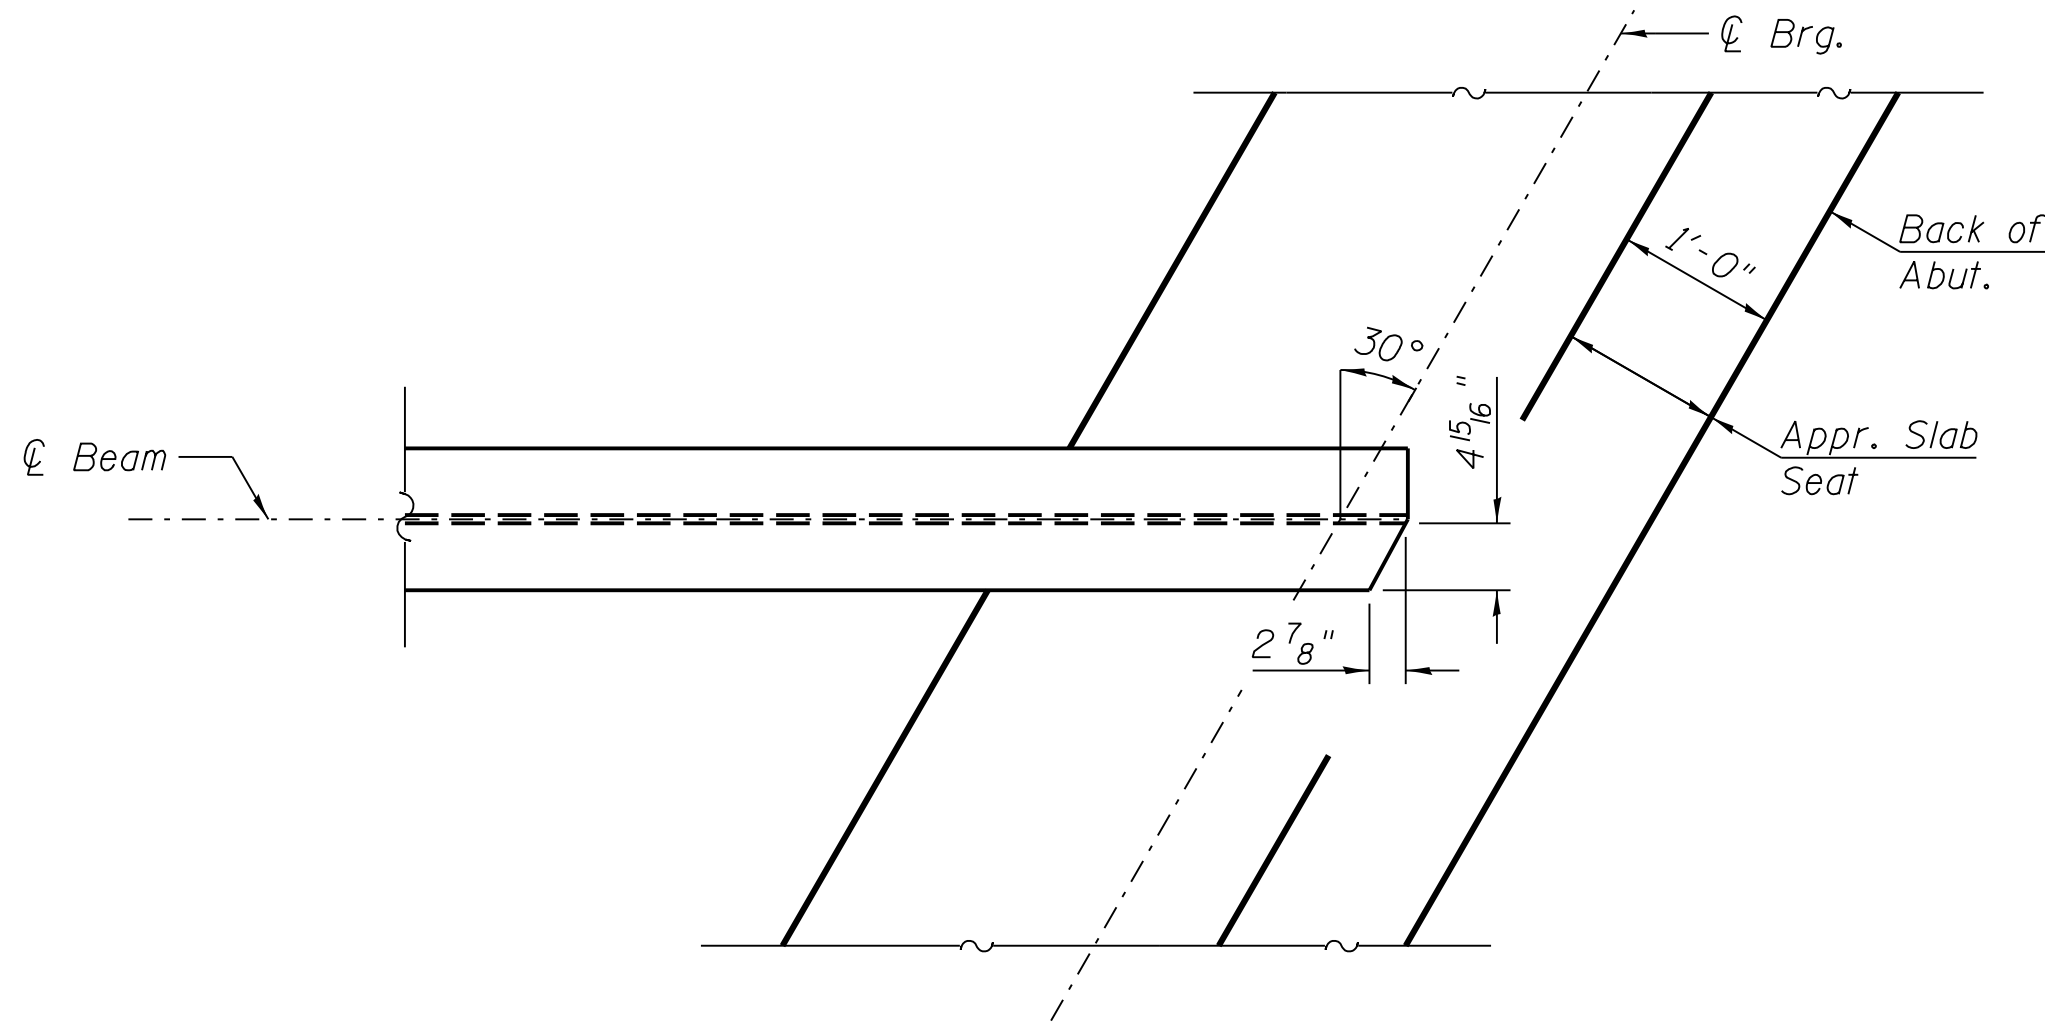


TOP FLANGE PLAN - CLIPPED

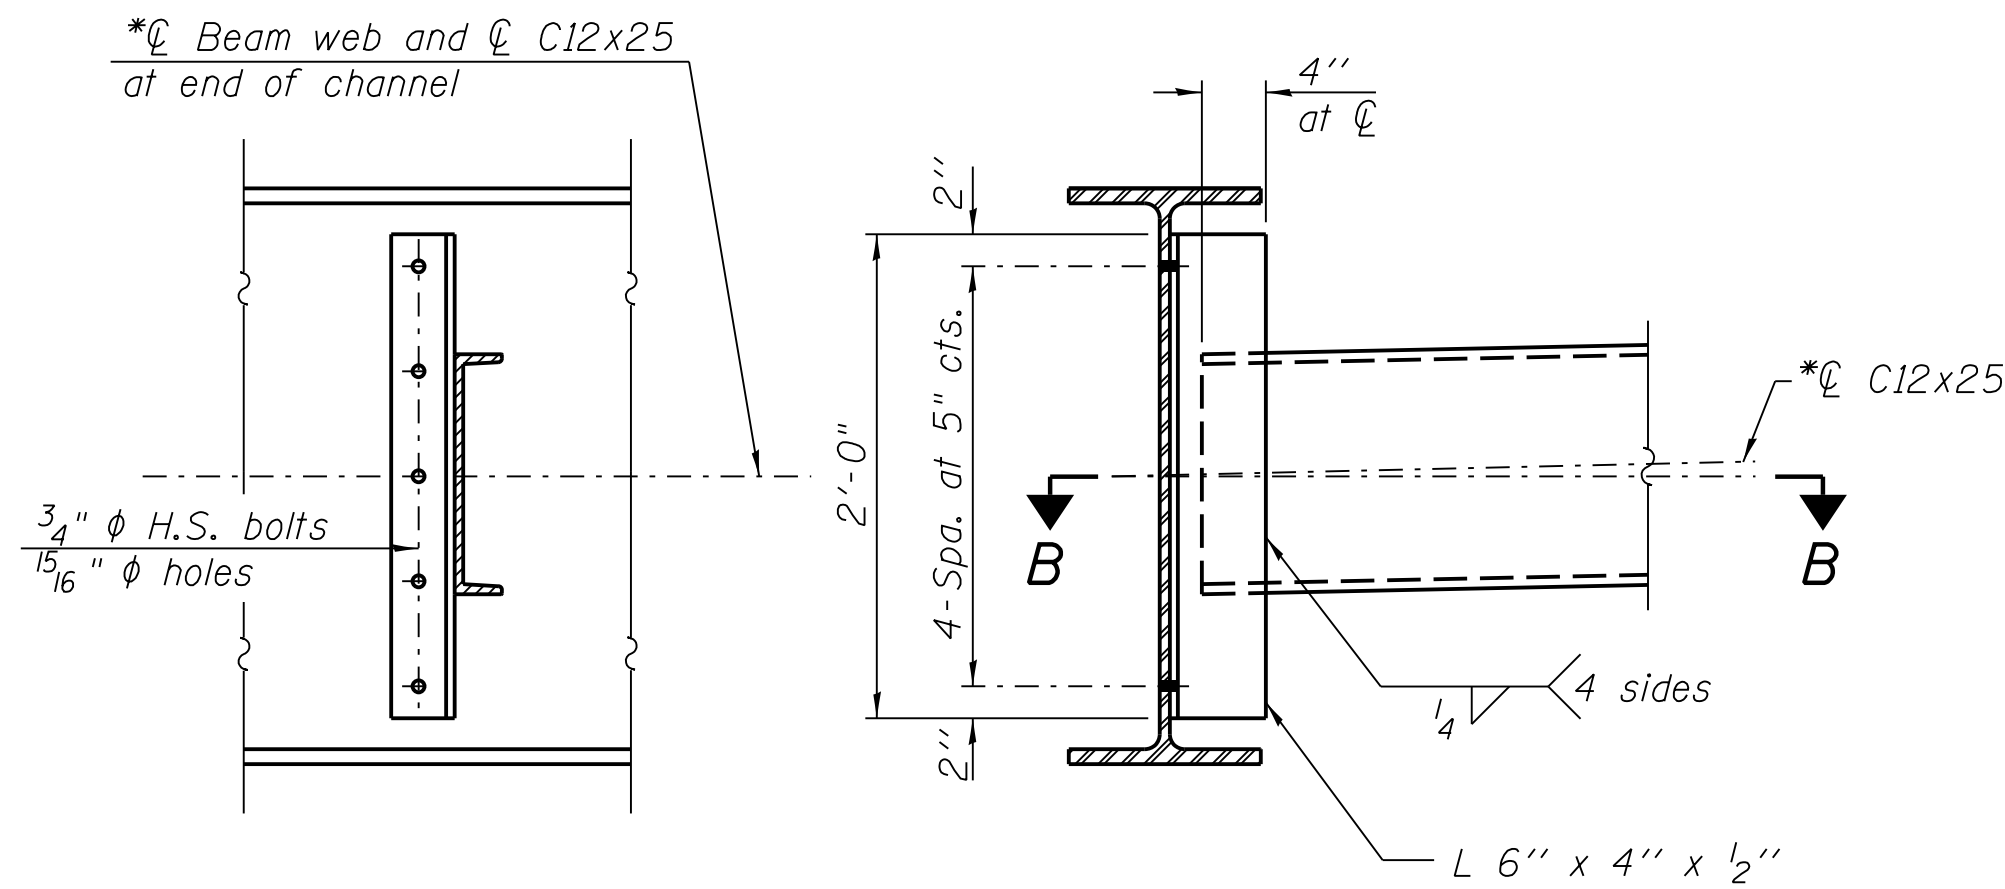

INTERIOR DIAPHRAGM, D

(25 Required)

Note:
Two hardened washers required for each set of oversized holes.
*C12x30 is permitted to facilitate material acquisition. Calculated weight of structural steel is based on the lighter section.
The alternate, if utilized, shall be provided at no additional cost to the Owner.

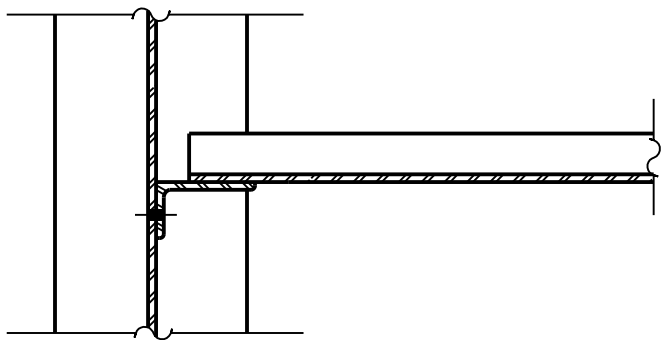

SECTION B-B

NOTES:

- Anchor bolts shall be ASTM F1554 all-thread (or an Engineer-approved alternate material) of the grade(s) and diameter(s) specified. The corresponding specified grade of AASHTO M314 anchor bolts may be used in lieu of ASTM F1554.
- Anchor bolts at fixed bearings may be either cast in place or installed in holes drilled after the supported member is in place.
- Drilled and set anchor bolts shall be installed according to Article 521.06 of the Standard Specifications.
- Two 1/8 in. adjusting shims shall be provided for each bearing location in addition to all other plates and shims and placed as shown on the bearing details.


BILL OF MATERIAL

Item	Unit	Total
Anchor Bolts, 1"	Each	24

FILE NAME = W:\Projects\2013\130174 Walker-Phil\Need Structural\Drawings\0453065-013-Structural\Steel\Details.dgn



USER NAME = nparr15	DESIGNED - JMM	REVISED -
	CHECKED - AEU	REVISED -
PLOT SCALE = #SCALE#	DRAWN - JMM	REVISED -
PLOT DATE = 9/8/2014	CHECKED - AEU	REVISED -

C.H.	SECTION	COUNTY	TOTAL SHEETS	SHEET NO.
46	08-00133-01-BR	KANE	87	50
CONTRACT NO. XXXXX				
ILLINOIS FED. AID PROJECT				

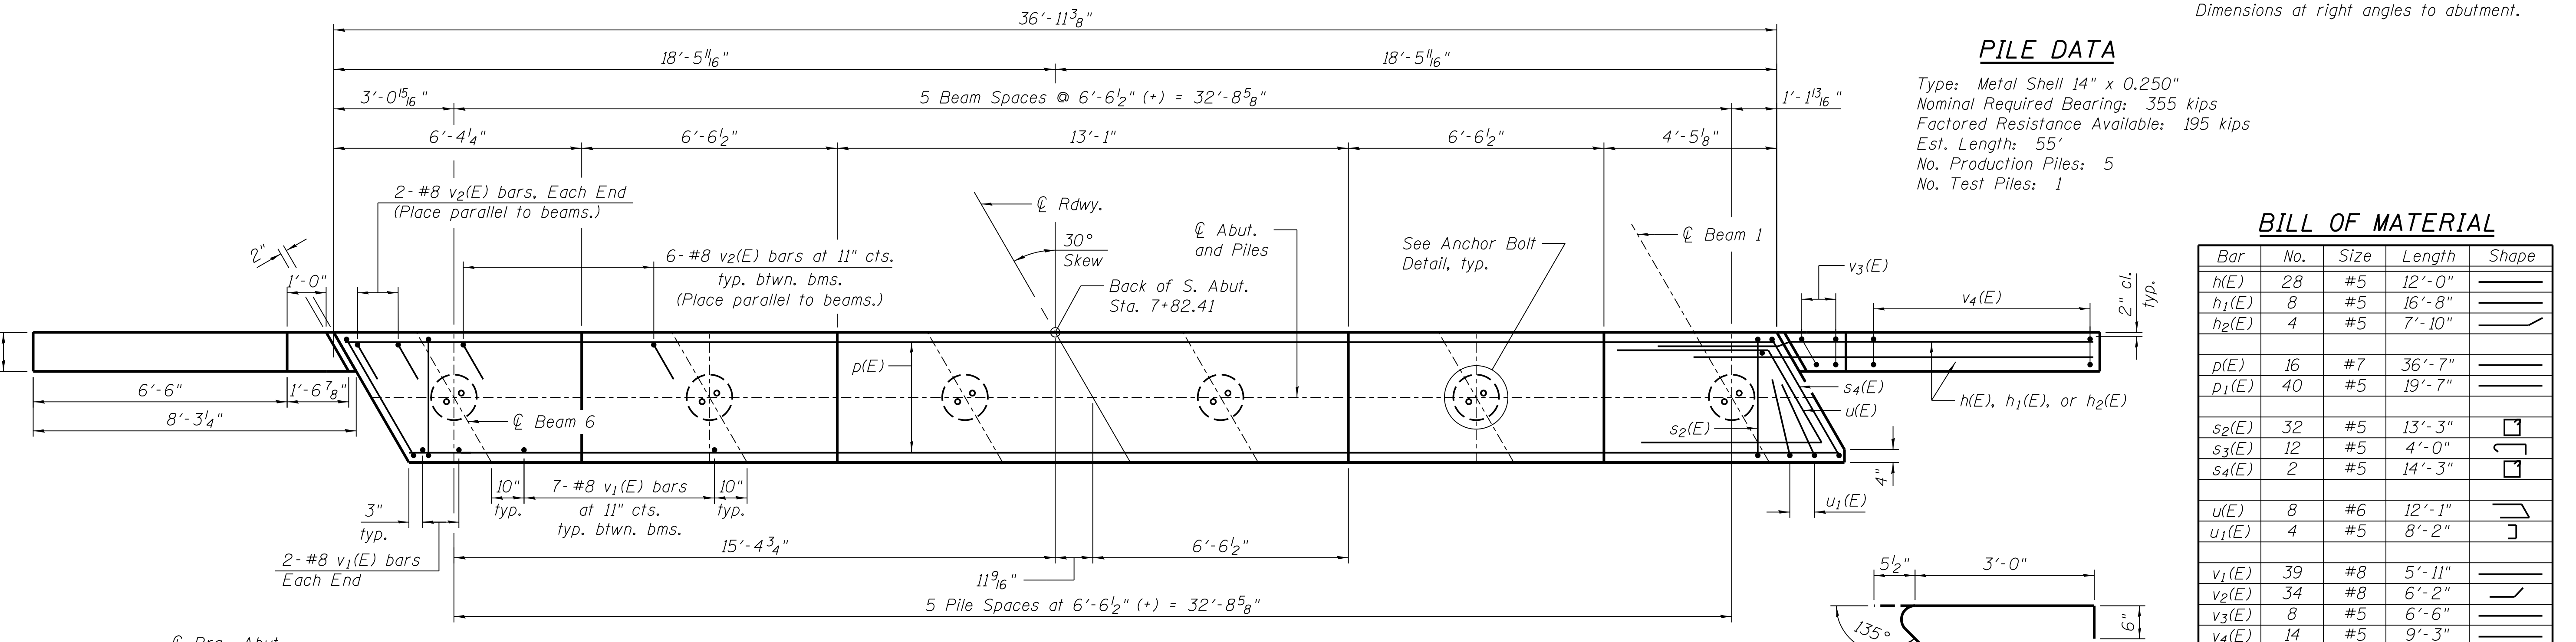


<u>BILL OF MATERIAL</u>				
<i>Bar</i>	<i>No.</i>	<i>Size</i>	<i>Length</i>	<i>Shape</i>
<i>h(E)</i>	28	#5	12'-0"	
<i>h₁(E)</i>	8	#5	16'-8"	
<i>h₂(E)</i>	4	#5	7'-10"	
<i>p(E)</i>	16	#7	36'-7"	
<i>p₁(E)</i>	40	#5	19'-7"	
<i>s₂(E)</i>	32	#5	13'-3"	
<i>s₃(E)</i>	12	#5	4'-0"	
<i>s₄(E)</i>	2	#5	14'-3"	
<i>u(E)</i>	8	#6	12'-1"	
<i>u₁(E)</i>	4	#5	8'-2"	
<i>v₁(E)</i>	39	#8	5'-11"	
<i>v₂(E)</i>	34	#8	6'-2"	
<i>v₃(E)</i>	8	#5	6'-6"	
<i>v₄(E)</i>	14	#5	9'-3"	
<i>Structure Excavation</i>			<i>Cu. Yd.</i>	38.0
<i>Concrete Structures</i>			<i>Cu. Yd.</i>	19.7
<i>Reinforcement Bars, Epoxy Coated</i>			<i>Pound</i>	4,600
<i>Furnishing Metal Shell Piles 14"x0.250"</i>			<i>Foot</i>	275
<i>Test Pile Metal Shells</i>			<i>Each</i>	1
<i>Driving Piles</i>			<i>Foot</i>	275

Bars indicated thus 5x2-#5 etc. indicates 5 lines of bars with 2 lengths per line.
For details of piles see sheet 16 of 22.
For details of Integral Abutment Bearing, see sheet 13 of 22.
For drainage details, see Section Thru Integral Abutment on sheet 2 of 22.

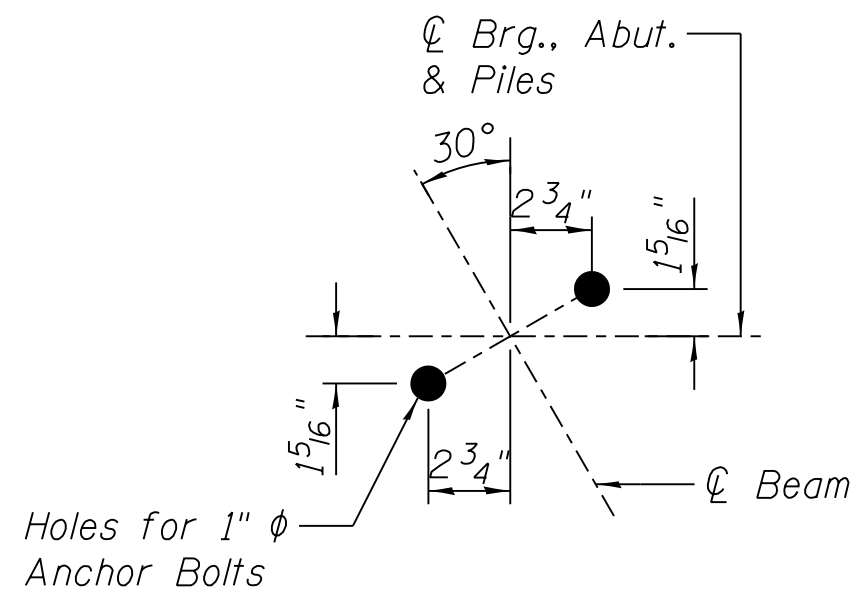 


ANCHOR BOLT
DETAIL

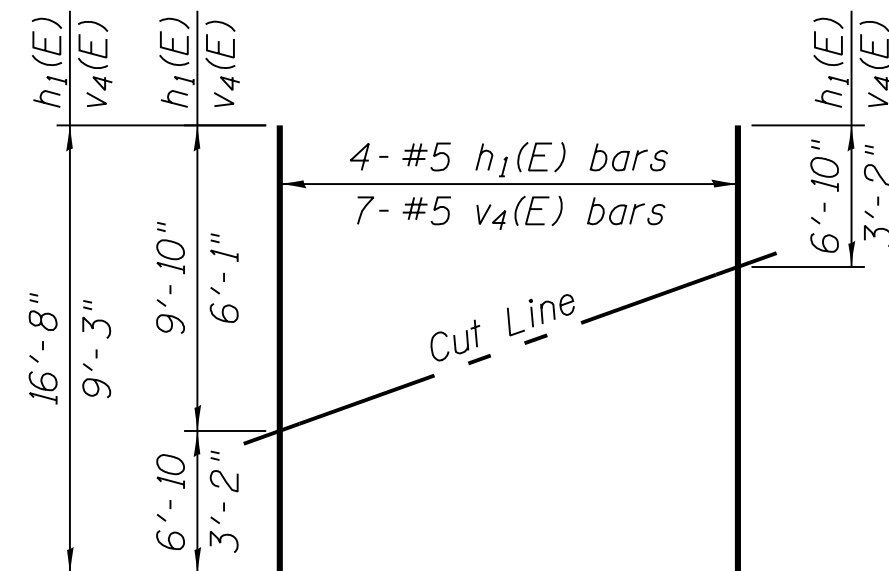


FIELD CUTTING DIAGRAM



Order $h_1(E)$ and $v_4(E)$ full length. Cut as shown and use remainder of bars in opposite face.

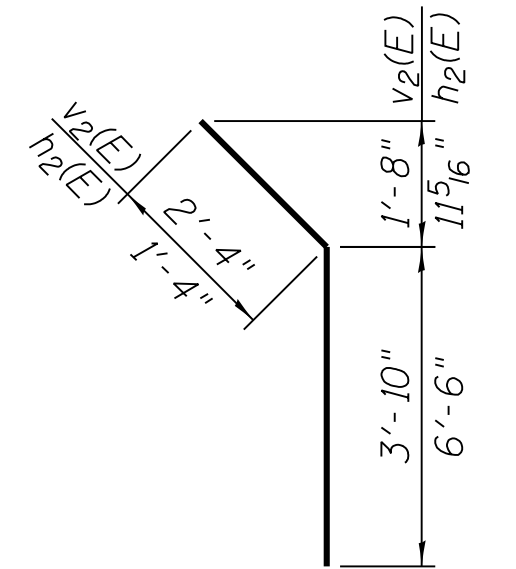


BARS $v_2(E)$ & $h_2(E)$

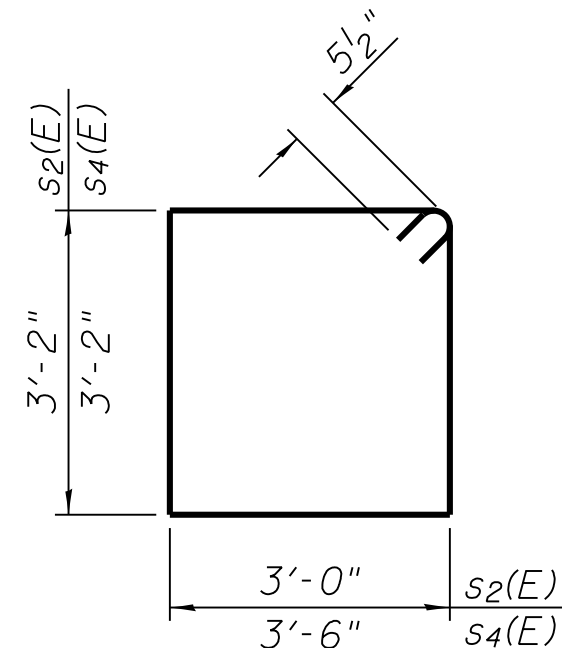

BARS $s_2(E)$ & $s_4(E)$

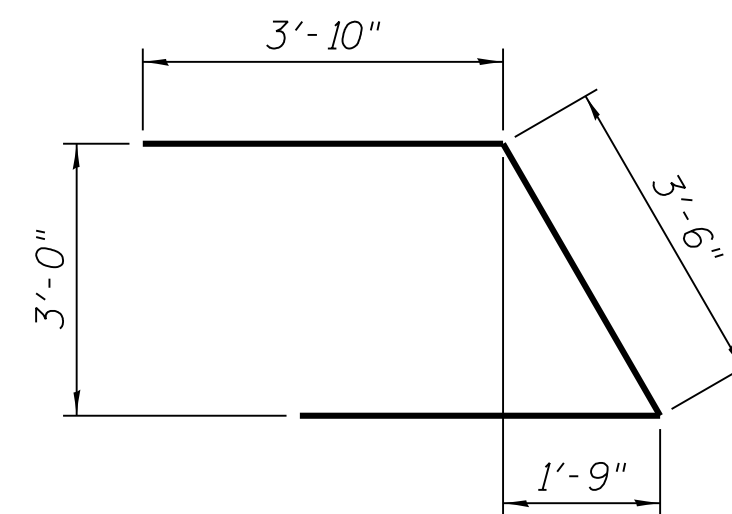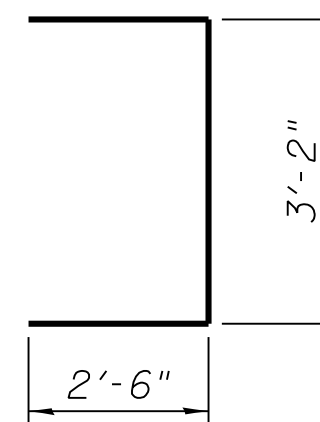
$$\underline{BAR \quad u(E)}$$


BAR $u_1(E)$

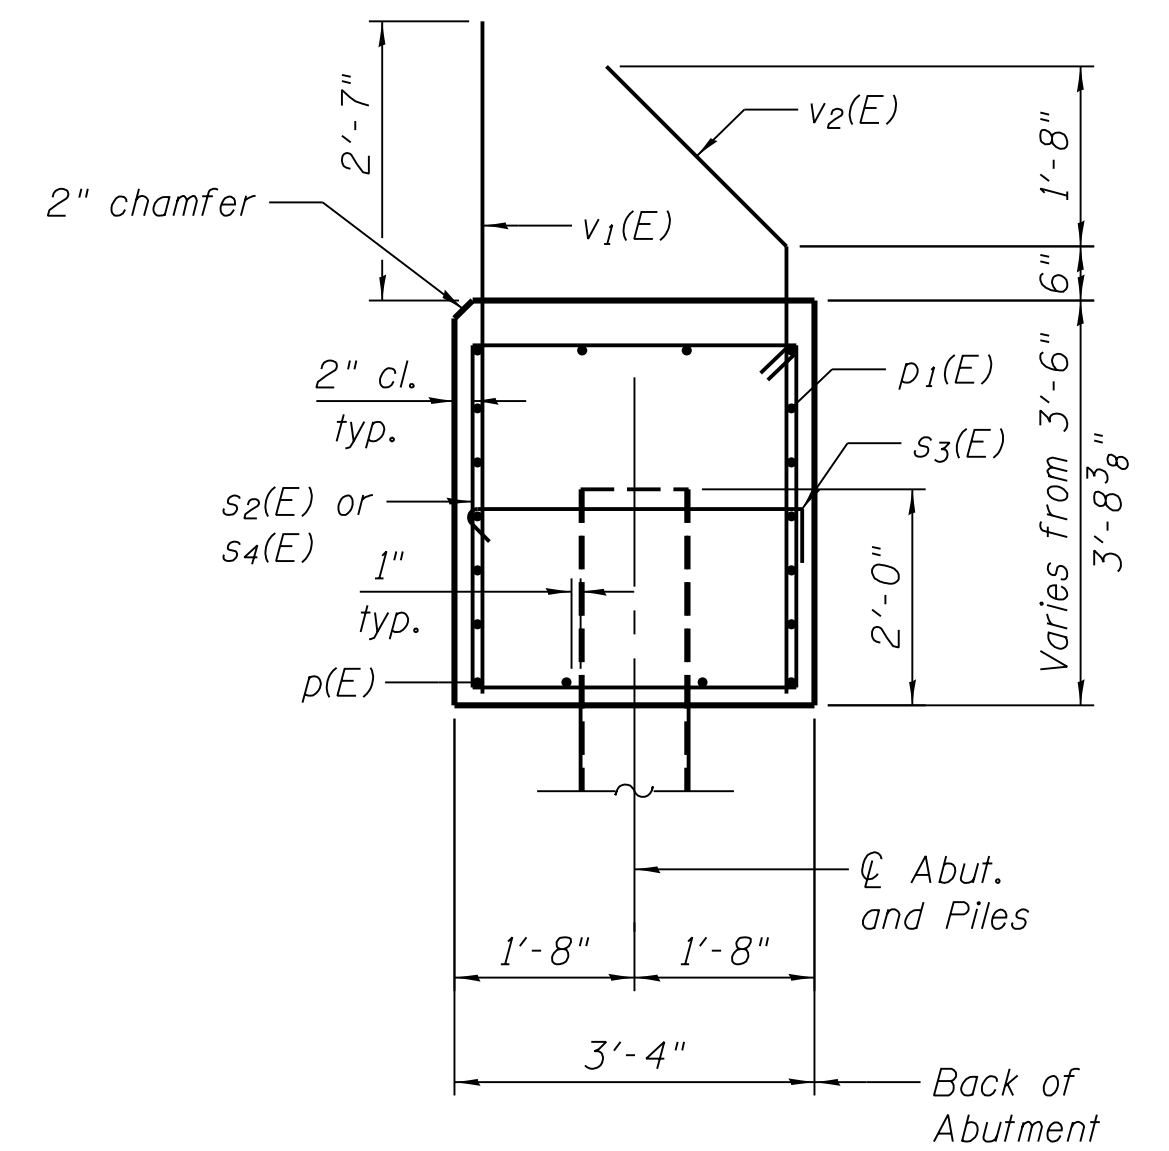


Dimensions at right angles to abutment.

Bar	No.	Size	Length	Shape
$h(E)$	28	#5	12'-0"	_____
$h_1(E)$	8	#5	16'-8"	_____
$h_2(E)$	4	#5	7'-10"	_____
$p(E)$	16	#7	36'-7"	_____
$p_1(E)$	40	#5	19'-7"	_____
$s_2(E)$	32	#5	13'-3"	□
$s_3(E)$	12	#5	4'-0"	└─┘
$s_4(E)$	2	#5	14'-3"	□
$u(E)$	8	#6	12'-1"	└─┘
$u_1(E)$	4	#5	8'-2"	└─┘
$v_1(E)$	39	#8	5'-11"	_____
$v_2(E)$	34	#8	6'-2"	_____
$v_3(E)$	8	#5	6'-6"	_____
$v_4(E)$	14	#5	9'-3"	_____
Structure Excavation			Cu. Yd.	37.0
Concrete Structures			Cu. Yd.	19.9
Reinforcement Bars, Epoxy Coated			Pound	4,600
Furnishing Metal Shell Piles 14"x0.250"			Foot	250
Test Pile Metal Shells			Each	1
Driving Piles			Foot	250


Diagram of a horizontal member with dimensions and an angle. The member has a total length of 3'-0" and a vertical offset of 52". The angle between the horizontal member and the vertical offset is 135°.

BAR $u_1(E)$

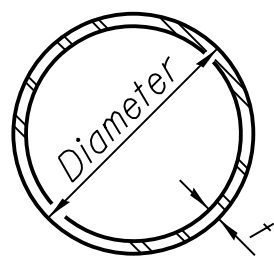

METAL SHELL PILE TABLE


Designation and outside diameter	Wall thickness t	Weight per foot (Lbs./ft.)	Inside volume (yd. ³ /ft.)
PP12	0.179"	22.60	0.0274
PP12	0.250"	31.37	0.0267
PP14	0.250"	36.71	0.0368
PP14	0.312"	45.61	0.0361

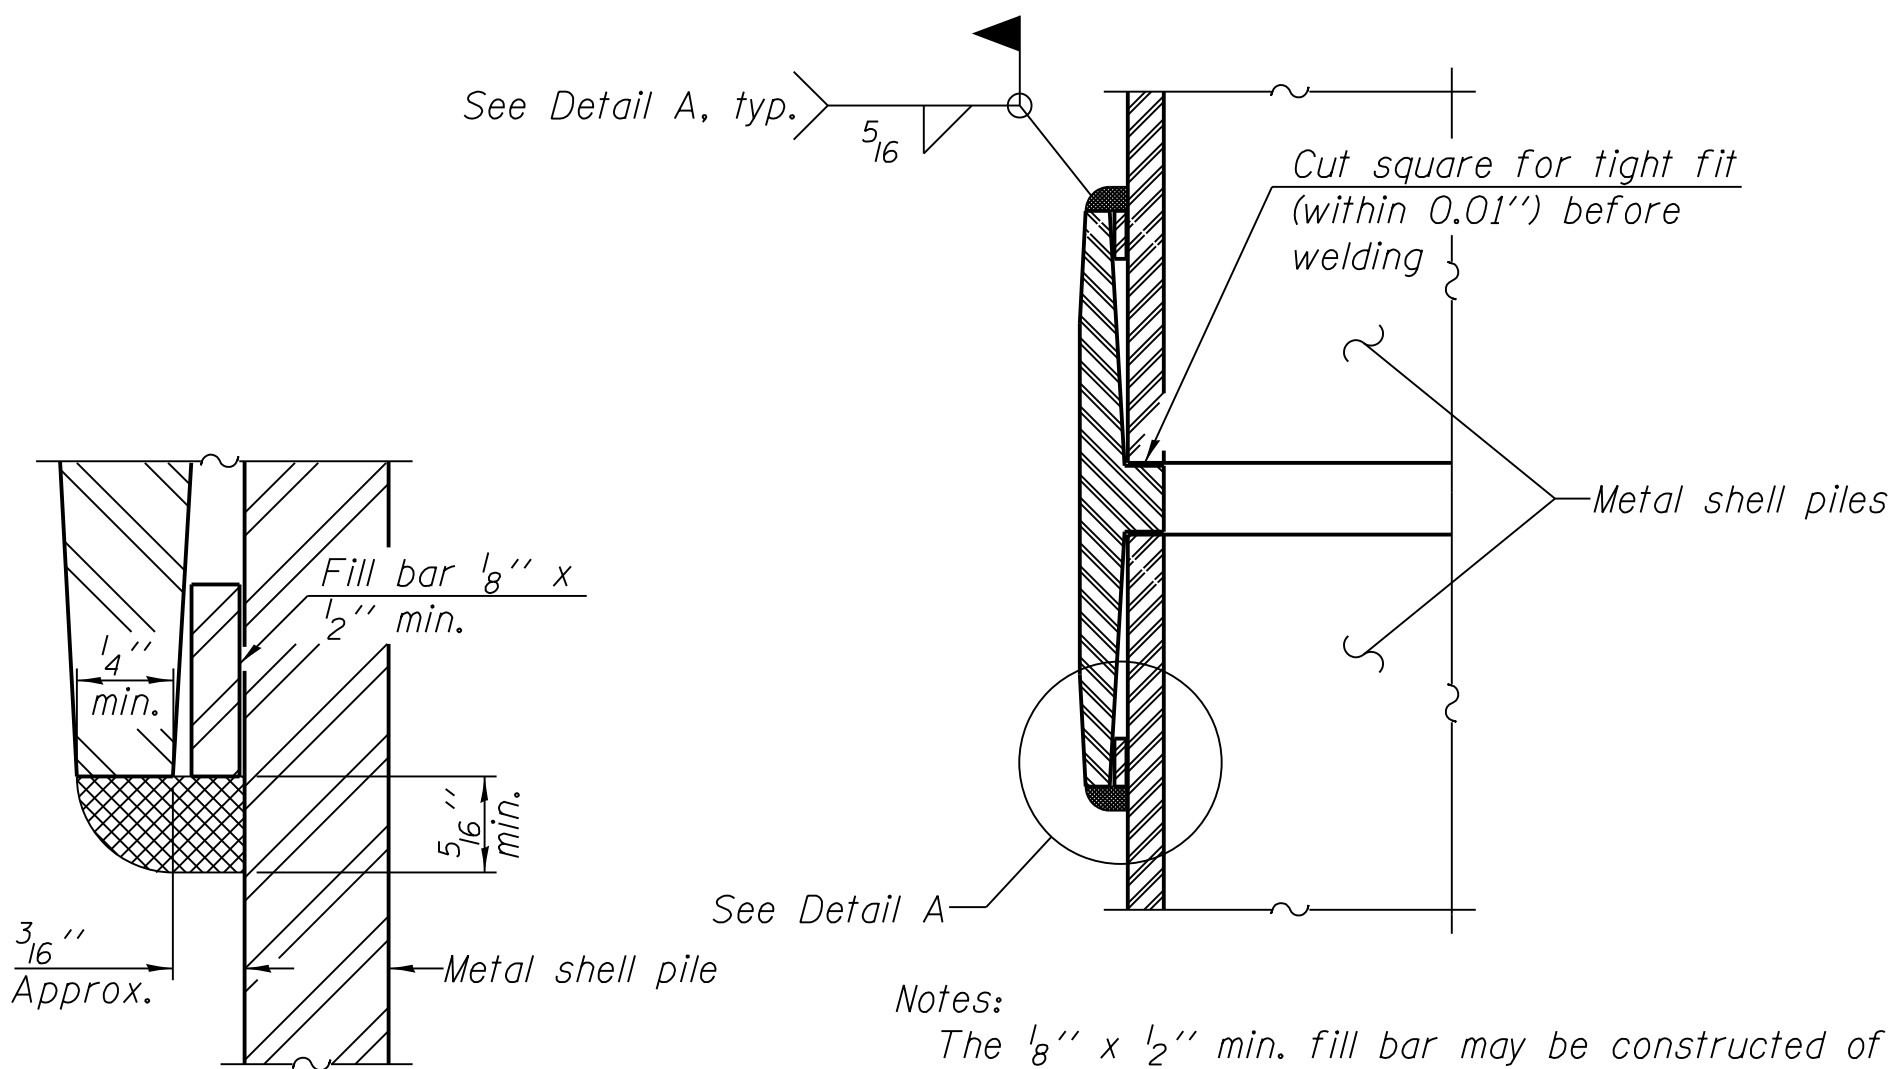


DETAIL A

Notes:
The 1/8" x 1/2" min. fill bar may be constructed of 2 bars with a 1/8" max. gap between them.
Pile segments shall be driven to solid contact with splicer before welding.

WELDED COMMERCIAL SPLICE

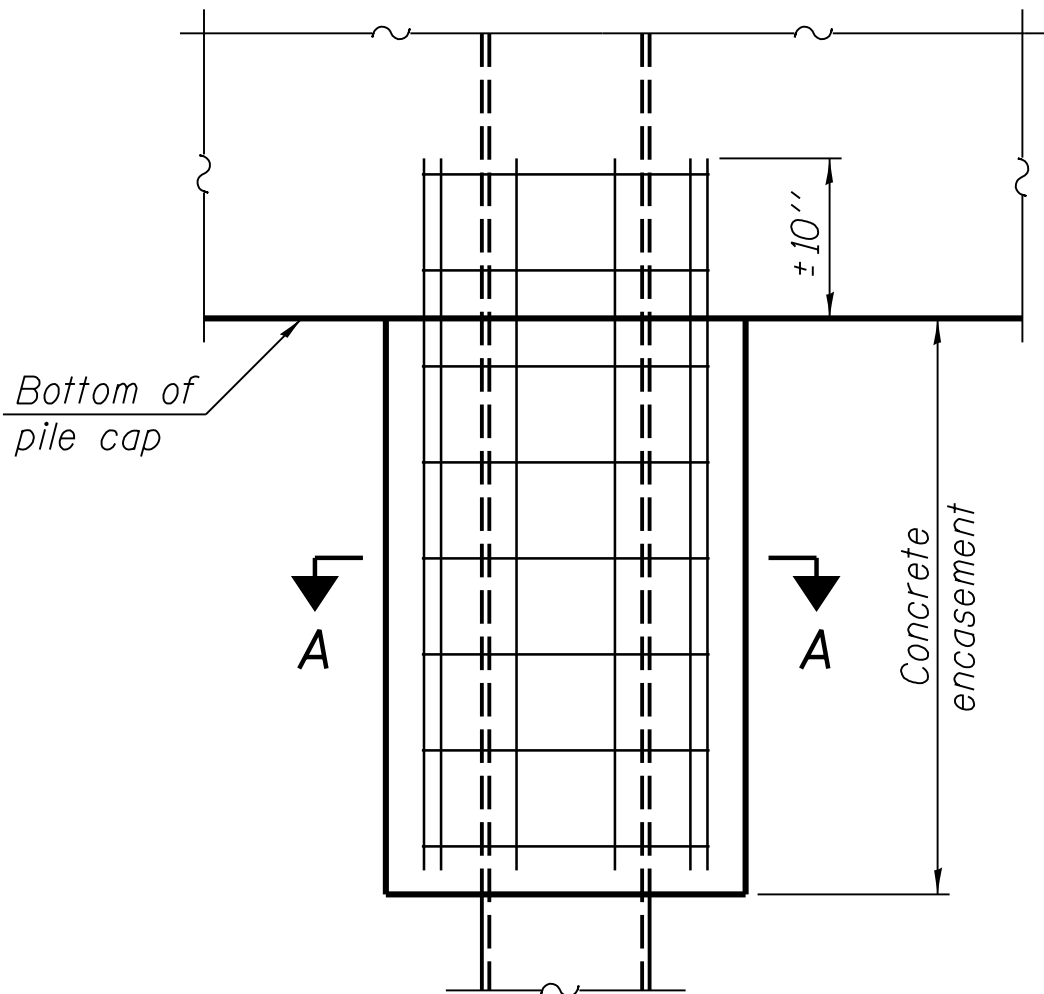


ELEVATION

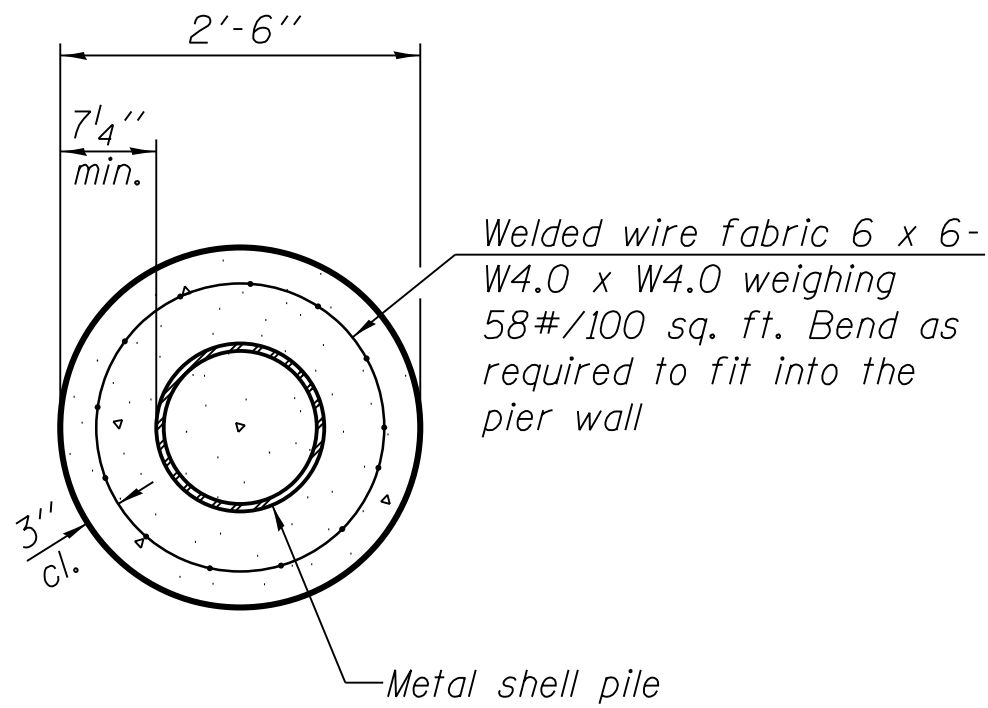


SECTION A-A

Note:
Forms for encasement may be omitted when soil conditions permit.

CONCRETE ENCASEMENT AT PIERS

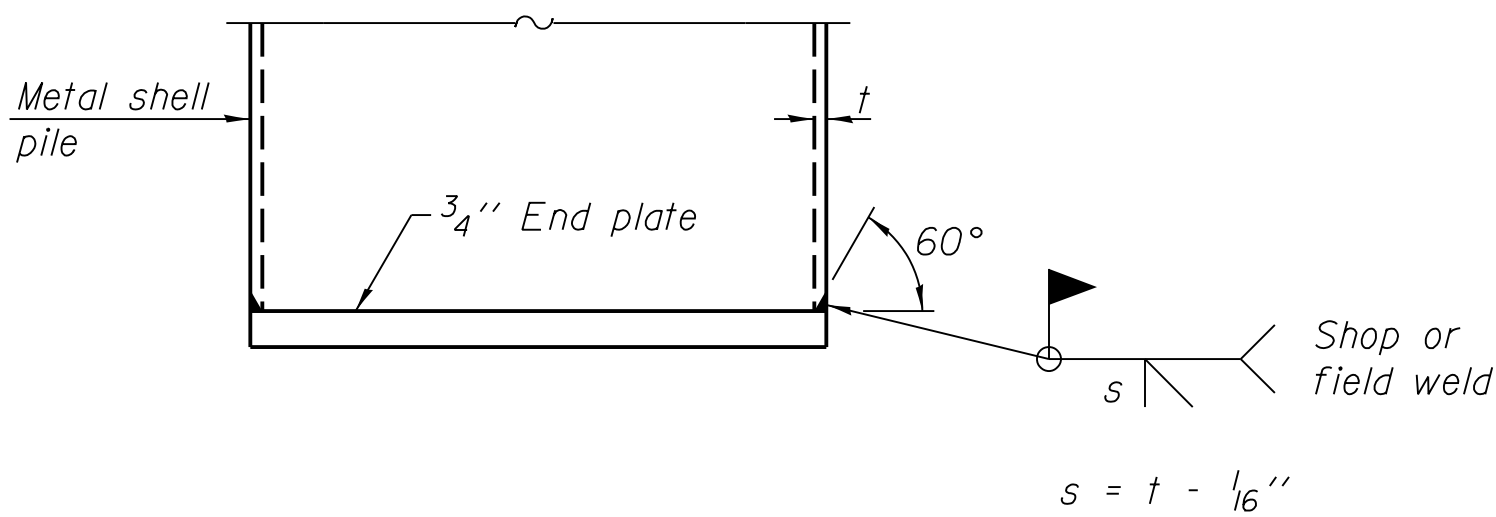


END PLATE ATTACHMENT

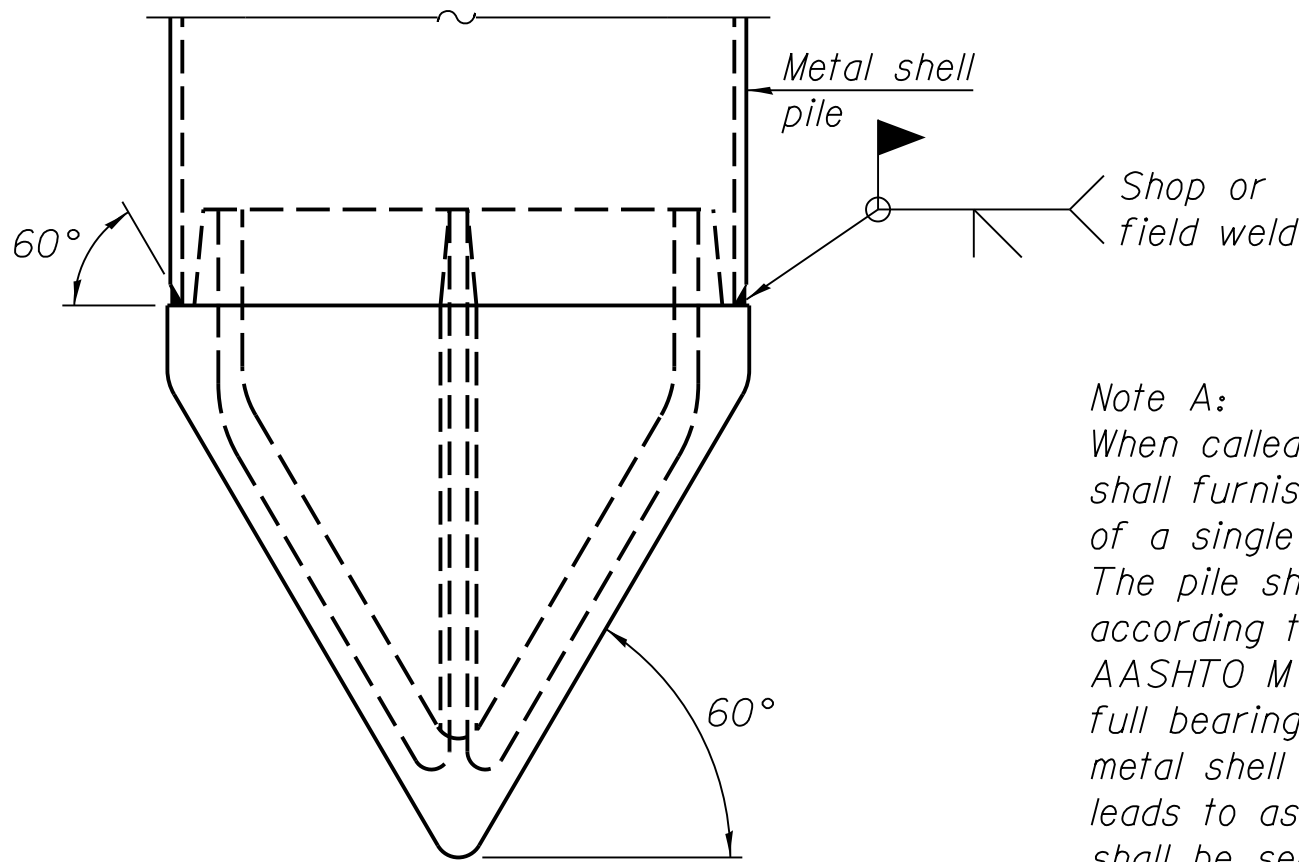

Note A:
When called for on the plans, the Contractor shall furnish metal shell pile shoes consisting of a single piece conical pile point as shown. The pile shoes shall be cast in one piece steel according to either ASTM A 148 Grade 90-60 or AASHTO M 103 Grade 65-35 and shall provide full bearing over the full circumference of the metal shell pile. The pile shoe shall have tapered leads to assure proper alignment and fitting and shall be secured to the pile with a circumferential weld.


METAL SHELL PILE SHOE ATTACHMENT

(See Note A)

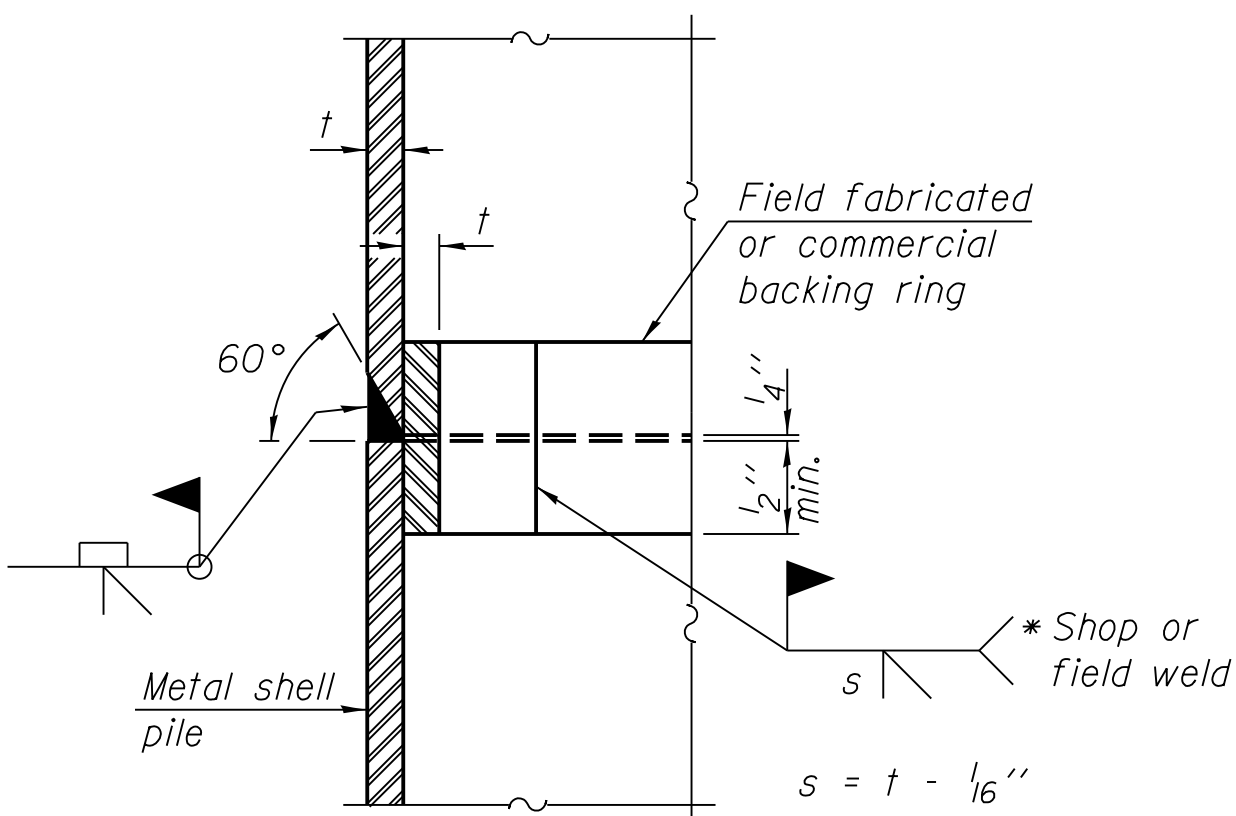


COMPLETE PENETRATION WELD SPLICE

* Field fabricated backing ring may be made from pile shell by removing segment to allow reducing circumference and vertically rejoin with partial joint penetration weld.

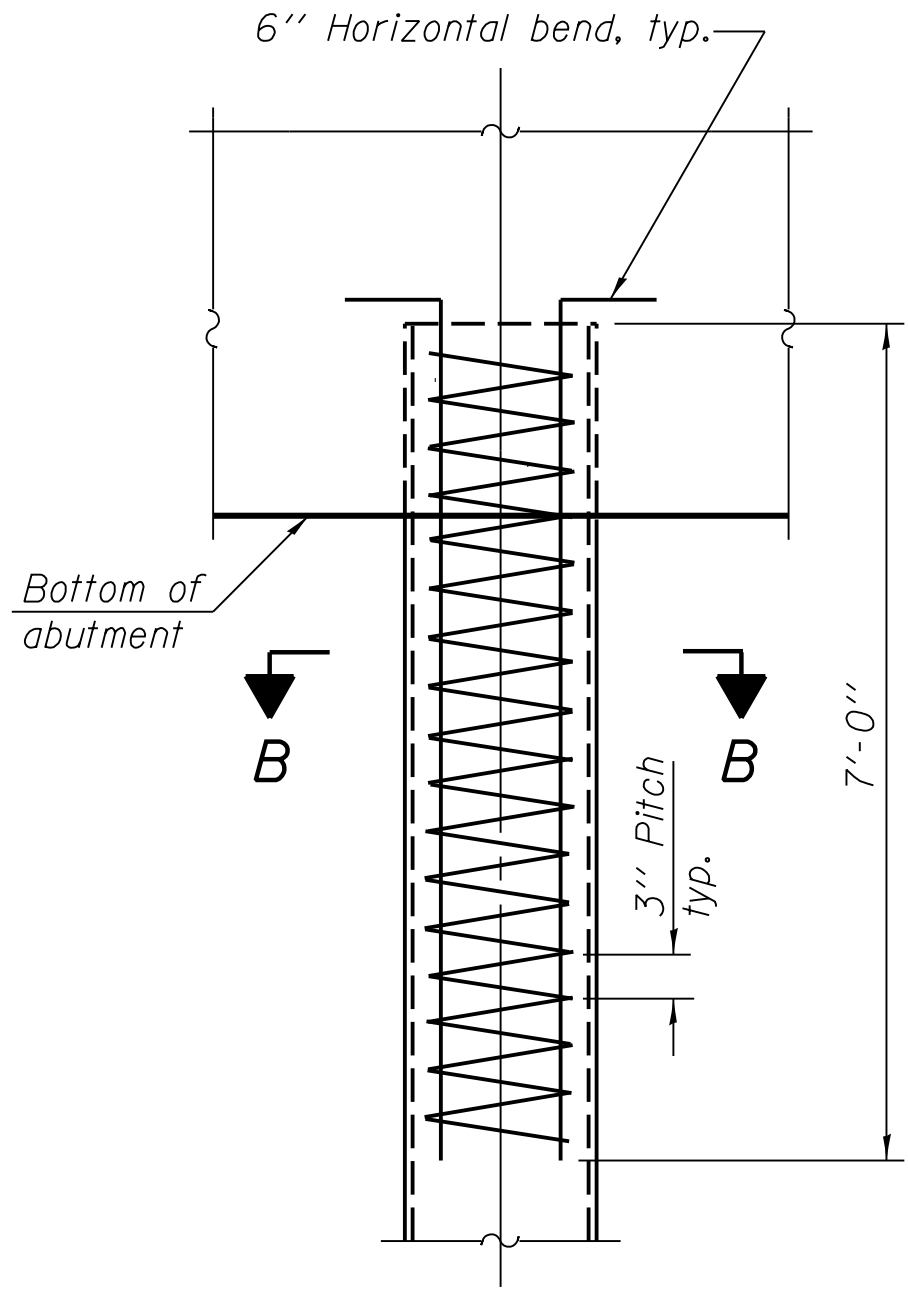

ELEVATION

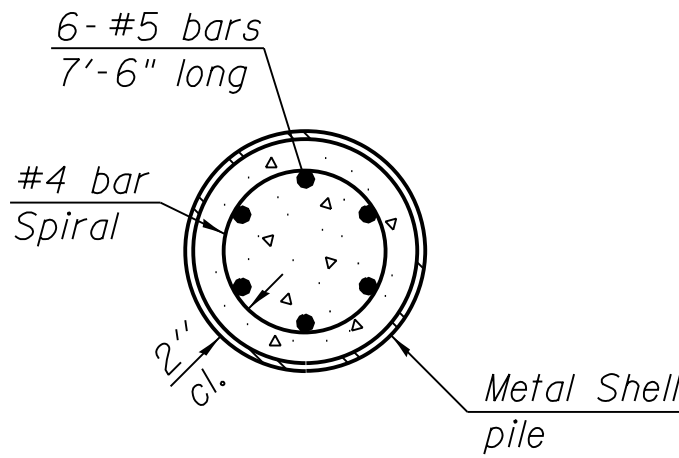

SECTION B-B

METAL SHELL REINFORCEMENT AT ABUTMENTS

Note:
The metal shell piles shall be according to ASTM A 252 Grade 3.

F-MS

1-27-12

FILE NAME = W:\Projects\2013\130174 WalkerPhill\cadd\Structural\Drawings\0453065-016-MSP11e01a.dgn

WILLS BURKE KELSEY ASSOCIATES LTD.
116 West Main Street, Suite 201
St. Charles, Illinois 60174

USER NAME = nparr15	DESIGNED - JMM	REVISED -
	CHECKED - AEU	REVISED -
PLOT SCALE = #SCALE#	DRAWN - JMM	REVISED -
PLOT DATE = 9/8/2014	CHECKED - AEU	REVISED -

KANE COUNTY
DIVISION OF TRANSPORTATION

METAL SHELL PILE DETAILS
STRUCTURE NO. 045-3065

SHEET NO. 16 OF 22 SHEETS

C.H.	SECTION	COUNTY	TOTAL SHEETS	SHEET NO.
46	08-00133-01-BR	KANE	87	53
CONTRACT NO. XXXXX				
ILLINOIS FED. AID PROJECT				

STRUCTURE BORING LOG

Date Started 7/26/10

Date Completed 7/26/10

ROUTE	<u>CH46</u>	DESCRIPTION	<u>Walker Road over Burlington Creek</u>
-------	-------------	-------------	--

SECT. 08-00133-01-BR STRUCT. NO. 045-3036 DRILLED BY TSC L-75,422

COUNTY Kane LOCATION W. End North Abutment S. 19NE/20NW , TWP. 42N , RNG. 6E

Boring No. _____ S-1	D E P T H	B L O W S	Qu tsf	W %	Surface Water Elev. _____	D E P T H	B L O W S	Qu tsf	W %
Station _____ 8+57					Groundwater Elev.: _____ 837.9				
Offset _____ 7.22ft LT					at Completion _____ 832.9				
Surface Elev. _____ 842.90 ft					after _____ Hrs. _____				
11½" Bituminous Concrete					817.40				
841.90					Medium dense gray SILT, little sand, very moist A-4				
FILL - Dark brown and brown SAND and GRAVEL, moist A-1-b		5 8 7					5 6 11		18.2
839.90					814.90				
FILL - Black, brown and gray CLAY, trace organic and wood, very moist A-7-6		7 2 1	P 1.0	47.6	Stiff to very stiff gray LOAM, trace gravel, moist A-4		4 6 9	P 2.0	10.9
	-5					-30			
		5 3 2	P 1.25	43.3					
833.90		1 6 7	P 0.75	29.8 13.3			6 5 7	B 1.3	11.7
Medium dense brown and gray SAND, trace gravel, saturated A-1-b	-10					-35			
		7 8 8		14.4					
		4 6 7		11.8			7 9 11	B 3.7	11.4
	-15					-40			
		5 7 8		10.6					
824.90									
Medium dense gray fine to medium SAND, saturated A-3		4 6 9		18.9			8 10 10	P 3.5	10.2
	-20					-45			
		4 7 11		11.8					
					795.90				
					Hard gray CLAY LOAM, moist A-4/A-6				
		7 10 10		19.7			8 12 16	B 4.1	10.2
	-25					-50			

SPT. (N) = Sum of last two blow values in sample. (Qu) B=Bulge S=Shear P=Penetration Test
Stations, Depths, Offset, and Elevations are in Feet

ILDOT_BORING 75422.GPJ IDOT.GDT 71712

STRUCTURE BORING LOG

Date Started 7/26/10

Date Completed 7/26/10

STRUCTURE NO. 045-3036STRUCTURE NO. 045-3036ROUTE CH46ROUTE CH46

SECTION 08-00133-01-BR

SECTION 08-00133-01-BR

COUNTY Kane

COUNTY Kane

[illegible]

SPT. (N) = Sum of last two blow values in sample. (Qu) B=Bulge S=Shear P=Penetration Test
Stations, Depths, Offset, and Elevations are in Feet

ILDOT_BORING 75422.GPJ IDOT.GDT 71712



USER NAME	= nporris
-----------	-----------

DESIGNED - JMM

REVISED	-
---------	---

REVISED	-
---------	---

PLOT SCALE = \$SCALE\$

DRAWN	-	JMM
-------	---	-----

REVISED	-
---------	---

REVISÉ -

KANE COUNTY DIVISION OF TRANSPORTATION

**SOIL BORING LOGS I
STRUCTURE NO. 045-3065**

SHEET NO. 17 OF 22 SHEETS

	C-H
--	-----

46

SECTION

08-00133-01-BE

COUNTY

KANE

TOTAL SHEETS	SHEET NO.
-----------------	--------------

SHEETS	NO.
87	54

CRANE	81	34
CONTRACT NO	XXXXX	

ILLINOIS		FED. AID PROJECT
----------	--	------------------

STRUCTURE BORING LOG

Date Started 7/28/10Date Completed 7/28/10

STRUCTURE NO. 045-3036
ROUTE CH46
SECTION 08-00133-01-BR
COUNTY Kane

STRUCTURE NO. 045-3036
ROUTE CH46
SECTION 08-00133-01-BR
COUNTY Kane

[illegible]

SPT. (N) = Sum of last two blow values in sample. (Qu) B=Bulge S=Shear P=Penetration Test
Stations, Depths, Offset, and Elevations are in Feet

STRUCTURE BORING LOG

Date Started 7/28/10Date Completed 7/28/10

ROUTE CH46 DESCRIPTION Walker Road over Burlington Creek Date Completed 7/28/10

SECT. 08-00133-01-BR STRUCT. NO. 045-3036 DRILLED BY TSC L-75,422

COUNTY Kane LOCATION E. End South Abutment S. 19NE/20NW , TWP. 42N , RNG. 6E

Boring No. _____ S-2	D E P T H	B L O W S	Qu tsf	W %	Surface Water Elev. _____	D E P T H	B L O W S	Qu tsf	W %
Station _____ 7+83					Groundwater Elev.: _____ 840.0				
Offset _____ 6.42ft RT					at Completion _____ 835.0				
Surface Elev. _____ 843.00 ft					after _____ Hrs. _____				
11½" Bituminous Concrete					817.50				
842.00					Medium dense gray SANDY LOAM, wet A-2-4				
FILL - Brown SAND, trace to little gravel, moist A-1-b		4		5.8			9		16.0
		6					11		
		6					13		
840.00					815.00				
FILL - Dark brown and gray CLAY LOAM, trace organic, very moist A-6		6	P	17.9	Loose gray SILT, some fine sand, wet A-4		3		11.8
		2	0.5				3		
		2					3		
		2							
		2	B	28.9					
		2	0.4						
835.00					810.00				
Medium dense gray SAND and GRAVEL, saturated A-1-b		4		7.6	Very stiff to hard gray LOAM, trace gravel, occasional Cobbles, moist A-4		6	P	9.6
		5					7	3.25	
		5					9		
		4		12.3					
		6							
		9							
		5		15.4			10	P	9.9
		6					22	4.25	
		8					21		
827.50					800.00				
Medium dense gray SAND, trace to little gravel, A-1-b		6		16.2	Very stiff gray LOAM, moist A-4		6	B	13.3
		8					8	3.8	
		8					10		
		5		14.1					
		7							
		9							
		8		12.2					
		10							
		11							
		8		17.8			6	B	8.4
		9					7	2.2	
		11					10		

SPT. (N) = Sum of last two blow values in sample. (Qu) B=Bulge S=Shear P=Penetration Test
Stations, Depths, Offset, and Elevations are in Feet



USER NAME = nparr15
PLOT SCALE = \$SCALE\$
PLOT DATE = 9/8/201

DESIGNED	-	JMM
CHECKED	-	AEU
DRAWN	-	JMM
CHECKED	-	AEU

REVISED
REVISED
REVISED
REVISED

KANE COUNTY DIVISION OF TRANSPORTATION

SOIL BORING LOGS II
STRUCTURE NO. 045-3065

SHEET NO. 18 OF 22 SHEETS

C.H.	SECTION	COUNTY	TOTAL SHEETS	SHEET NO.
46	08-00133-01-BR	KANE	87	55
		CONTRACT NO. XXXXX		
		ILLINOIS FED. AID PROJECT		



State Aid Route No.	Section	County	Total Sheets	Sheet No.
46	133 B-M.F.	Kane	6	2

Plan view of a bridge structure showing two abutments and a central pier. The drawing includes detailed dimensions for the bridge deck, abutments, and piers, as well as stationing information. Key labels include "Shoulder line", "Back of abut. Sta. 8+44.44", "Roadway", "Pier Sta. 8+20.00", and "Back of abut. Sta. 7+95.56". A north arrow is located at the bottom center.

TOTAL BILL OF MATERIAL				
ITEM	SUPER.	PIER	ABUTS.	TOTAL
Class A Concrete Cu.Yds.		44.2		44.2
Class "X" Concrete Cu.Yds.	65.8		69.4	135.2
Handrail Concrete Cu.Yds.	4.4			4.4
Reinforcement Bars Lbs.	12,270		4,520	16,790
Removal of Exist Str.	Est.	One		One
Name Plate	Est.	One		One

ASSEMBLED C.B.C.
DRAWN C.B.C.
EXAMINED _____
PASSED _____
APPROVED _____





State Aid Route No.	Section	County	Total Sheets	Sheet No.
46	133B-M.F.T.	Kane	6	3

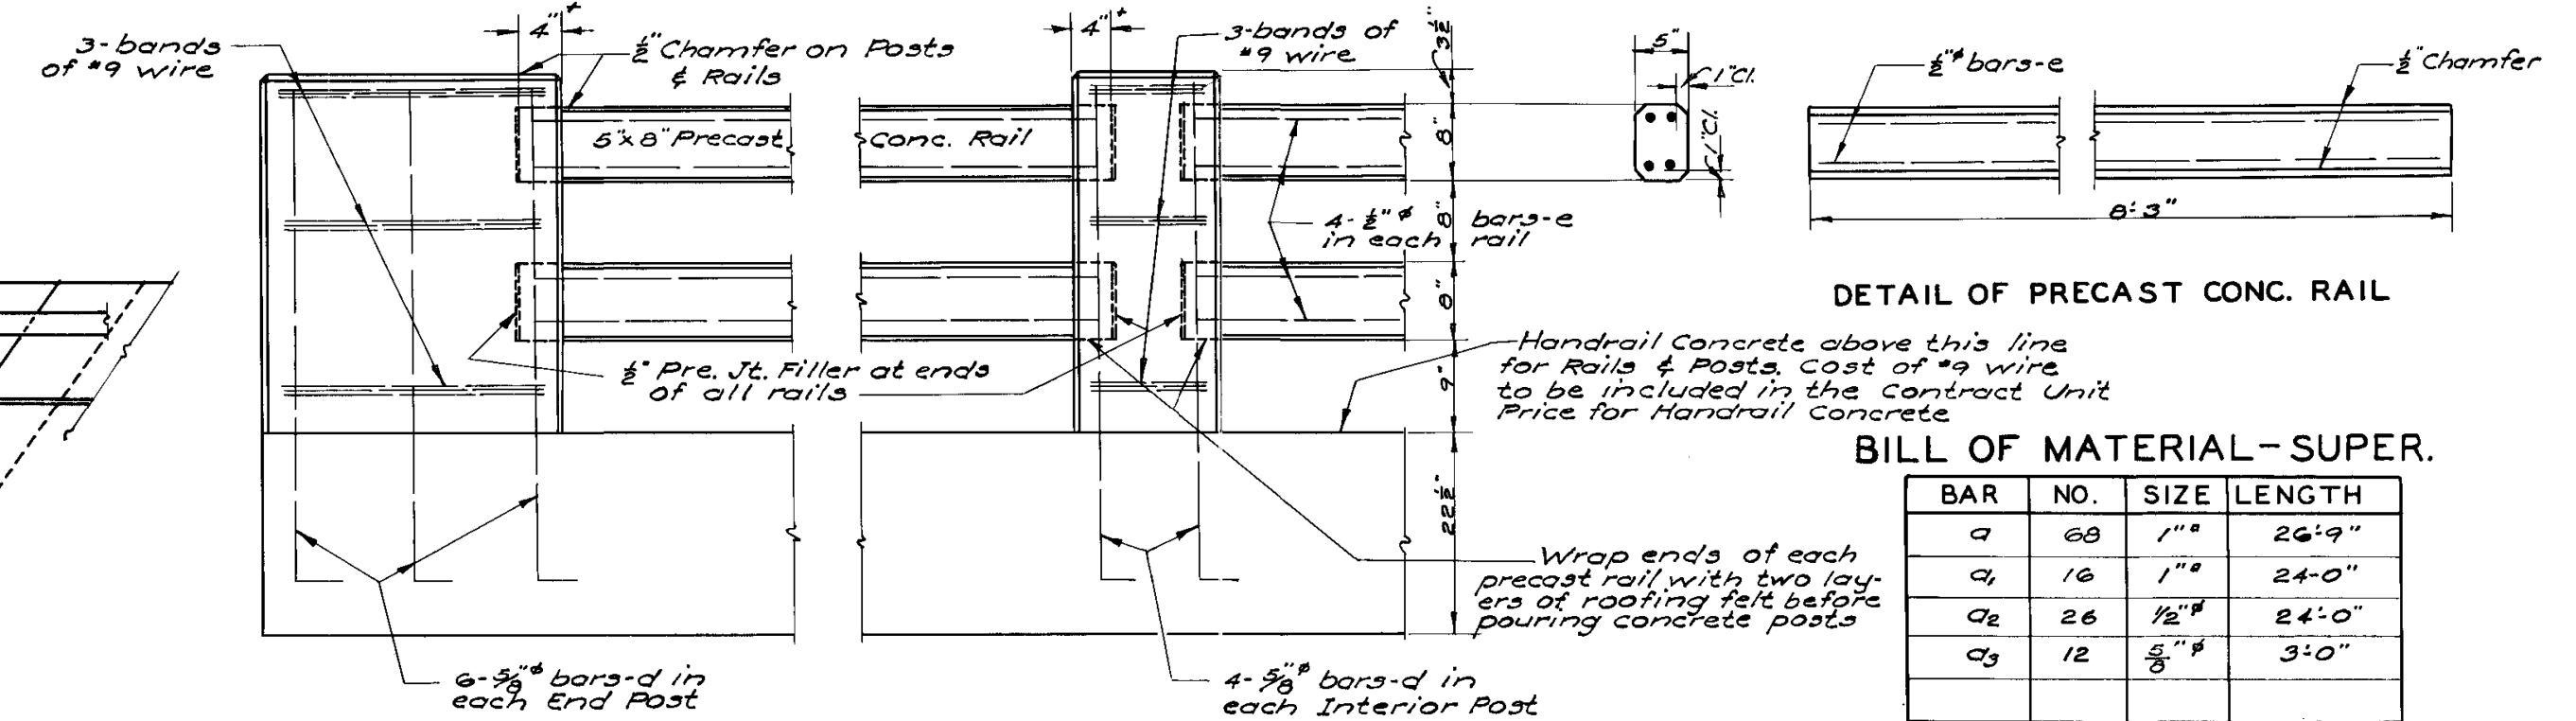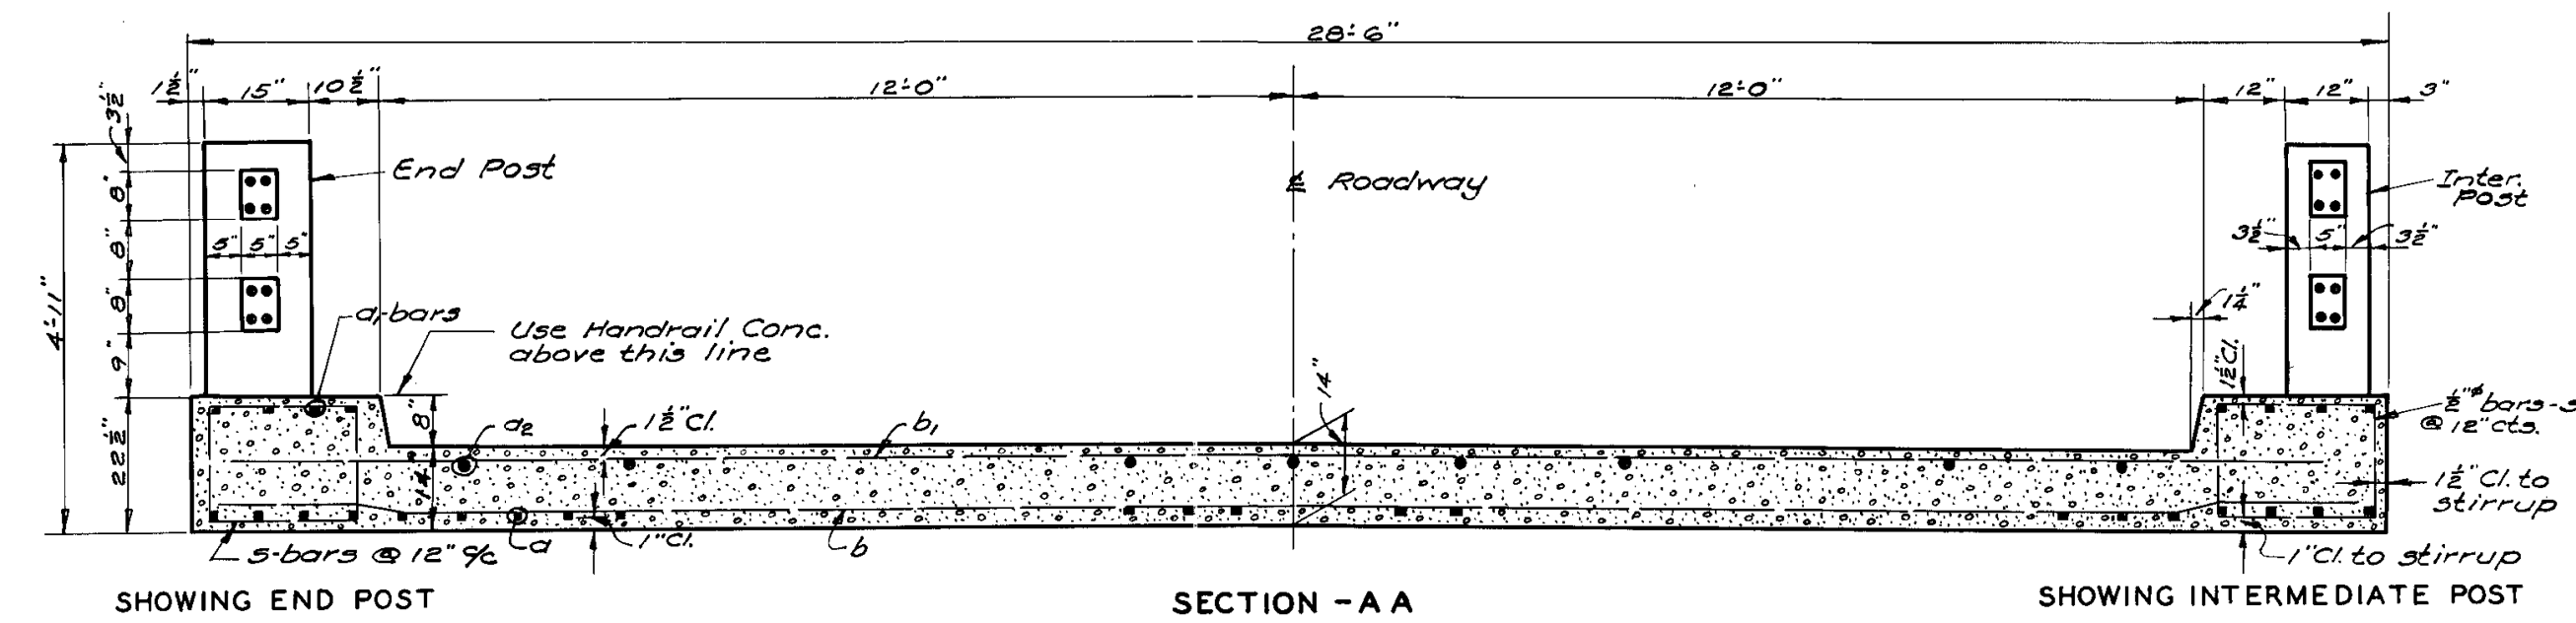

90%
 100%
 before
 20%

BILL OF MATERIAL - SUPER.

BAR	NO.	SIZE	LENGTH
a	68	1" #	26'-9"
a	16	1" #	24'-0"
c	26	1/2" #	24'-0"
c	12	5/8" #	3'-0"
b	66	5/8" #	34'-6"
b	32	1/2" #	34'-6"
d	98	1/2" #	7'-6"
e	56	3/8" #	5'-0"
f	80	1/2" #	8'-0"
Class X Concrete - Cu. Yds.			65.8
Handrail Concrete - Cu. Yds.			4.4
Reinforcing Bars - Lbs.			12,270
Removal of Exist. Str. Ea. One			
Name Plate Ea. One			

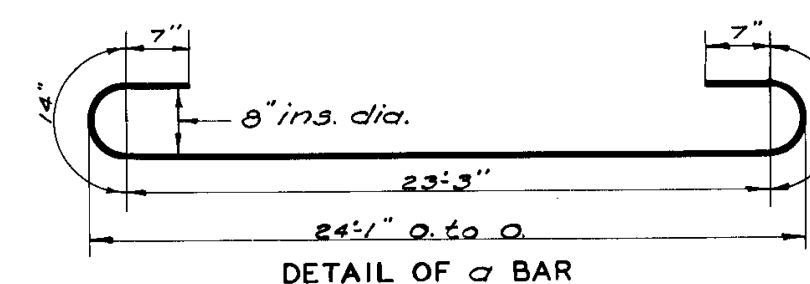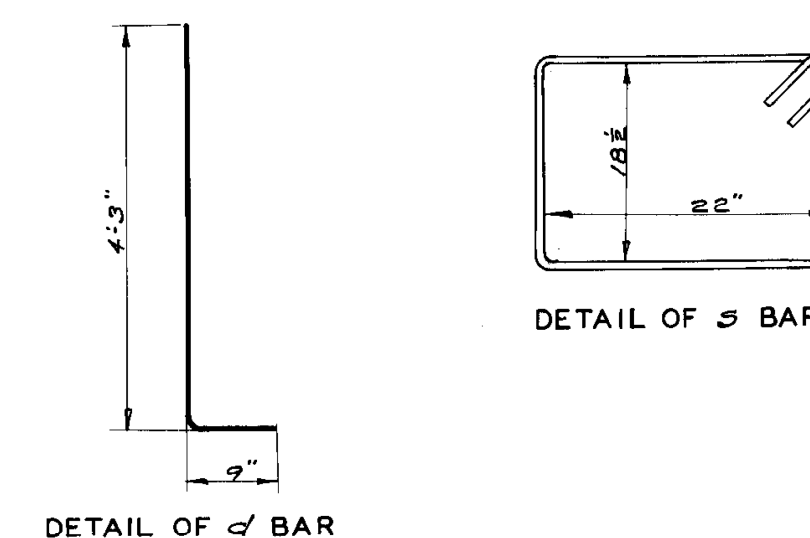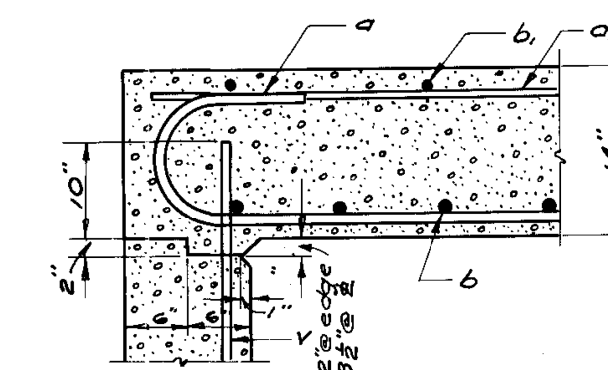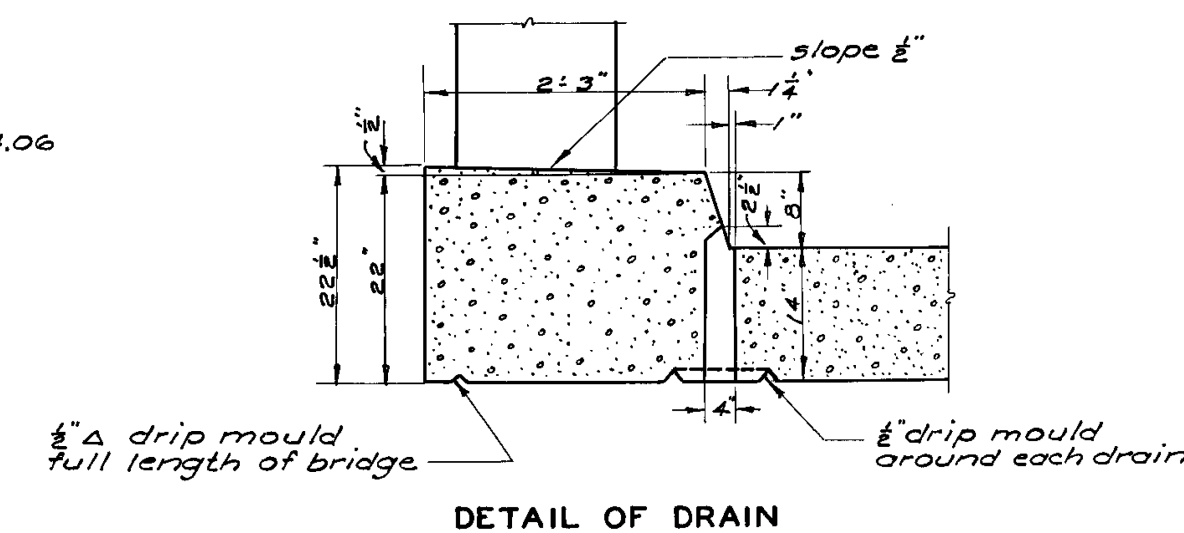

Class X Concrete shall be used thruout except as noted. Class A concrete shall be used in pier; Handrail Concrete in Posts & Rails.

Cost of #4 wire in Rail Posts to be included in the contract unit price for Handrail Concrete.

Premoulded Joint Filler shall conform to Art. 115.67 or 115.68 of the Standard Specifications.

Concrete floor slab shall be finished in accordance with Art 61.3 (e) of the Standard Specifications.

The concrete floor slab (one span) shall be poured in one continuous operation.

Curb shall be poured monolithically with the slab.

Handrail shall not be poured until after the falsework has been removed.

Structural grade reinforcement bars will not be permitted.


MAYNARD BRIDGE
OVER COON CREEK
HAMPSHIRE TOWNSHIP
KANE COUNTY
STA. 8 +20.00

H-15 LOADING

D. L. DEFLECTION DIAGRAM
Per Span


Add Dead Load Deflections to camber provided by crown elevations shown.

State Aid Route No.	Section	County	Total Sheets	Sheet No.
46	133B-M.F.T.	Kane	6	4

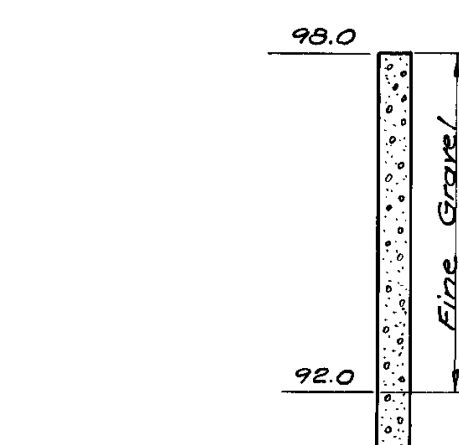

BORING DATA

Boring data are shown on the plans only as a guide to bidders in estimating soil conditions which may be encountered in the work.

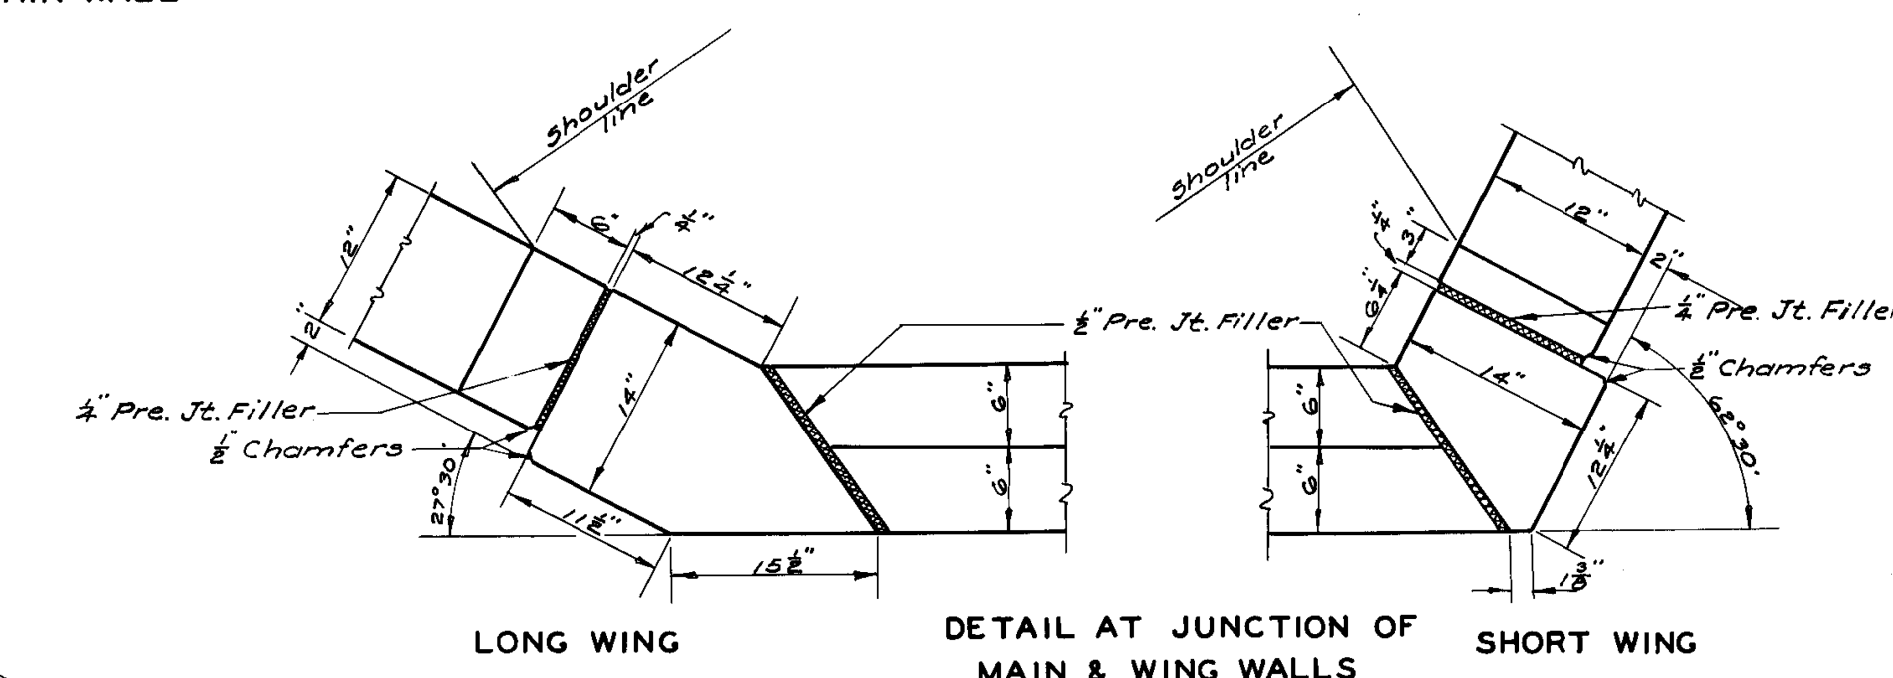

BILL OF MATERIAL-TWO ABUTMENTS

[illegible]

MAYNARD BRIDGE
OVER COON CREEK
HAMPSHIRE TOWNSHIP
KANE COUNTY
STA. 8 +20.00

ASSEMBLED C.B.C.
DRAWN C.B.C.
EXAMINED _____
PASSED _____
APPROVED _____

NOTE
be placed until the entire
embankments shall be carried
at no time shall the Embankment
be than 2 ft. higher than at the other.

H-15 LOADING

KANE COUNTY DIVISION OF TRANSPORTATION

EXISTING PLANS III
STRUCTURE NO. 045-3065


SHEET NO. 21 OF 22 SHEETS

C.H.	SECTION	COUNTY	TOTAL SHEETS	SHEET NO.
46	08-00133-01-BR	KANE	87	58
		CONTRACT NO. XXXXX		
		ILLINOIS FED. AID PROJECT		


ILLINOIS	FED. AID PROJECT
----------	------------------

STATE OF ILLINOIS
COUNTY OF KANE
COUNTY HIGHWAY DEPARTMENT

State And Route No.	Section	County	Total Sheets	Sheet No.
46	133B-M.F.	Kane	6	5

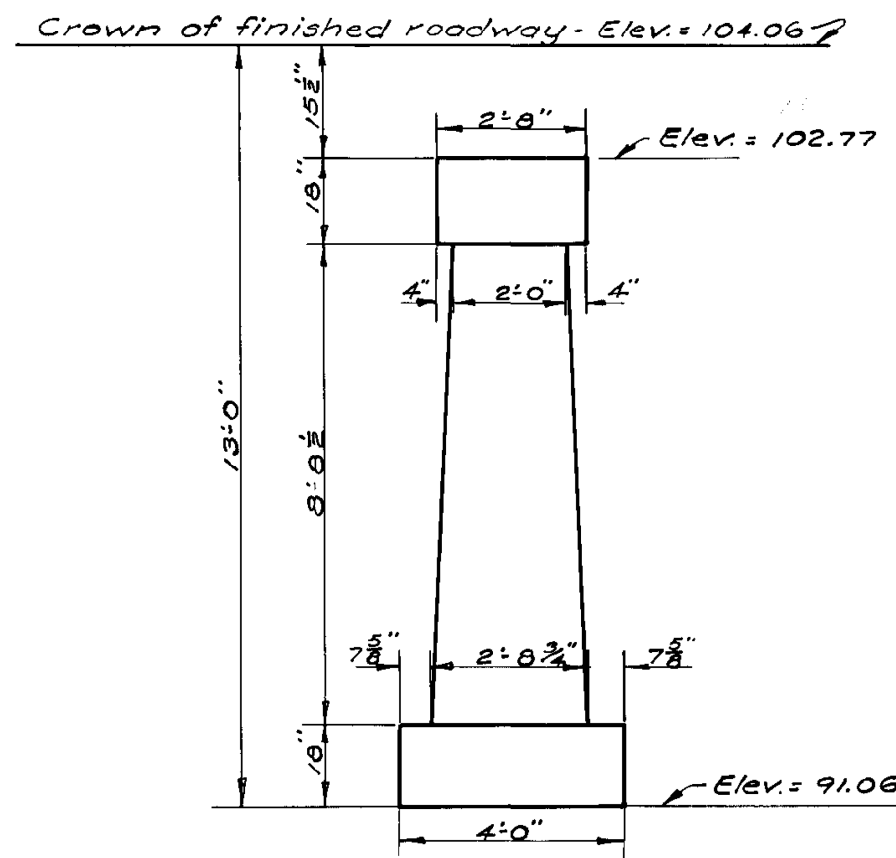


END ELEVATION

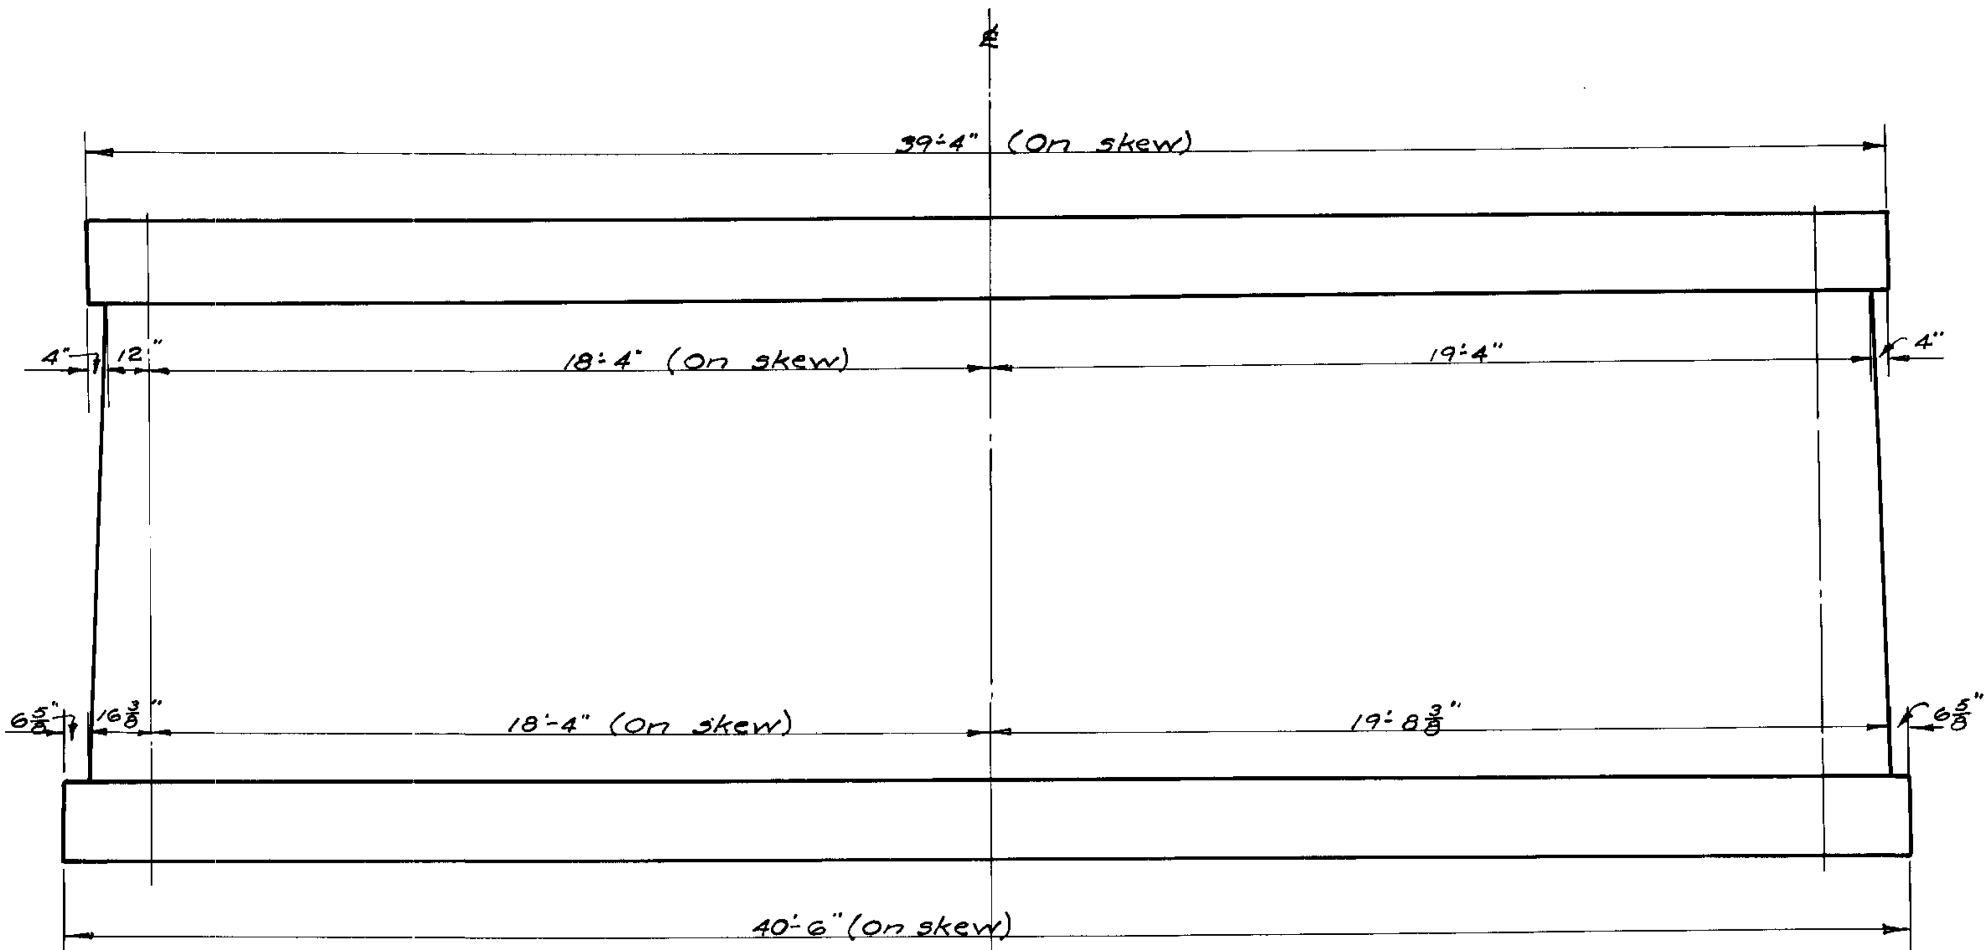

SIDE ELEVATION

NOTE
Class A Concrete shall be used throughout.

BILL OF MATERIAL
44.2 Cu.Yds. Class A Conc.

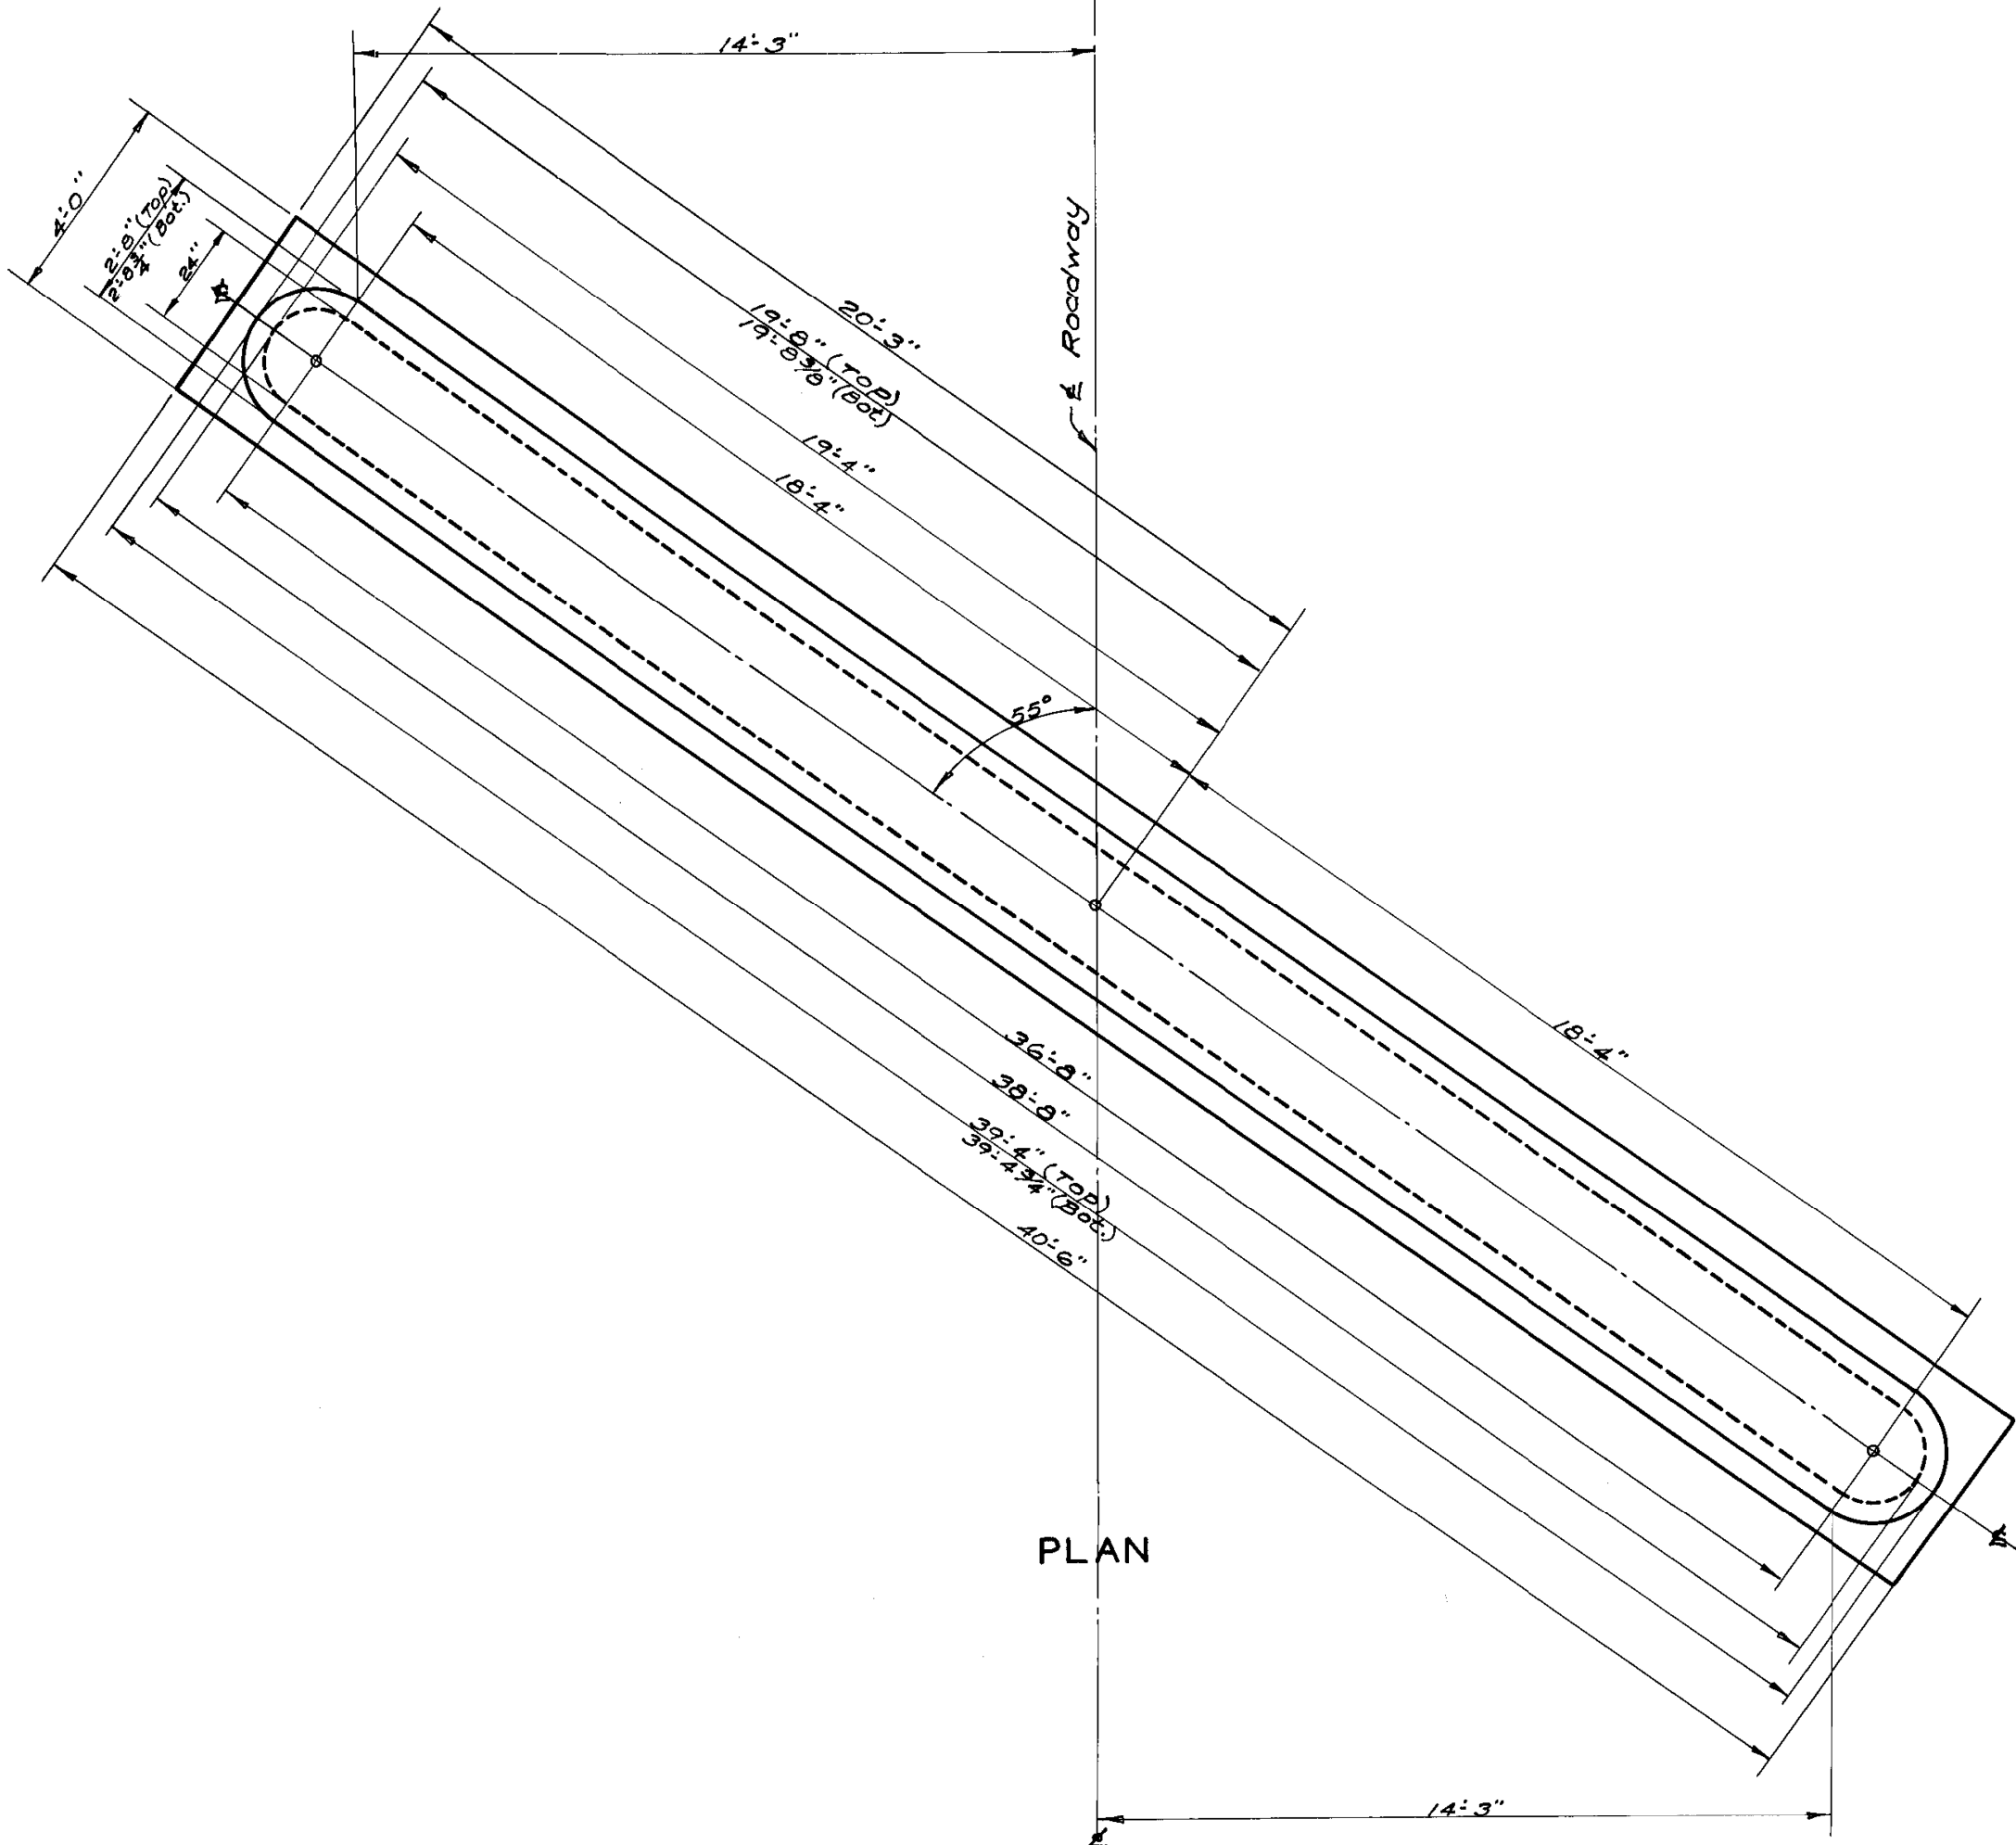

PLAN

MAYNARD BRIDGE
OVER COON CREEK
HAMPSHIRE TOWNSHIP
KANE COUNTY
STA. 8 +20.00

ASSEMBLED C.B.C.
DRAWN C.B.C.
EXAMINED _____
PASSED _____
APPROVED _____

FILE NAME = W:\Projects\2013\13074 Walker\Phil\Need\Structural\Draw\0453065-022-Existing Plans IV.dgn

WBS
WILLS BURKE KELSEY ASSOCIATES LTD.
116 West Main Street, Suite 201
St. Charles, Illinois 60174

USER NAME = nparr15	DESIGNED - JMM	REVISED -
PLOT SCALE = #SCALE#	CHECKED - AEU	REVISED -
PLOT DATE = 9/8/2014	DRAWN - JMM	REVISED -
	CHECKED - AEU	REVISED -

KANE COUNTY
DIVISION OF TRANSPORTATION

EXISTING PLANS IV
STRUCTURE NO. 045-3065

SHEET NO. 22 OF 22 SHEETS

C.H.	SECTION	COUNTY	TOTAL SHEETS	SHEET NO.
46	08-00133-01-BR	KANE	87	59
CONTRACT NO. XXXXX				
ILLINOIS FED. AID PROJECT				


FILE NAME = W:\Projects\2013\130174 WalkerPhill\Roads\G.vi\Drawn\Shr\DT-D1-BD51.dgn

FILE NAME =	USER NAME = gaglianobt	DESIGNED -	REVISED -
W:\diststd\22x34\bd51.dgn		DRAWN - CADD	REVISED -
PLOT SCALE = 50.0000 ' / IN.	CHECKED - S.E.B.	REVISED -	
PLOT DATE = 1/4/2008	DATE - 06-16-04	REVISED -	

STATE OF ILLINOIS
DEPARTMENT OF TRANSPORTATION

BENCHING DETAIL FOR EMBANKMENT WIDENING			
SCALE: NONE	SHEET NO. 1	OF 1 SHEETS	STA. TO STA.

ALL DIMENSIONS ARE IN INCHES (MILLIMETERS) UNLESS OTHERWISE SHOWN.					
C.H. RTE.	SECTION		COUNTY	TOTAL SHEETS	SHEET NO.
46	08-00133-01-BR		KANE	87	60
BD-51			CONTRACT NO.XXXXXX		
FED. ROAD DIST. NO. 1 ILLINOIS FED. AID PROJECT					

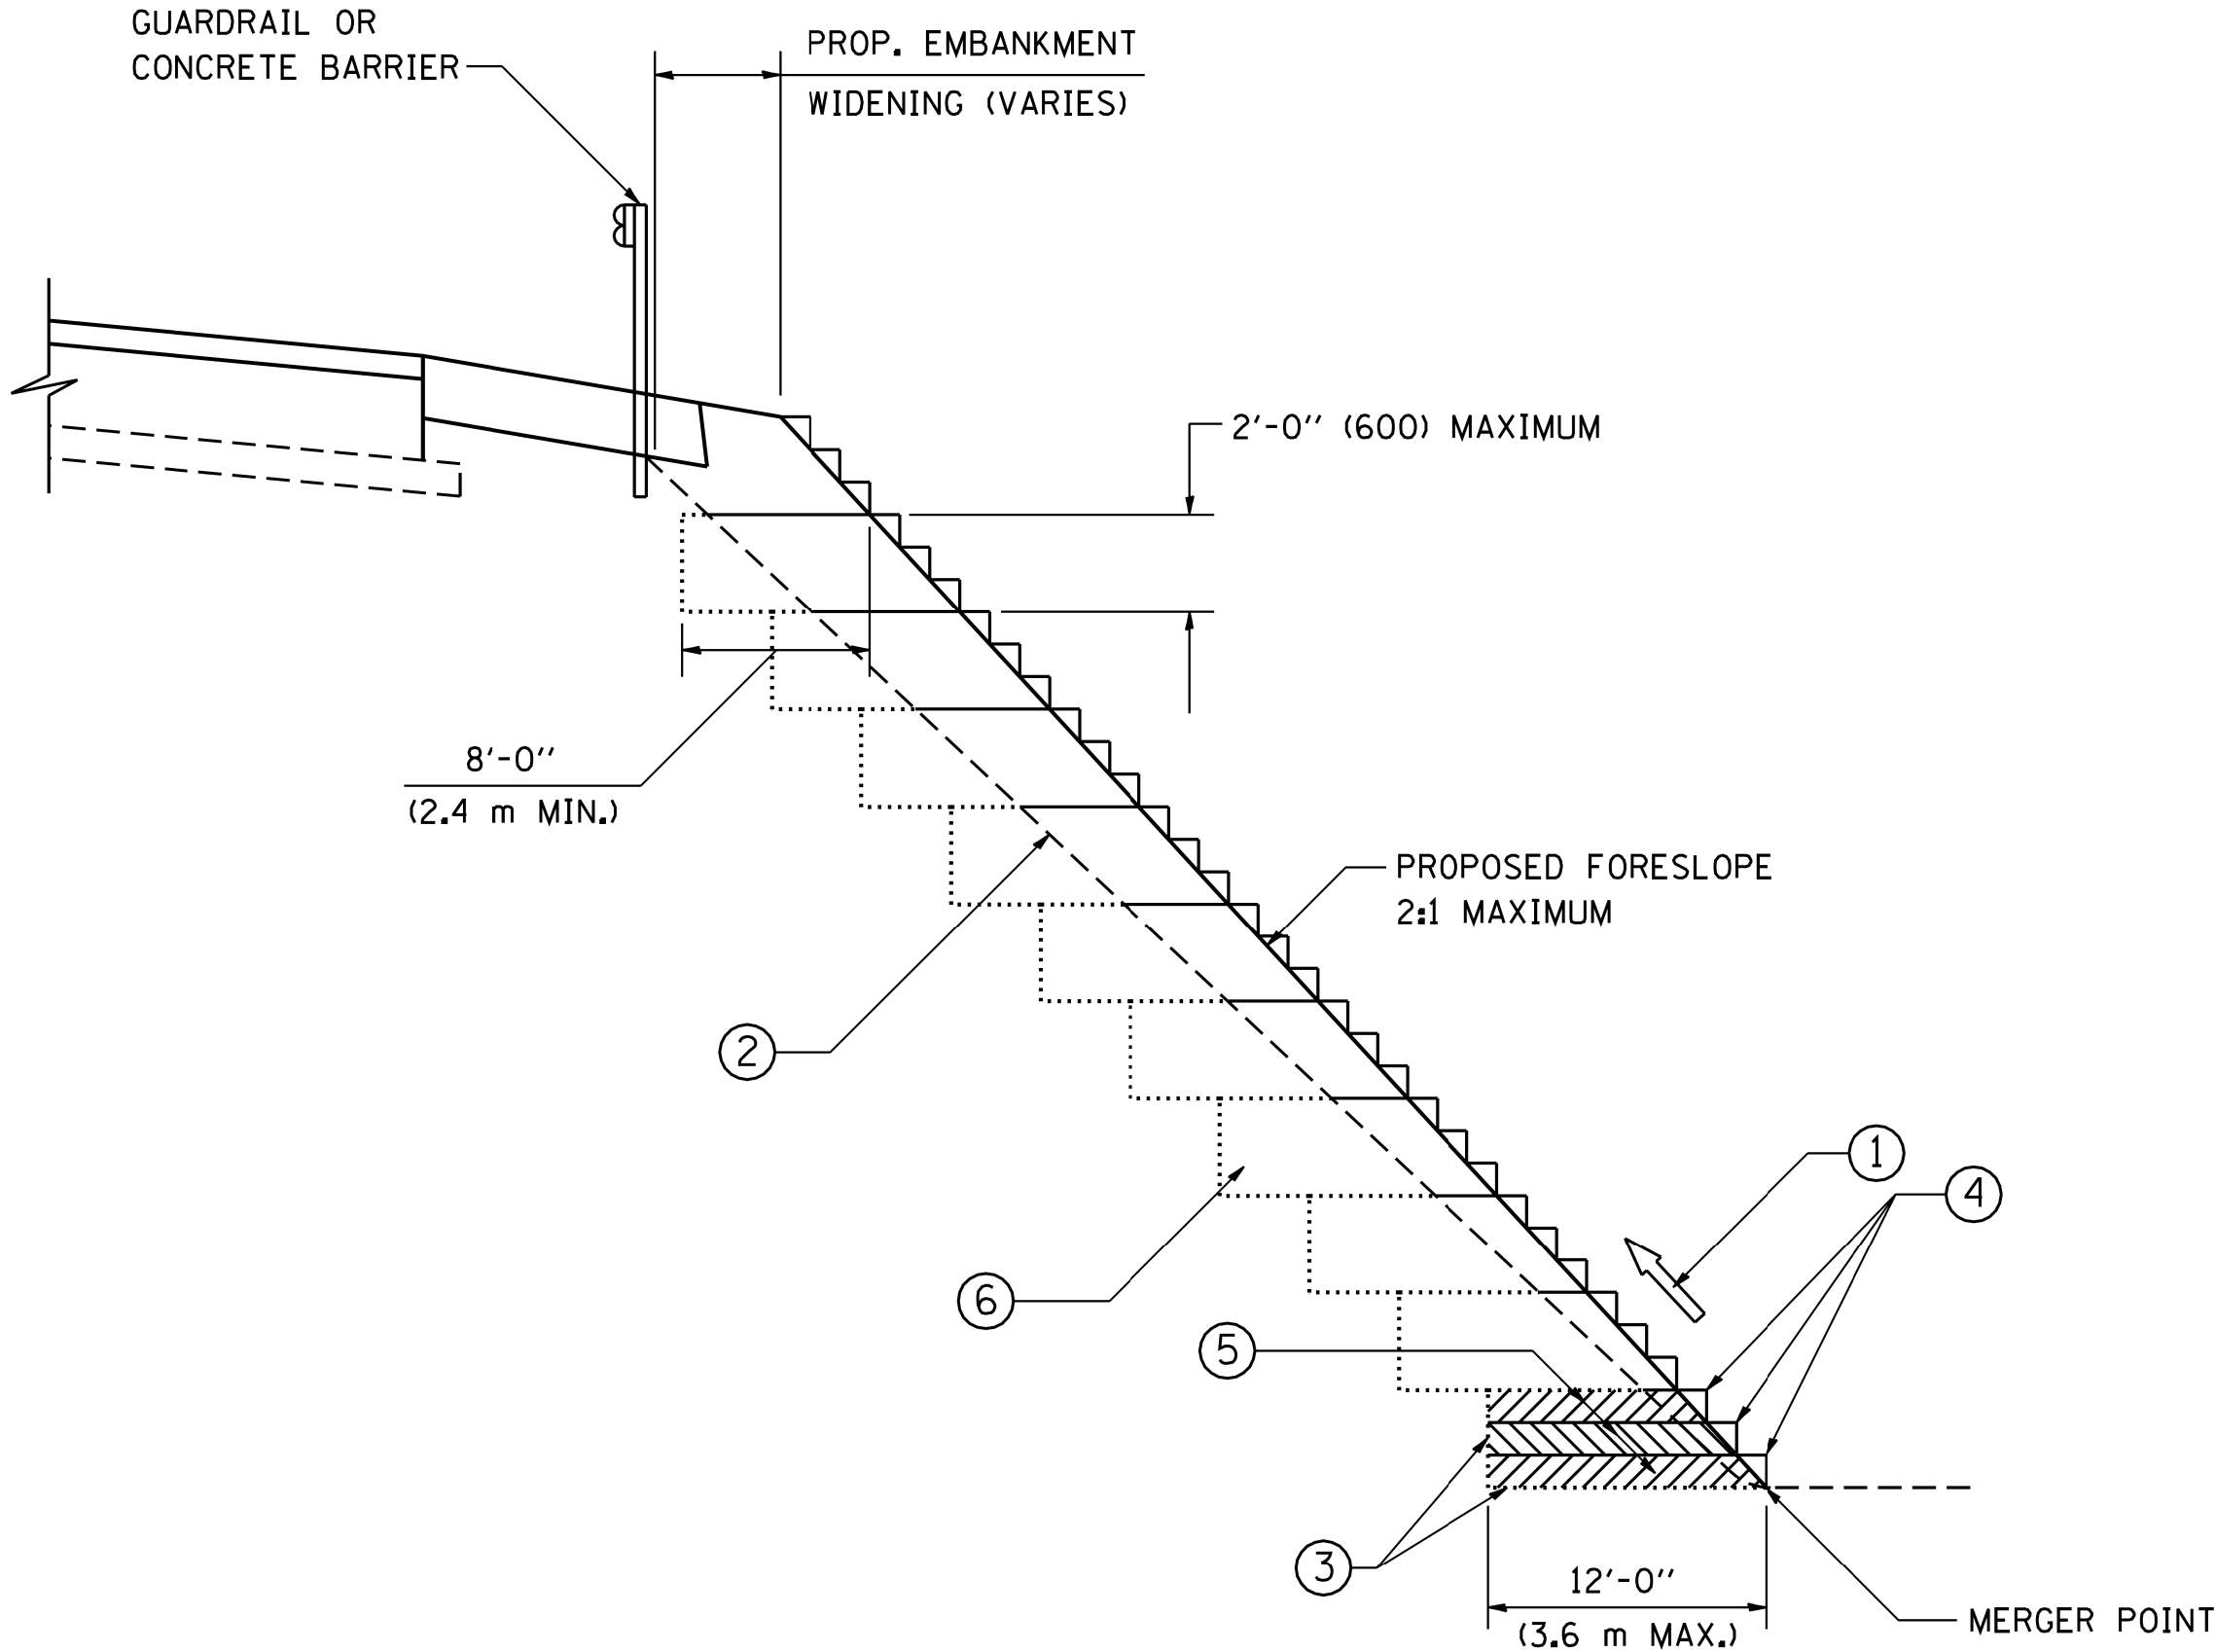

TYPICAL BENCHING DETAIL
FOR EMBANKMENT

NOTES:

1. CONSTRUCT SUCCEEDING BENCH CUTS AND EMBANKMENT PLACEMENT AND COMPACTION FROM BOTTOM TO TOP IN STAIRSTEP FASHION.
2. EXISTING FORESLOPE PREPARED IN ACCORDANCE WITH ARTICLE 205.03 OF THE STANDARD SPECIFICATIONS.
3. BENCH CUT EXISTING SLOPE TYPICAL FOR EACH STEP.
4. TRIM TO FINAL SLOPE.
5. EQUAL 8-INCH (200) LIFTS OF EMBANKMENT COMPACTED IN ACCORDANCE WITH ARTICLE 205.05 OF THE STANDARD SPECIFICATIONS.
6. EXCAVATION OF BENCH CUTS WITHIN EXISTING EMBANKMENT WILL BE PAID FOR AT THE CONTRACT UNIT PRICE PER CUBIC METER OR CUBIC YARD FOR "EARTH EXCAVATION". THIS PRICE WILL INCLUDE ALL LABOR AND MATERIAL, NO ADDITIONAL COMPENSATION WILL BE ALLOWED.
7. SLOPES SHALL BE BENCHED ACCORDING TO THIS DETAIL WHEN THE SLOPE IS STEEPER THAN 4:1 AND THE HEIGHT IS GREATER THAN 5' (1.5 m).

ALL DIMENSIONS ARE IN INCHES (MILLIMETERS)
UNLESS OTHERWISE SHOWN.


FILE NAME = W:\Projects\2013\130174 WalkerPhill\cadd\Gw\1\Drawings\DT-D1-TC10.dgn

FILE NAME =	USER NAME = geglennobt	DESIGNED - LHA	REVISED - J. OBERLE 10-18-95
W:\diststd\22x34\tcl0.dgn		DRAWN -	REVISED - A. HOUSEH 03-06-96
	PLOT SCALE = 50.000 ' / IN.	CHECKED -	REVISED - A. HOUSEH 10-15-96
	PLOT DATE = 1/4/2008	DATE - 06-89	REVISED -T. RAMMACHER 01-06-00

STATE OF ILLINOIS
DEPARTMENT OF TRANSPORTATION

TRAFFIC CONTROL AND PROTECTION FOR SIDE ROADS, INTERSECTIONS, AND DRIVEWAYS			
SCALE: NONE	SHEET NO. 1	OF 1 SHEETS	STA. TO STA.

C.H. RTE.	SECTION	COUNTY	TOTAL SHEETS	SHEET NO.
46	08-00133-01-BR	KANE	87	61
TC-10		CONTRACT NO.XXXXXX		
FED. ROAD DIST. NO. 1 ILLINOIS FED. AID PROJECT				

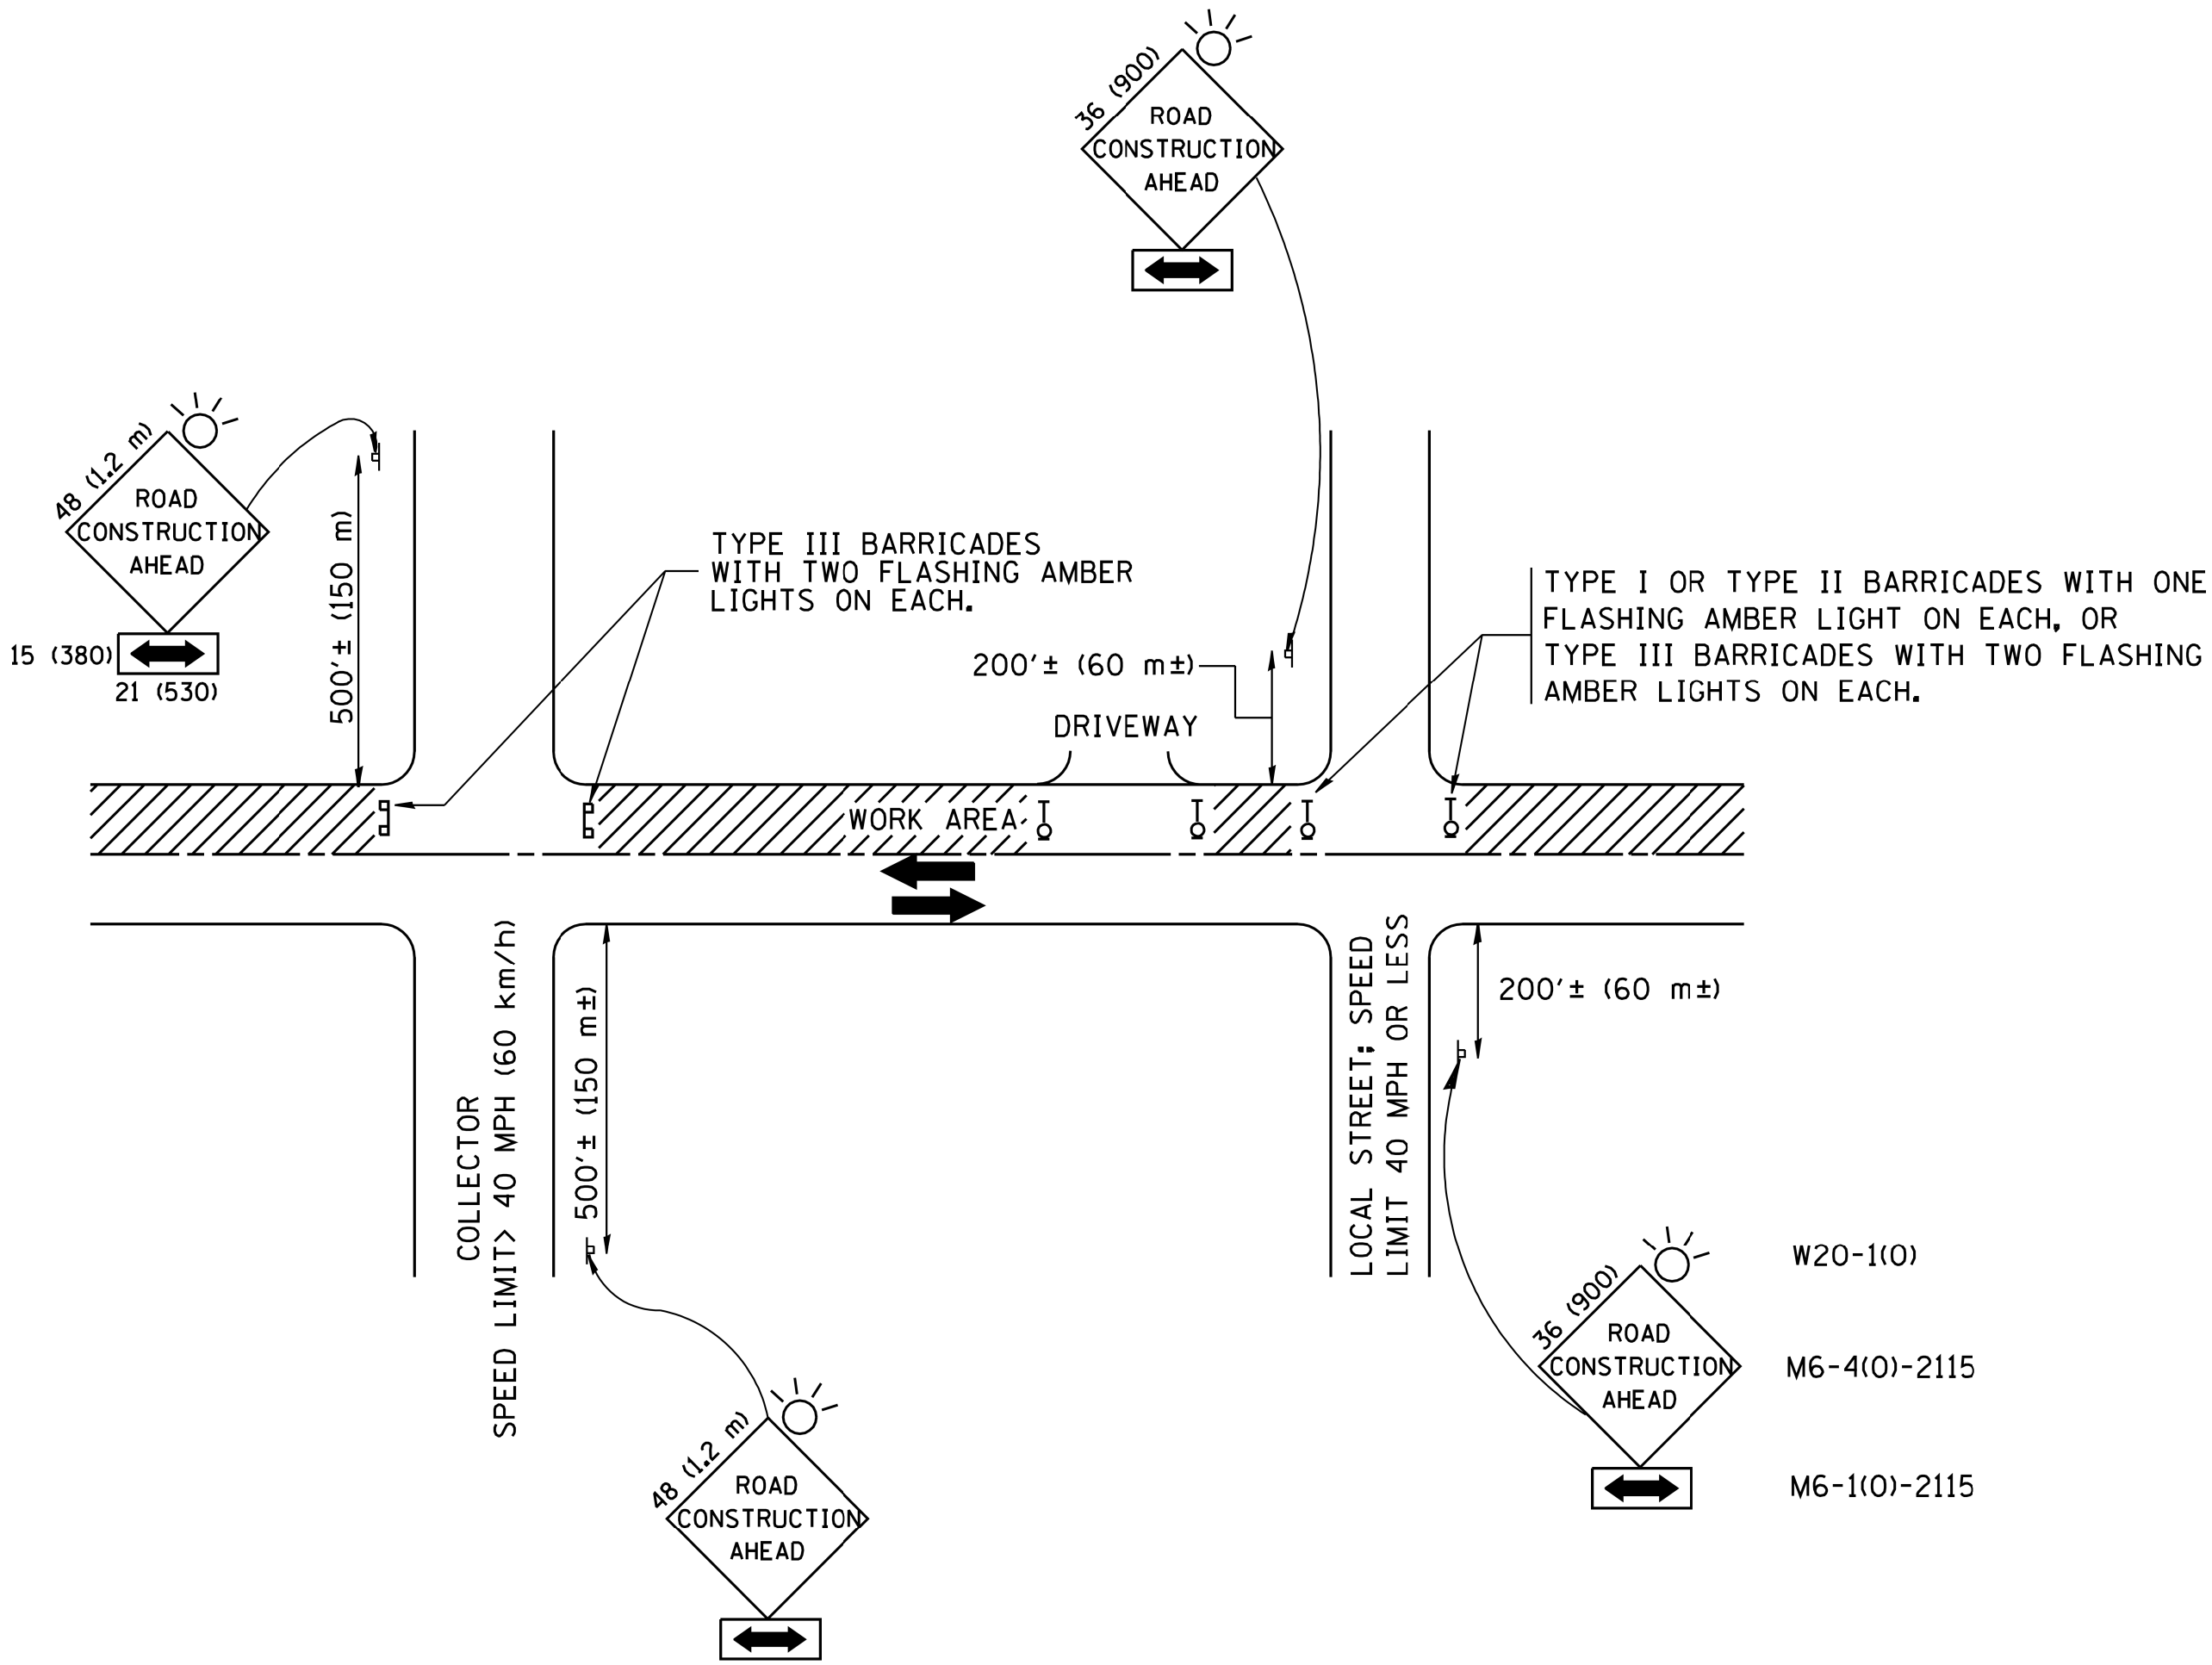

TRAFFIC CONTROL AND PROTECTION FOR SIDE ROADS, INTERSECTIONS, AND DRIVEWAYS

NOTES:

A. FOR NO LANE RESTRICTION ON THE SIDE ROAD OR DRIVEWAYS

1. SIDE ROAD WITH A SPEED LIMIT OF 40 MPH (60 km/h) OR LESS AS SHOWN ON THE DRAWING AND AS DIRECTED BY THE ENGINEER:

a) ONE ROAD CONSTRUCTION AHEAD SIGN 36 x 36 (900x900) WITH A FLASHER AND FLAG MOUNTED ON IT APPROXIMATELY 200' (60 m) IN ADVANCE OF THE MAIN ROUTE.

b) THE CLOSED PORTION OF THE MAIN ROUTE SHALL BE PROTECTED BY BLOCKING WITH TYPE I, TYPE II OR TYPE III BARRICADES, 1/3 OF THE CROSS SECTION OF THE CLOSED PORTION.

2. SIDE ROAD WITH A SPEED LIMIT GREATER THAN 40 MPH (60 km/h) AS SHOWN ON THE DRAWING AND AS DIRECTED BY THE ENGINEER:

a) ONE ROAD CONSTRUCTION AHEAD SIGN 48 x 48 (1.2 m x 1.2 m) WITH A FLASHER MOUNTED ON IT APPROXIMATELY 500' (150 m) IN ADVANCE OF THE MAIN ROUTE.

b) THE CLOSED PORTION OF THE MAIN ROUTE SHALL BE PROTECTED BY BLOCKING WITH TYPE III BARRICADES, 1/2 OF THE CROSS SECTION OF THE CLOSED PORTION.

3. WHEN THE SIDE ROAD LIES BETWEEN THE BEGINNING OF THE MAINLINE SIGNING AND THE WORK ZONE, A SINGLE HEADED ARROW (M6-1) SHALL BE USED IN LIEU OF THE DOUBLE HEADED ARROW (M6-4).

B. FOR A LANE CLOSURE ON A SIDE ROAD OR DRIVEWAY:


USE APPLICABLE PORTIONS OF THE TYPICAL APPLICATION OF TRAFFIC CONTROL DEVICES (STD. 701501, STD. 701606 OR THE APPROPRIATE STANDARD). THE SPACING OF SIGNS AND BARRICADES SHALL BE ADJUSTED FOR FIELD CONDITIONS AS DIRECTED BY THE ENGINEER. THE DIRECTIONAL ARROW SHALL BE COVERED OR REMOVED WHEN NO LONGER CONSISTENT WITH THE SIDE ROAD LANE CLOSURE.

C. ADVANCE WARNING SIGNS ARE TO BE OMITTED ON DRIVEWAY UNLESS OTHERWISE NOTED.

D. THE TRAFFIC CONTROL AND PROTECTION FOR SIDE ROADS, INTERSECTIONS, AND DRIVEWAYS SHALL BE INCIDENTAL TO THE COST OF SPECIFIED TRAFFIC CONTROL STANDARDS OR ITEMS.


All dimensions are in millimeters (inches) unless otherwise shown.

FILE NAME = \\NA\Projects\2013\130174 WalkerPhill\cadd\G.v\1\Dgn\Shk\DT-D1-TC13.dgn


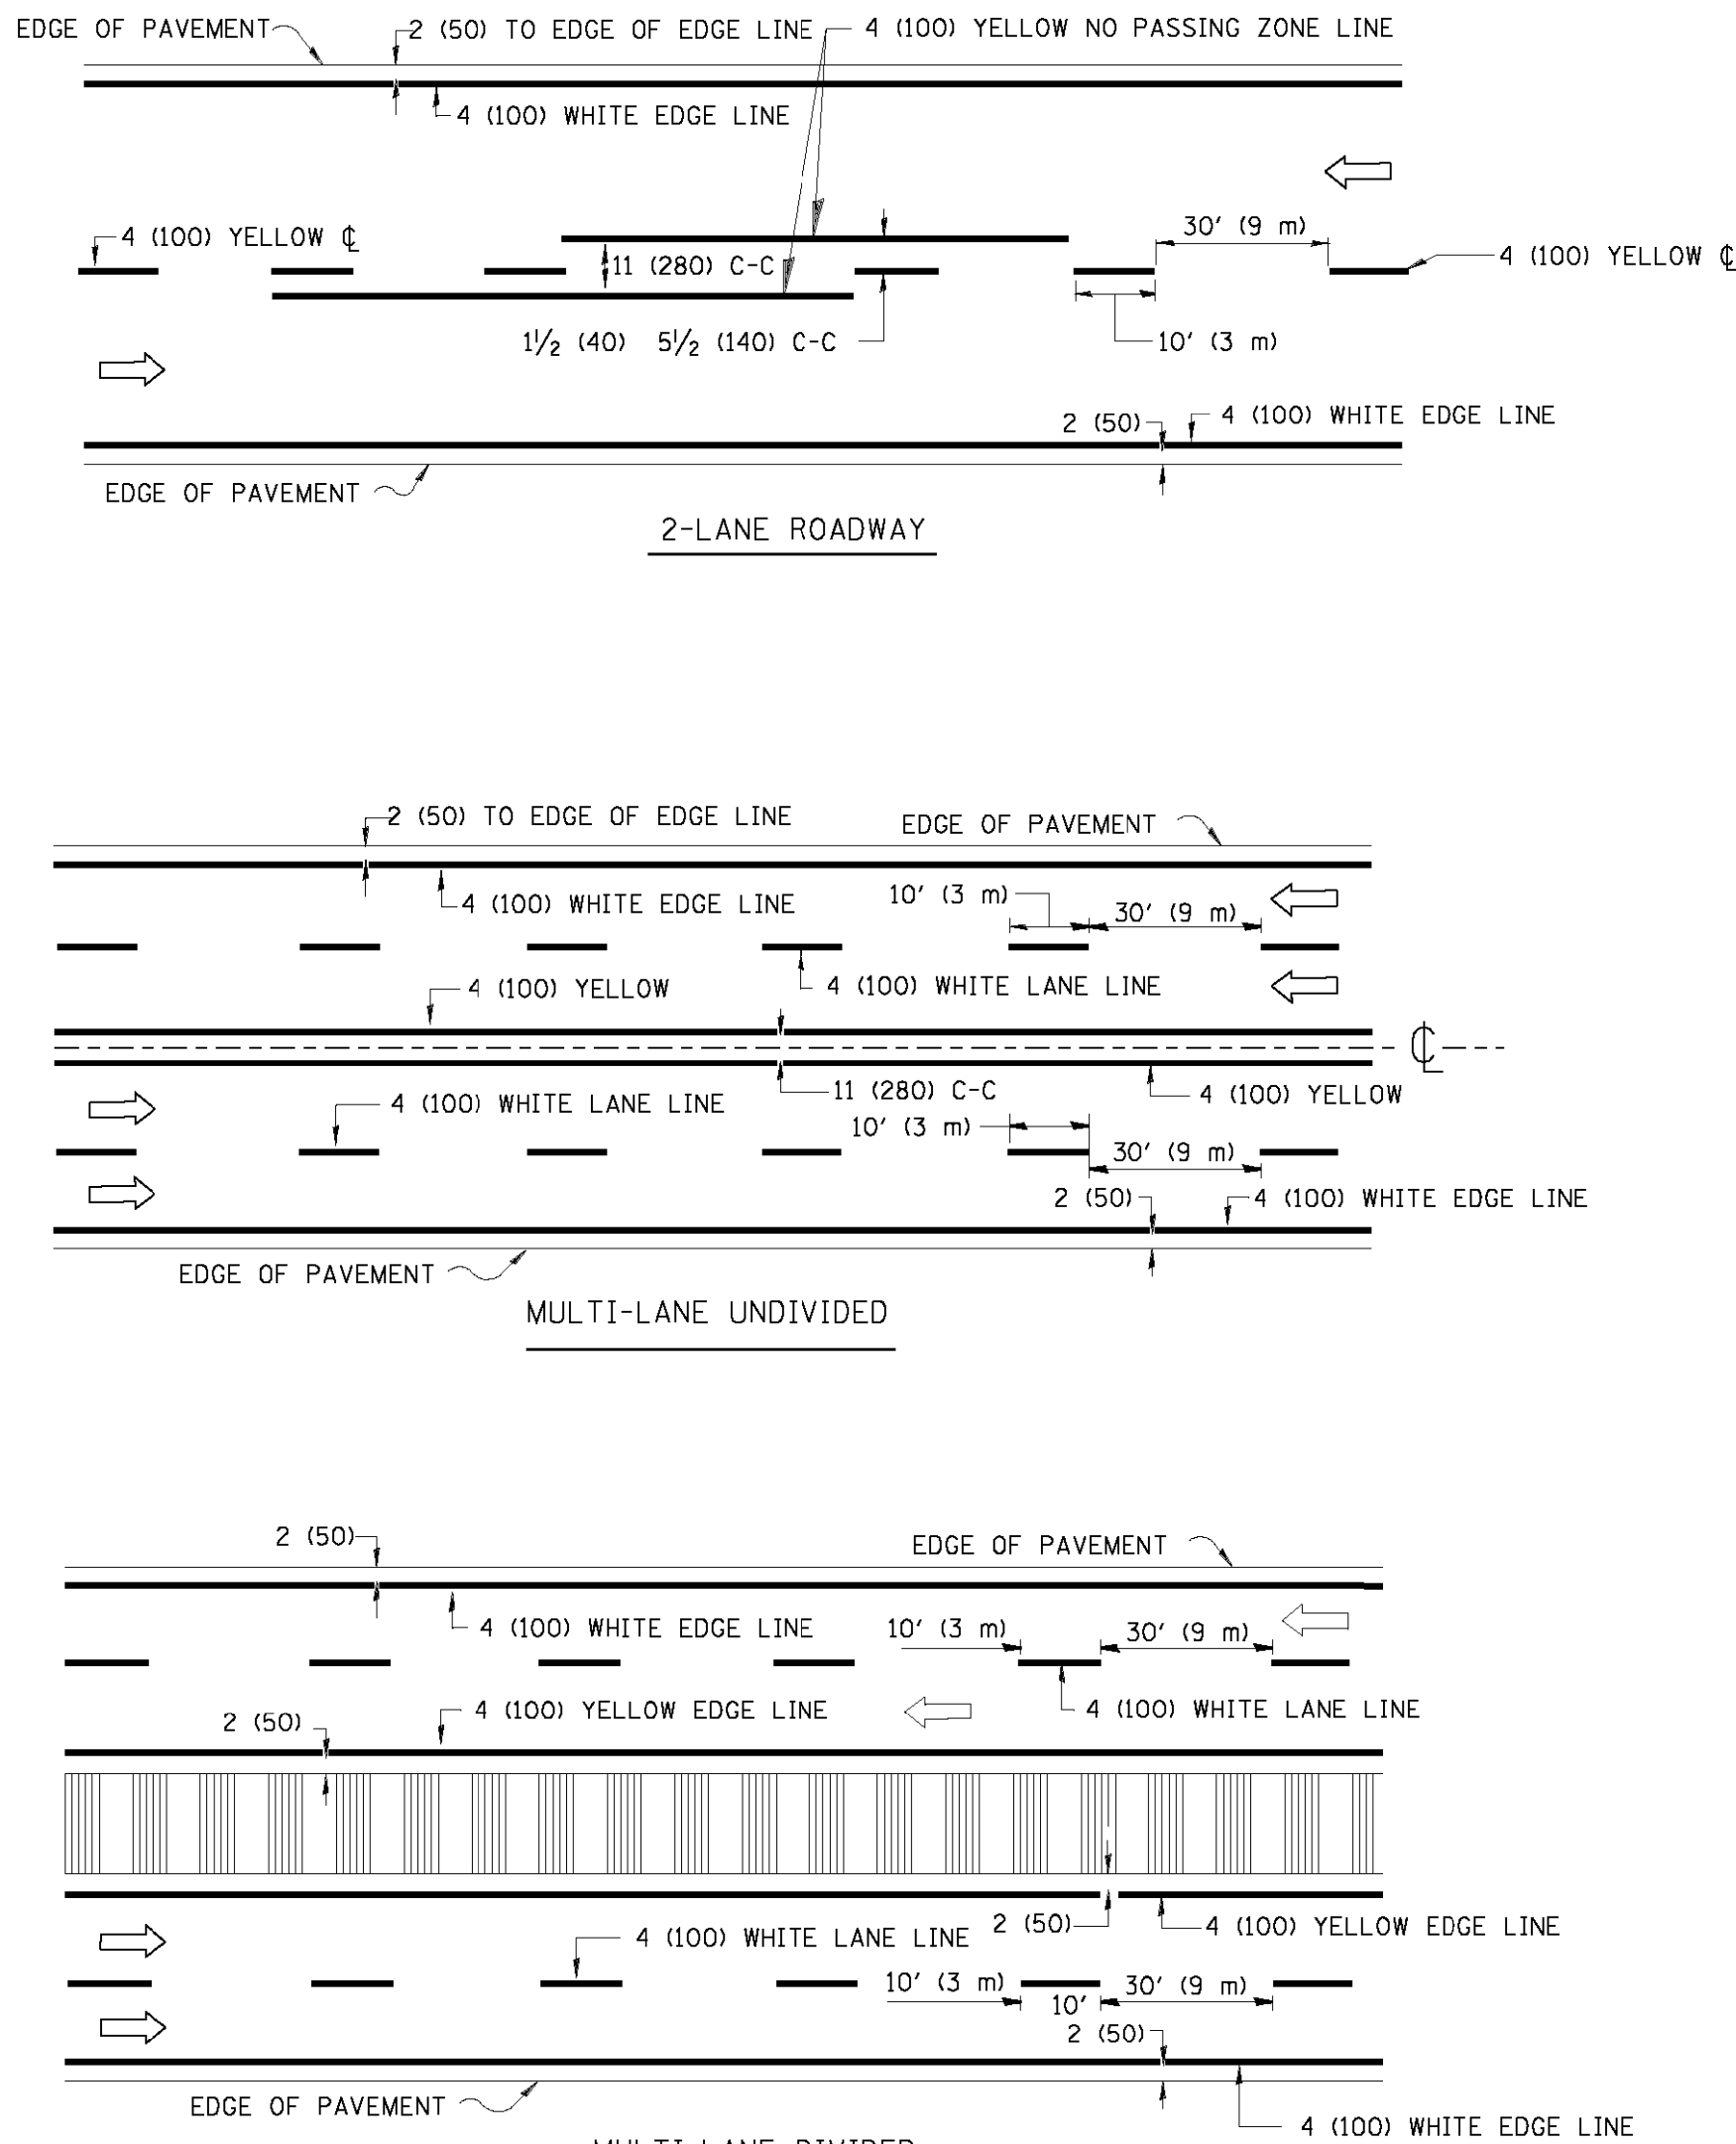


NOTE: MEDIANS WITH BARRIER CURB DO NOT REQUIRE AN EDGE LINE

TYPICAL LANE AND EDGE LINE MARKING

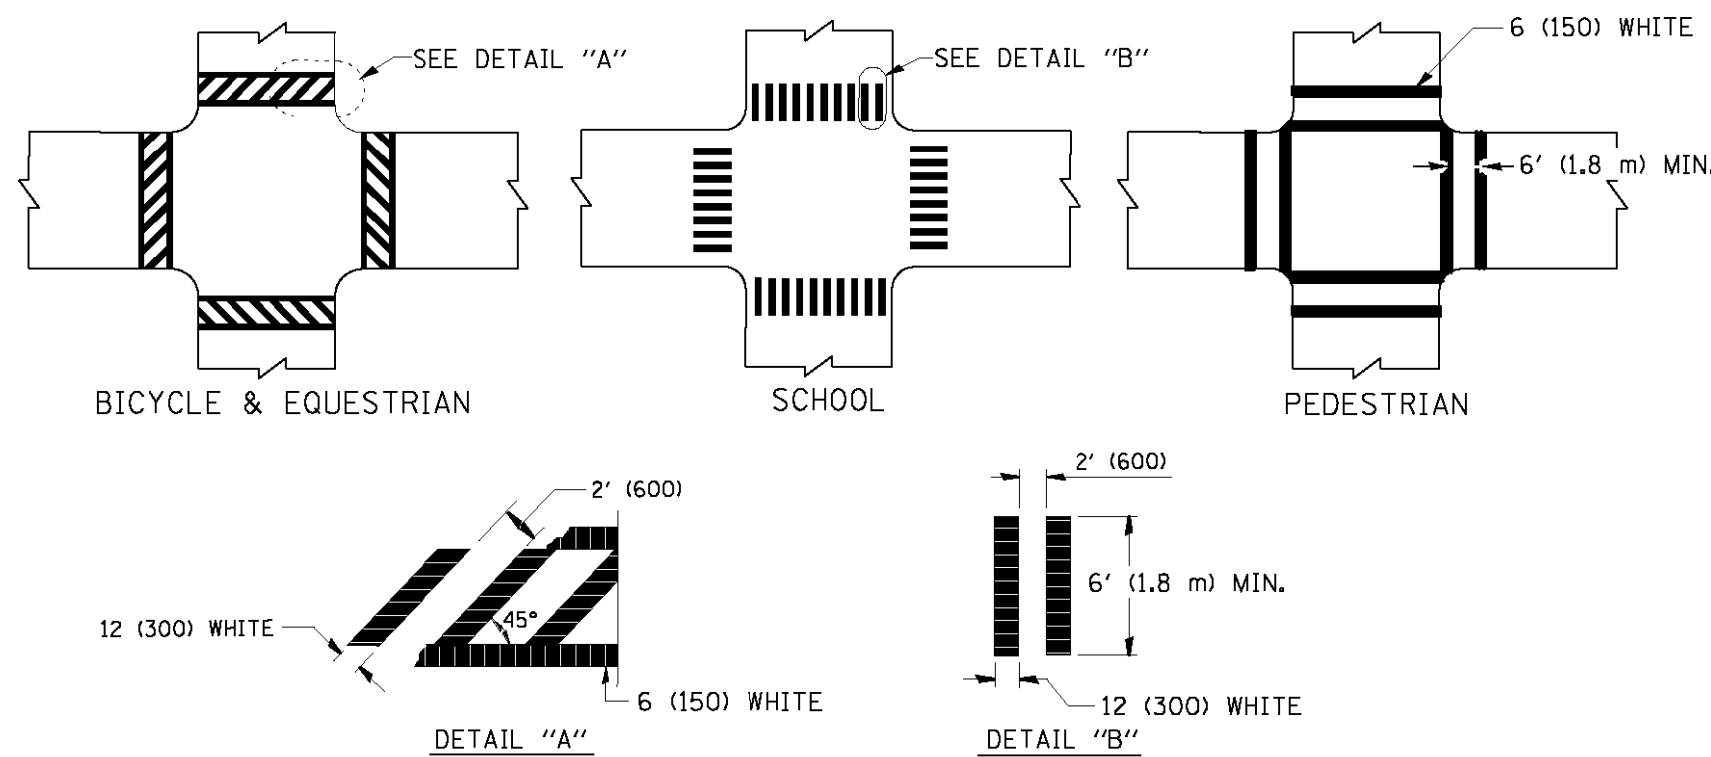


TYPICAL CROSSWALK MARKING

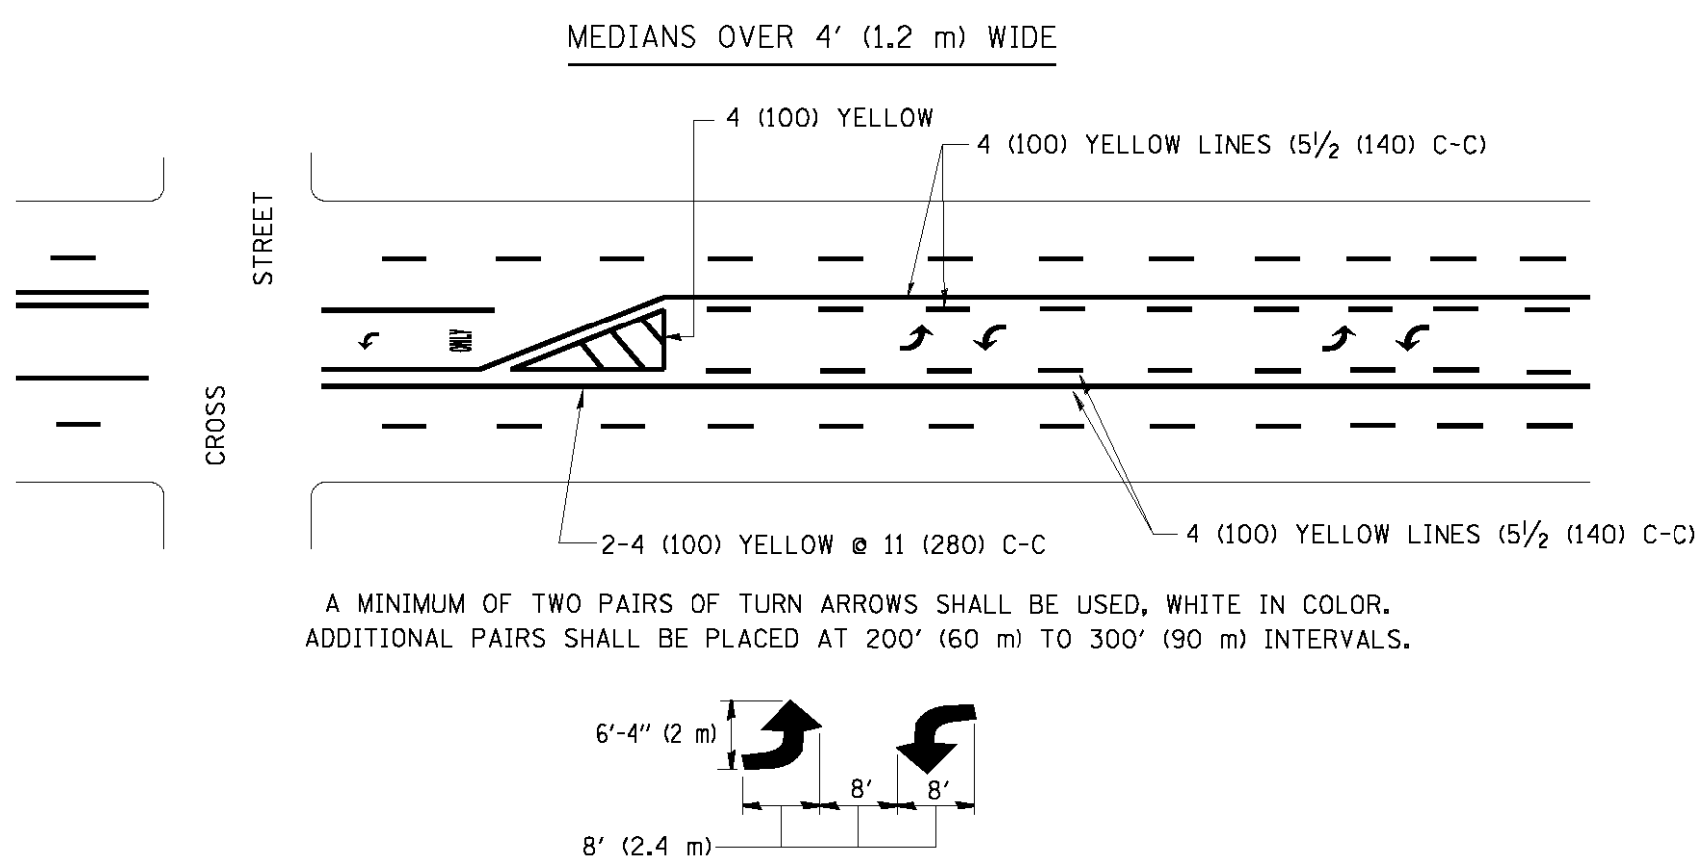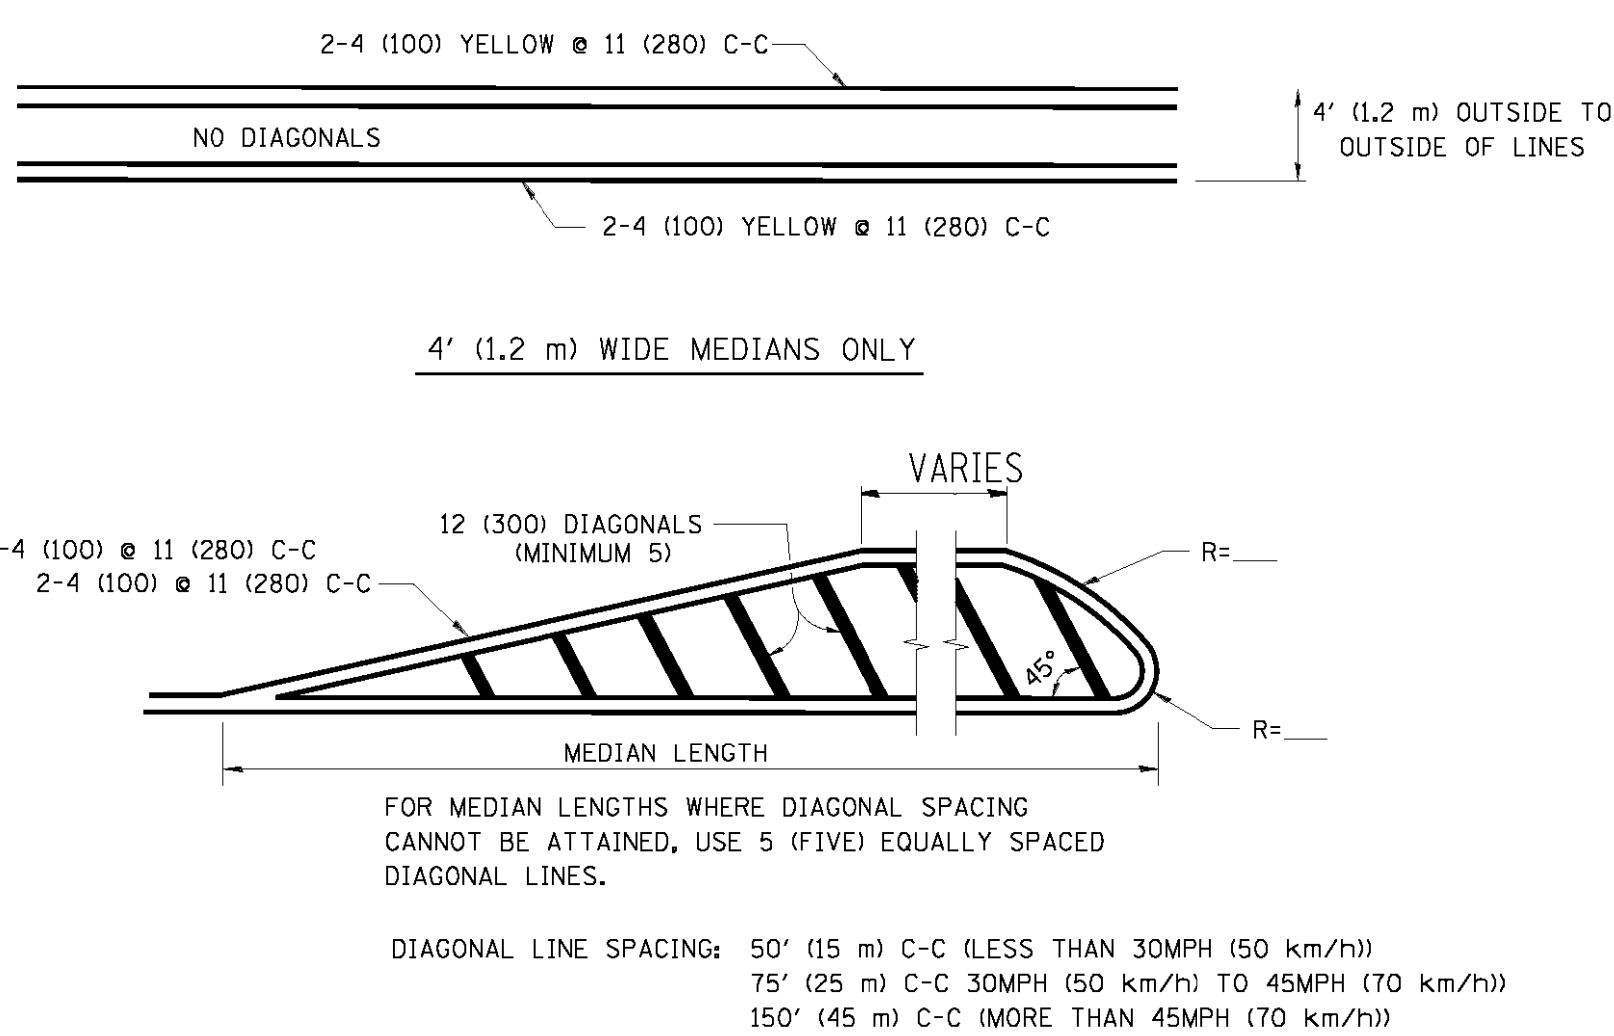

MEDIAN WITH TWO-WAY LEFT TURN LANE

TYPICAL PAINTED MEDIAN MARKING

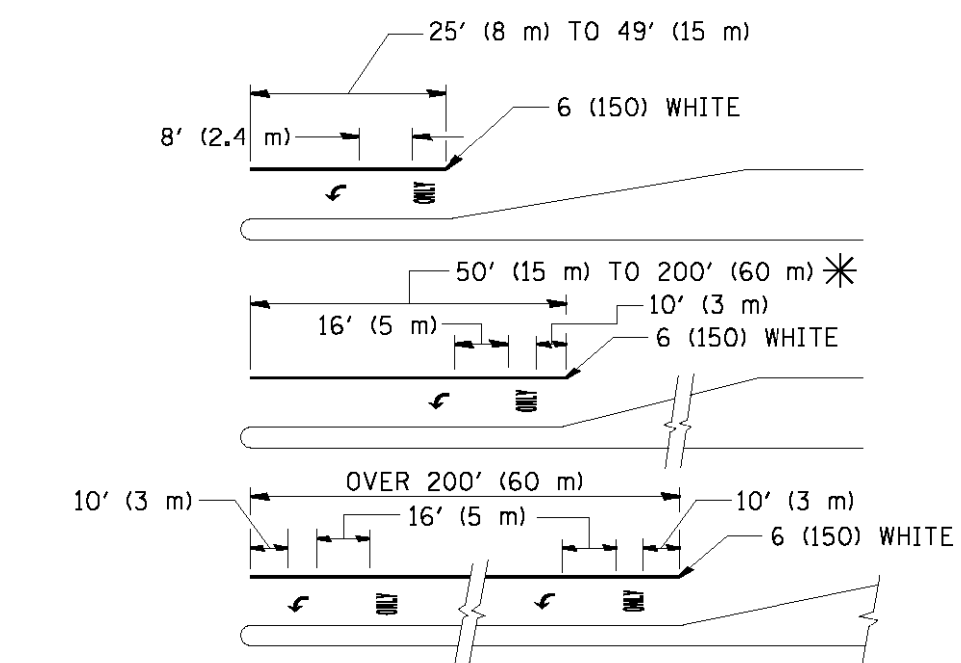


FULL SIZE LETTERS 8' (2.4 m) AND ARROWS SHALL BE USED.
AREA = 15.6 SQ. FT. (1.5 m²) ONLY AREA = 20.8 SQ. FT. (1.9 m²)

* TURN LANES IN EXCESS OF 400' (120 m) IN LENGTH MAY HAVE AN ADDITIONAL SET OF ARROW - "ONLY" INSTALLED MIDWAY BETWEEN THE OTHER TWO SETS OF ARROW - "ONLY".

TYPICAL LEFT (OR RIGHT) TURN LANE

TYPICAL TURN LANE MARKING

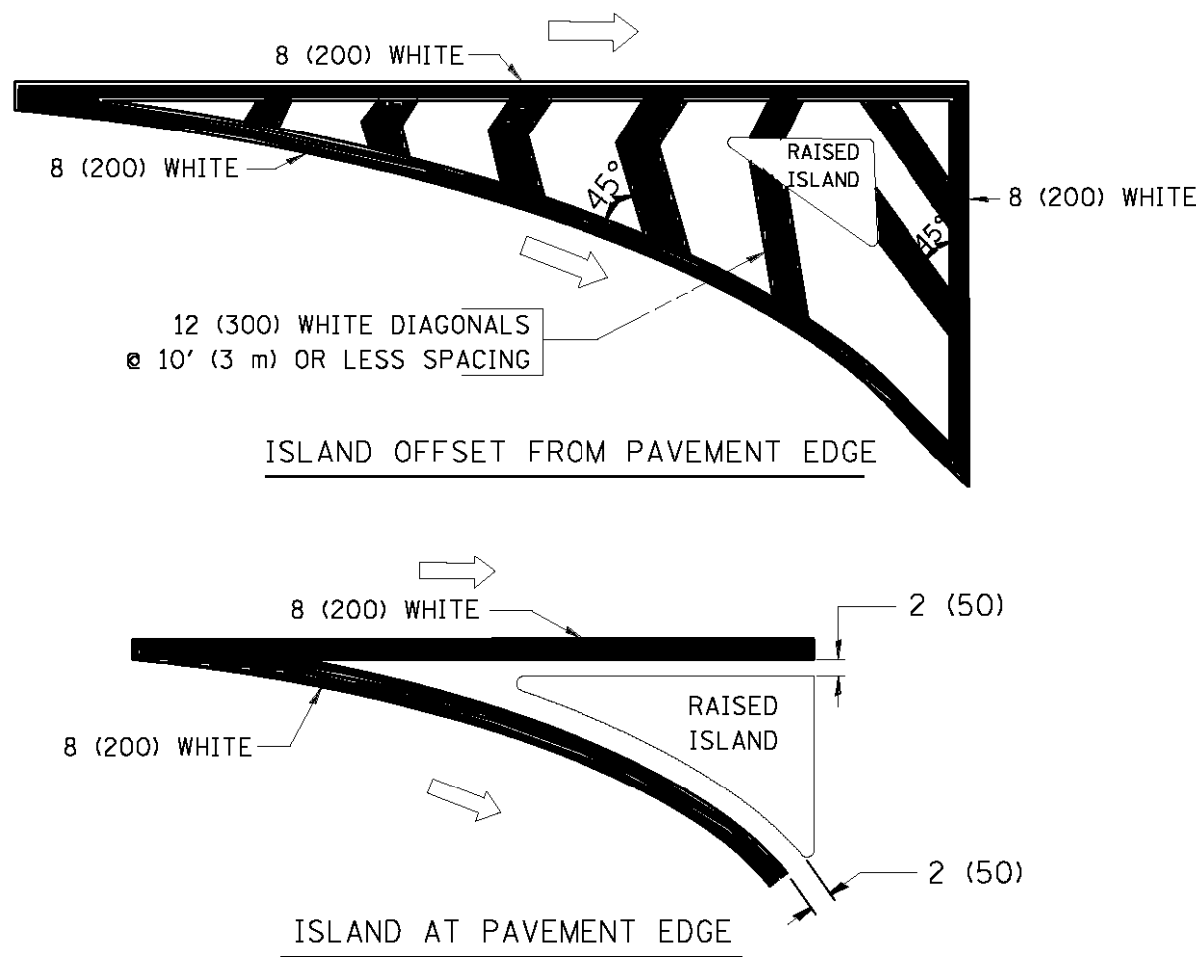

TYPICAL ISLAND MARKING

TYPE OF MARKING	WIDTH OF LINE	PATTERN	COLOR	SPACING / REMARKS
CENTERLINE ON 2 LANE PAVEMENT	4 (100)	SKIP-DASH	YELLOW	10' (3 m) LINE WITH 30' (9 m) SPACE
CENTERLINE ON MULTI-LANE UNDIVIDED PAVEMENT	2 @ 4 (100)	SOLID	YELLOW	11 (280) C-C
NO PASSING ZONE LINES: FOR ONE DIRECTION FOR BOTH DIRECTIONS	4 (100) 2 @ 4 (100)	SOLID SOLID	YELLOW YELLOW	5/2 (140) C-C FROM SKIP-DASH CENTERLINE 11 (280) C-C OMIT SKIP-DASH CENTERLINE BETWEEN
LANE LINES	4 (100) 5 (125) ON FREEWAYS	SKIP-DASH SKIP-DASH	WHITE WHITE	10' (3 m) LINE WITH 30' (9 m) SPACE
DOTTED LINES (EXTENSIONS OF CENTER, LANE OR TURN LANE MARKINGS)	SAME AS LINE BEING EXTENDED	SKIP-DASH	SAME AS LINE BEING EXTENDED	2' (600) LINE WITH 6' (1.8 m) SPACE
EDGE LINES	4 (100)	SOLID	YELLOW-LEFT WHITE-RIGHT	OUTLINE MOUNTABLE MEDIANS IN YELLOW; EDGE LINES ARE NOT USED NEXT TO BARRIER CURB
TURN LANE MARKINGS	6 (150) LINE; FULL SIZE LETTERS & SYMBOLS (8' (2.4m))	SOLID	WHITE	SEE TYPICAL TURN LANE MARKING DETAIL
TWO WAY LEFT TURN MARKING	2 @ 4 (100) EACH DIRECTION 8' (2.4m) LEFT ARROW	SKIP-DASH AND SOLID IN PAIRS	YELLOW WHITE	10' (3 m) LINE WITH 30' (9 m) SPACE FOR SKIP-DASH; 5/2 (140) C-C BETWEEN SOLID LINE AND SKIP-DASH LINE SEE TYPICAL TWO-WAY LEFT TURN MARKING DETAIL
CROSSWALK LINES (PEDESTRIAN) A. DIAGONALS (BIKE & EQUESTRIAN) B. LONGITUDINAL BARS (SCHOOL)	2 @ 6 (150) 12 (300) @ 45° 12 (300) @ 90°	SOLID SOLID SOLID	WHITE WHITE WHITE	NOT LESS THAN 6' (1.8 m) APART 2' (600) APART 2' (600) APART SEE TYPICAL CROSSWALK MARKING DETAILS.
STOP LINES	24 (600)	SOLID	WHITE	PLACE 4' (1.2 m) IN ADVANCE OF AND PARALLEL TO CROSSWALK, IF PRESENT. OTHERWISE, PLACE AT DESIRED STOPPING POINT. PARALLEL TO CROSSROAD CENTERLINE, WHERE POSSIBLE
PAINTED MEDIANS	2 @ 4 (100) WITH 12 (300) DIAGONALS @ 45° NO DIAGONALS USED FOR 4' (1.2 m) WIDE MEDIANS	SOLID	YELLOW; TWO WAY TRAFFIC WHITE; ONE WAY TRAFFIC	11 (280) C-C FOR THE DOUBLE LINE SEE TYPICAL PAINTED MEDIAN MARKING.
GORE MARKING AND CHANNELIZING LINES	8 (200) WITH 12 (300) DIAGONALS @ 45°	SOLID	WHITE	DIAGONALS: 15' (4.5 m) C-C (LESS THAN 30MPH (50 km/h)) 20' (6 m) C-C 30MPH (50 km/h) TO 45MPH (70 km/h) 30' (9 m) C-C (OVER 45MPH (70 km/h))
RAILROAD CROSSING	24 (600) TRANSVERSE LINES; "RR" IS 6' (1.8 m) LETTERS; 16 (400) LINE FOR "X"	SOLID	WHITE	SEE STATE STANDARD 780001 AREA OF: "R"=3.6 SQ. FT. (0.33 m ²) EACH "X"=54.0 SQ. FT. (5.0 m ²)
SHOULDER DIAGONALS	12 (300) @ 45°	SOLID	WHITE - RIGHT YELLOW - LEFT	50' (15 m) C-C (LESS THAN 30MPH (50 km/h)) 75' (25 m) C-C (30 MPH (50 km/h) TO 45MPH (70 km/h)) 150' (45 m) C-C (OVER 45MPH (70 km/h))

FOR FURTHER DETAILS ON PAVEMENT MARKING REFER TO STANDARD SPECIFICATIONS FOR ROAD AND BRIDGE CONSTRUCTION AND STATE STANDARD 780001.


All dimensions are in inches (millimeters) unless otherwise shown.

FILE NAME =	USER NAME = drvakosgn	DESIGNED - EVERS	REVISED -T. RAMMACHER 10-27-94
ca:\pwwork\pwwork\drvakosgn\d0108315\td013.dgn		DRAWN -	REVISED -C. JUCIUS 09-09-09
	PLOT SCALE = 50.000 ' / IN.	CHECKED -	REVISED -
	PLOT DATE = 9/9/2009	DATE - 03-19-90	REVISED -

STATE OF ILLINOIS DEPARTMENT OF TRANSPORTATION

DISTRICT ONE				C.W. .	SECTION	COUNTY	TOTAL SHEETS	SHEET NO.
TYPICAL PAVEMENT MARKINGS				46	08-00133-01-BR	KANE	87	62
				TC-13		CONTRACT	NO.XXXXXX	
SCALE: NONE	SHEET NO. 1	OF 1	SHEETS	STA.	TO STA.			
				FED. ROAD DIST. NO. 1 ILLINOIS FED. AID PROJECT				

FILE NAME = W:\Projects\2013\130174 WalkerPhill\RoadG.vi\Drawings\DT-D1-TC22.dgn

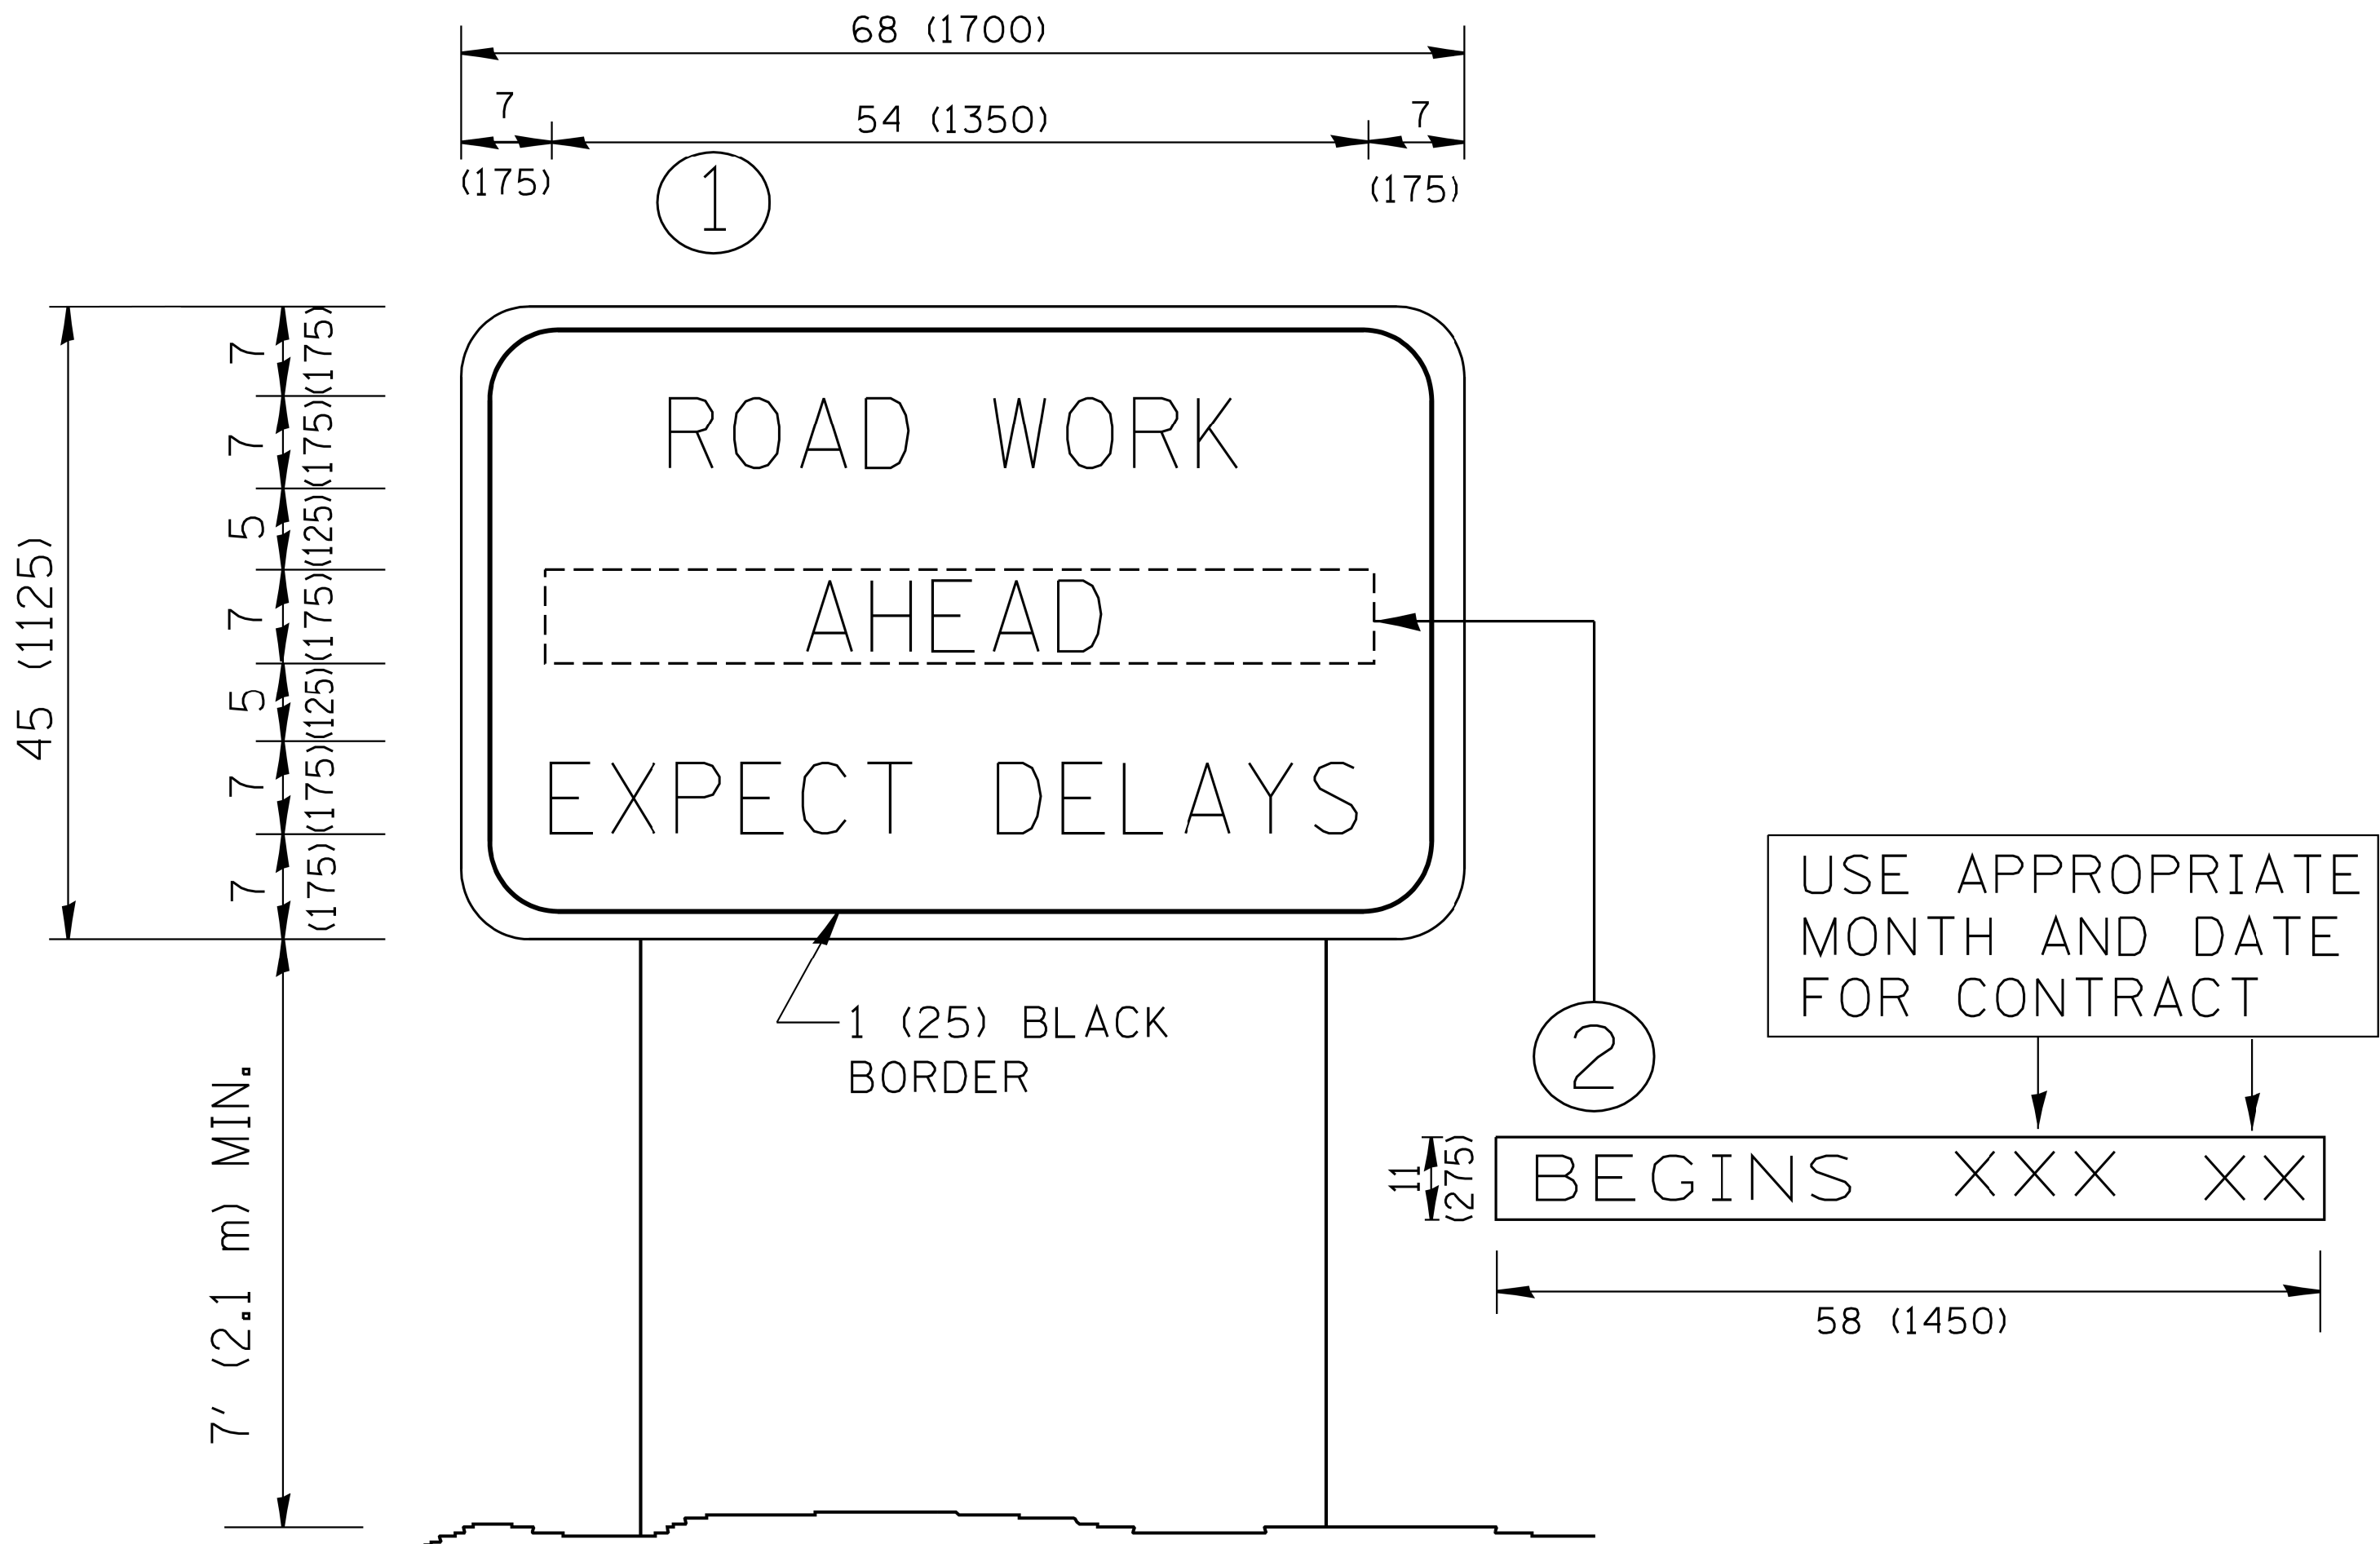

NOTES:

1. USE BLACK LETTERING ON ORANGE BACKGROUND.
2. ERECT SIGNS IN ADVANCE OF THE LOCATION FOR THE "ROAD CONSTRUCTION AHEAD" SIGN AT LOCATIONS AS DIRECTED BY THE ENGINEER.
3. ERECT SIGN ① WITH INSTALLED PANEL ② ONE WEEK PRIOR TO THE START OF CONSTRUCTION.
4. REMOVE PANEL ② SOON AFTER THE START OF CONSTRUCTION.
5. SEE SPECIAL PROVISION FOR "TEMPORARY INFORMATION SIGNING" FOR ADDITIONAL INFORMATION.
6. ONE SIGN ASSEMBLY EQUALS 25.70 SQ. FT. (2.3 SQ. M.)
7. SHALL BE PAID FOR AS TEMPORARY INFORMATION SIGNING.


ALL DIMENSIONS ARE IN INCHES (MILLIMETERS)
UNLESS OTHERWISE SHOWN.

FILE NAME =	USER NAME = geglano	DESIGNED -	REVISED - R. MIRS 09-15-97
W:\diststd\22x34\tc22.dgn		DRAWN -	REVISED - R. MIRS 12-11-97
	PLOT SCALE = 50.000' / IN.	CHECKED -	REVISED - T. RAMMACHER 02-02-99
	PLOT DATE = 1/4/2008	DATE -	REVISED - C. JUCIUS 01-31-07

STATE OF ILLINOIS
DEPARTMENT OF TRANSPORTATION

ARTERIAL ROAD INFORMATION SIGN			
SCALE: NONE	SHEET NO. 1 OF 1 SHEETS	STA.	TO STA.

C.H. RTE.	SECTION	COUNTY	TOTAL SHEETS	SHEET NO.
46	08-00133-01-BR	KANE	87	63
TC-22		CONTRACT	NO.XXXXXX	
FED. ROAD DIST. NO. 1 ILLINOIS FED. AID PROJECT				

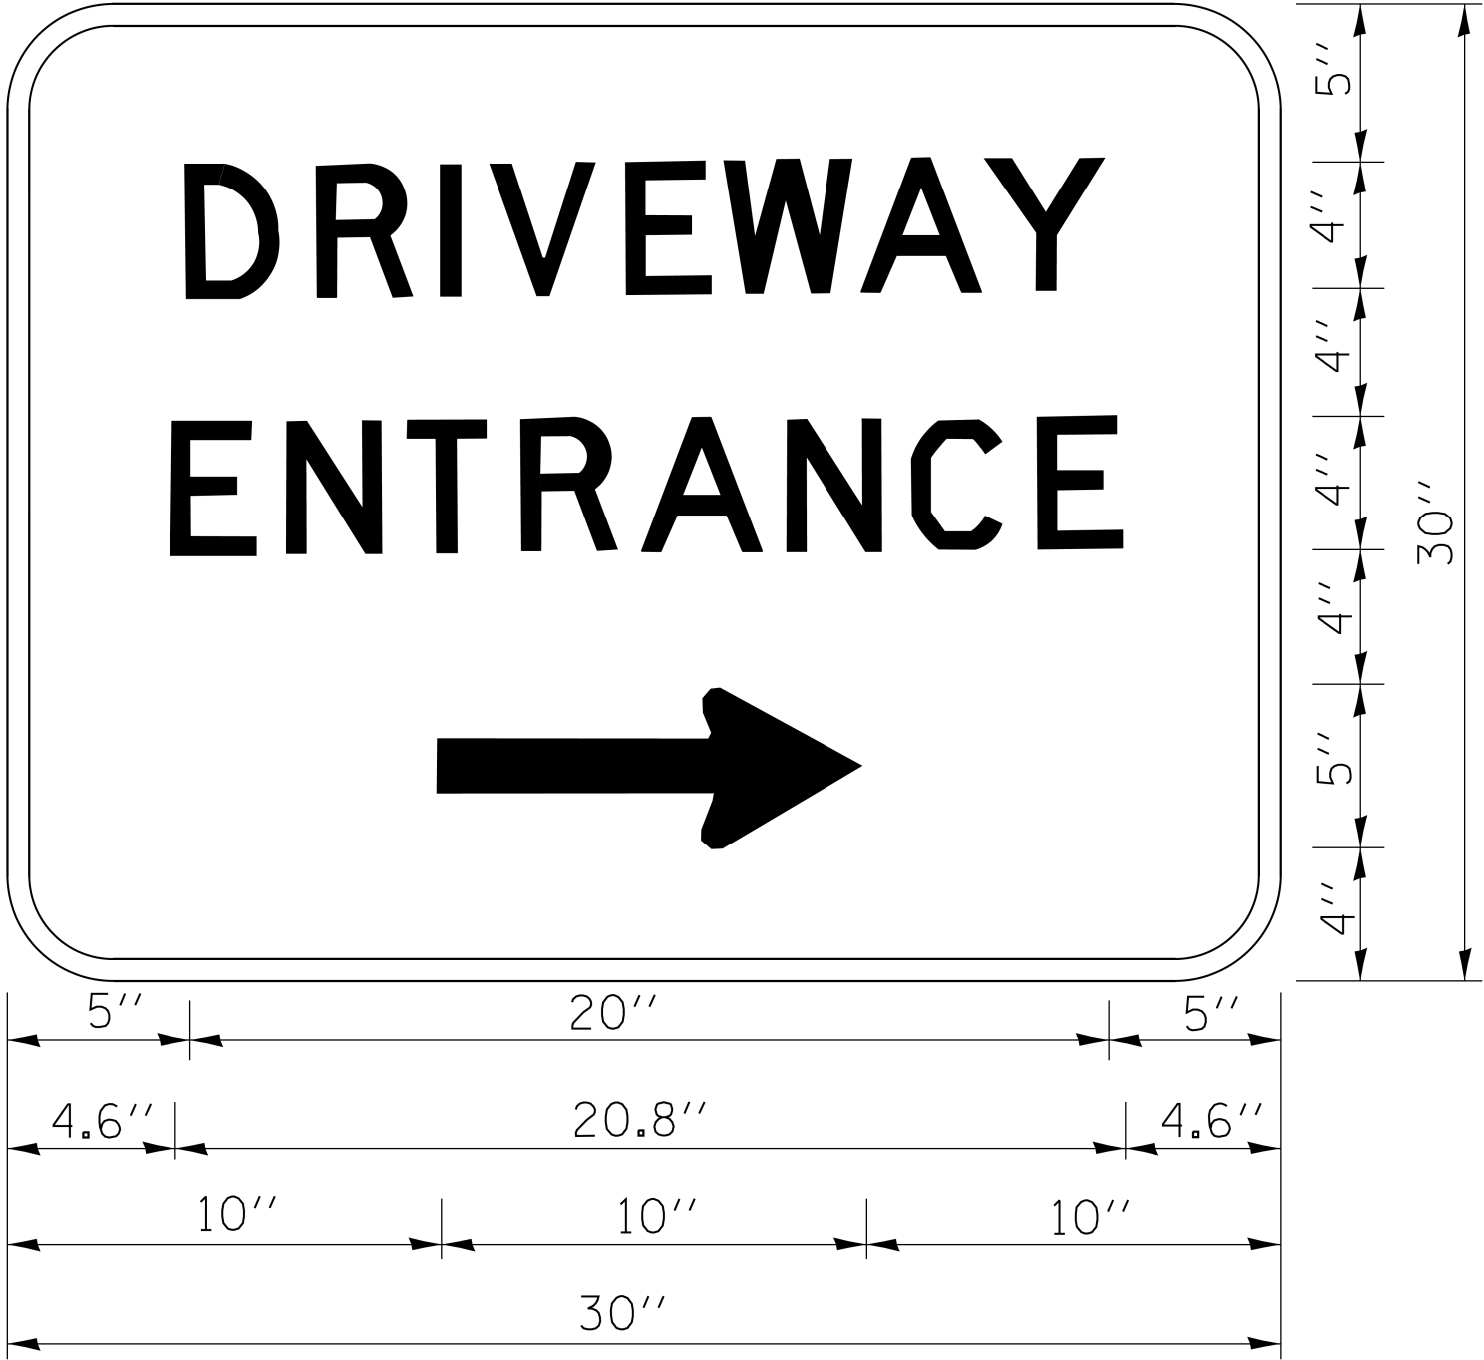

3.0" RADIUS, 0.5" BORDER, WHITE ON GREEN; REFLECTORIZED
"DRIVEWAY" D; "ENTRANCE" D; STANDARD ARROW CUSTOM 12.0" x 5.0"

NOTES:

1. HALF OF THE SIGNS WILL REQUIRE A LEFT HAND FACING ARROW.
2. TWO SIGNS SHALL BE USED AT EACH COMMERCIAL ENTRANCE
PLACED BACK-TO-BACK; ONE WITH A RIGHT HAND ARROW (SHOWN)
SHALL BE PLACED ON THE NEAR RIGHT SIDE THE DRIVEWAY
AND ONE WITH A LEFT HAND ARROW SHALL BE PLACED ON THE
FAR LEFT SIDE OF THE DRIVEWAY.
3. SIGNS TO BE PAID FOR AS ITEM "TEMPORARY INFORMATION SIGNING".

FILE NAME = W:\Projects\2013\130174 Walker\Phil\cadd\G.v1\Drawn\Shd\DT-D1-TC26.dgn

FILE NAME =	USER NAME = gaglianobt	DESIGNED -	REVISED - C. JUCIUS 02-15-07	STATE OF ILLINOIS DEPARTMENT OF TRANSPORTATION	DRIVEWAY ENTRANCE SIGNING			C.H. RTE.	SECTION	COUNTY	TOTAL SHEETS	SHEET NO.
ci:\pw-work\pwidot\gaglianobt\d0108315\tc26.dgn		DRAWN -	REVISED -					46	08-00133-01-BR	KANE	87	64
	PLOT SCALE = 50.000' / in.	CHECKED -	REVISED -		TC-26			CONTRACT NO.XXXXXX				
	PLOT DATE = 12/13/2012	DATE -	REVISED -		SCALE: NONE	SHEET NO. 1 OF 1 SHEETS	STA. TO STA.	FED. ROAD DIST. NO. 1 ILLINOIS FED. AID PROJECT				

FINAL SURVEY NOTE BOOK NO.	SURVEYED PLOTTED TEMPLATE AREAS CHECKED	BY	DATE

ORIGINAL SURVEY NOTE BOOK NO.	SURVEYED PLOTTED TEMPLATE AREAS CHECKED	BY	DATE

FILE NAME = K:\Projects\2013\130174 Walker\Plotted\Gull\08-STA. 50-SHT Channel.dgn



WILLS BURKE KELSEY ASSOCIATES LTD.

116 West Main Street, Suite 201
St. Charles, Illinois 60174

USER NAME = nparris

DESIGNED -

DRAWN -

CHECKED -

DATE - 9/8/2014

DESIGNED -	REVISED -
DRAWN -	REVISED -
CHECKED -	REVISED -
DATE -	REVISED -

KANE COUNTY
DIVISION OF TRANSPORTATION

CROSS SECTIONS
CHANNEL



SCALE: SHEET NO. 1 OF 3 SHEETS STA. TO STA.

C.H. RTE.	SECTION	COUNTY	TOTAL SHEETS	SHEET NO.
46	08-00133-01-BR	KANE	87	65
		CONTRACT NO.XXXXXXX		
ILLINOIS		FED. AID PROJECT		

FINAL SURVEY NOTE BOOK NO.	BY	DATE

ORIGINAL SURVEY NOTE BOOK NO.	BY	DATE

FILE NAME = K:\Projects\2013\130174 Walker\Plotted\Gull Dgn STA 51 V.S. SFT Channel.dgn

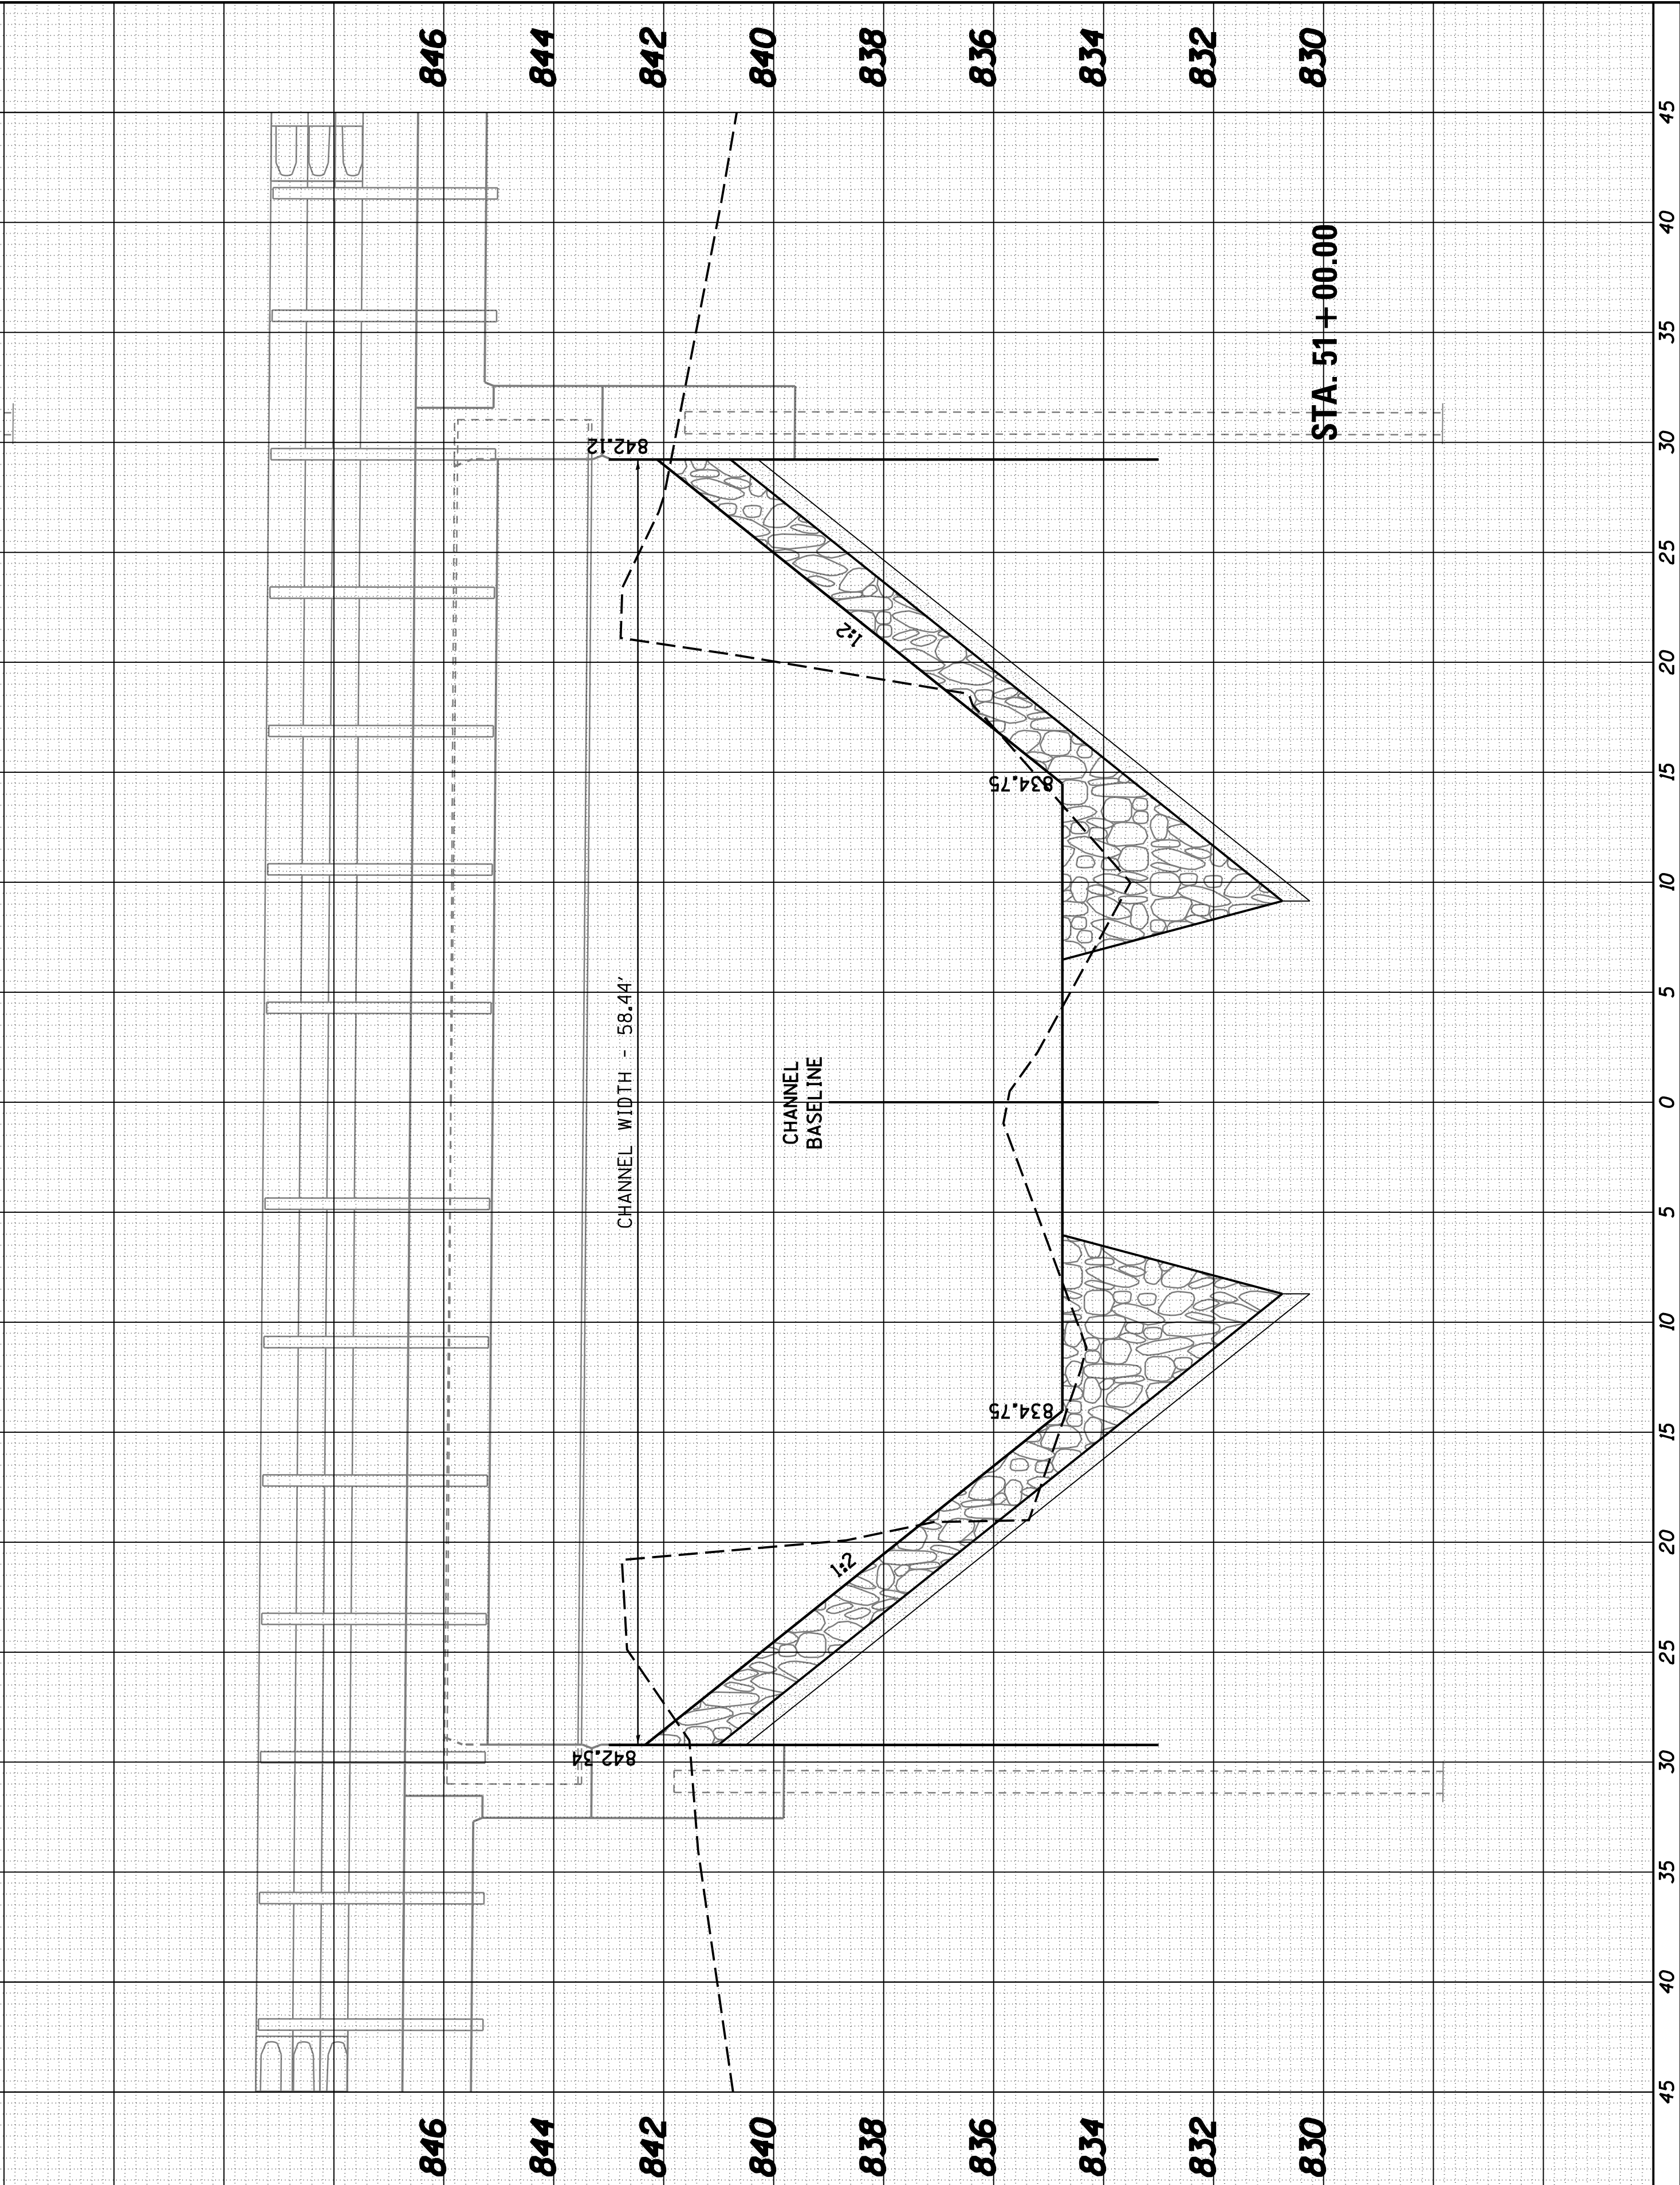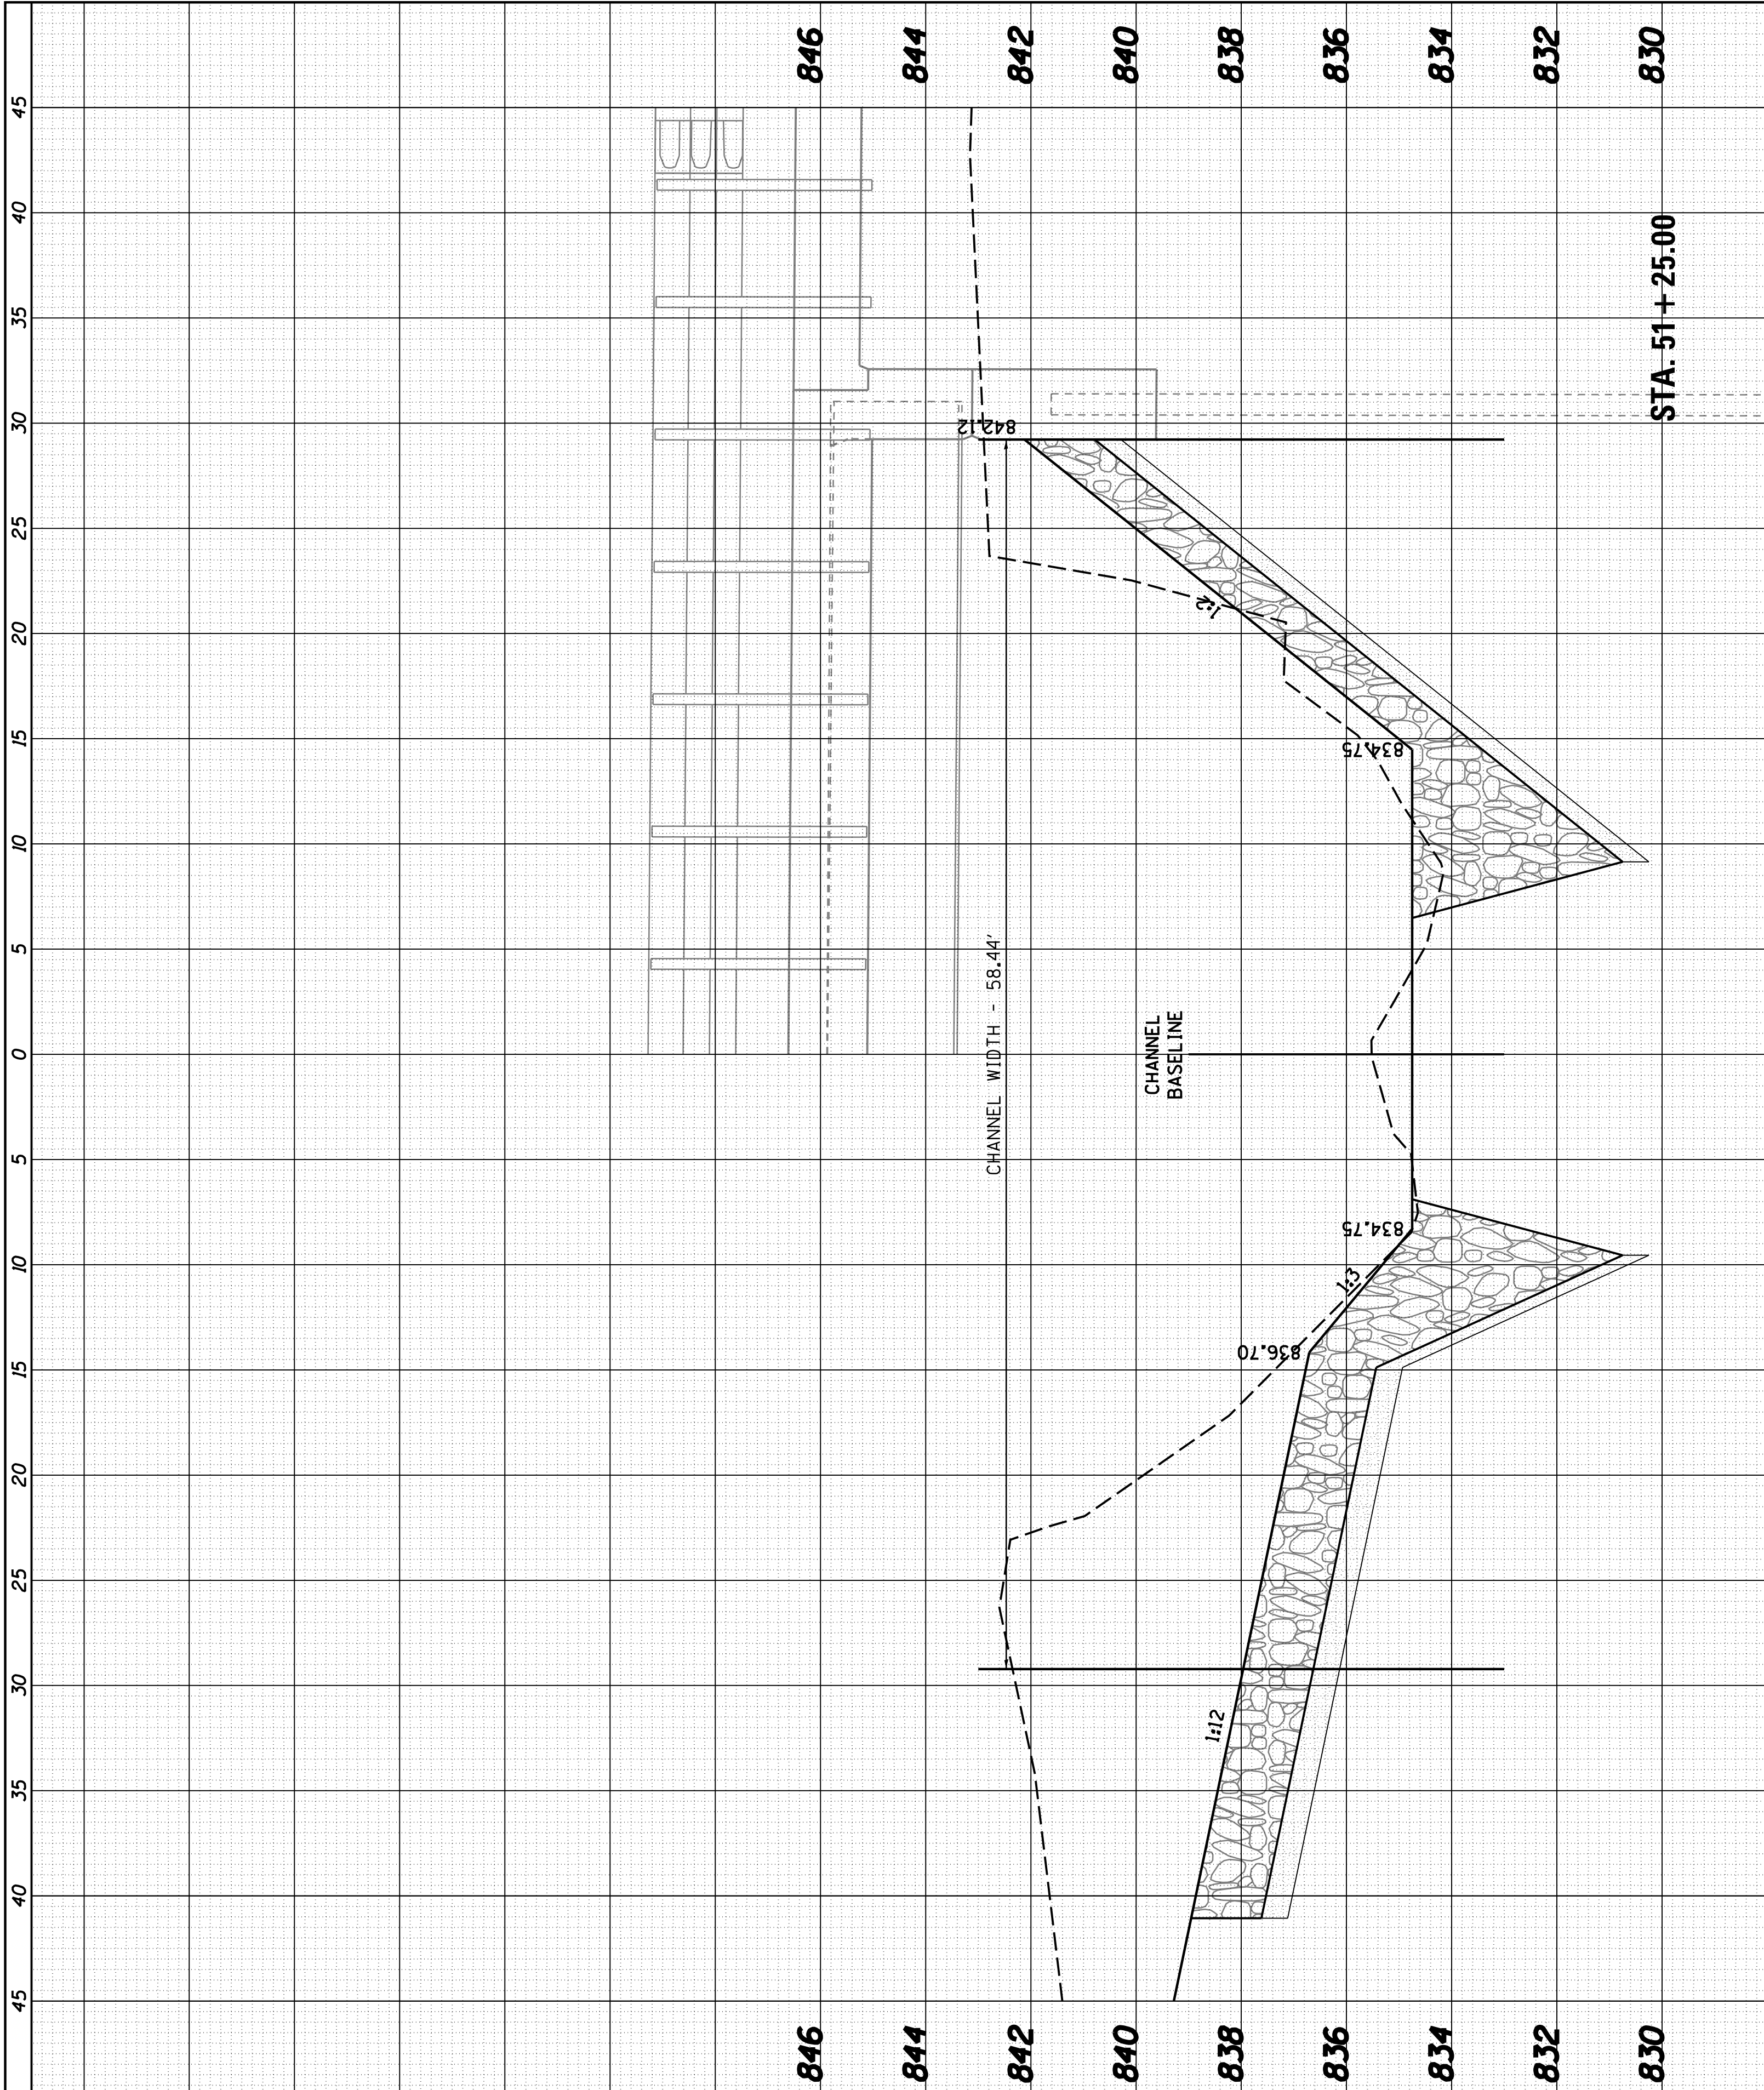


 WILLS BURKE KELSEY ASSOCIATES LTD. 116 West Main Street, Suite 201 St. Charles, Illinois 60174	USER NAME = nparris		DESIGNED -	REVISED -	KANE COUNTY DIVISION OF TRANSPORTATION	CROSS SECTIONS CHANNEL					C.H. RTE.	SECTION	COUNTY	TOTAL SHEETS	SHEET NO.	
	PLOT SCALE = 1:5		DRAWN -	REVISED -		SCALE:	SHEET NO. 2	OF 3	SHEETS	STA.	TO STA.	46	08-00133-01-BR	KANE	87	66
	PLOT DATE = 9/8/2014		CHECKED -	REVISED -								CONTRACT NO.XXXXXX				
			DATE -	REVISED -								ILLINOIS FED. AID PROJECT				

FINAL SURVEY NOTE BOOK NO.	SURVEYED PLOTTED TEMPLATE AREAS CHECKED	BY	DATE

ORIGINAL SURVEY NOTE BOOK NO.	SURVEYED PLOTTED TEMPLATE AREAS CHECKED	BY	DATE

FILE NAME = K:\Projects\2013\130174 Walker-Phillips\Woodhull\Drawings\511VS_SHT Channel.dgn

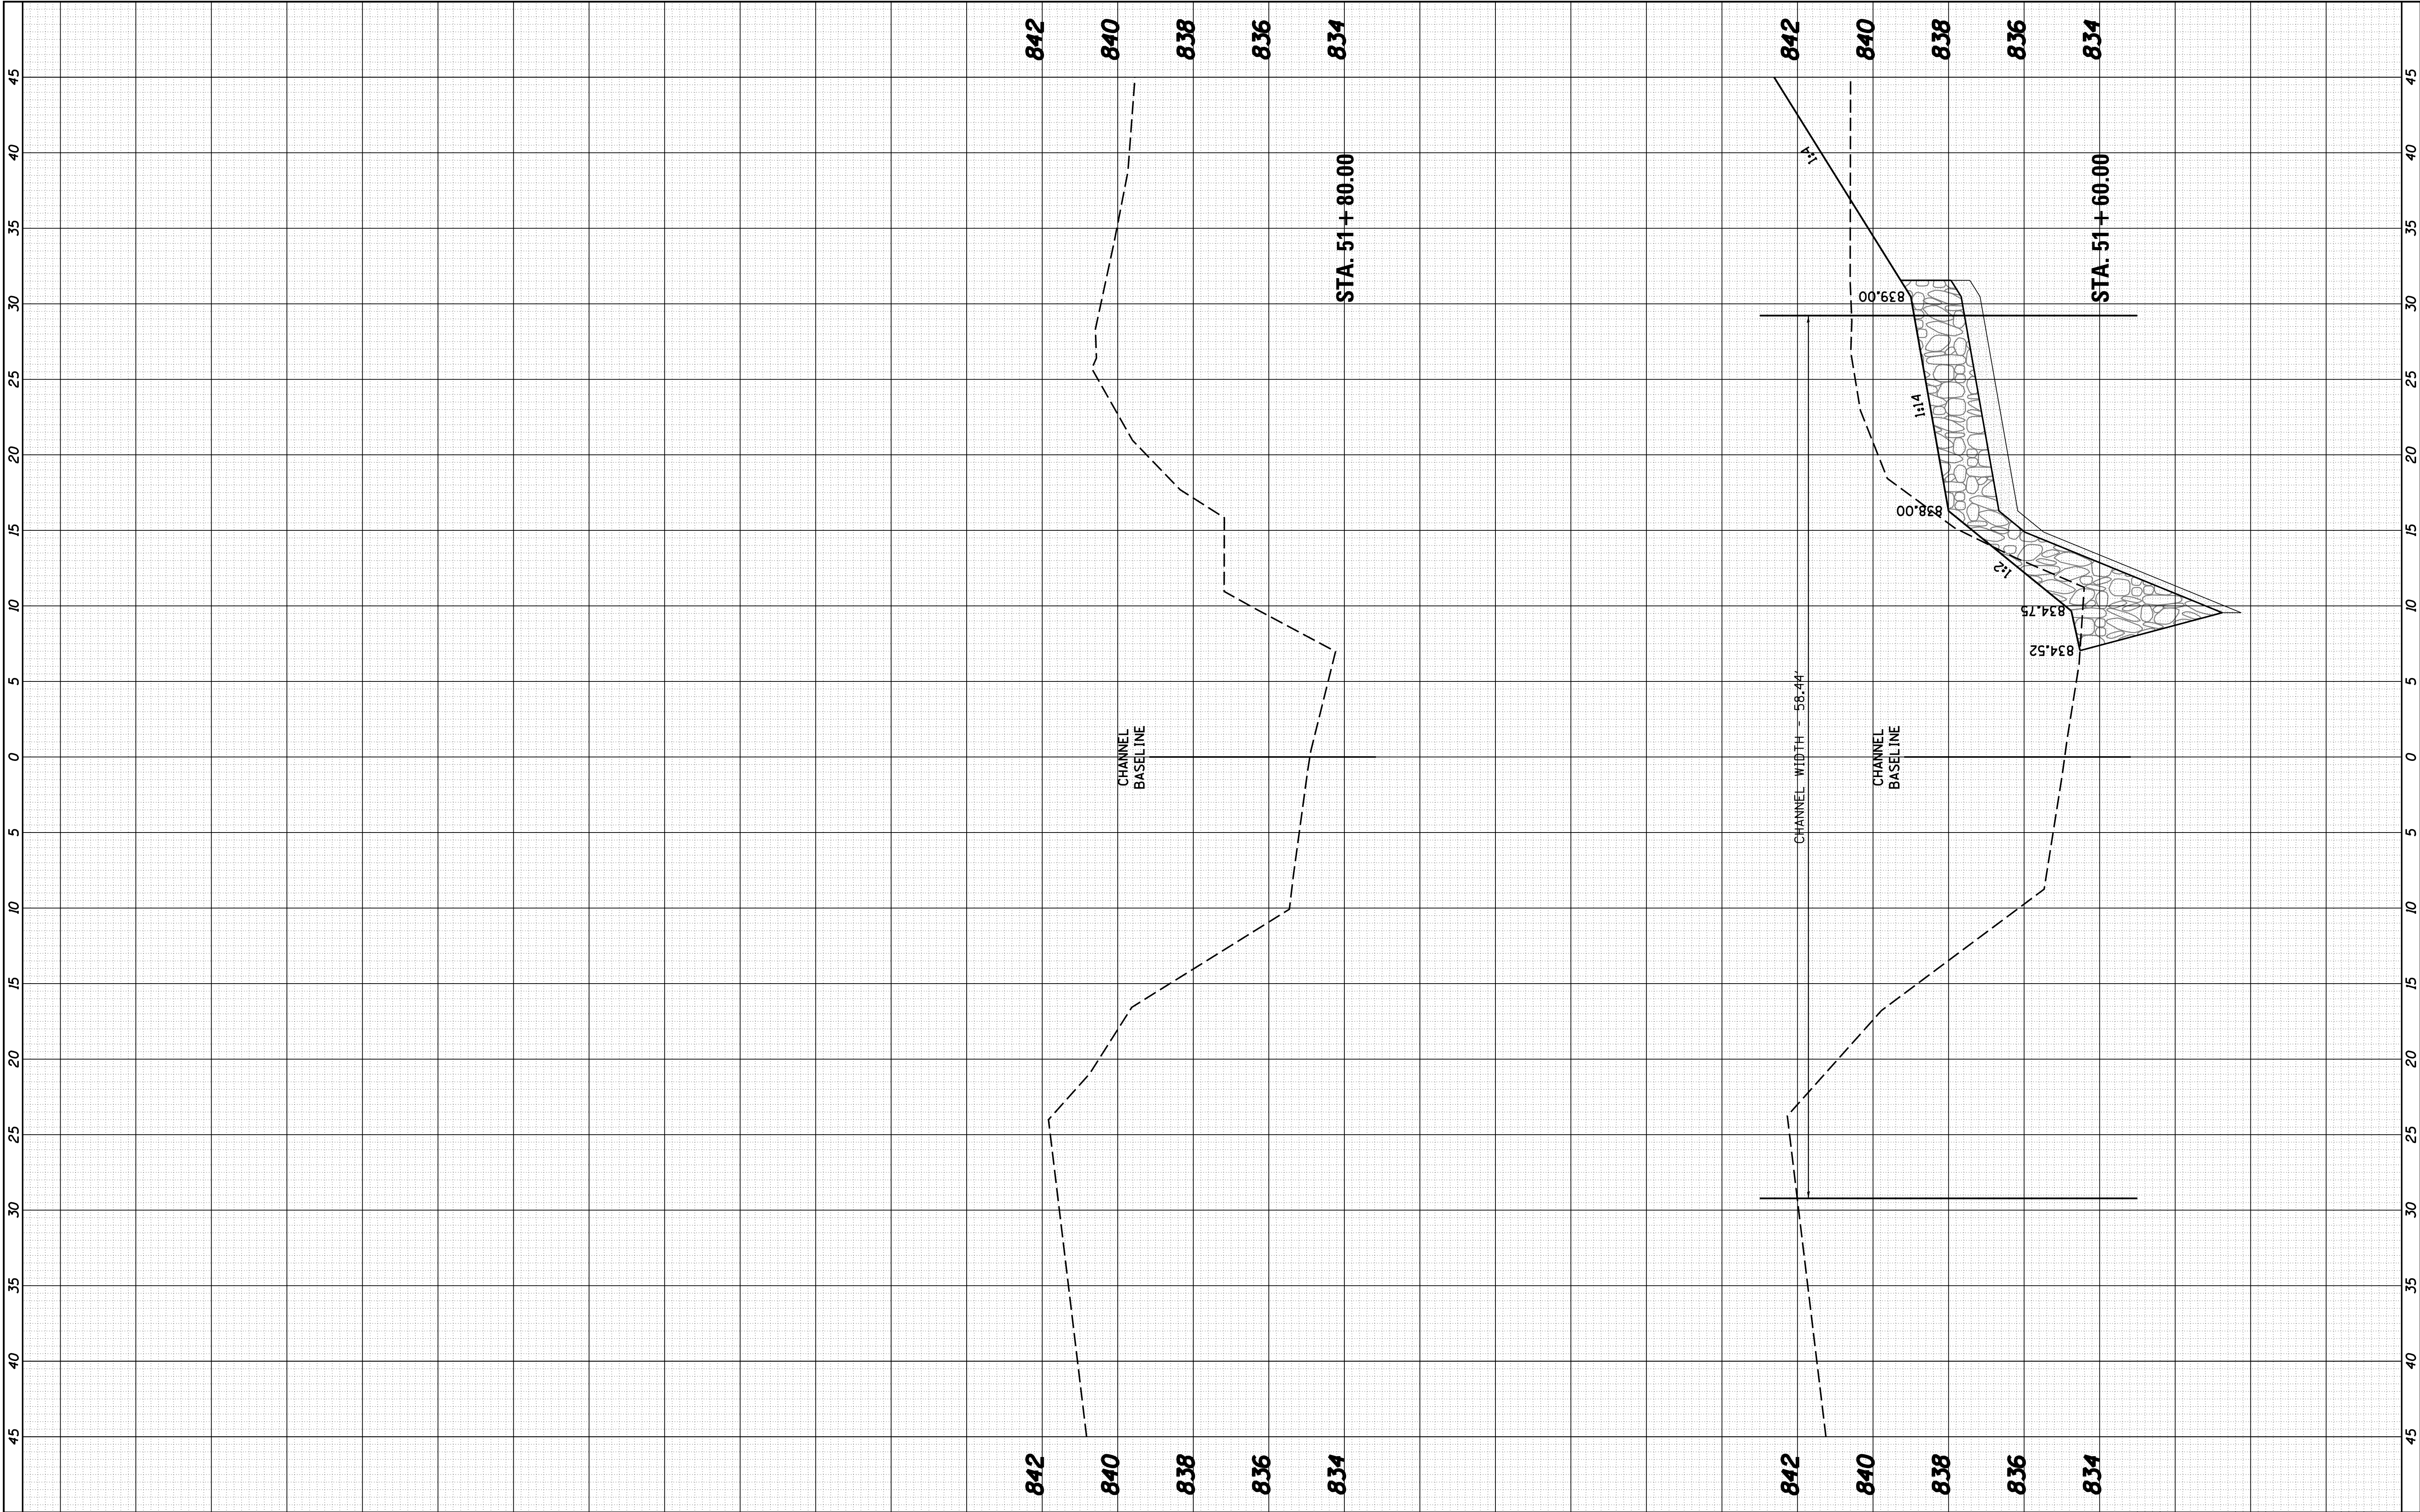


 WILLS BURKE KELSEY ASSOCIATES LTD. 116 West Main Street, Suite 201 St. Charles, Illinois 60174	USER NAME = nparris	DESIGNED -	REVISED -	KANE COUNTY DIVISION OF TRANSPORTATION	CROSS SECTIONS CHANNEL				C.H. RTE.	SECTION	COUNTY	TOTAL SHEETS	SHEET NO.
	PLOT SCALE = 1:5	DRAWN -	REVISED -		46	08-00133-01-BR	KANE	87	67				
	PLOT DATE = 9/8/2014	CHECKED -	REVISED -		CONTRACT NO.XXXXXX								
	DATE -	REVISED -	ILLINOIS FED. AID PROJECT										
				SCALE:		SHEET NO. 3 OF 3 SHEETS		STA.		TO STA.			

FINAL	SURVEYED	BY	DATE
SURVEY	PLOTTED		
NOTE BOOK	TEMPLATE		
	AREAS		
	CHECKED		
NO.			

ORIGINAL	SURVEYED	BY	DATE
SURVEY	PLOTTED		
NOTE BOOK	TEMPLATE		
	AREAS		
	CHECKED		
NO.			

FILE NAME = ka\Projects\2013\130174 Walker Rd\Road\Civil\Drawings\Sta 3+00.00.dgn

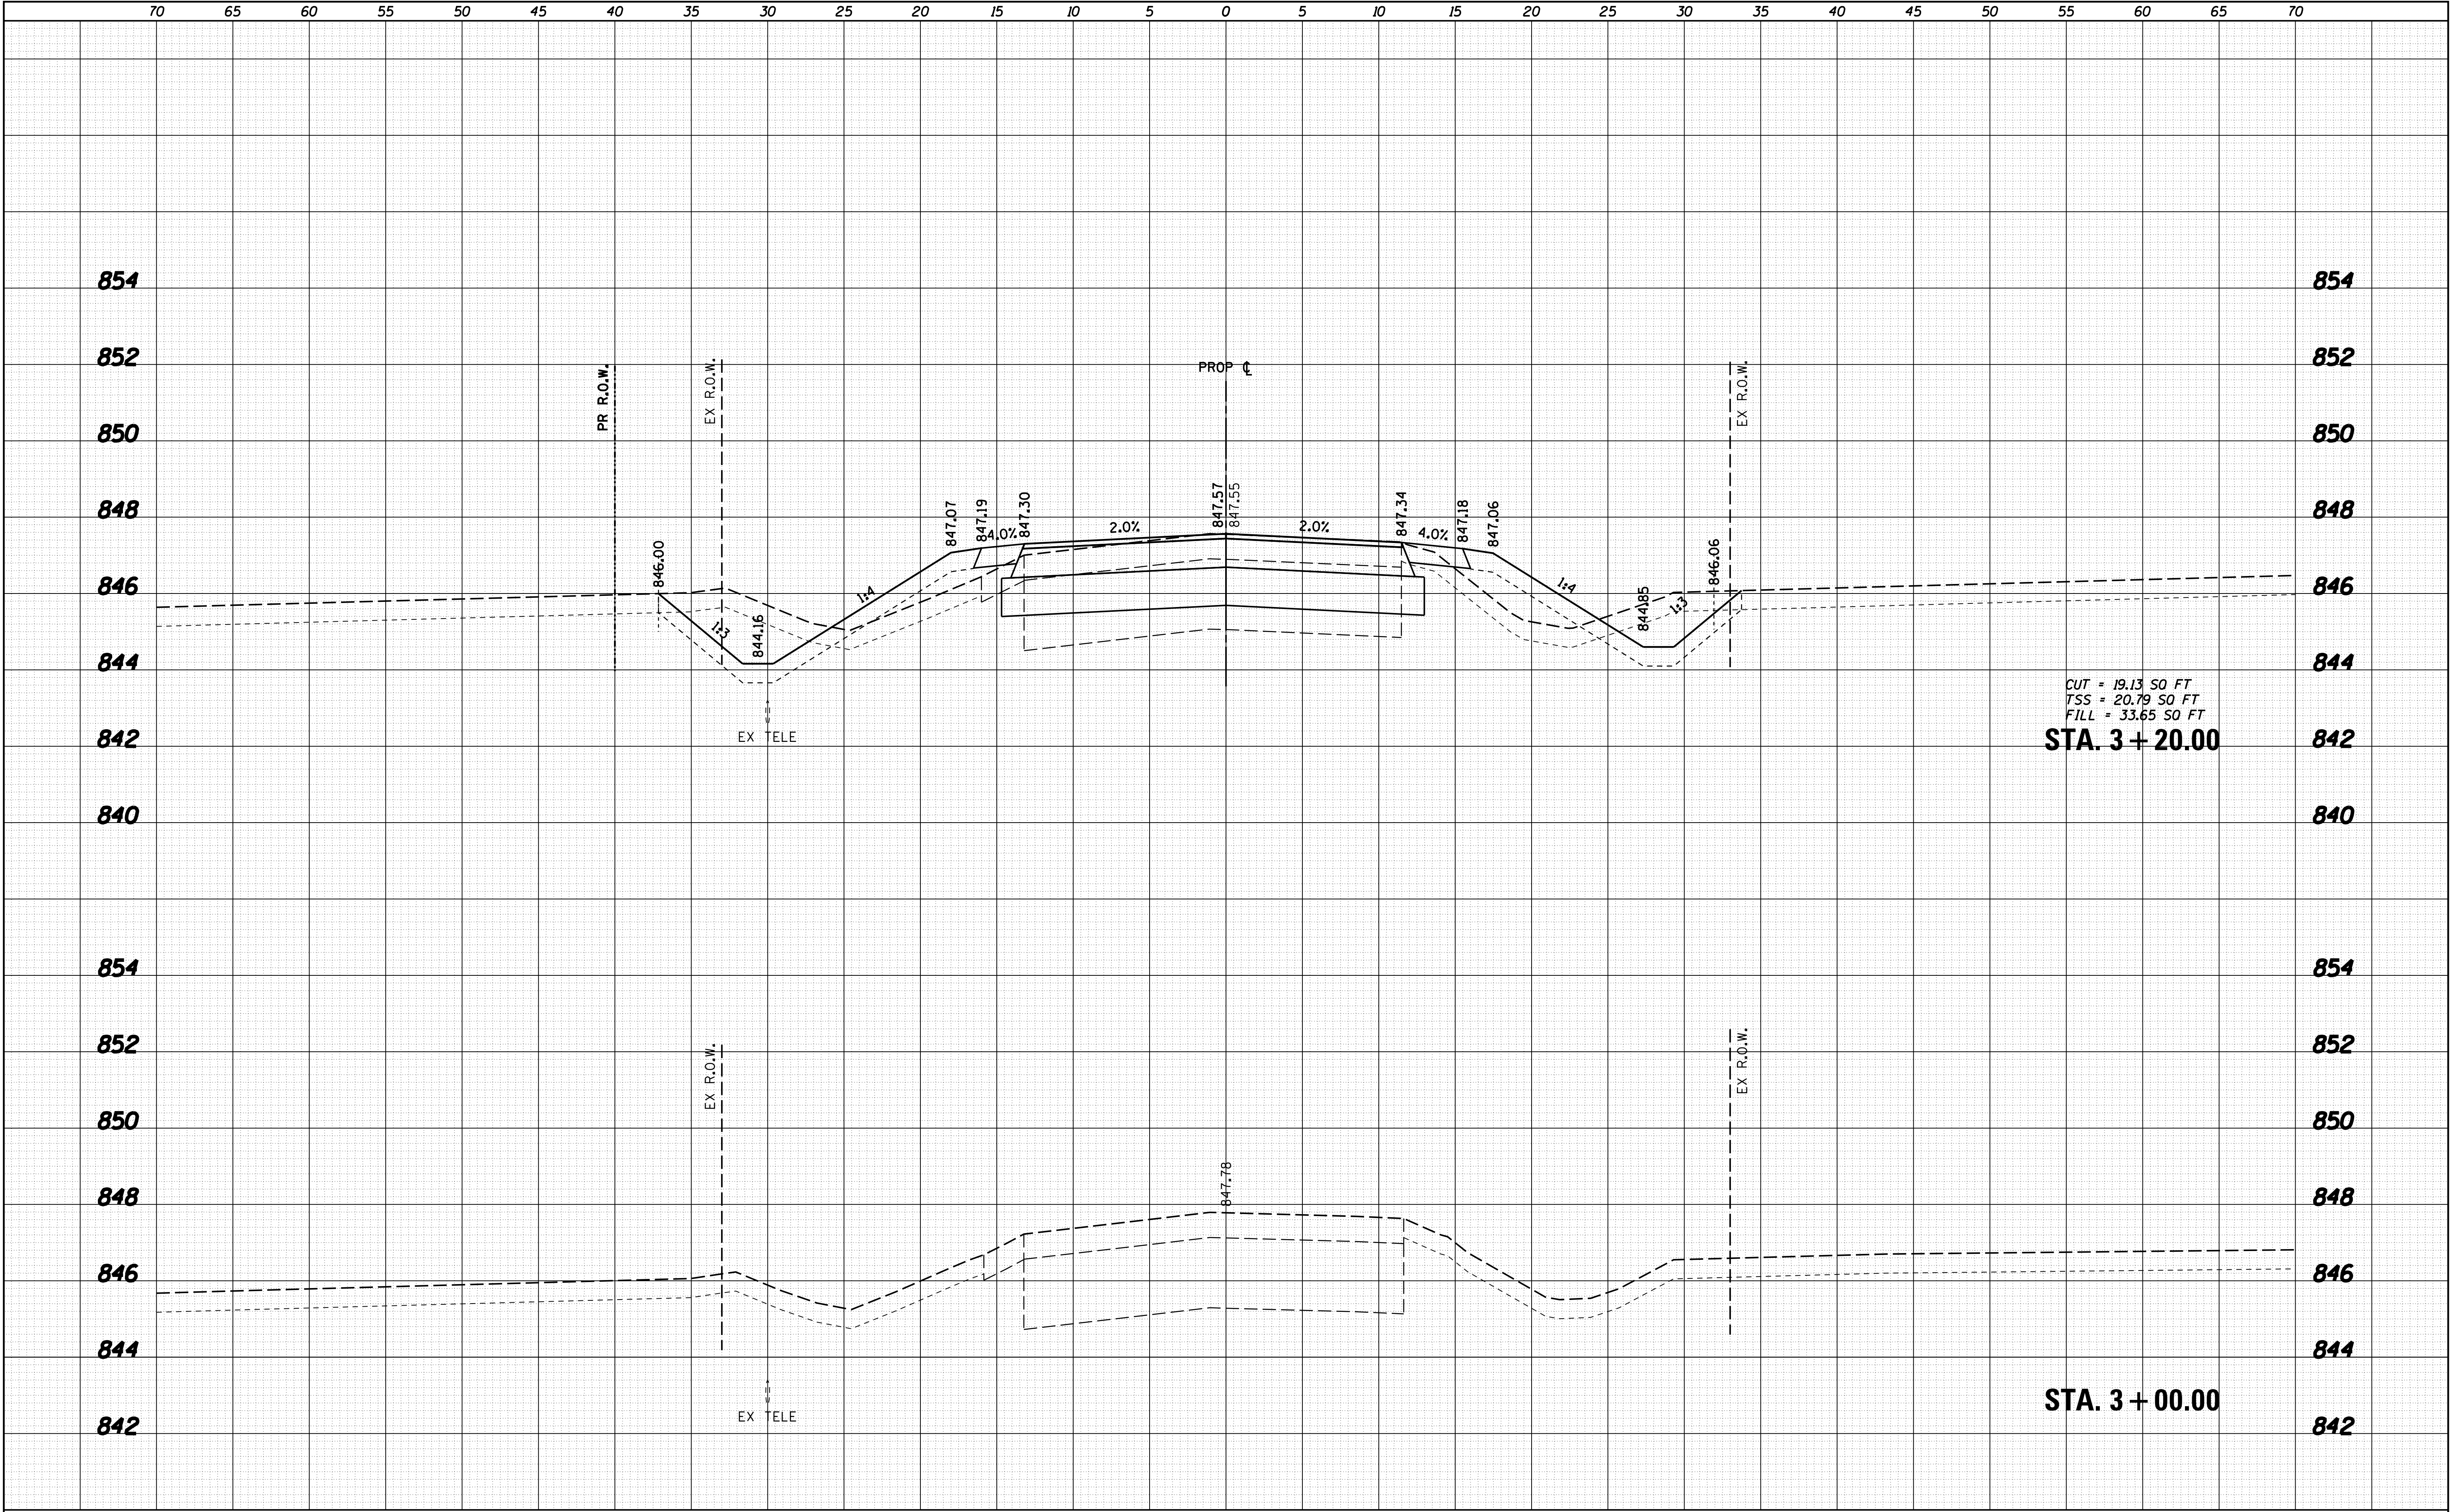


 WILLS BURKE KELSEY ASSOCIATES LTD. 116 West Main Street, Suite 201 St. Charles, Illinois 60174	USER NAME = nparris	DESIGNED -	REVISED -	STATE OF ILLINOIS DEPARTMENT OF TRANSPORTATION	CROSS SECTIONS WALKER ROAD				C.H. RTE. 46	SECTION 08-00133-01-BR	COUNTY KANE	TOTAL SHEETS 87	SHEET NO. 68
	PLOT SCALE = 1:5	CHECKED -	REVISED -		SCALE: 5H:2V	SHEET NO.	OF	SHEETS	STA. 3+00.00	TO STA. 3+20.00	CONTRACT NO.		
	PLOT DATE = 9/8/2014	DATE -	REVISED -		ILLINOIS FED. AID PROJECT								

FINAL	SURVEYED	BY	DATE
SURVEY	PLOTTED		
NOTE BOOK	TEMPLATE		
NO.	AREAS		
	CHECKED		

ORIGINAL	SURVEYED	BY	DATE
SURVEY	PLOTTED		
NOTE BOOK	TEMPLATE		
NO.	AREAS		
	CHECKED		


FILE NAME = ka\Projects\2013\130174 Walker\Plotted\Road\Sta 3+48.50.dgn

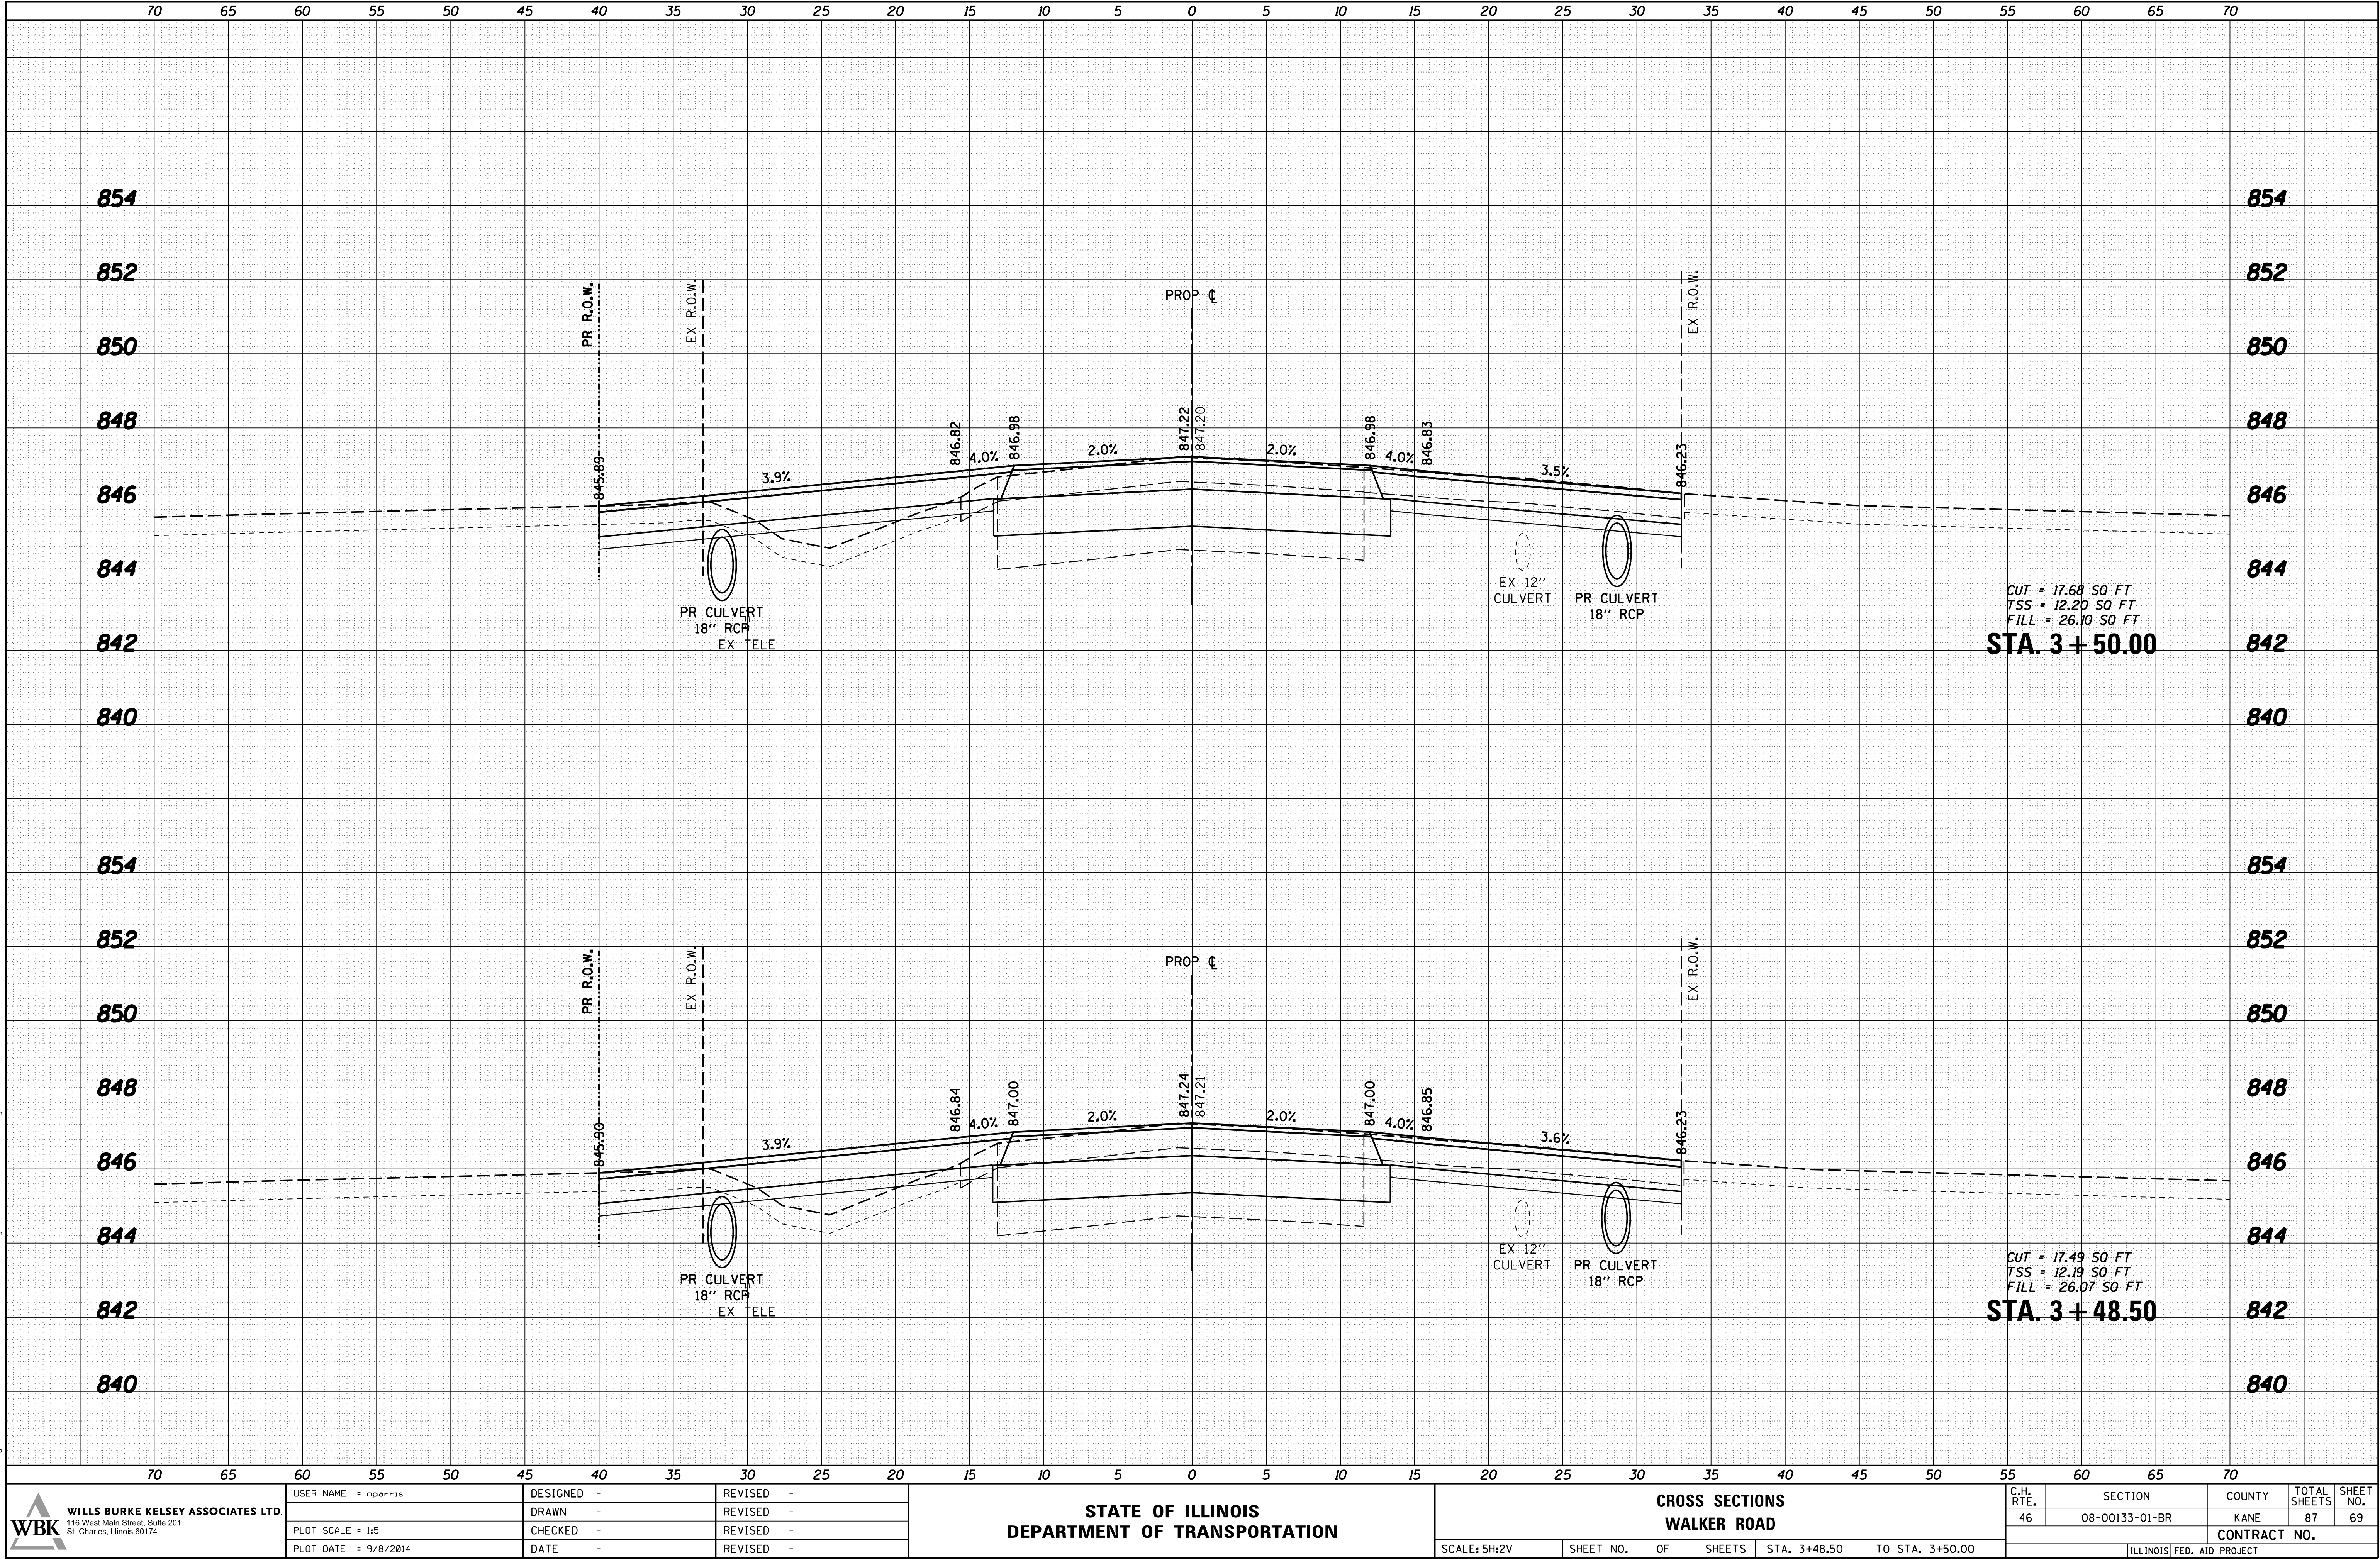

FINAL SURVEY NOTE BOOK NO.	SURVEYED PLOTTED TEMPLATE AREAS CHECKED	BY	DATE

ORIGINAL SURVEY NOTE BOOK NO.	SURVEYED PLOTTED TEMPLATE AREAS CHECKED	BY	DATE


FILE NAME = ka\Projects\2013\130174 Walker Rd\Road\Civil\Design\Sta 4+00.00 to Sta 4+50.00.dgn

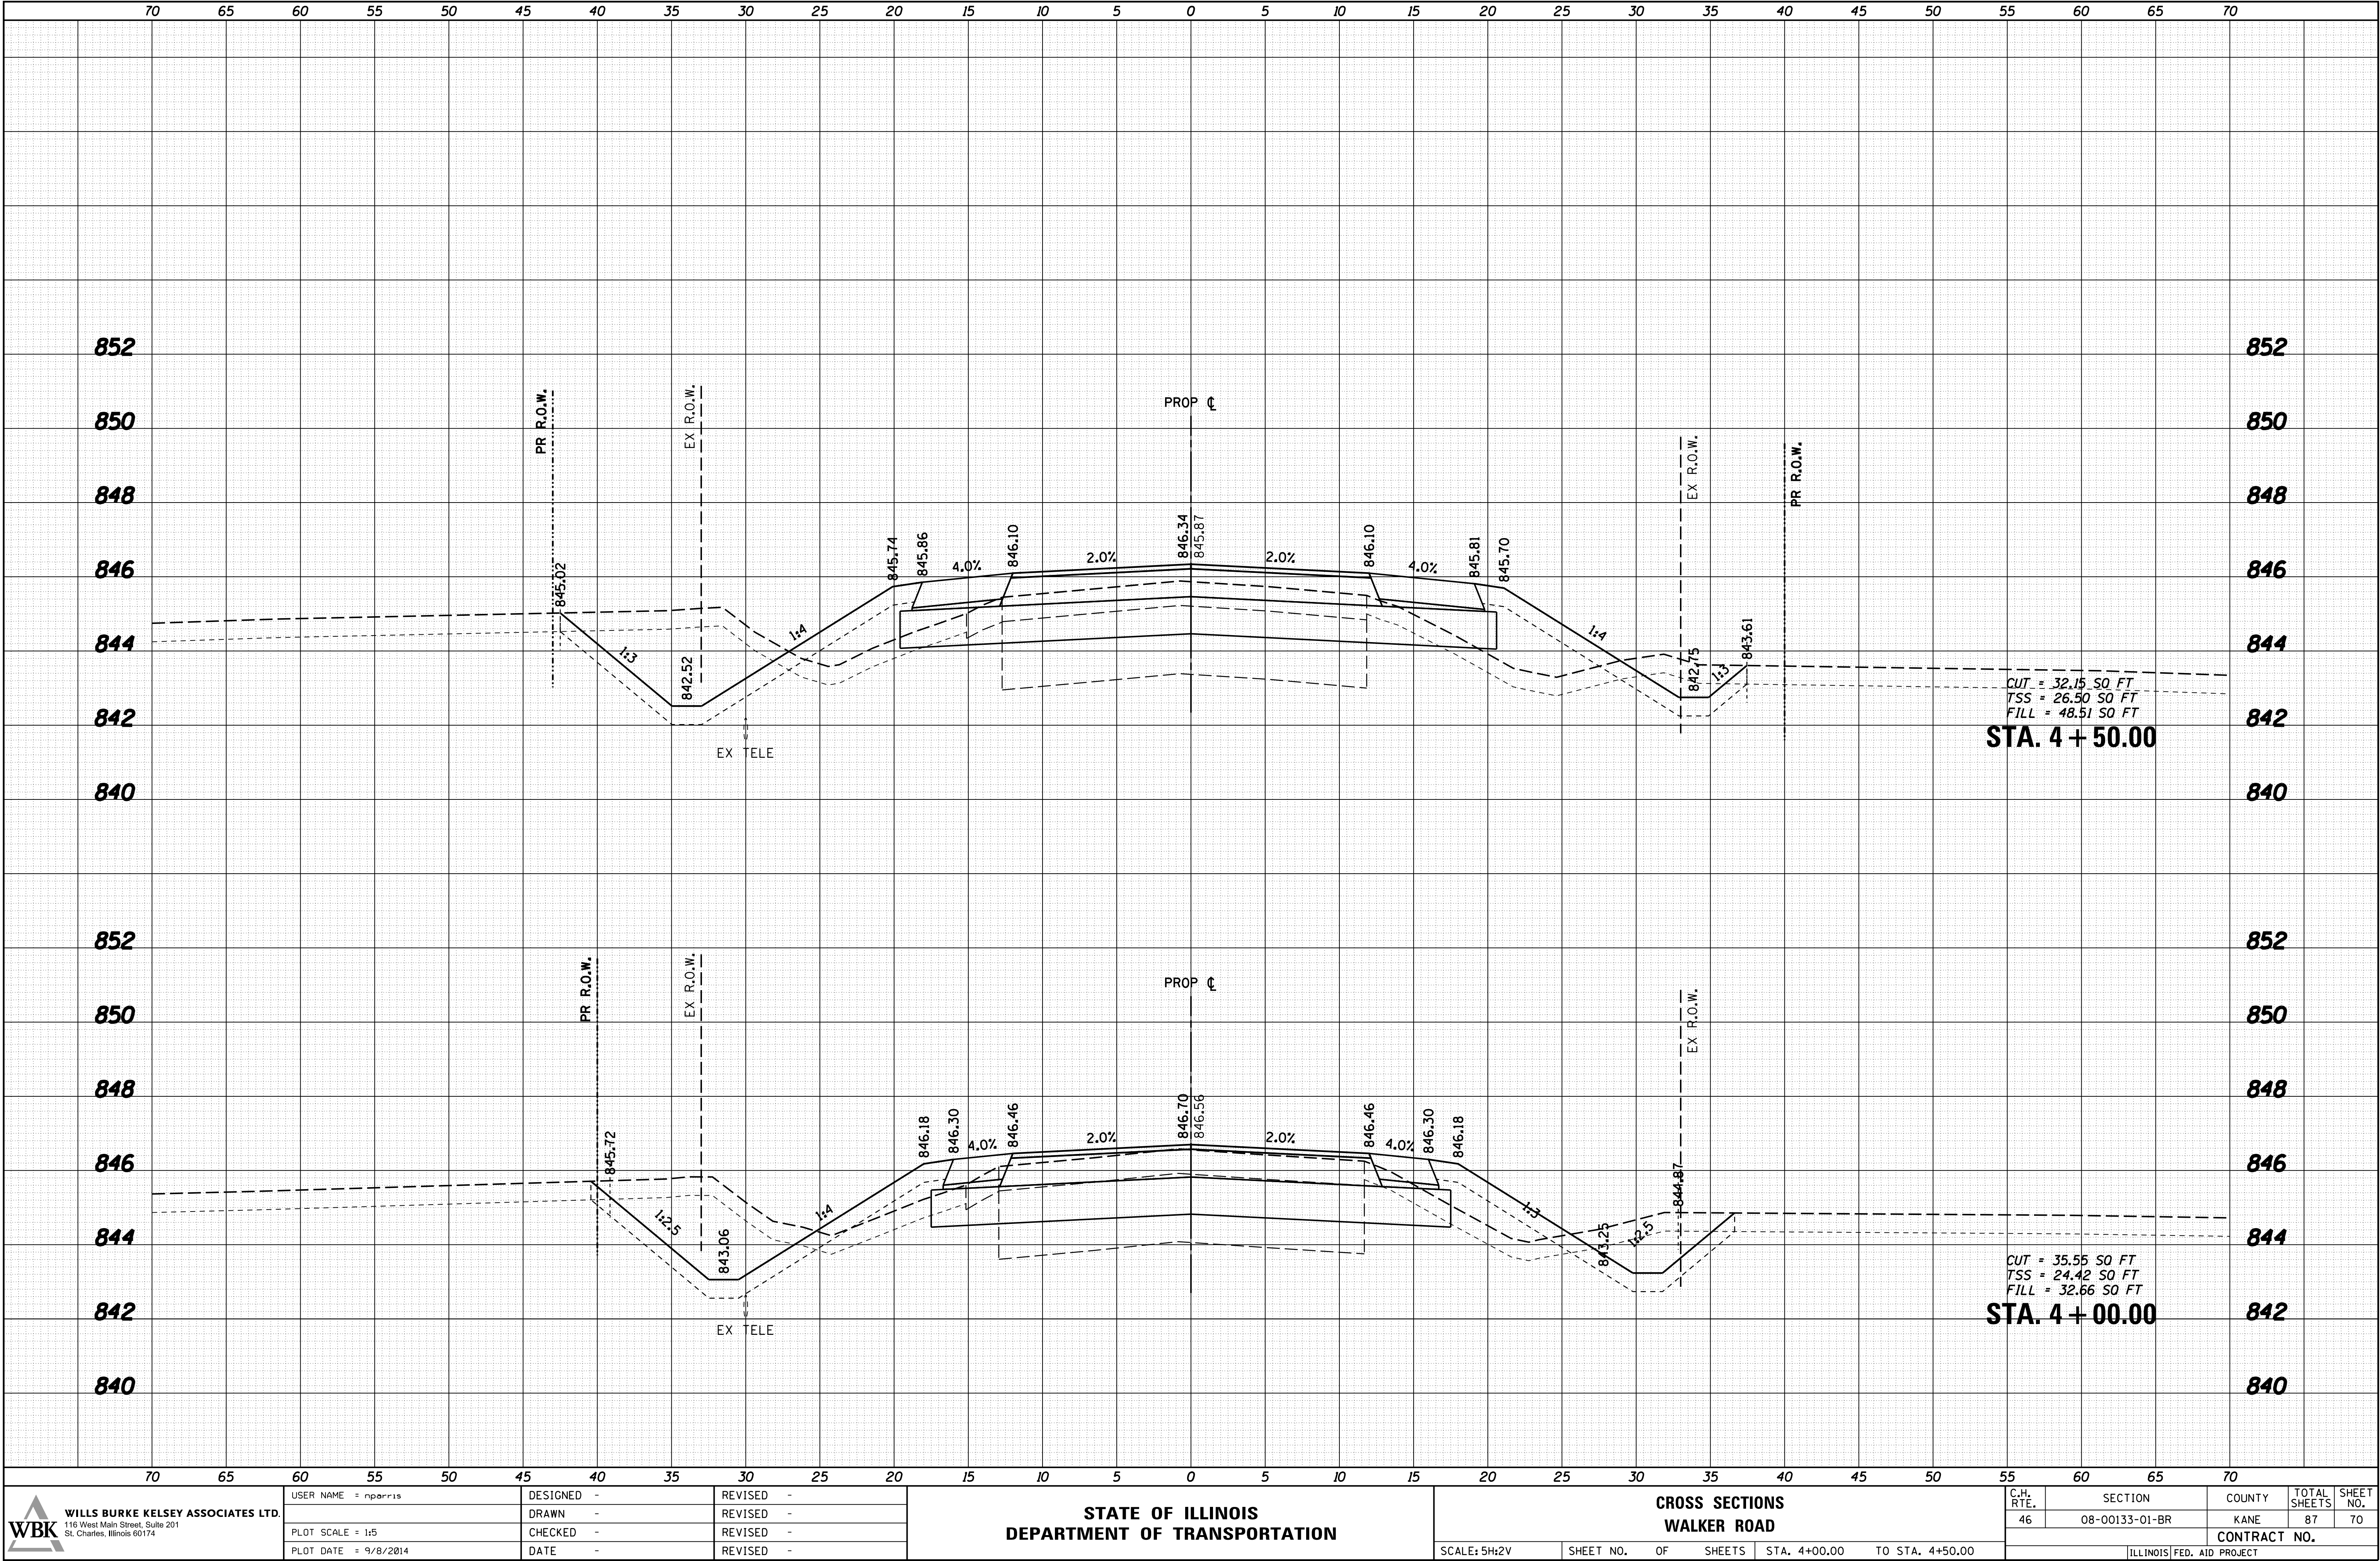

FINAL	SURVEYED	BY	DATE
SURVEY	PLOTTED		
NOTE BOOK	TEMPLATE		
NO.	AREAS		
	CHECKED		

ORIGINAL	SURVEYED	BY	DATE
SURVEY	PLOTTED		
NOTE BOOK	TEMPLATE		
NO.	AREAS		
	CHECKED		

FILE NAME = ka\Projects\2013\130174 Walker\Plotted\Cross Sections\5+50.00.dgn

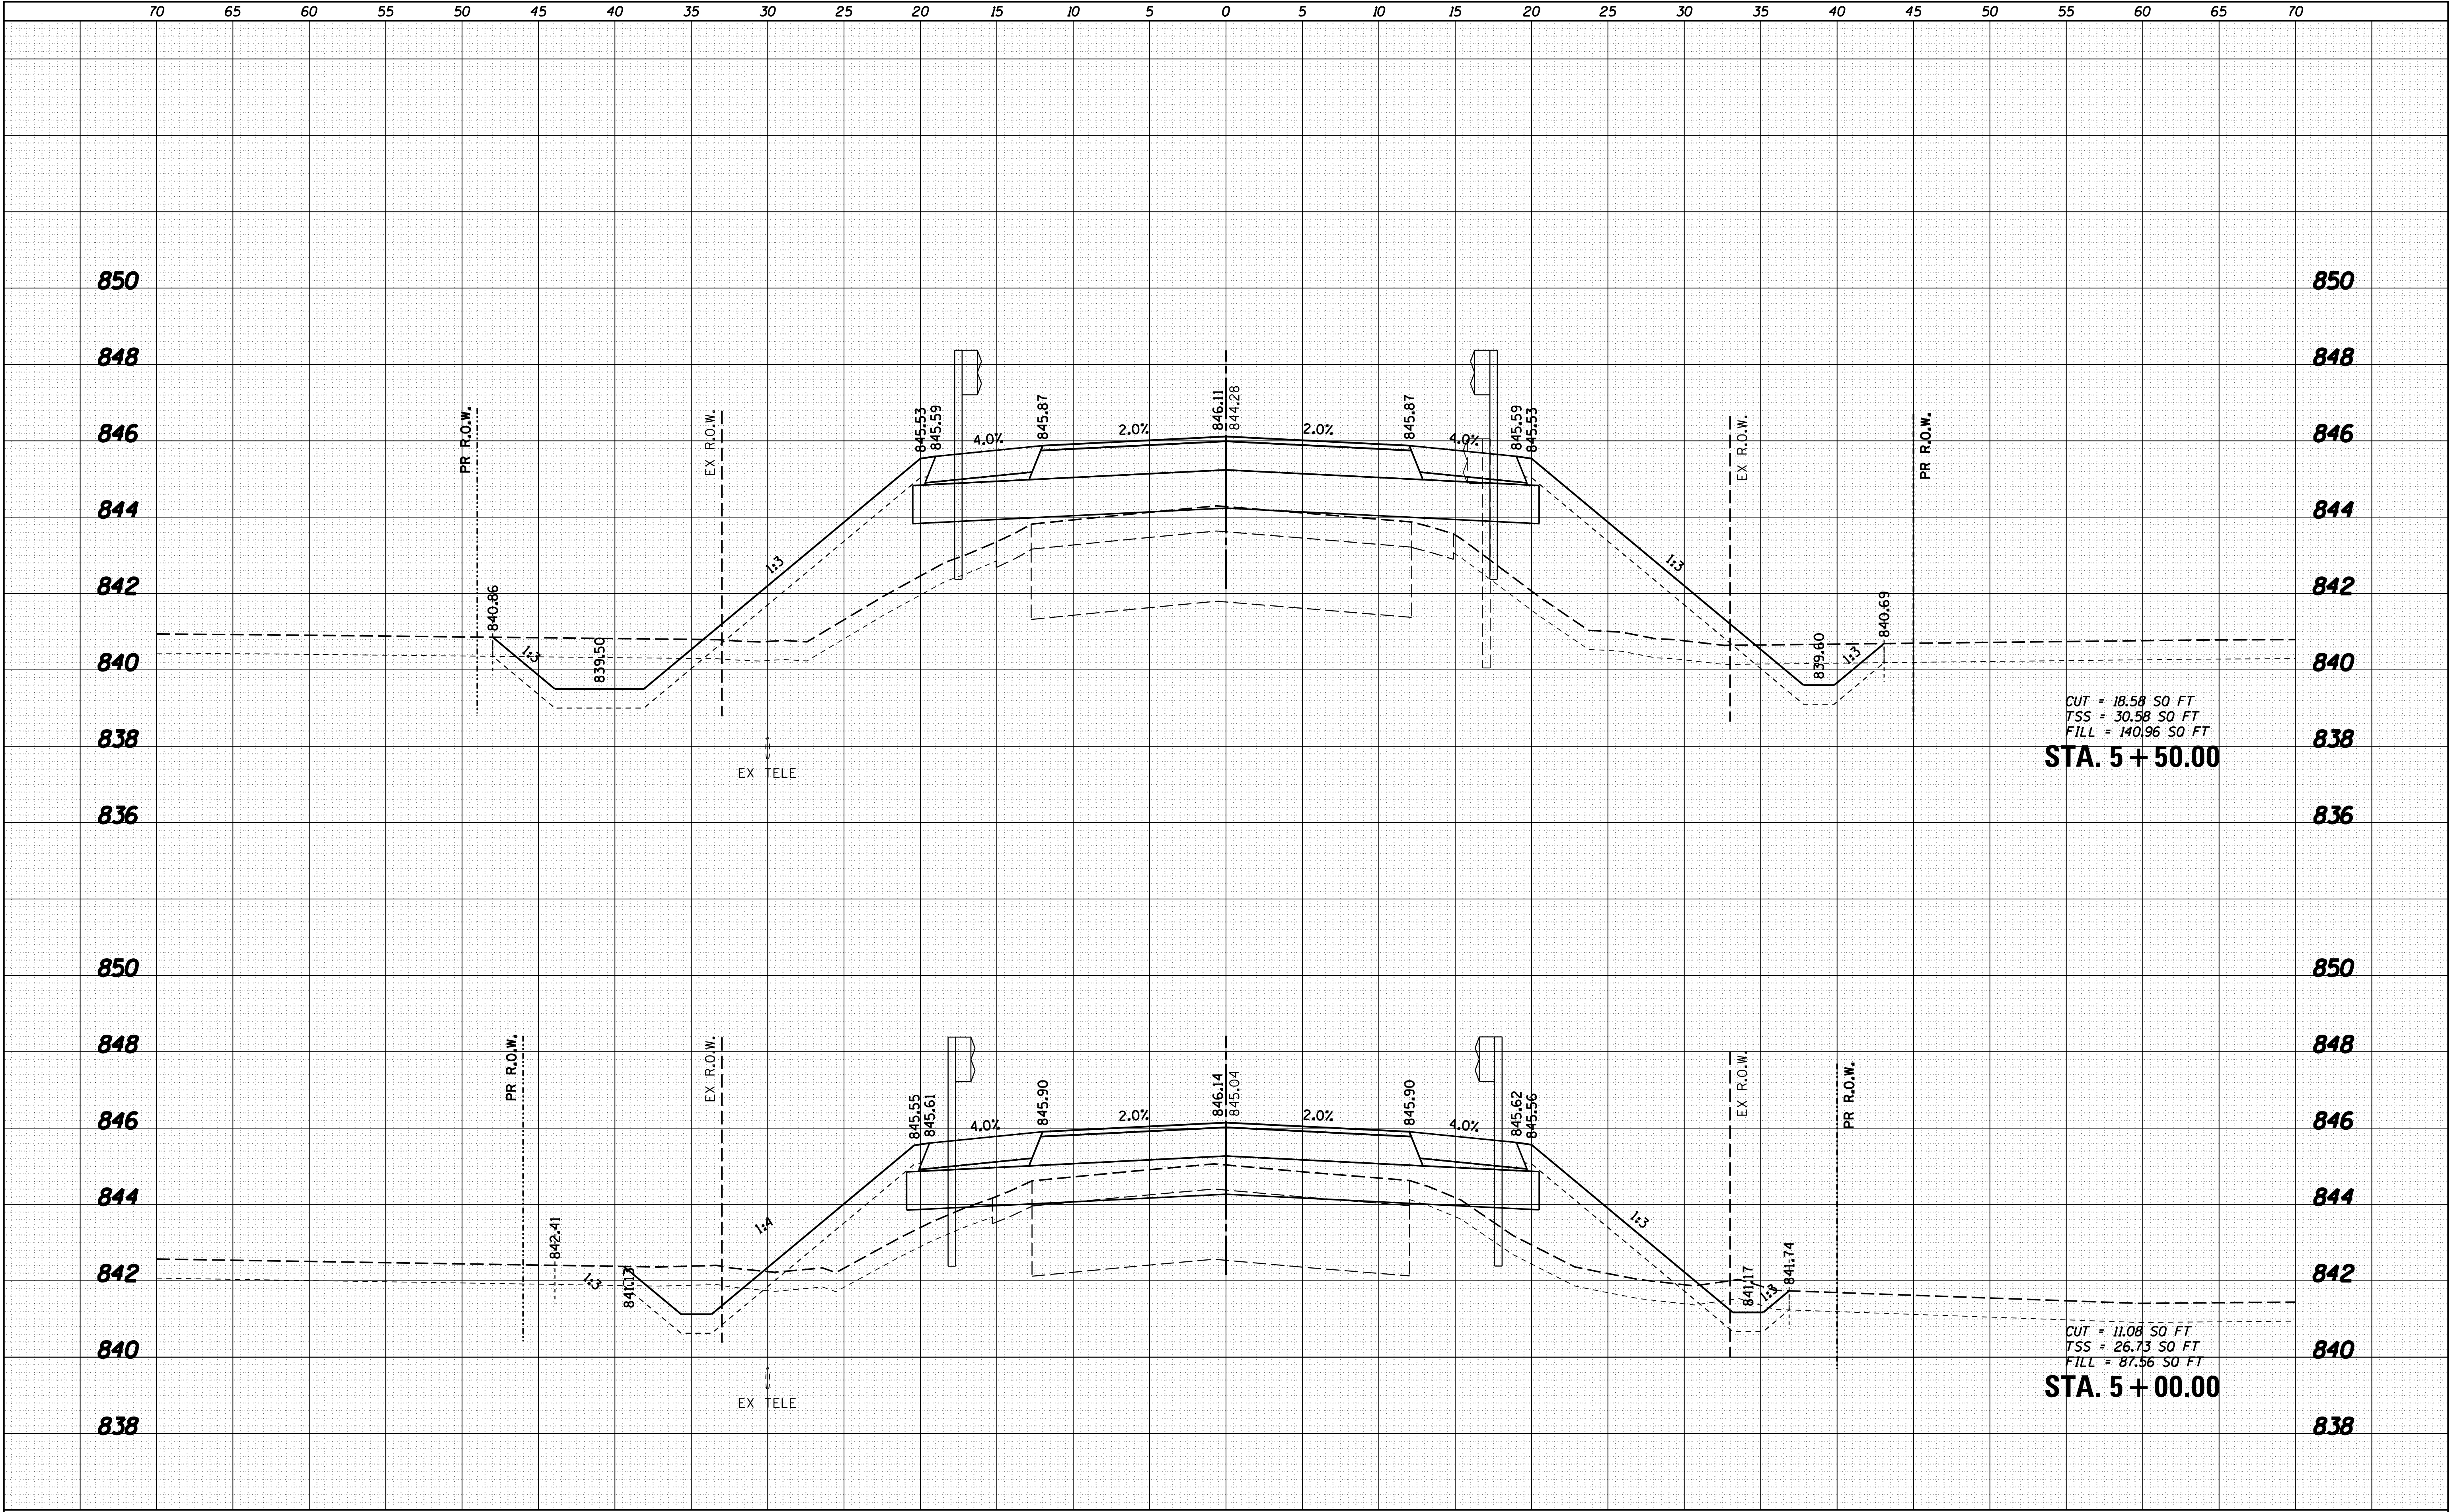



WILLS BURKE KELSEY ASSOCIATES LTD.
116 West Main Street, Suite 201
St. Charles, Illinois 60174

USER NAME = nparris	DESIGNED -	REVISED -
	DRAWN -	REVISED -
PLOT SCALE = 1:5	CHECKED -	REVISED -
PLOT DATE = 9/8/2014	DATE -	REVISED -

**STATE OF ILLINOIS
DEPARTMENT OF TRANSPORTATION**

CROSS SECTIONS WALKER ROAD			
SCALE: 5H:2V	SHEET NO.	OF	SHEETS
STA. 5+00.00 TO STA. 5+50.00			

C.H. RTE.	SECTION	COUNTY	TOTAL SHEETS	SHEET NO.
46	08-00133-01-BR	KANE	87	71
CONTRACT NO.				
ILLINOIS FED. AID PROJECT				

ORIGINAL SURVEY	SURVEYED _____	BY _____	DATE _____
	PLOTTED _____ TEMPLATE _____ AREAS _____ AREAS CHECKED _____		
NOTE BOOK			
NO			



WILLS BURKE KELSEY ASSOCIATES LTD
116 West Main Street, Suite 201
St. Charles, Illinois 60174

DESIGNED	-
DRAWN	-
CHECKED	-
DATE	-

	STATE OF ILLINOIS DEPARTMENT OF TRANSPORTATION
--	---

C.H. RTE.	SECTION	COUNTY	TOTAL SHEETS	SHEET NO.
46	08-00133-01-BR	KANE	87	72
		CONTRACT NO.		
ILLINOIS		FED. AID PROJECT		

FINAL	SURVEYED	BY	DATE
SURVEY	PLOTTED		
NOTE BOOK	TEMPLATE		
	AREAS		
	CHECKED		
NO.			

ORIGINAL	SURVEYED	BY	DATE
SURVEY	PLOTTED		
NOTE BOOK	TEMPLATE		
	AREAS		
	CHECKED		
NO.			

FILE NAME = ka\Projects\2013\130174 Walker\Plotted\000000.dgn STA 7+00.00



WILLS BURKE KELSEY ASSOCIATES LTD.

116 West Main Street, Suite 201
St. Charles, Illinois 60174


USER NAME = nparris	DESIGNED -	REVISED -
PLOT SCALE = 1:5	DRAWN -	REVISED -
PLOT DATE = 9/8/2014	CHECKED -	REVISED -
	DATE -	REVISED -

STATE OF ILLINOIS
DEPARTMENT OF TRANSPORTATION

CROSS SECTIONS
WALKER ROAD

SCALE: 5H:2V SHEET NO. OF SHEETS STA. 7+00.00 TO STA. 7+43.97


C.H. RTE.	SECTION	COUNTY	TOTAL SHEETS	SHEET NO.
46	08-00133-01-BR	KANE	87	73
CONTRACT NO.				
ILLINOIS FED. AID PROJECT				

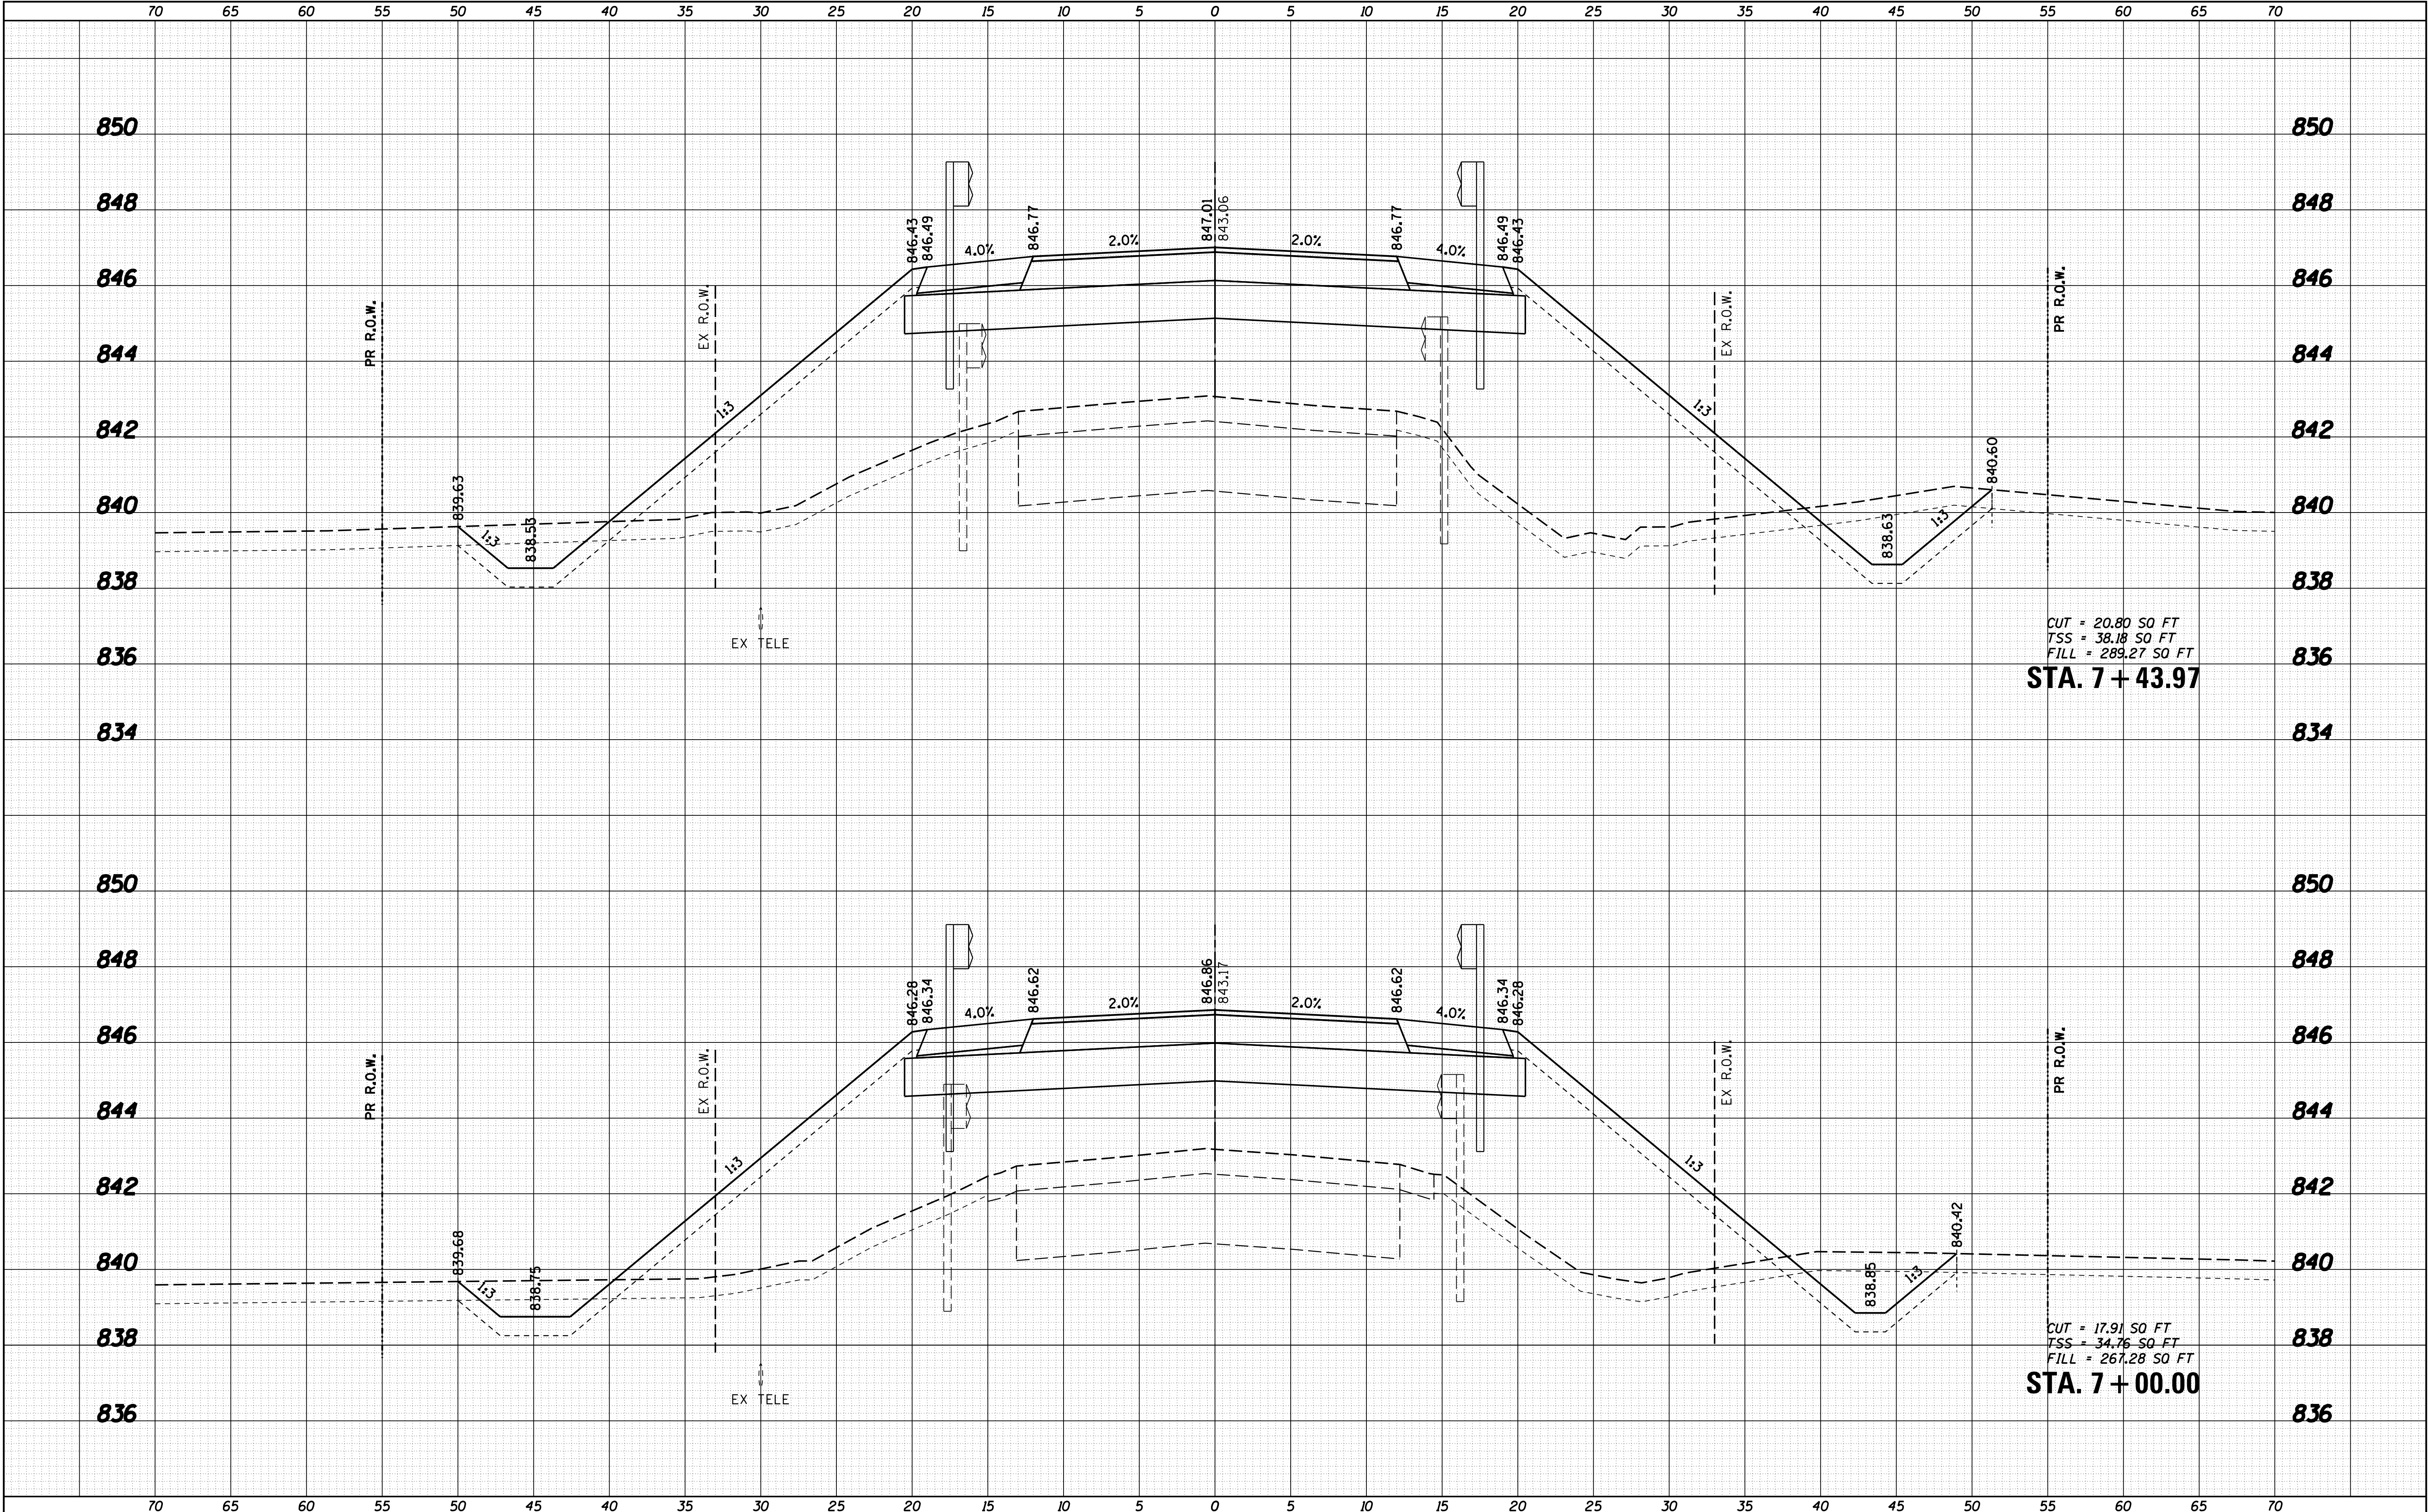

FINAL SURVEY NOTE BOOK NO.	SURVEYED PLOTTED TEMPLATE AREAS CHECKED	BY	DATE


ORIGINAL SURVEY NOTE BOOK NO.	SURVEYED PLOTTED TEMPLATE AREAS CHECKED	BY	DATE

FILE NAME = ka\Projects\2013\13074 Walker\Plotted\Sta\VS.SHT Walker.dgn

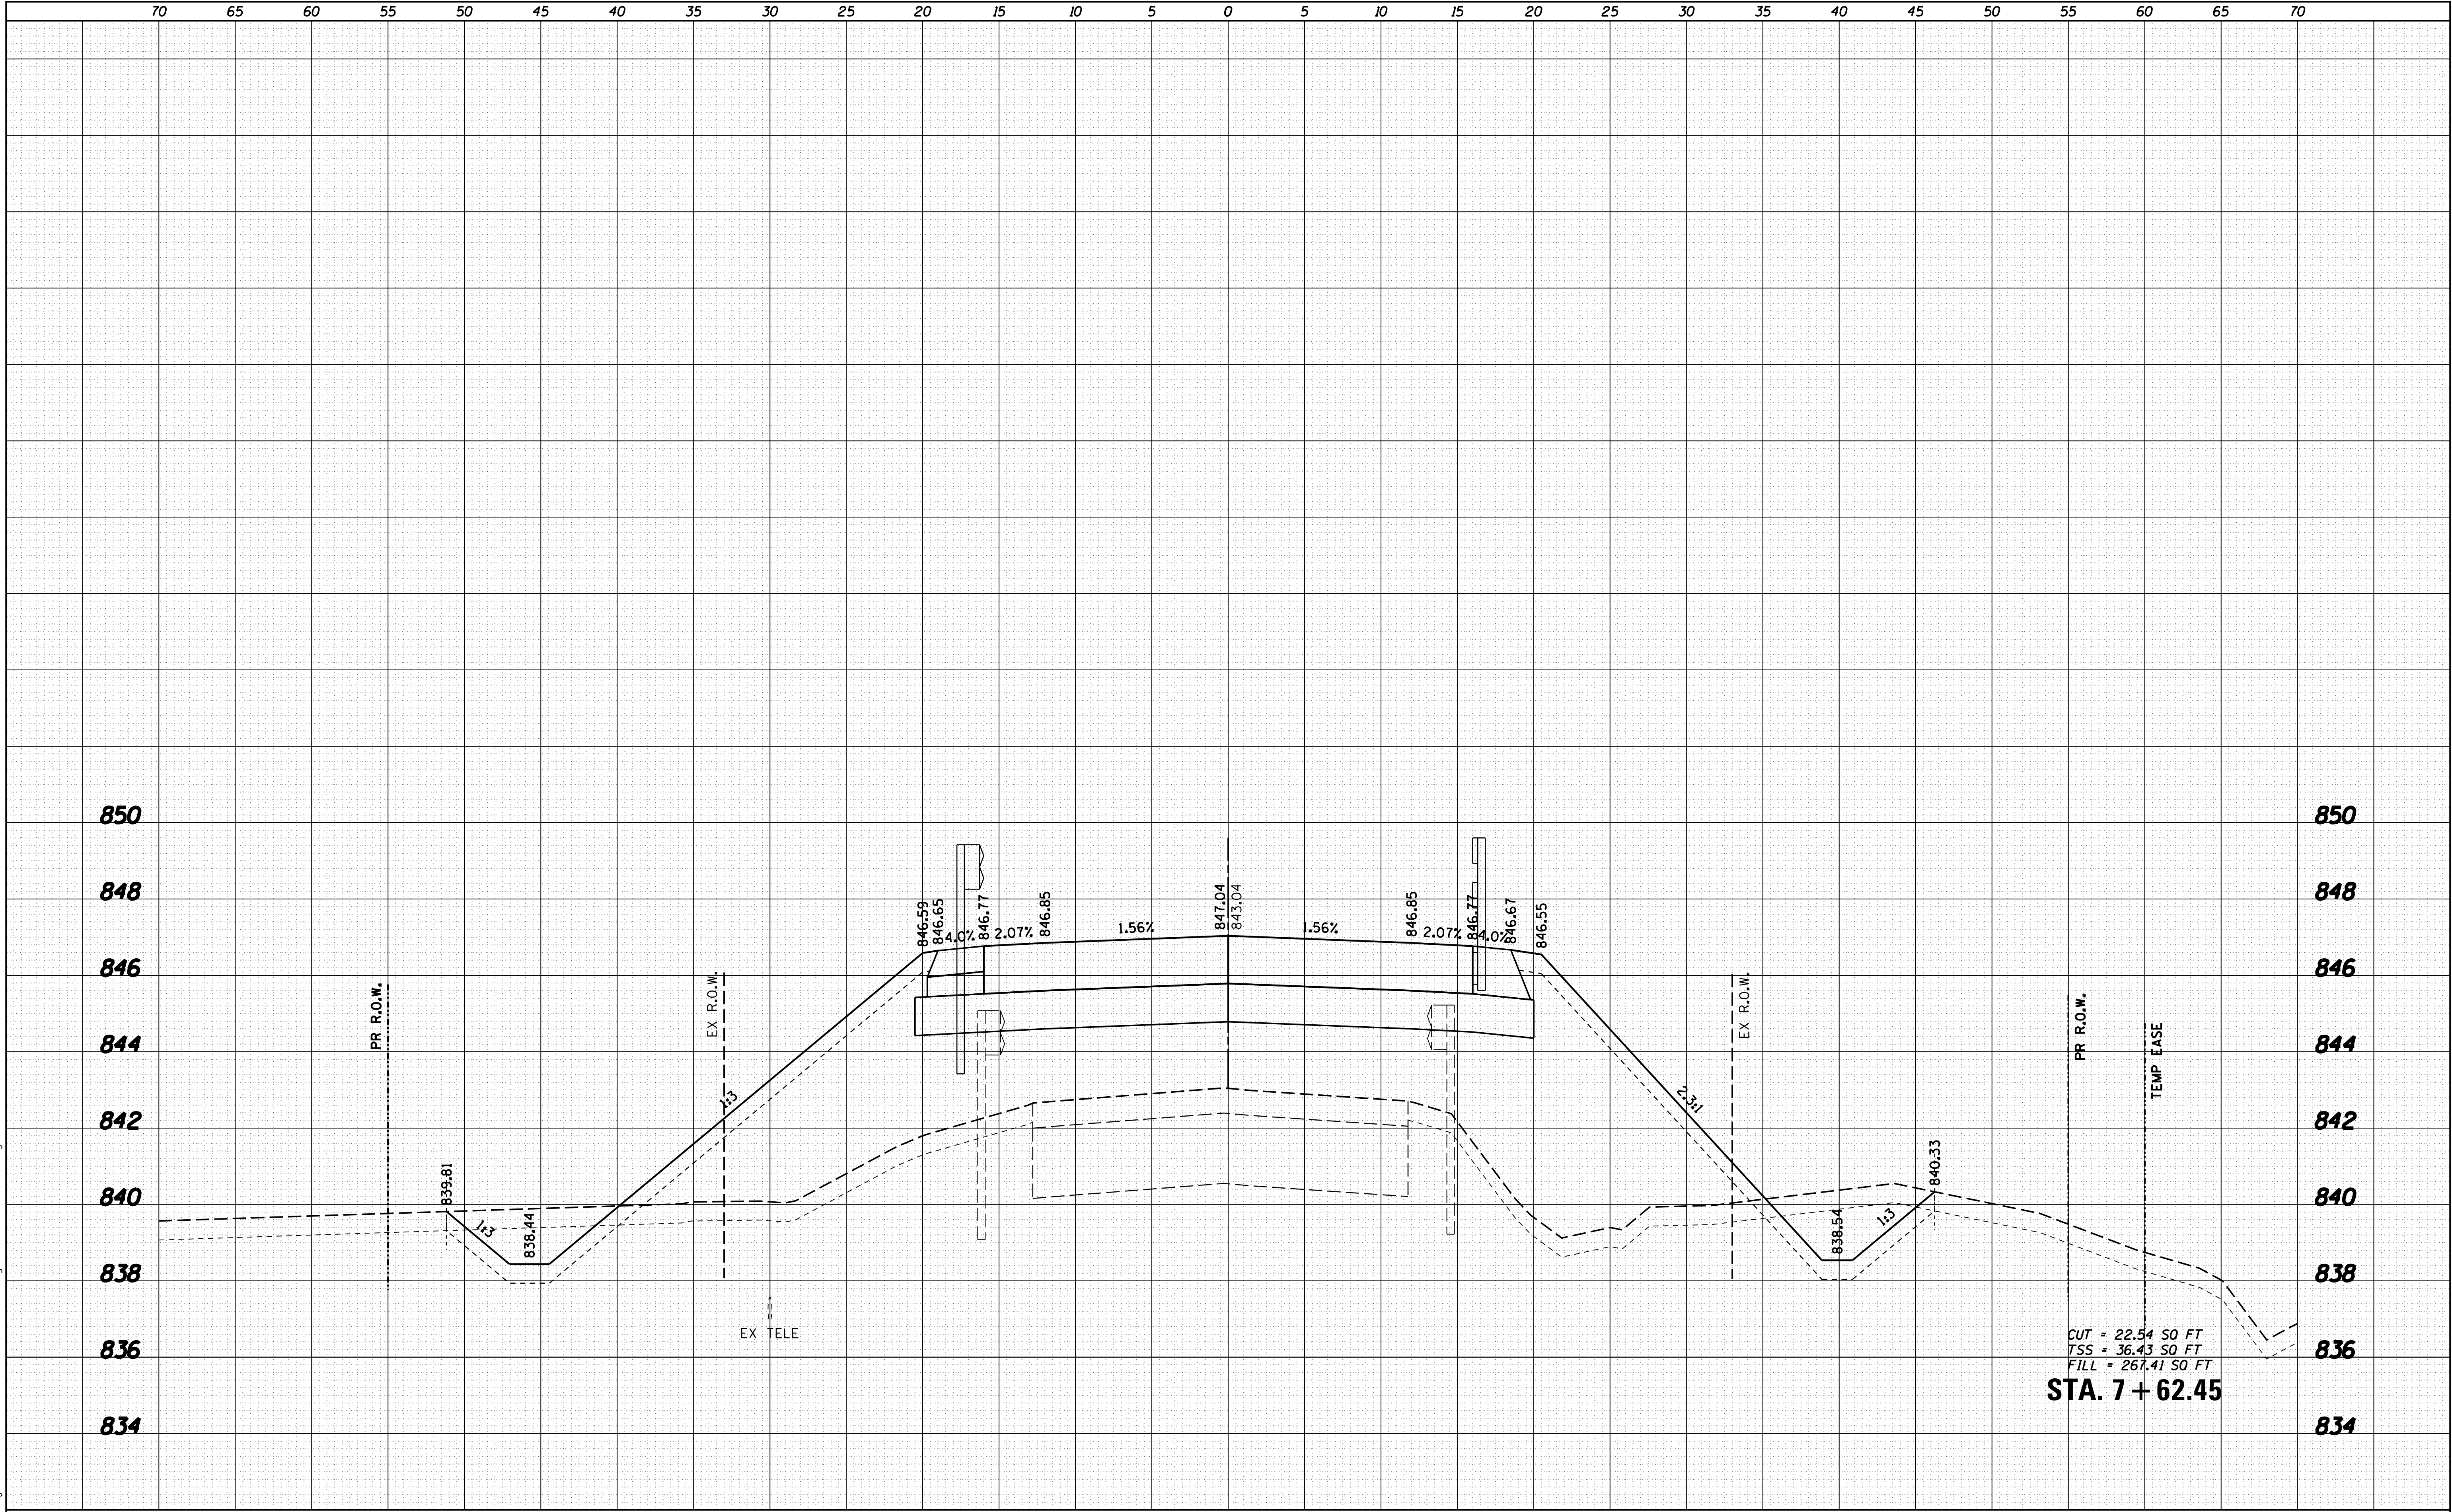

 WILLS BURKE KELSEY ASSOCIATES LTD. 116 West Main Street, Suite 201 St. Charles, Illinois 60174	USER NAME = nparris	DESIGNED -	REVISED -	STATE OF ILLINOIS DEPARTMENT OF TRANSPORTATION	CROSS SECTIONS WALKER ROAD			C.H. RTE.	SECTION	COUNTY	TOTAL SHEETS	SHEET NO.
	PLOT SCALE = 1:5	DRAWN -	REVISED -					46	08-00133-01-BR	KANE	87	74
	PLOT DATE = 9/8/2014	CHECKED -	REVISED -					CONTRACT NO.				
		DATE -	REVISED -					ILLINOIS FED. AID PROJECT				
				SCALE: 5H:2V		SHEET NO. OF SHEETS		STA. 7+62.45 TO STA. 7+62.45				

ORIGINAL SURVEY		BY	DATE
NOTE BOOK			
	SURVEYED		
	PLOTTED		
	TEMPLATE		
	AREAS		
NO.	AREAS CHECKED		

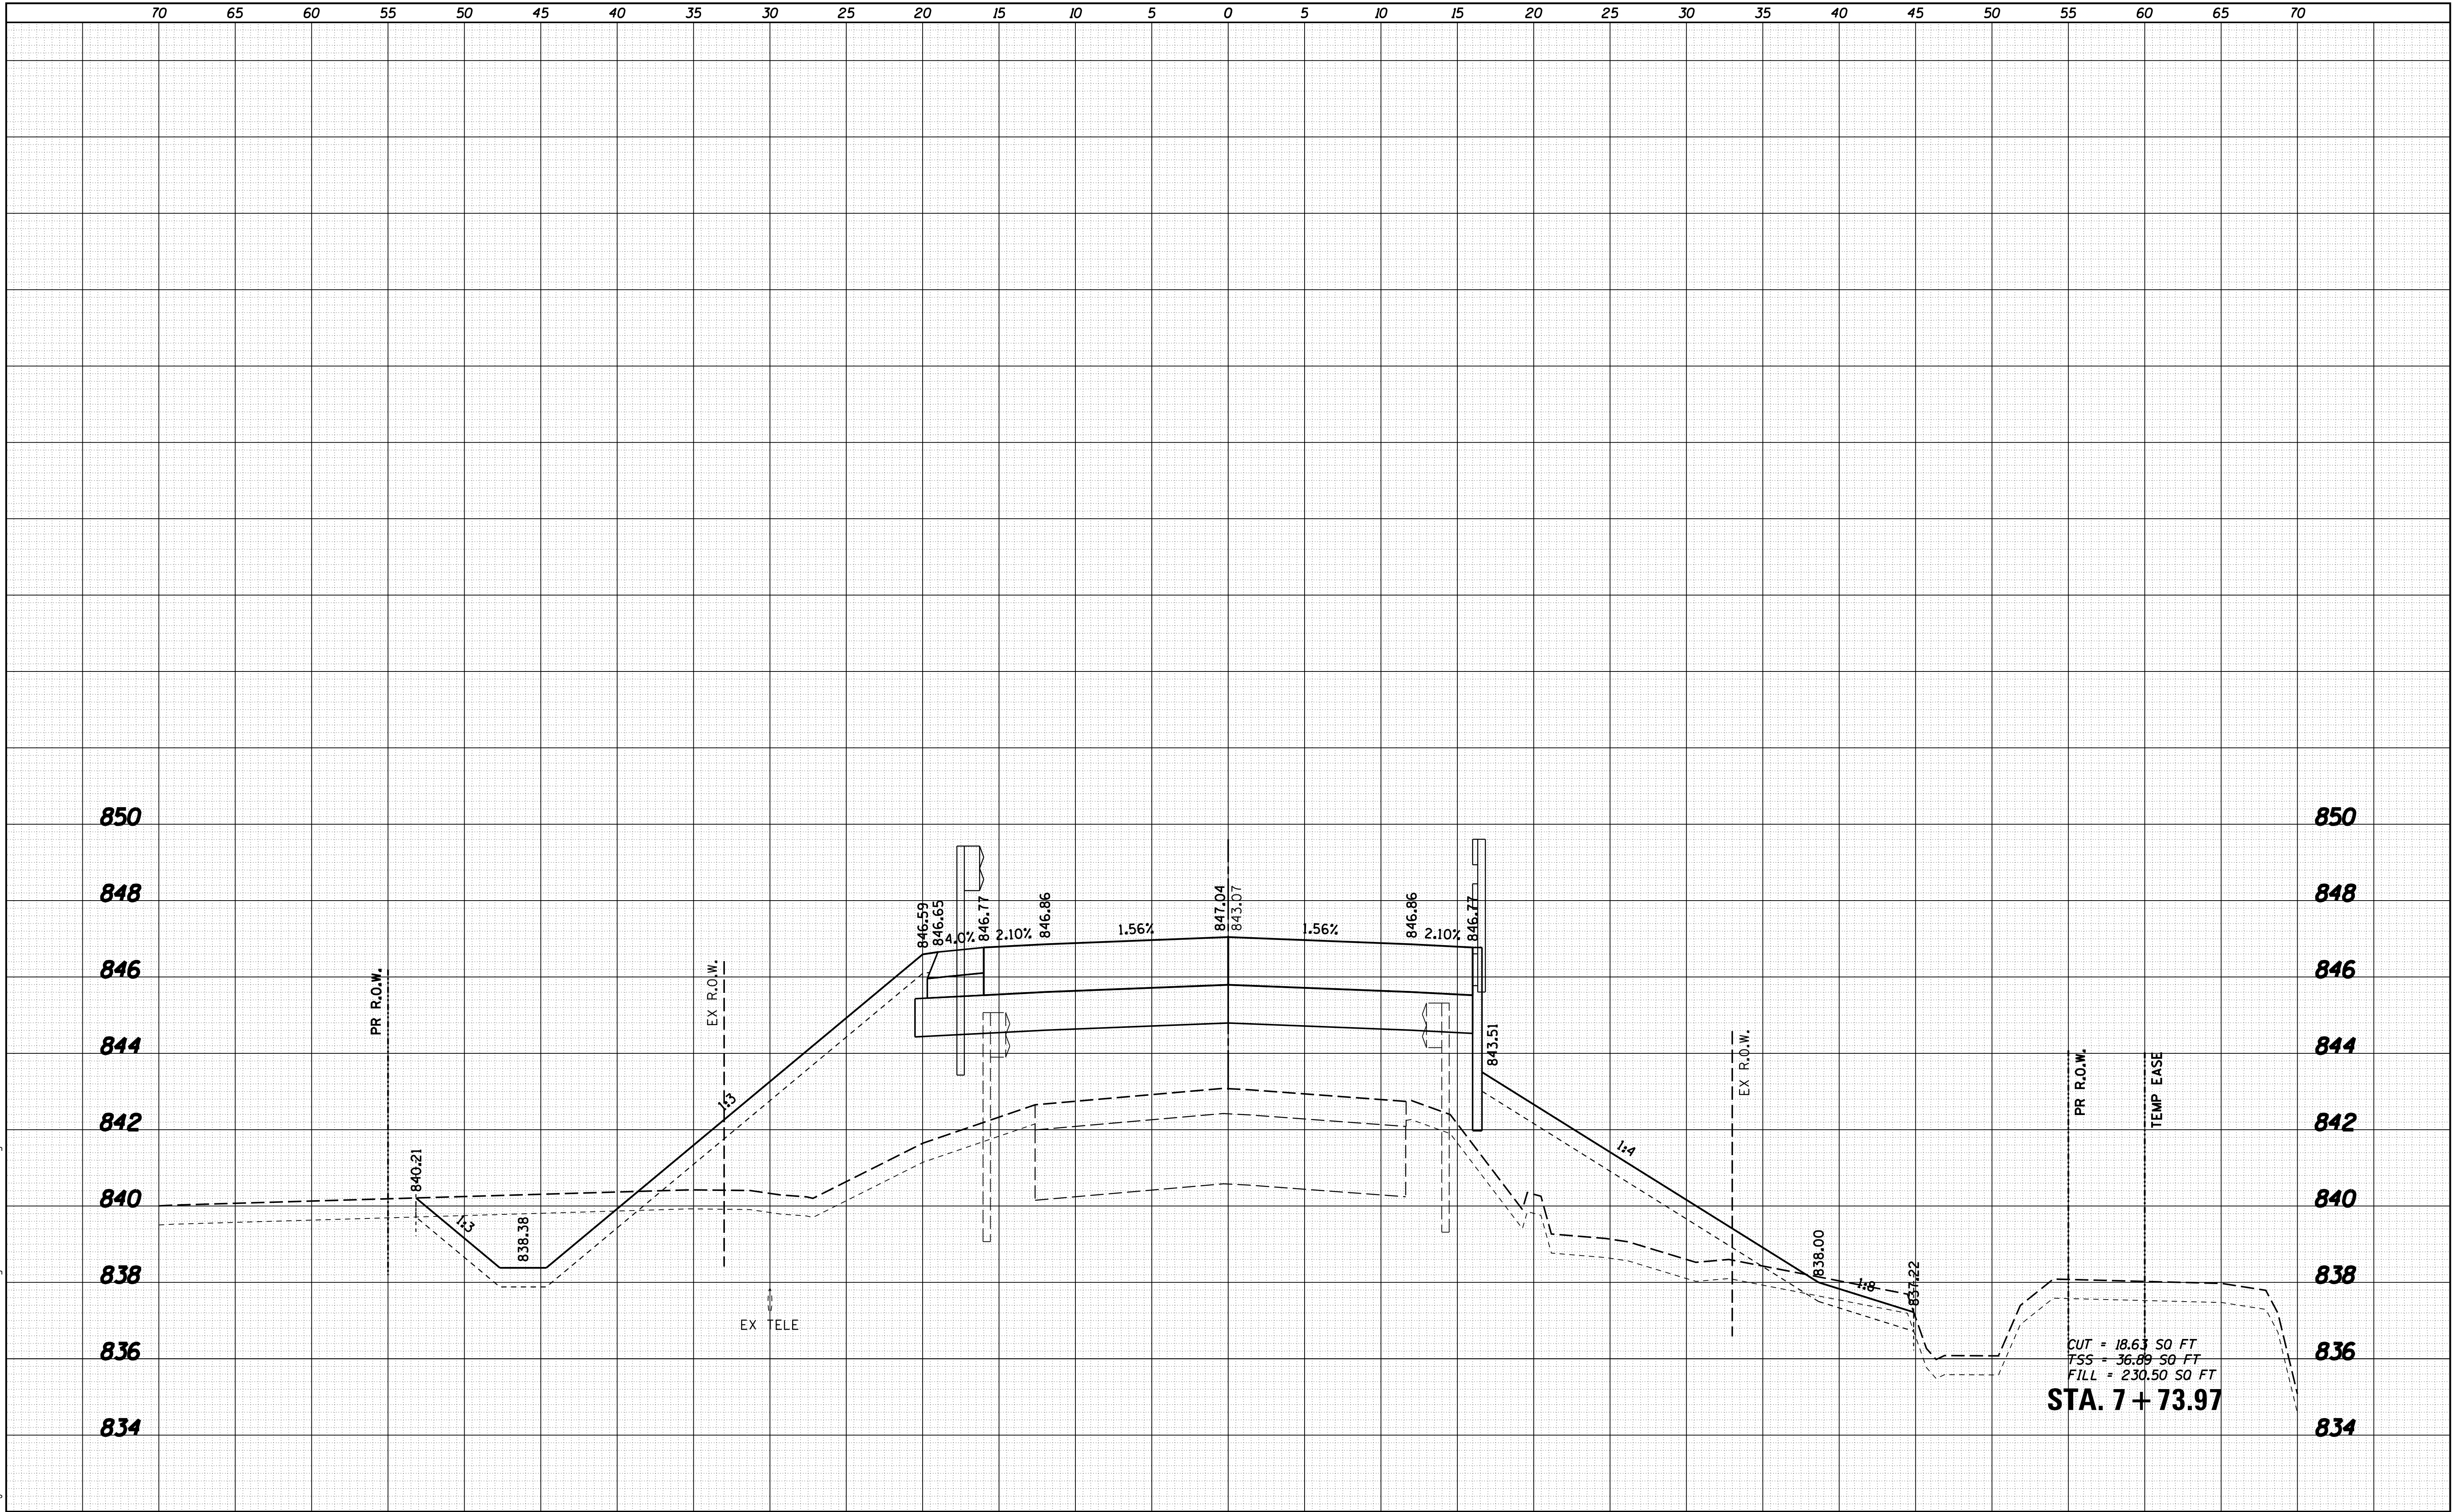


 WILLS BURKE KELSEY ASSOCIATES LTD. 116 West Main Street, Suite 201 St. Charles, Illinois 60174		USER NAME = nparris	DESIGNED -	REVISED -	STATE OF ILLINOIS DEPARTMENT OF TRANSPORTATION	CROSS SECTIONS WALKER ROAD				C.H. RTE.	SECTION	COUNTY	TOTAL SHEETS	SHEET NO.	
		PLOT SCALE = 1:5	DRAWN -	REVISED -						46	08-00133-01-BR	KANE	87	75	
		PLOT DATE = 9/8/2014	CHECKED -	REVISED -		SCALE: 5H:2V				SHEET NO.	OF	SHEETS	STA. 7+73.97	TO	STA. 7+73.97
		DATE -	REVISED -					CONTRACT NO.							
ILLINOIS FED. AID PROJECT															

FINAL SURVEY NOTE BOOK NO.	SURVEYED PLOTTED TEMPLATE AREAS CHECKED	BY	DATE

ORIGINAL SURVEY NOTE BOOK NO.	SURVEYED PLOTTED TEMPLATE AREAS CHECKED	BY	DATE

FILE NAME = ka\Projects\2013\130174 Walker\Plotted\Civil\Drawn\Sta\VS_SHT_Walker.dgn

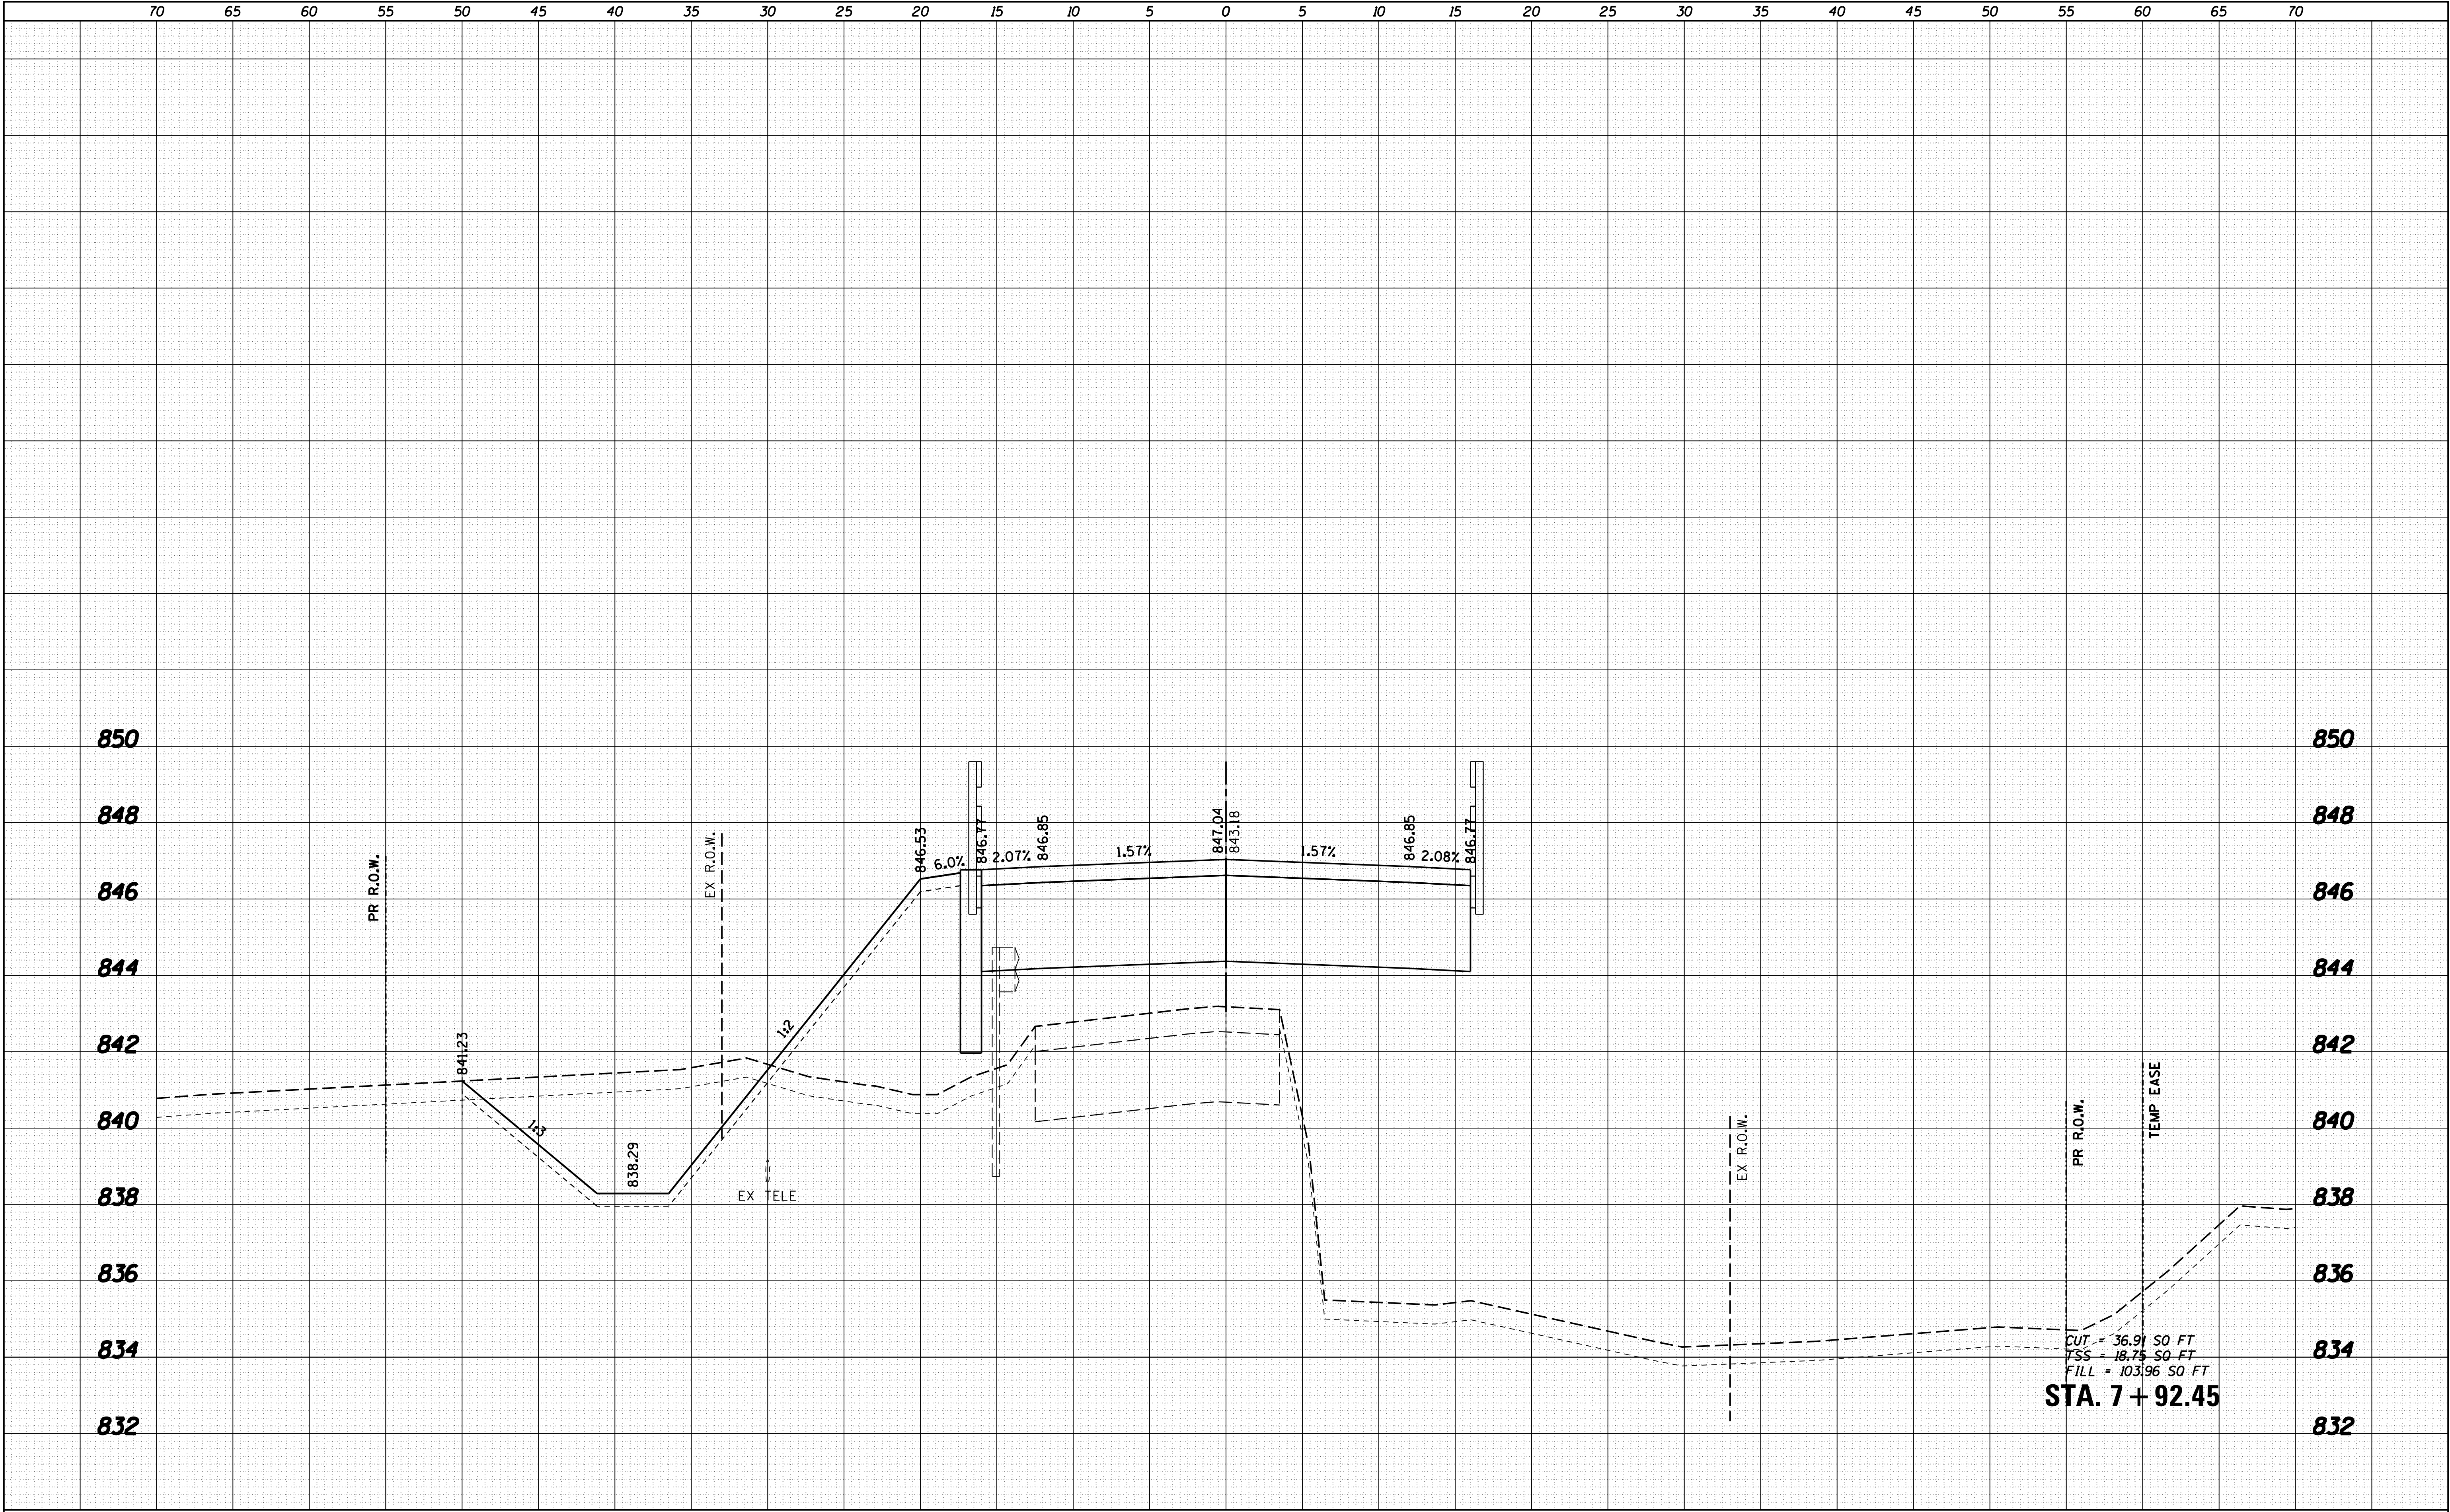


70		65		60		55		50		45		40		35		30		25		20		15		10		5		0		5		10		15		20		25		30		35		40		45		50		55		60		65		70	
WBK WILLS BURKE KELSEY ASSOCIATES LTD. 116 West Main Street, Suite 201 St. Charles, Illinois 60174	USER NAME = nparris				DESIGNED -				REVISED -				STATE OF ILLINOIS DEPARTMENT OF TRANSPORTATION														CROSS SECTIONS WALKER ROAD								C.H. RTE.		SECTION				COUNTY		TOTAL SHEETS		SHEET NO.												
	DRAWN -				REVISED -				46		08-00133-01-BR																								KANE		87		76																		
	PLOT SCALE = 1:5				CHECKED -				REVISED -																										CONTRACT NO.																						
	PLOT DATE = 9/8/2014				DATE -				REVISED -	
												SCALE: 5H:2V				SHEET NO.		OF		SHEETS		STA. 7+92.45 TO STA. 7+92.45				ILLINOIS FED. AID PROJECT																															

FINAL SURVEY NOTE BOOK NO.	SURVEYED PLOTTED TEMPLATE AREAS CHECKED	BY	DATE

ORIGINAL SURVEY NOTE BOOK NO.	SURVEYED PLOTTED TEMPLATE AREAS CHECKED	BY	DATE


FILE NAME = ka\Projects\2013\130174 Walker\Plotted\Wooda\Gull\Dgn\Sta\VS_SHT_Walker.dgn

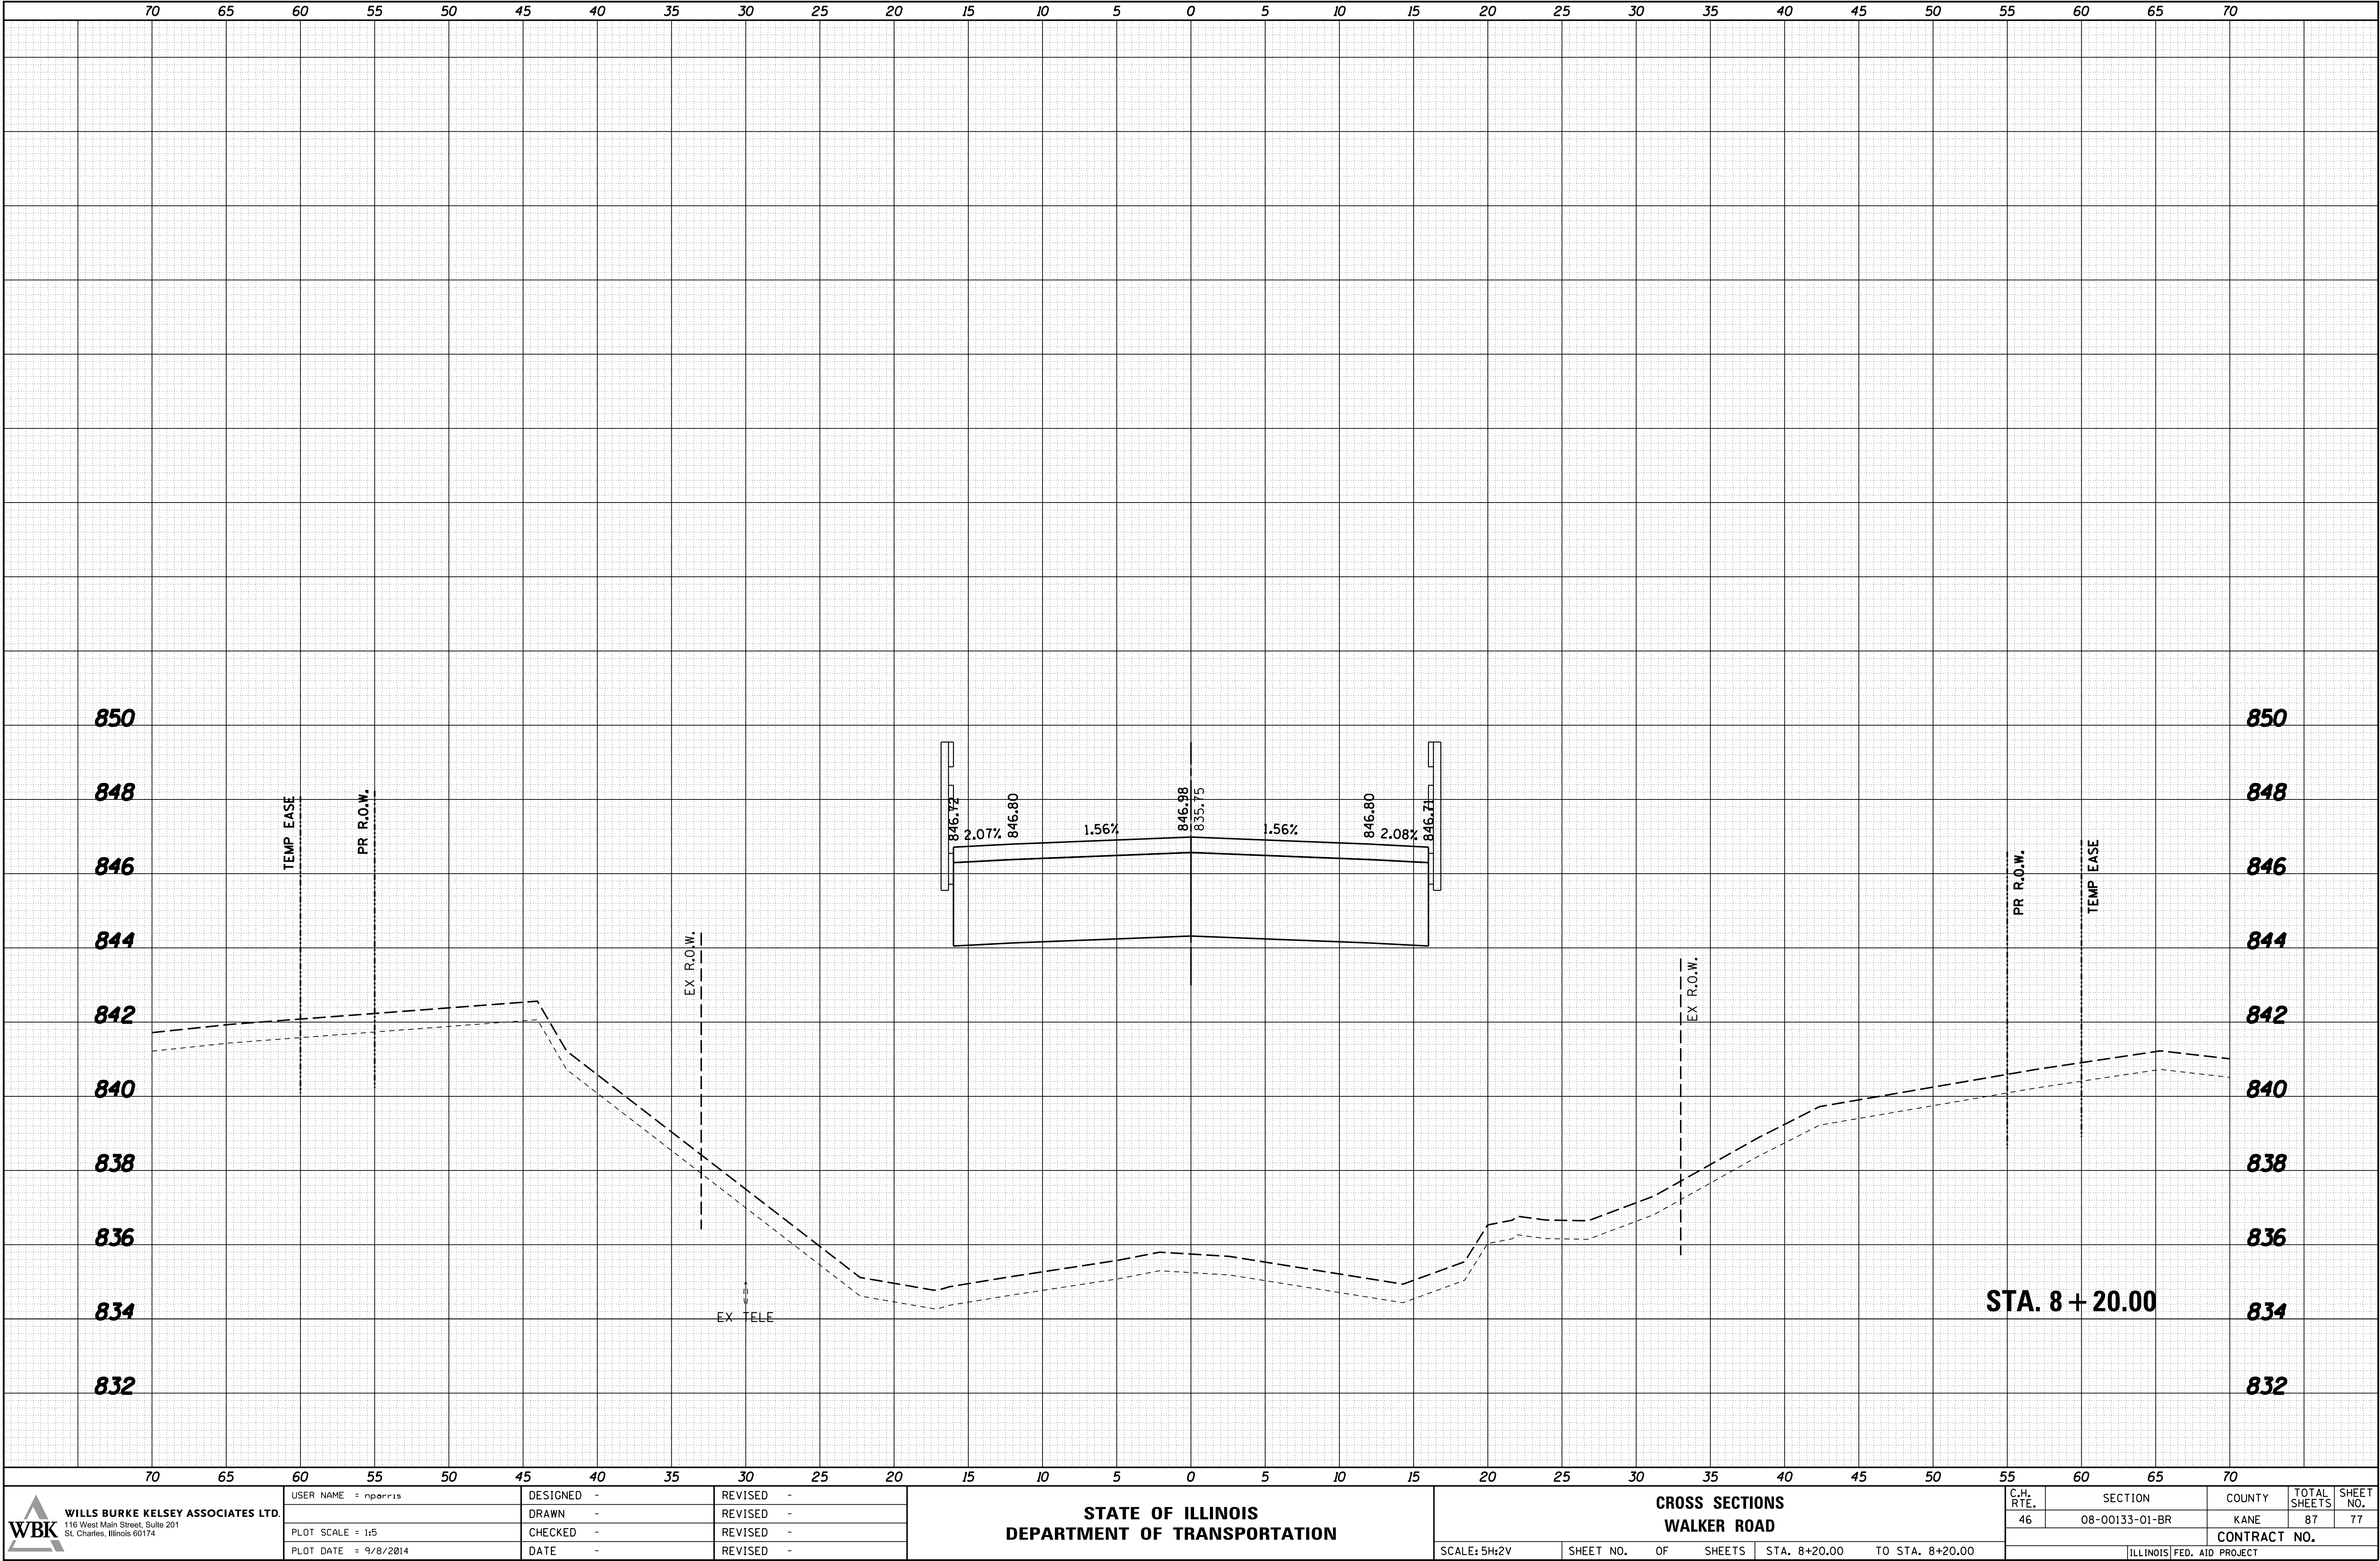

FINAL SURVEY NOTE BOOK NO.	SURVEYED PLOTTED TEMPLATE AREAS CHECKED	BY	DATE

ORIGINAL SURVEY NOTE BOOK NO.	SURVEYED PLOTTED TEMPLATE AREAS CHECKED	BY	DATE


FILE NAME = ka\Projects\2013\130174 Walker\Plotted\Wooda\Civil\Drawings\STA 8+47.55 SHI Walker.dgn

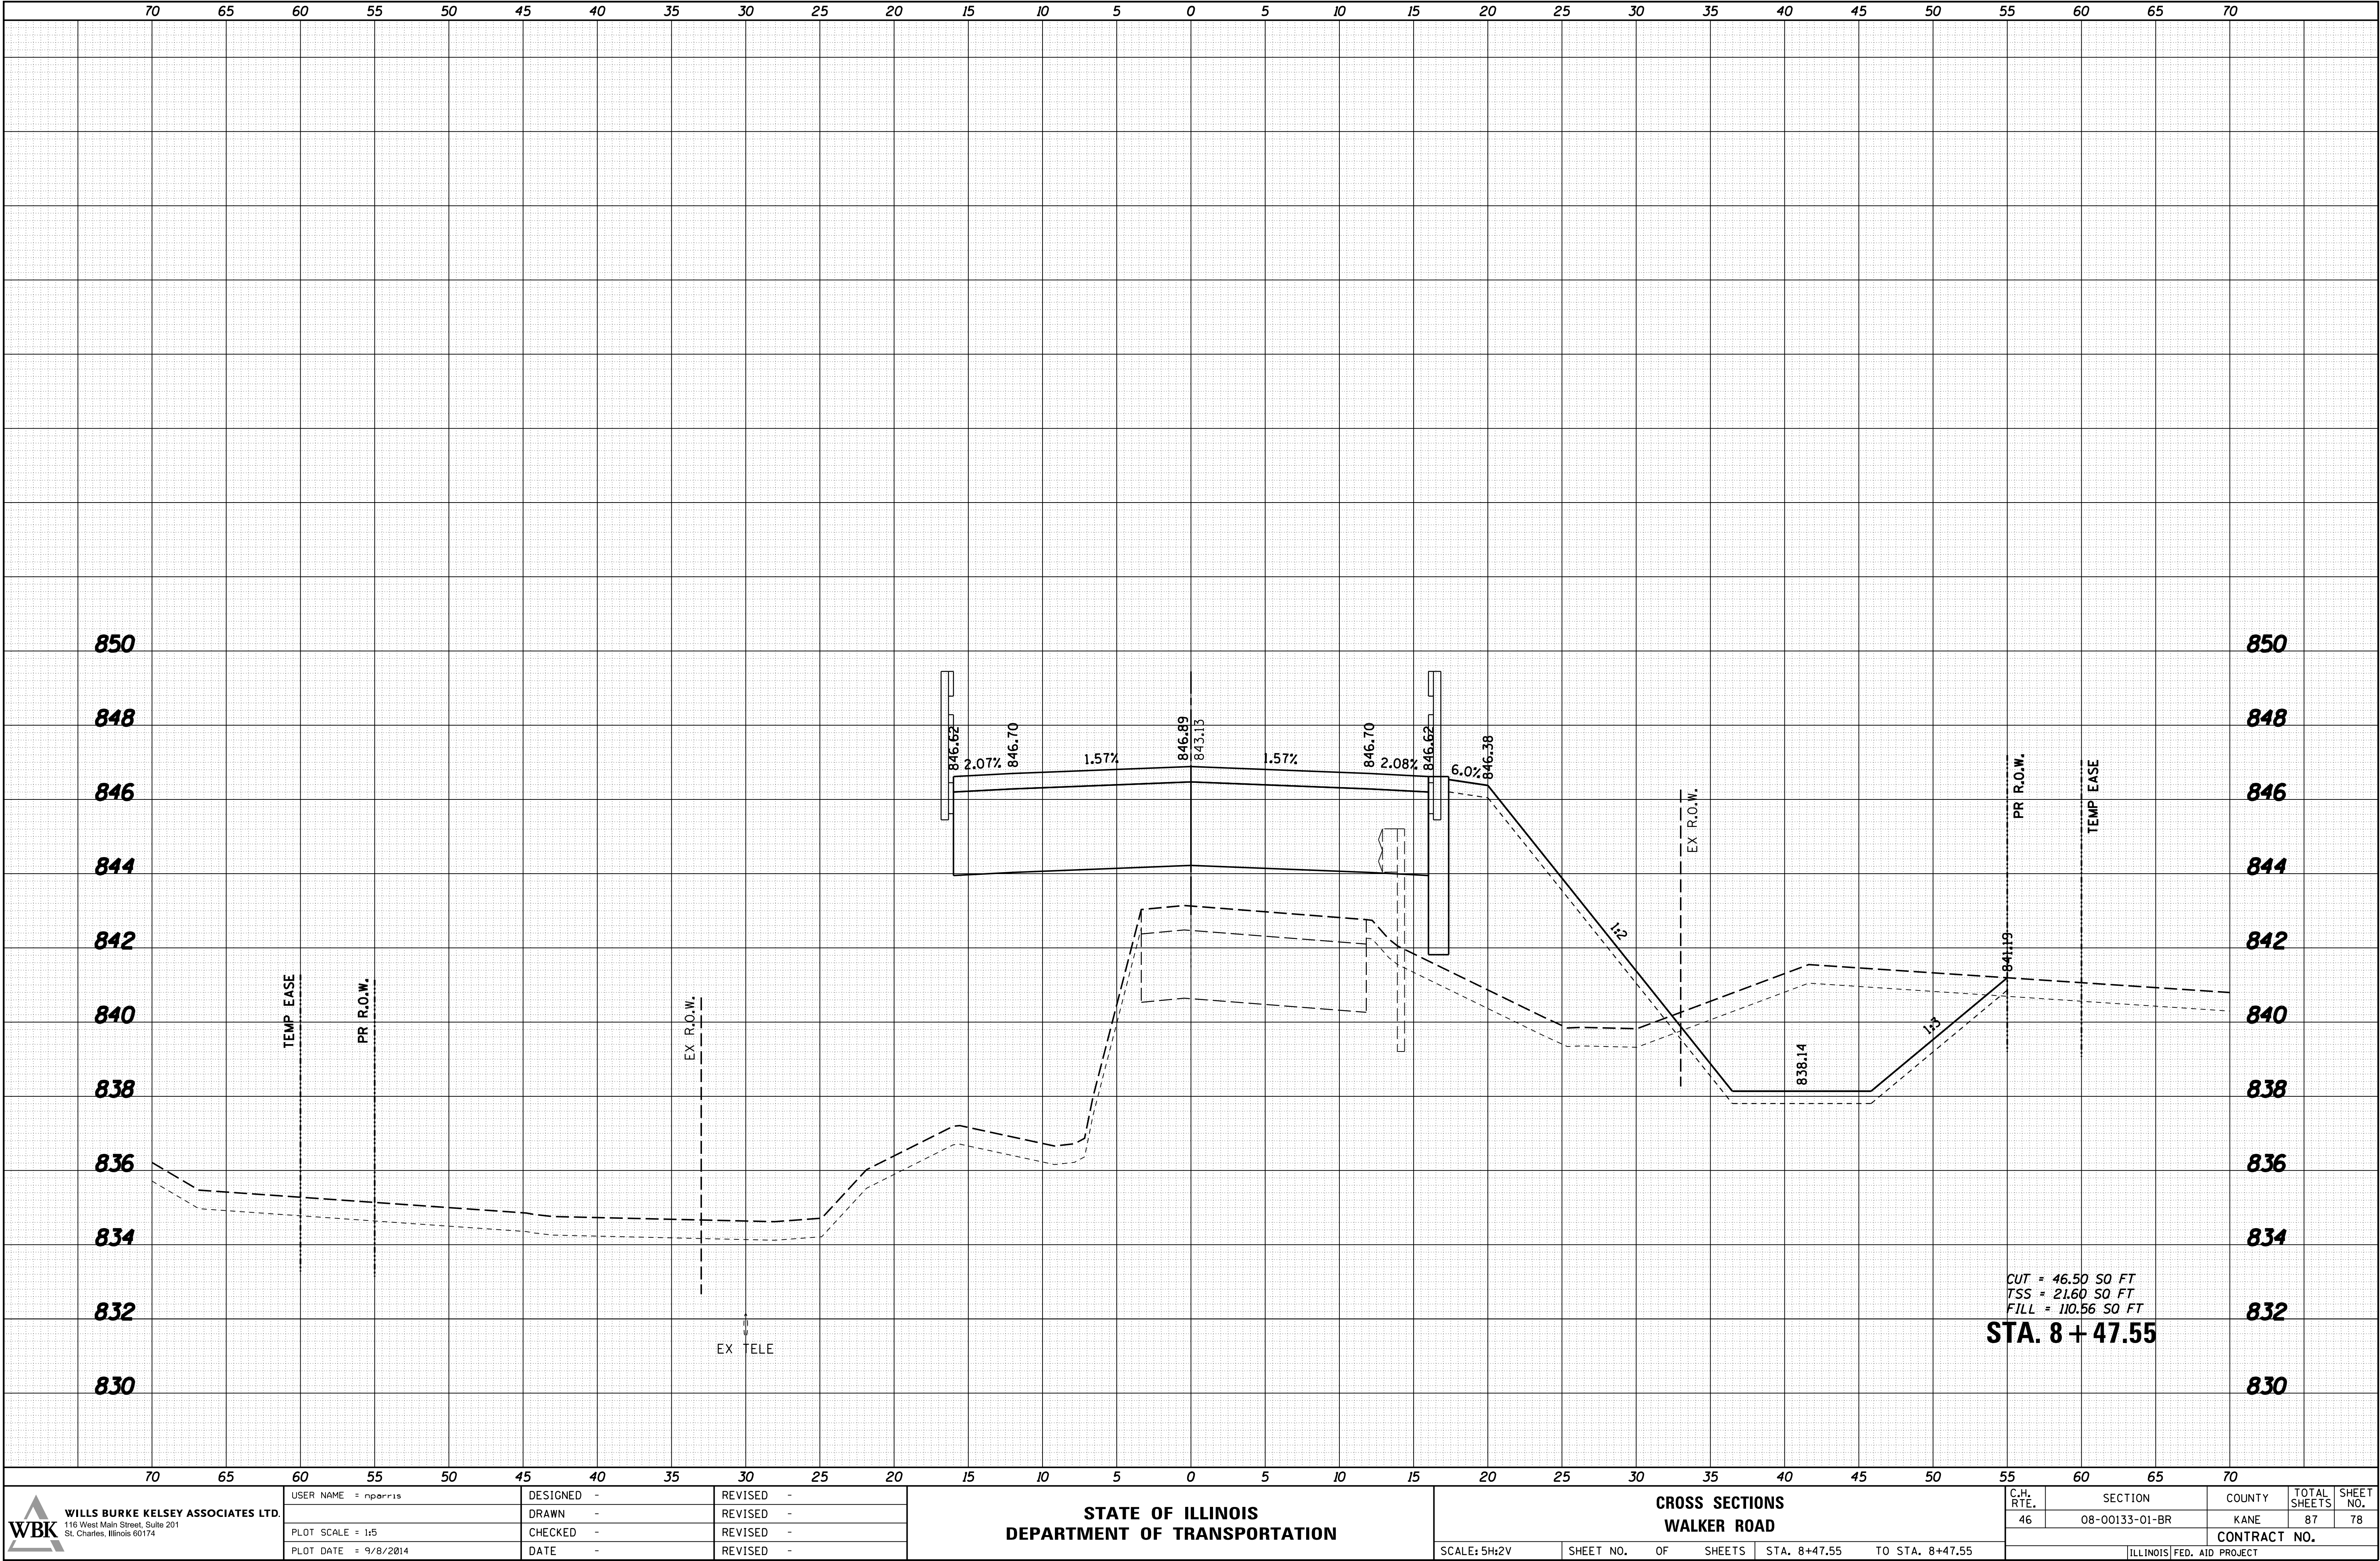

FINAL SURVEY NOTE BOOK NO.	SURVEYED PLOTTED TEMPLATE AREAS CHECKED	BY	DATE

ORIGINAL SURVEY NOTE BOOK NO.	SURVEYED PLOTTED TEMPLATE AREAS CHECKED	BY	DATE

FILE NAME = ka\Projects\2013\130174 Walker\Plotted\Civil\Drawn\Sta\VS_SHT_Walker.dgn

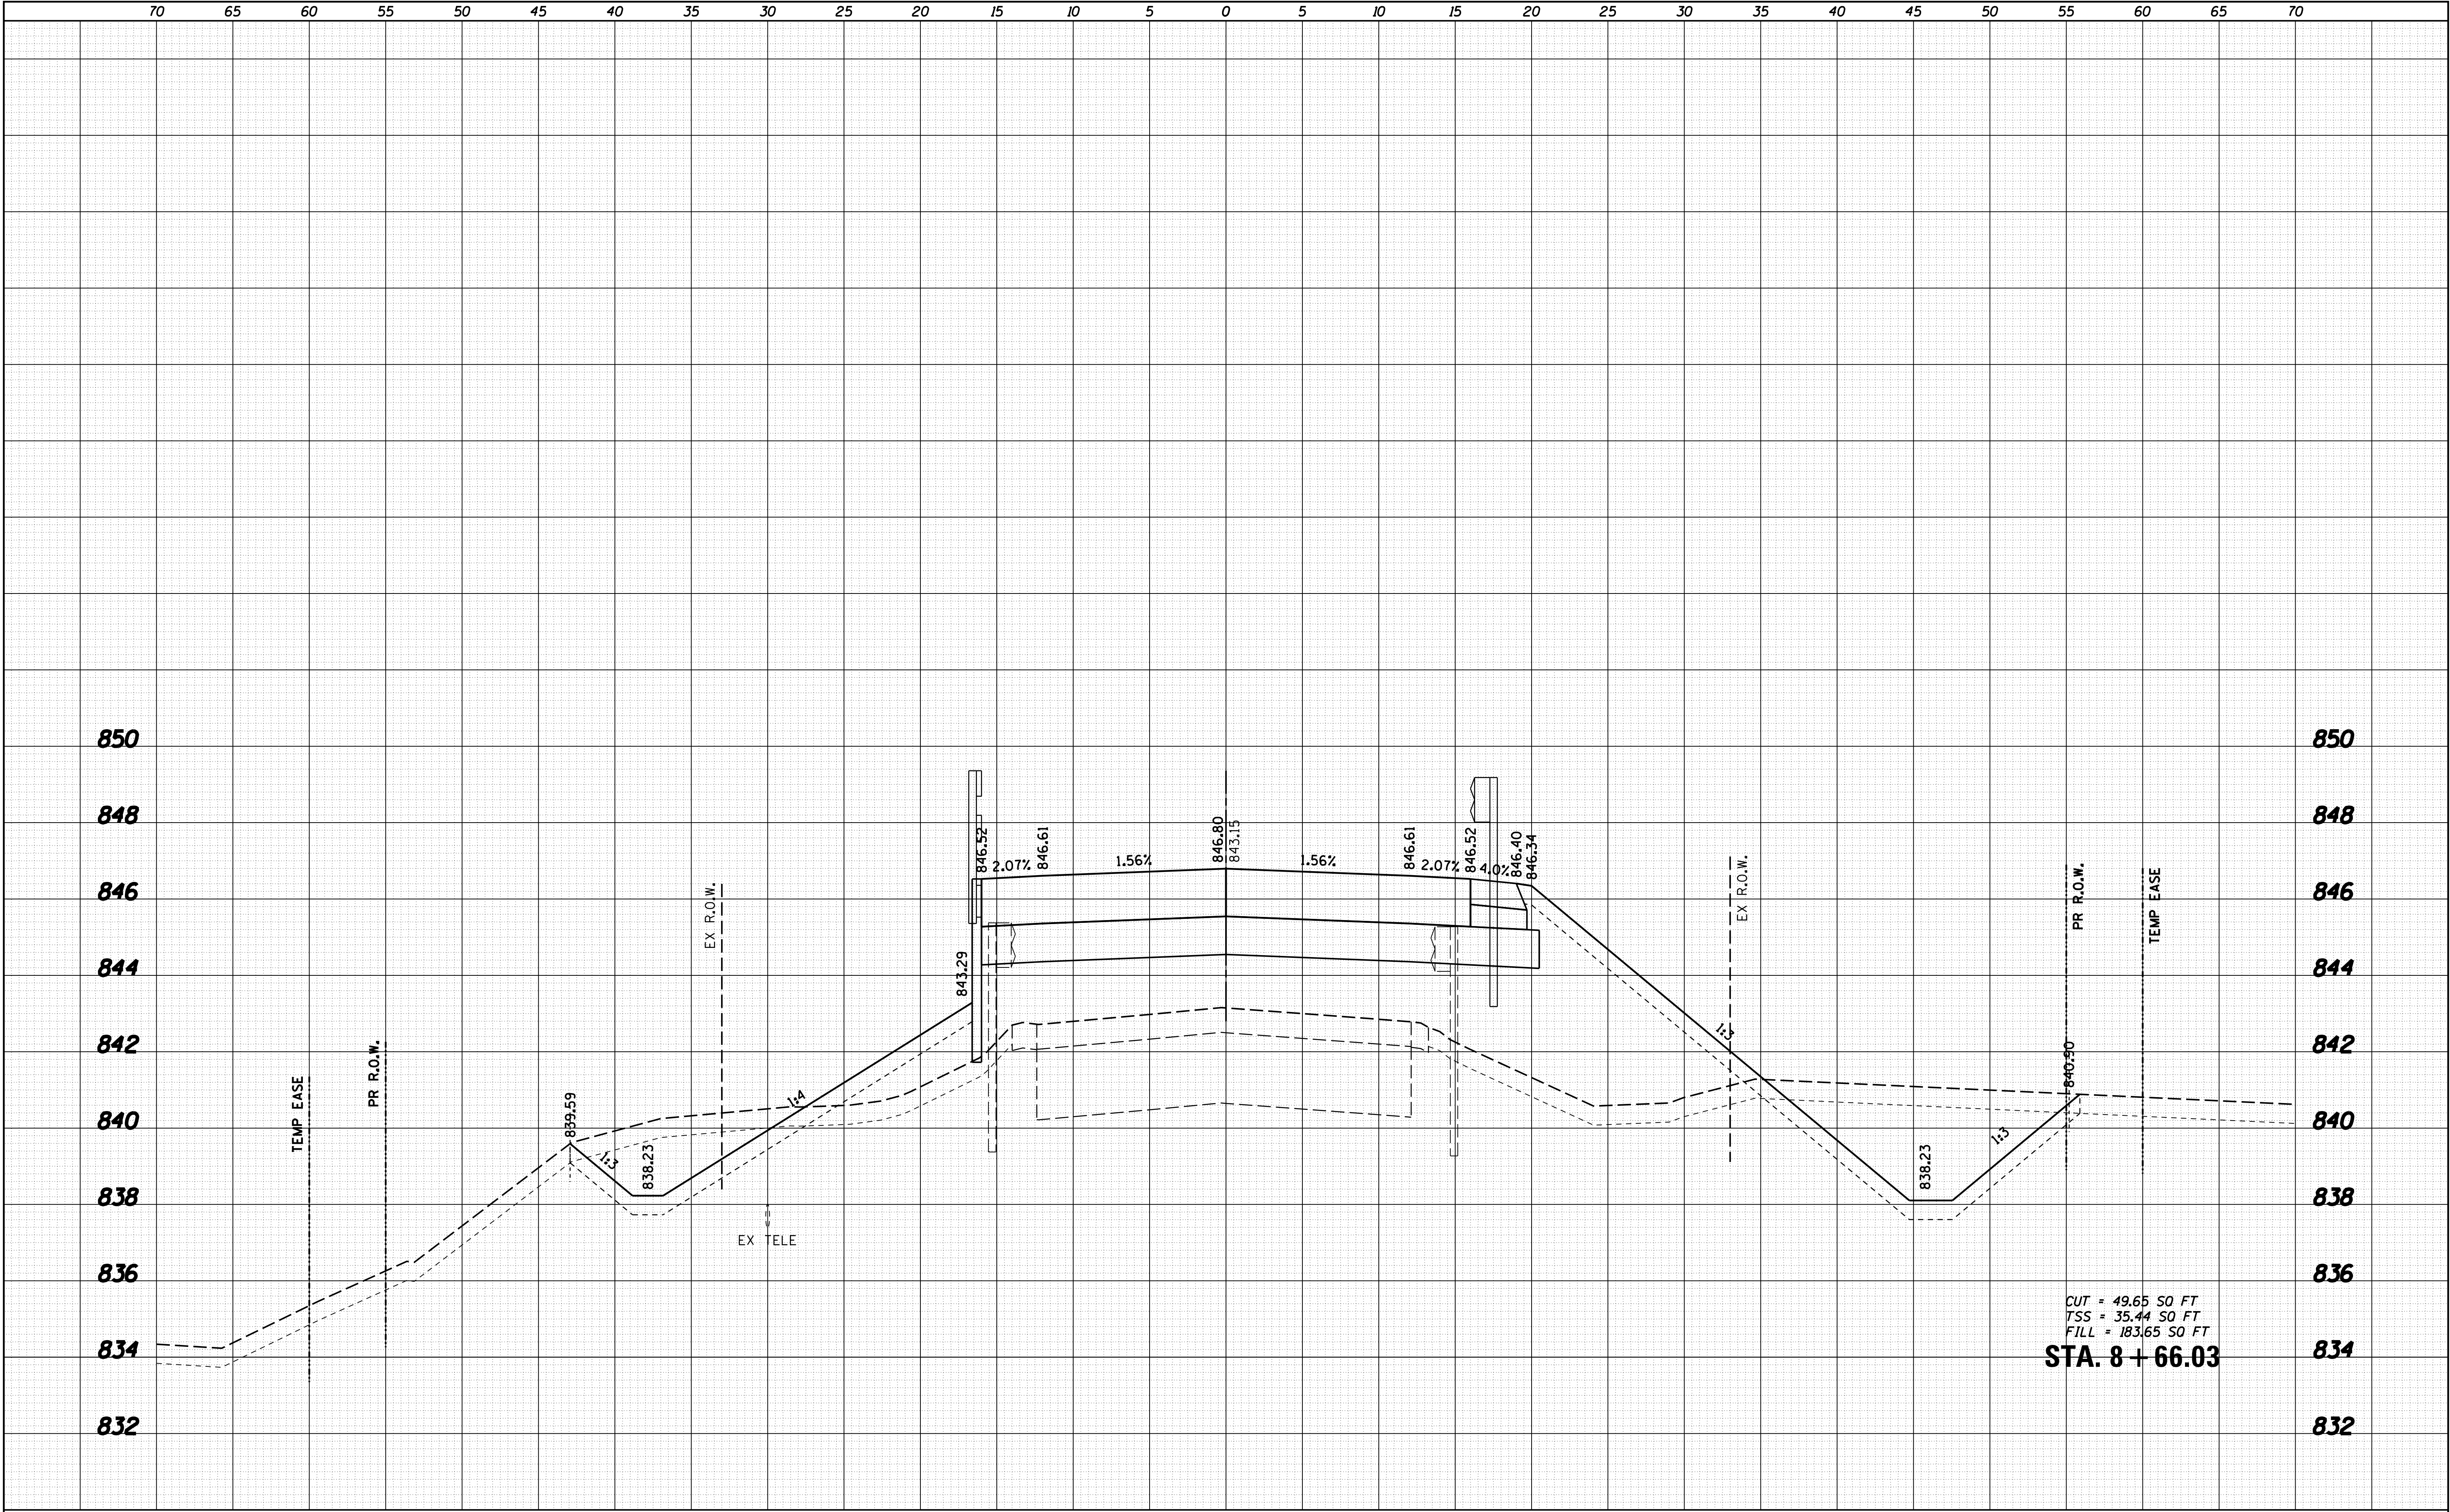


CUT = 49.65 SO FT
TSS = 35.44 SO FT
FILL = 183.65 SO FT
STA. 8 + 66.03

FINAL	SURVEYED	BY	DATE
SURVEY	PLOTTED		
NOTE BOOK	TEMPLATE		
NO.	AREAS CHECKED		

ORIGINAL	SURVEYED	BY	DATE
SURVEY	PLOTTED		
NOTE BOOK	TEMPLATE		
NO.	AREAS CHECKED		

FILE NAME = ka\Projects\2013\130174 Walker\Plotted\Wooda\Gull\Gn\Sta\VS.SHT Walker.dgn

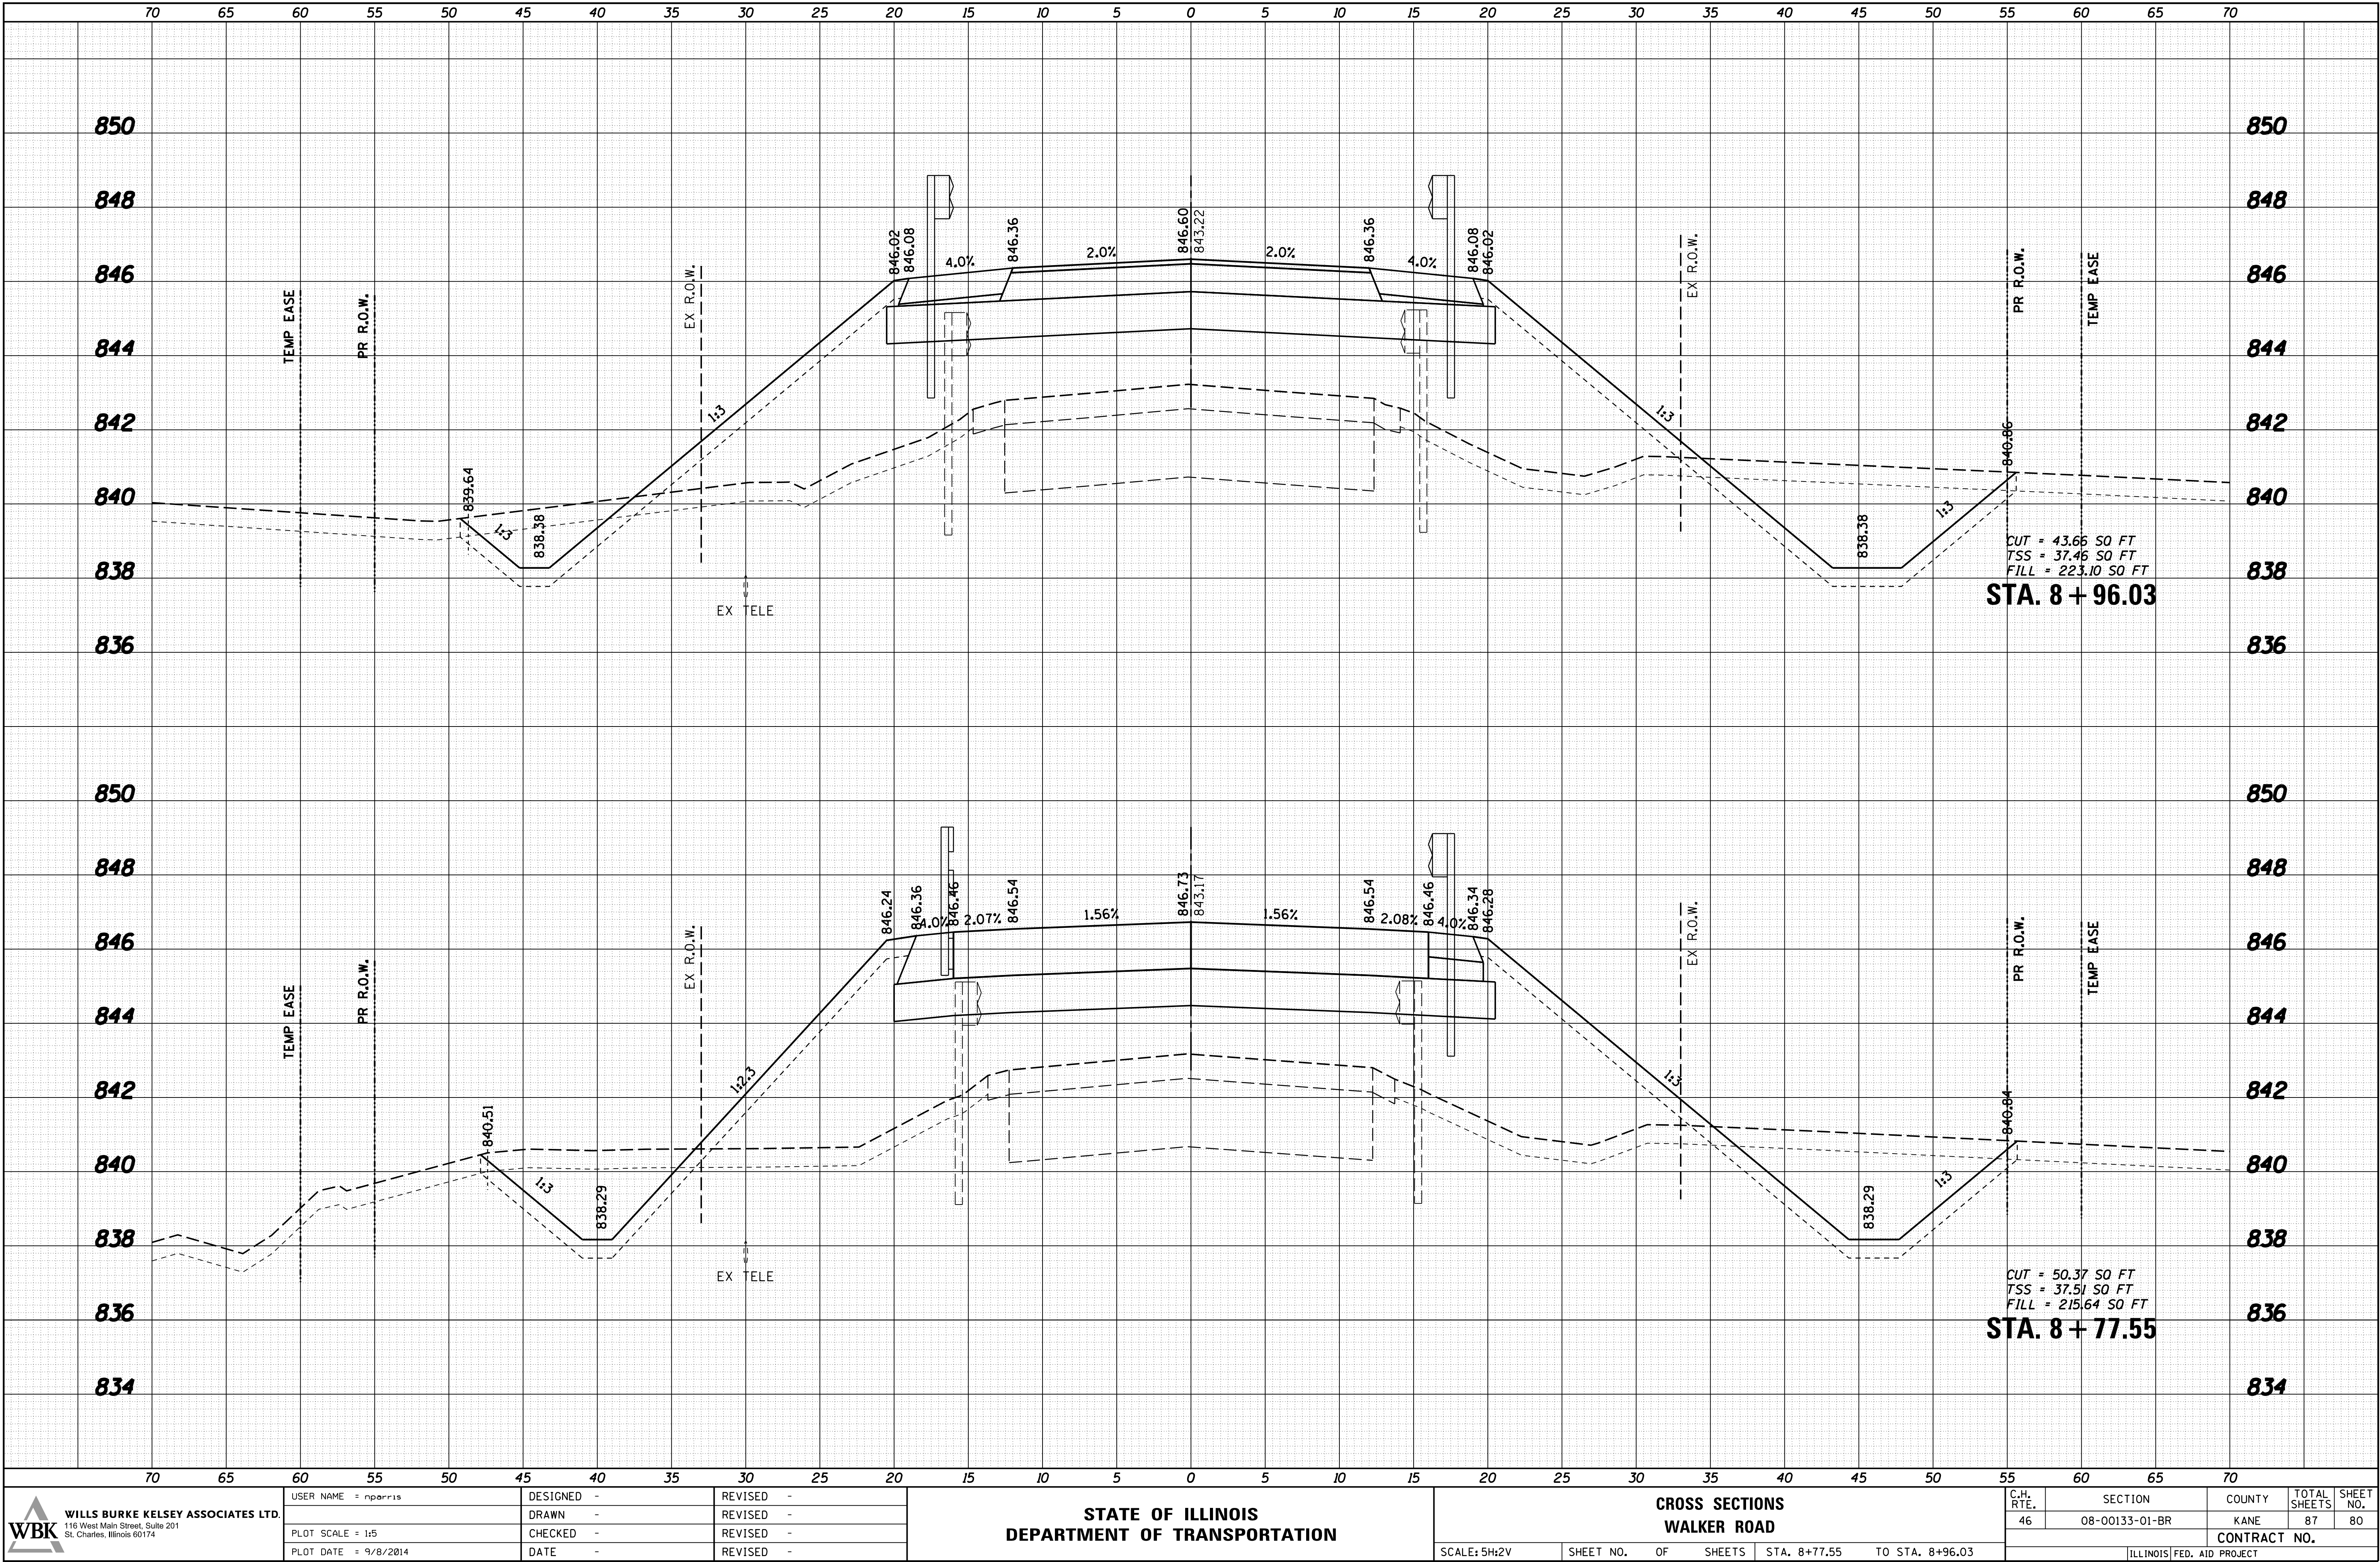


WBK WILLS BURKE KELSEY ASSOCIATES LTD. 116 West Main Street, Suite 201 St. Charles, Illinois 60174	USER NAME = nparris	DESIGNED -	REVISED -	STATE OF ILLINOIS DEPARTMENT OF TRANSPORTATION	CROSS SECTIONS WALKER ROAD				C.H. RTE.	SECTION	COUNTY	TOTAL SHEETS	SHEET NO.
	PLOT SCALE = 1:5	CHECKED -	REVISED -		46	08-00133-01-BR	KANE	87	80				
	PLOT DATE = 9/8/2014	DATE -	REVISED -		CONTRACT NO.								
	SCALE: 5H:2V					SHEET NO.	OF	SHEETS	STA. 8+77.55	TO STA. 8+96.03	ILLINOIS FED. AID PROJECT		

FINAL	SURVEYED	BY	DATE
SURVEY	PLOTTED		
NOTE BOOK	TEMPLATE		
NO.	AREAS CHECKED		

ORIGINAL	SURVEYED	BY	DATE
SURVEY	PLOTTED		
NOTE BOOK	TEMPLATE		
NO.	AREAS CHECKED		


FILE NAME = ka\Projects\2013\13074 Walker\Plotted\Wood\Gull\Sta 9+50 VS. SH-T Walker.dgn

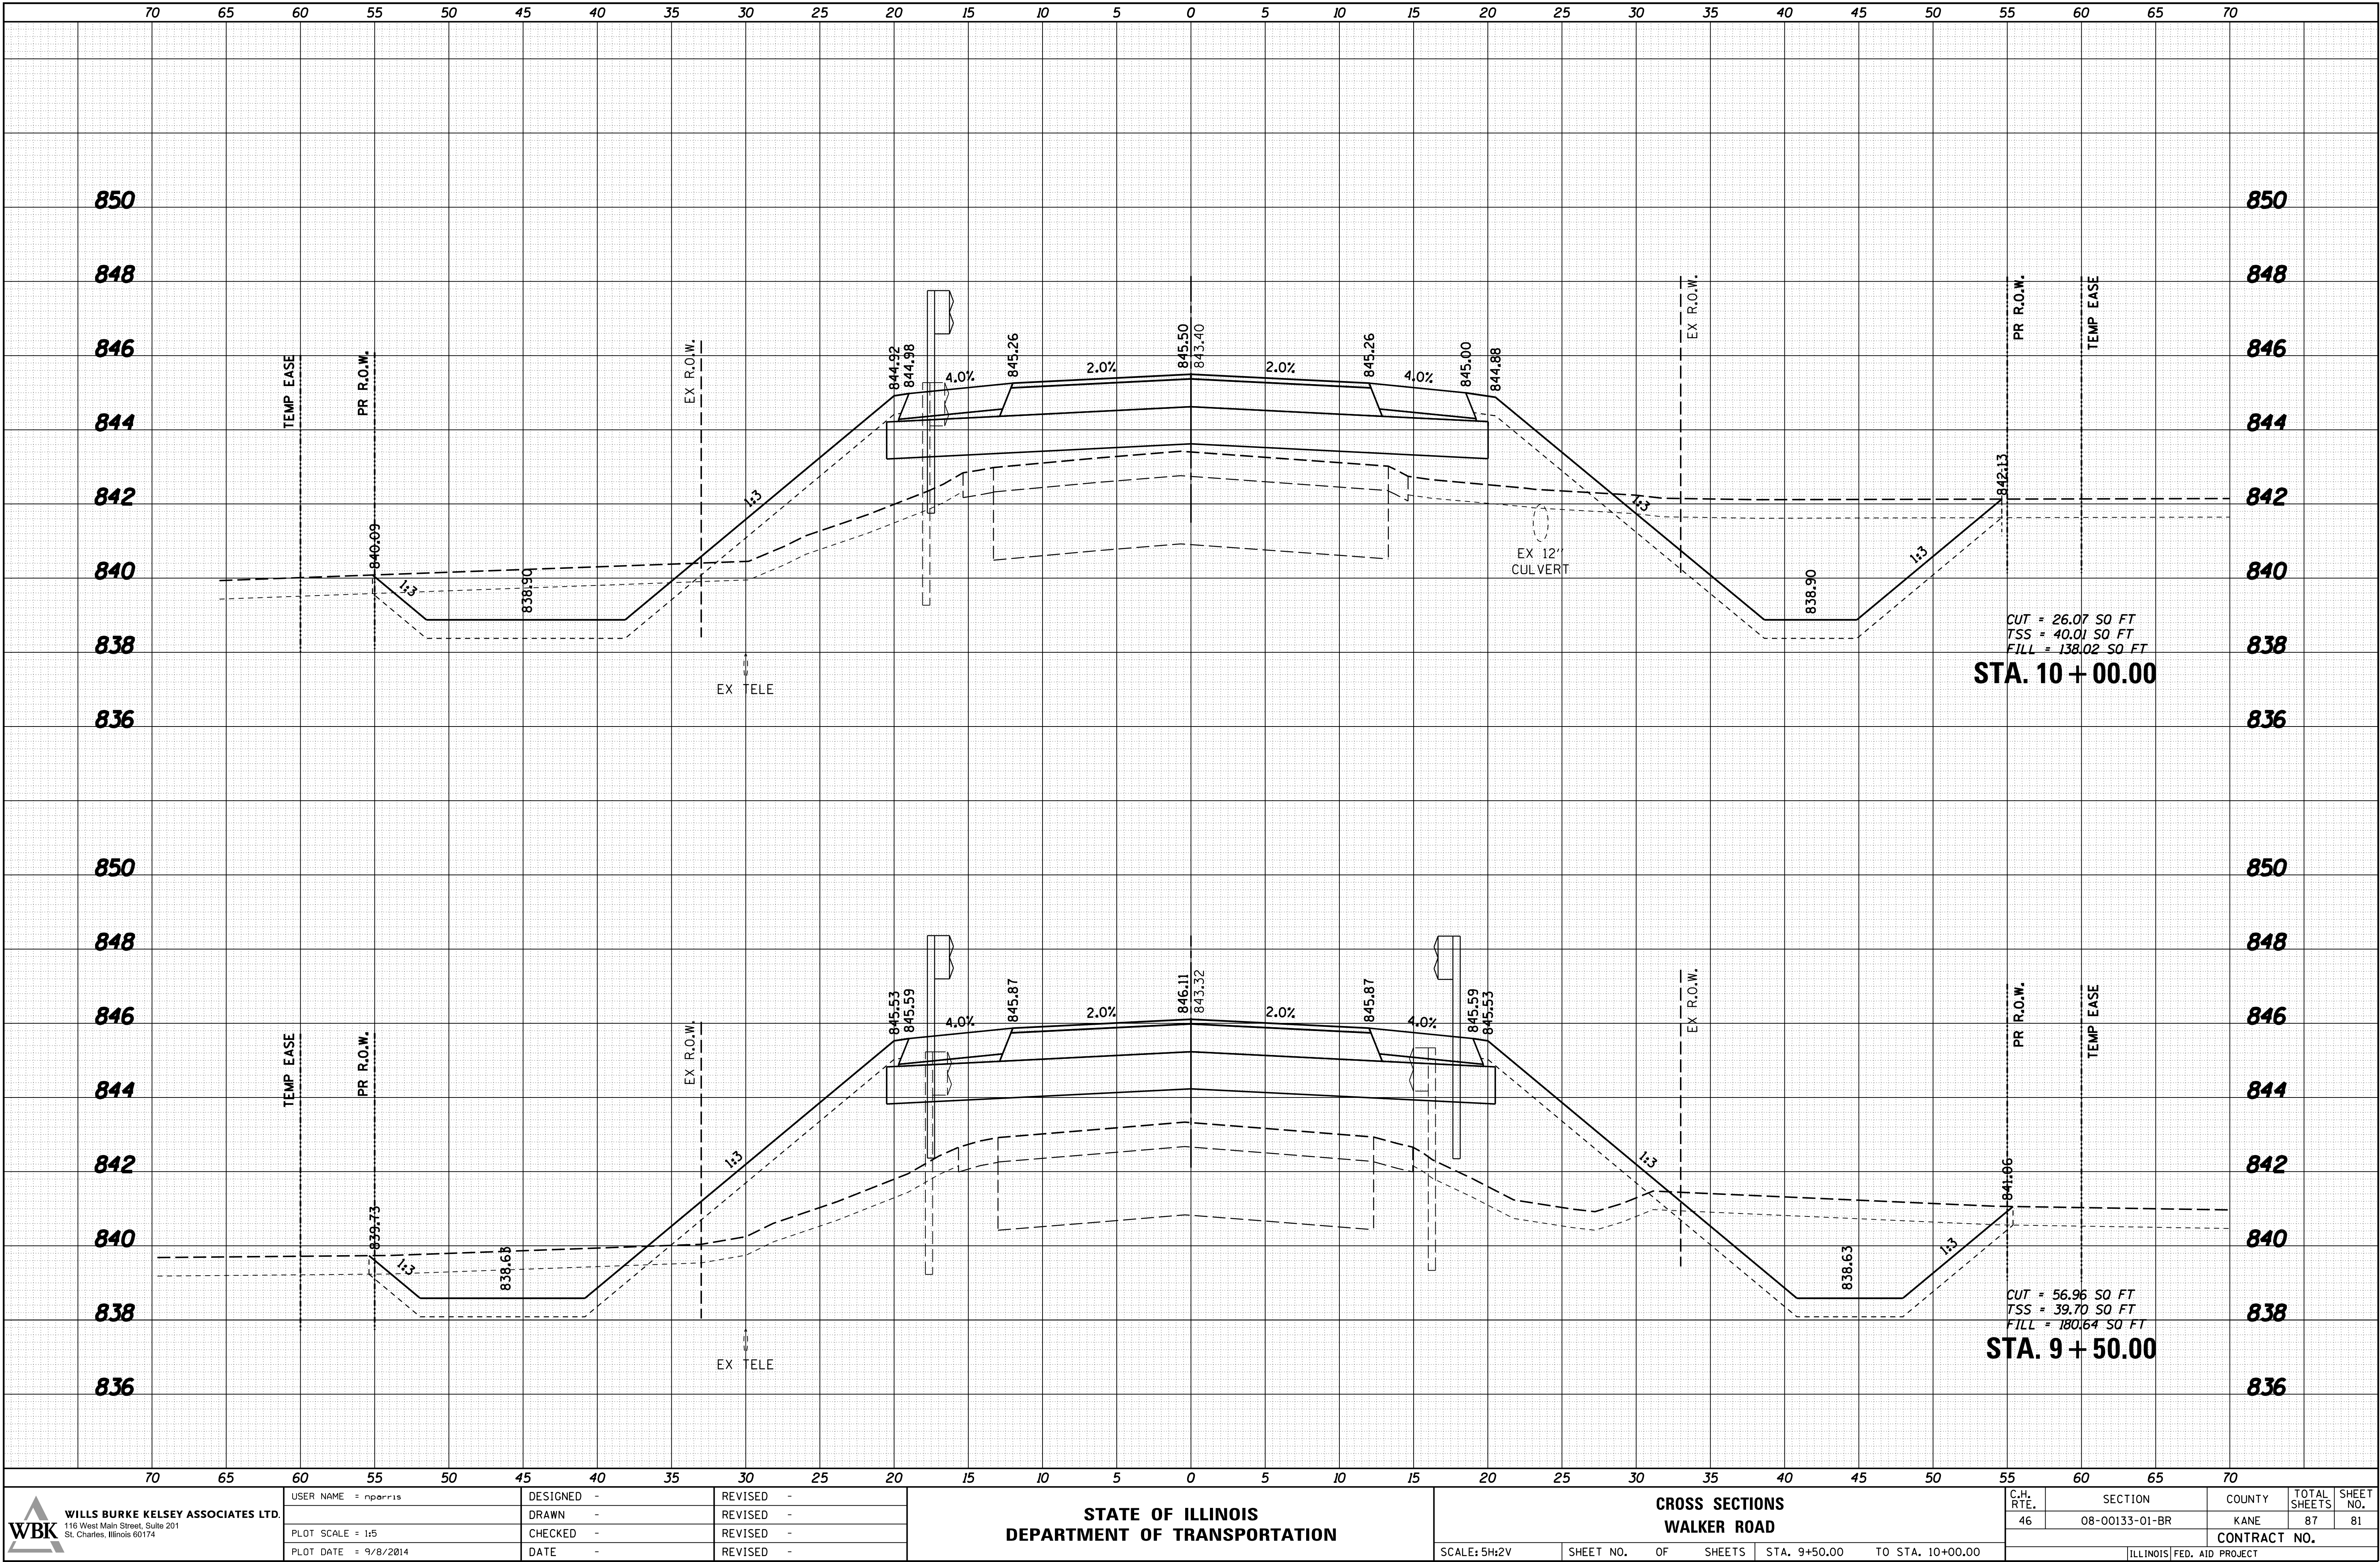

FINAL	SURVEYED	BY	DATE
SURVEY	PLOTTED		
NOTE BOOK	TEMPLATE		
NO.	AREAS		
	CHECKED		

ORIGINAL	SURVEYED	BY	DATE
SURVEY	PLOTTED		
NOTE BOOK	TEMPLATE		
NO.	AREAS		
	CHECKED		

FILE NAME = ka\Projects\2013\13074 Walker\Plotted\Wooda\Civil\08-STA105-SHT Walker.dgn

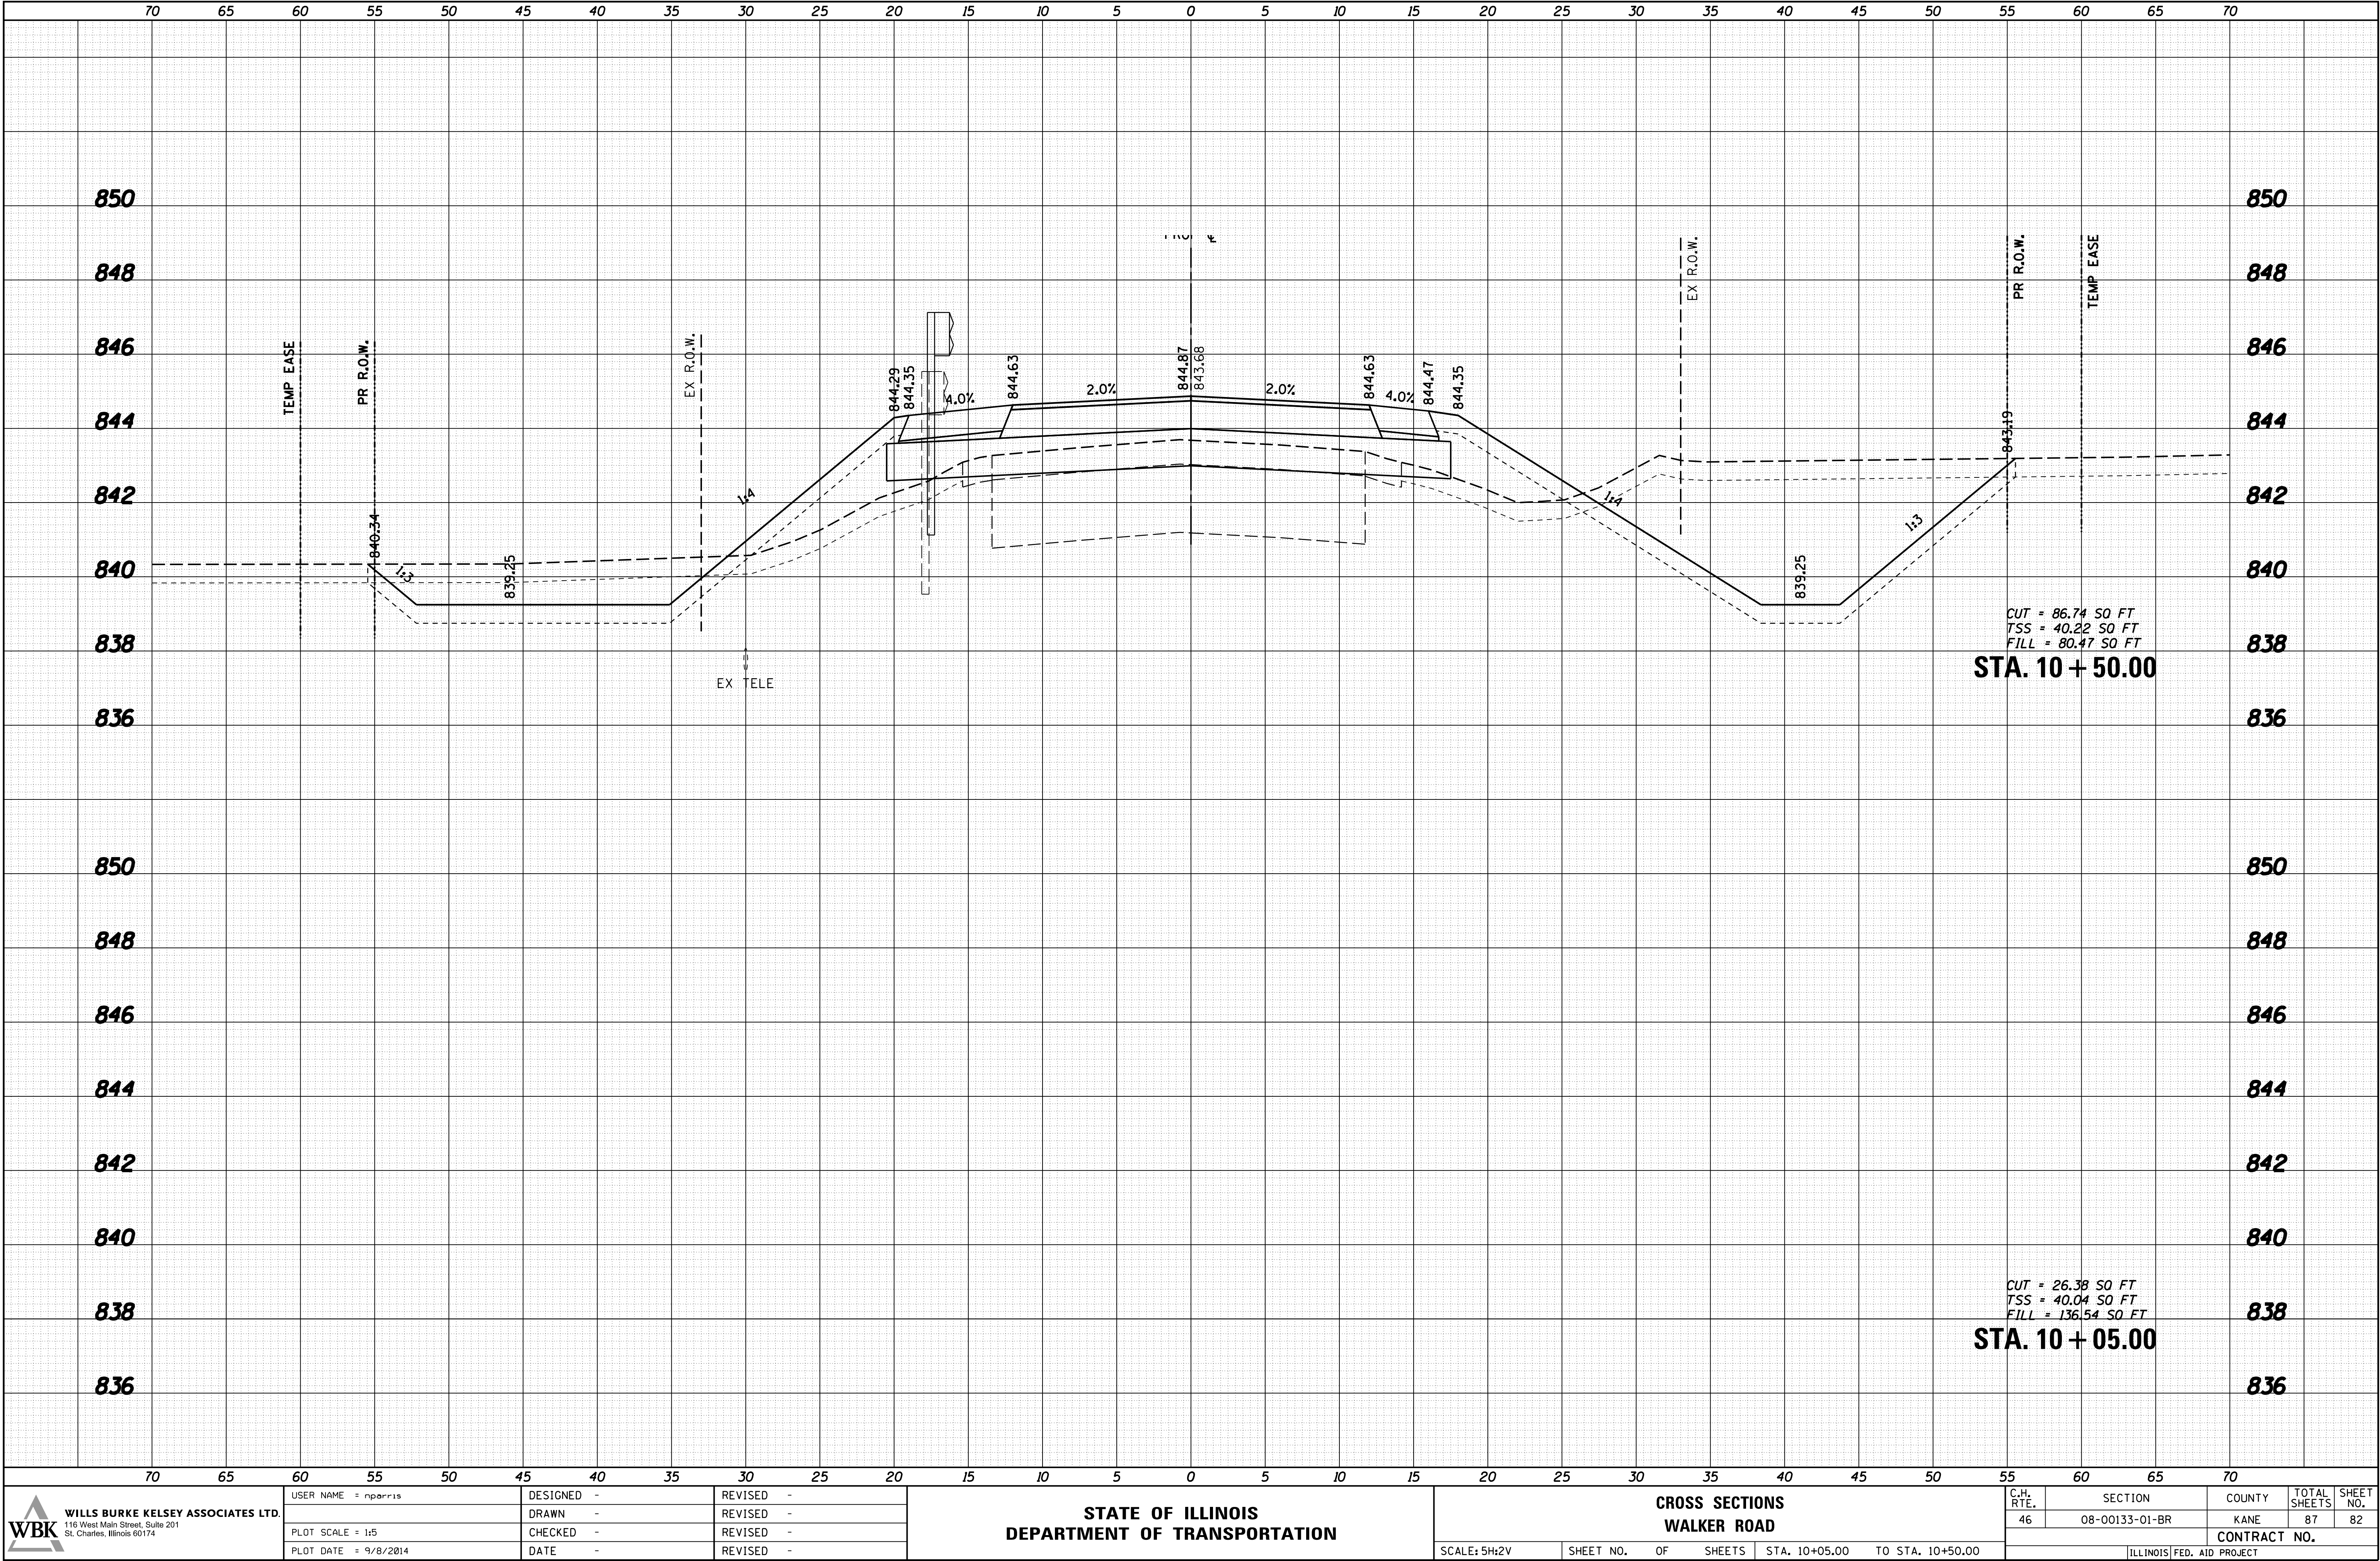


 WILLS BURKE KELSEY ASSOCIATES LTD. 116 West Main Street, Suite 201 St. Charles, Illinois 60174	USER NAME = nparris	DESIGNED -	REVISED -	STATE OF ILLINOIS DEPARTMENT OF TRANSPORTATION	CROSS SECTIONS WALKER ROAD				C.H. RTE.	SECTION	COUNTY	TOTAL SHEETS	SHEET NO.
	PLOT SCALE = 1:5	DRAWN -	REVISED -		46	08-00133-01-BR	KANE	87	82				
	PLOT DATE = 9/8/2014	CHECKED -	REVISED -		CONTRACT NO.								
		DATE -	REVISED -		ILLINOIS FED. AID PROJECT								
					SCALE: 5H:2V	SHEET NO.	OF	SHEETS	STA. 10+05.00 TO STA. 10+50.00				

FINAL SURVEY NOTE BOOK NO.	SURVEYED PLOTTED TEMPLATE AREAS CHECKED	BY	DATE

ORIGINAL SURVEY NOTE BOOK NO.	SURVEYED PLOTTED TEMPLATE AREAS CHECKED	BY	DATE

FILE NAME = ka\Projects\2013\130174 Walker\Plotted\Road\Gull\Design\11+50.00.dgn

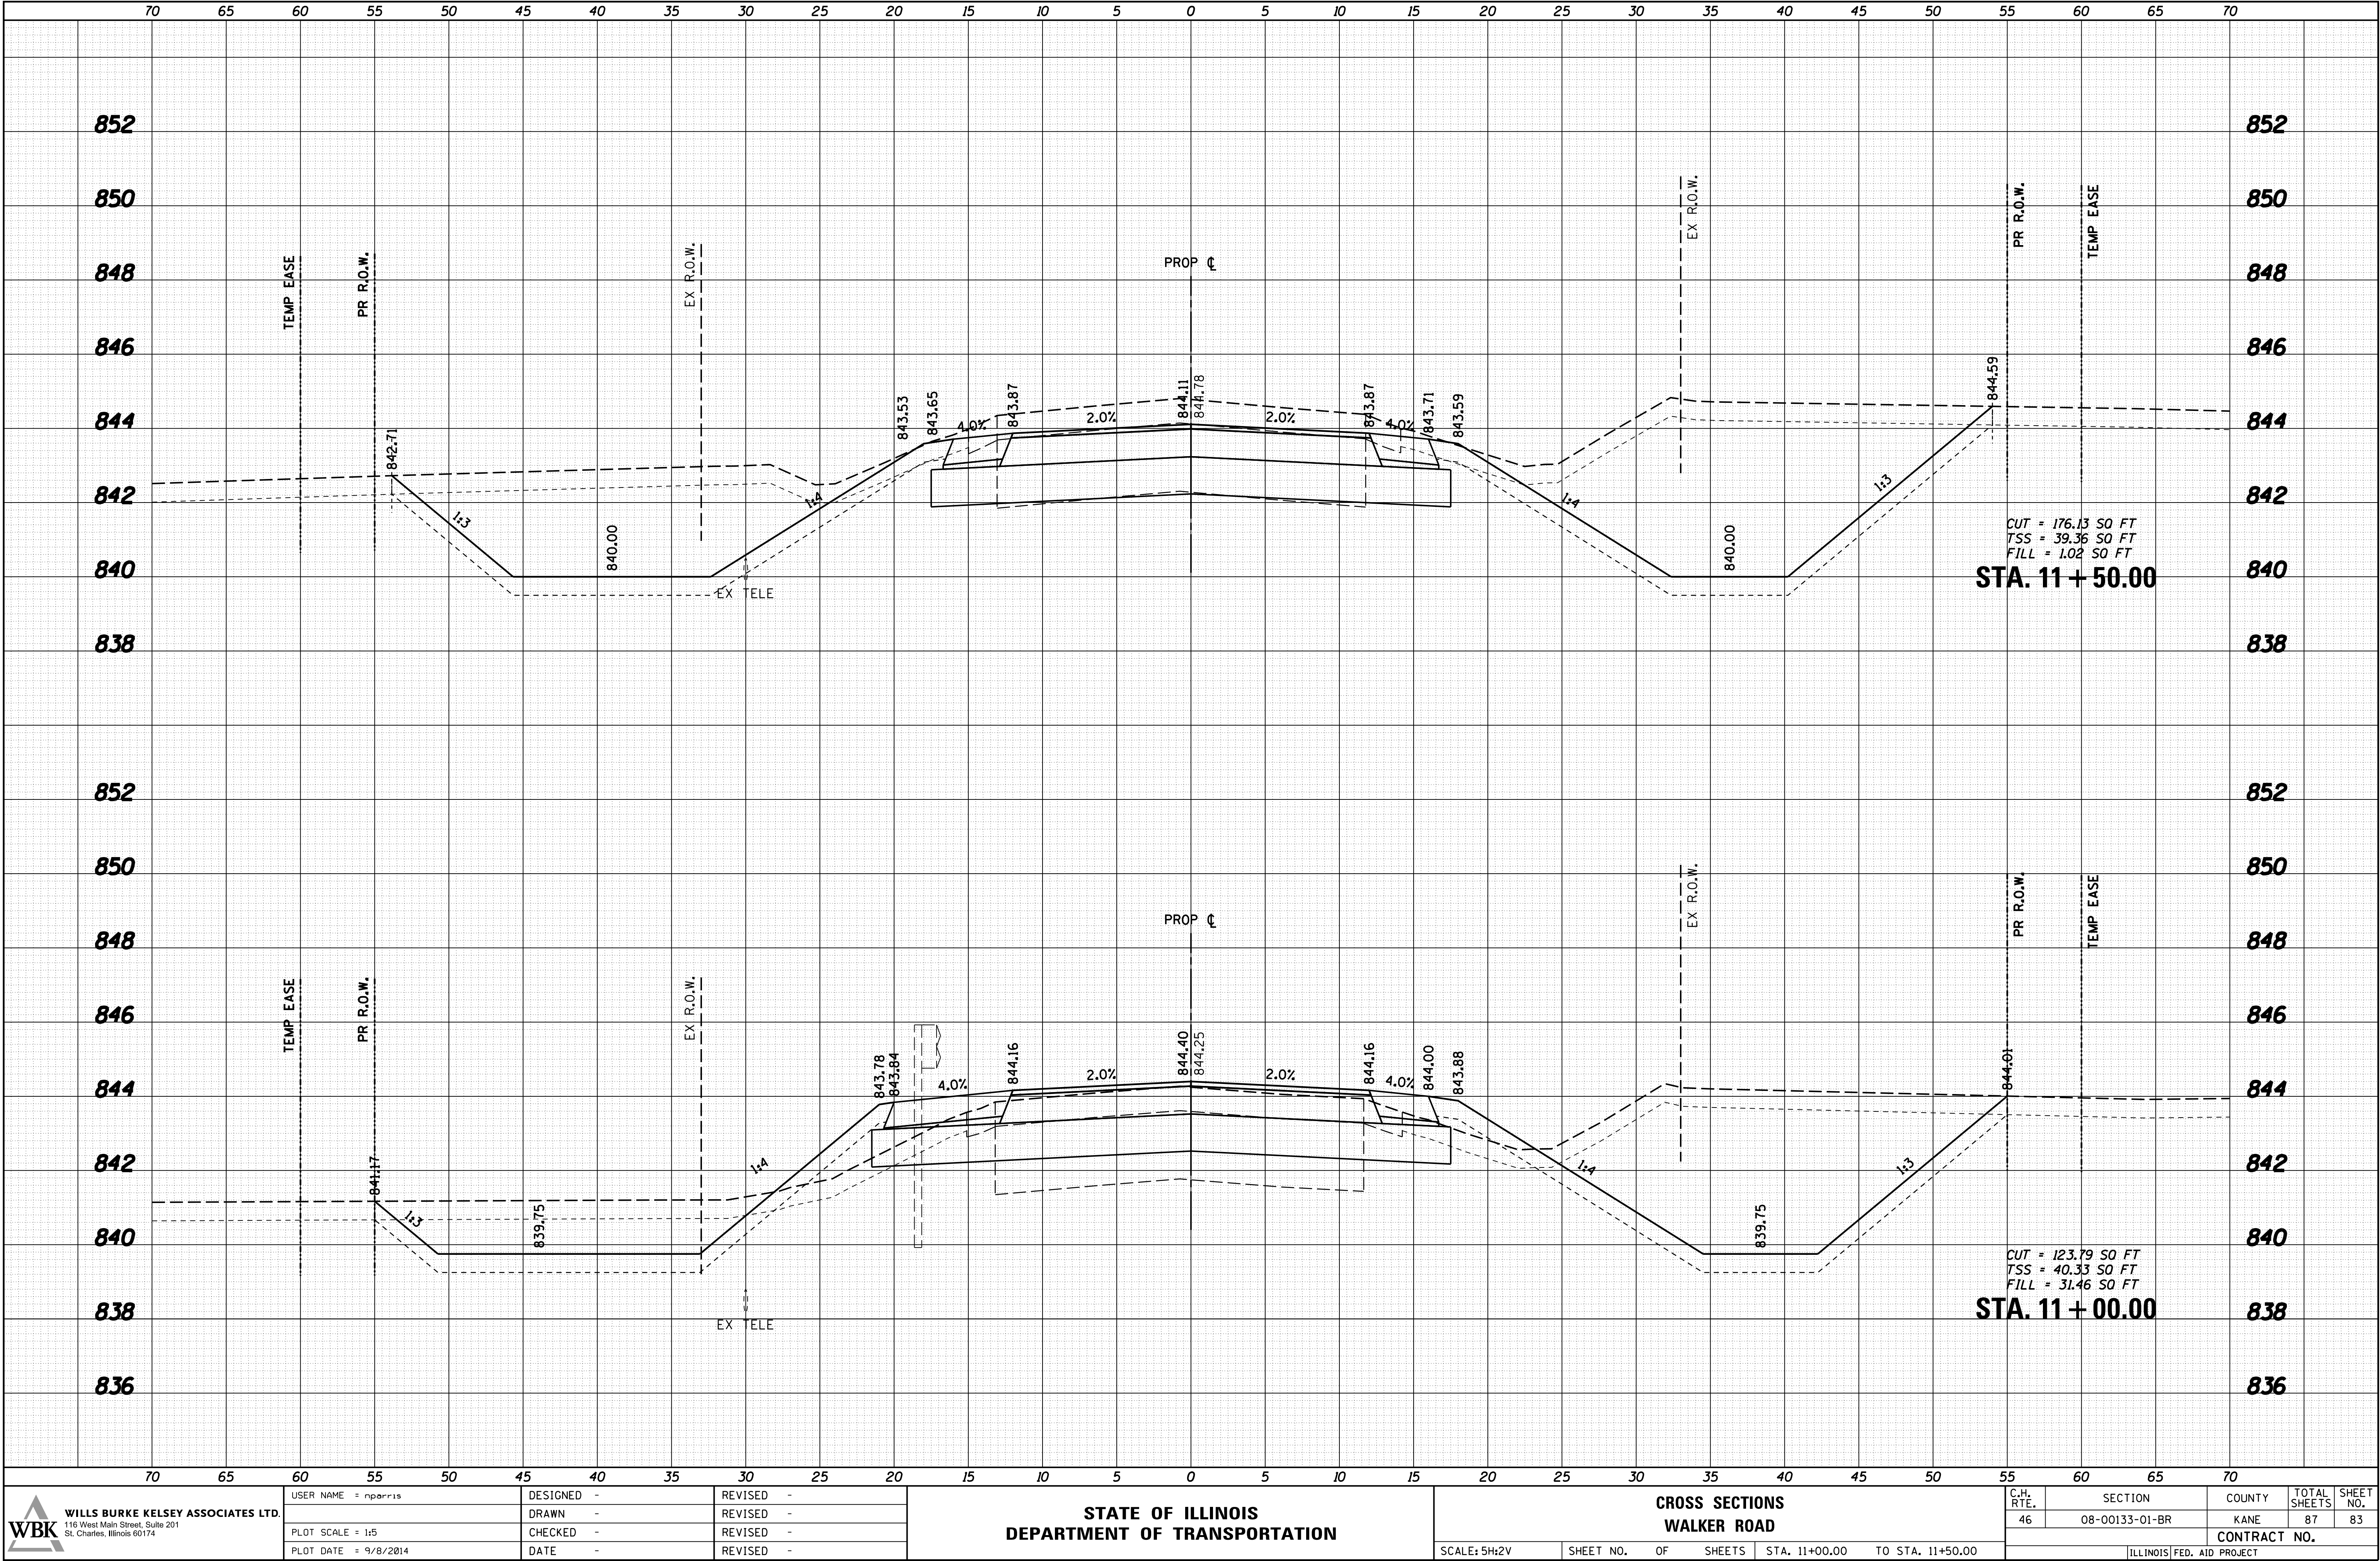


 WILLS BURKE KELSEY ASSOCIATES LTD. 116 West Main Street, Suite 201 St. Charles, Illinois 60174	USER NAME = nparris	DESIGNED -	REVISED -	STATE OF ILLINOIS DEPARTMENT OF TRANSPORTATION	CROSS SECTIONS WALKER ROAD					C.H. RTE.	SECTION	COUNTY	TOTAL SHEETS	SHEET NO.
		DRAWN -	REVISED -			46	08-00133-01-BR	KANE	87	83				
	PLOT SCALE = 1:5	CHECKED -	REVISED -							CONTRACT NO.				
	PLOT DATE = 9/8/2014	DATE -	REVISED -							ILLINOIS FED. AID PROJECT				
					SCALE: 5H:2V	SHEET NO.	OF	SHEETS	STA. 11+00.00	TO STA. 11+50.00				

FINAL	SURVEYED	BY	DATE
SURVEY	PLOTTED		
NOTE BOOK	TEMPLATE		
NO.	AREAS	CHECKED	

ORIGINAL	SURVEYED	BY	DATE
SURVEY	PLOTTED		
NOTE BOOK	TEMPLATE		
NO.	AREAS	CHECKED	


FILE NAME = ka\Projects\2013\130174 Walker\Plotted\Road\G11\10gn\Sta\130174 Walker.dgn

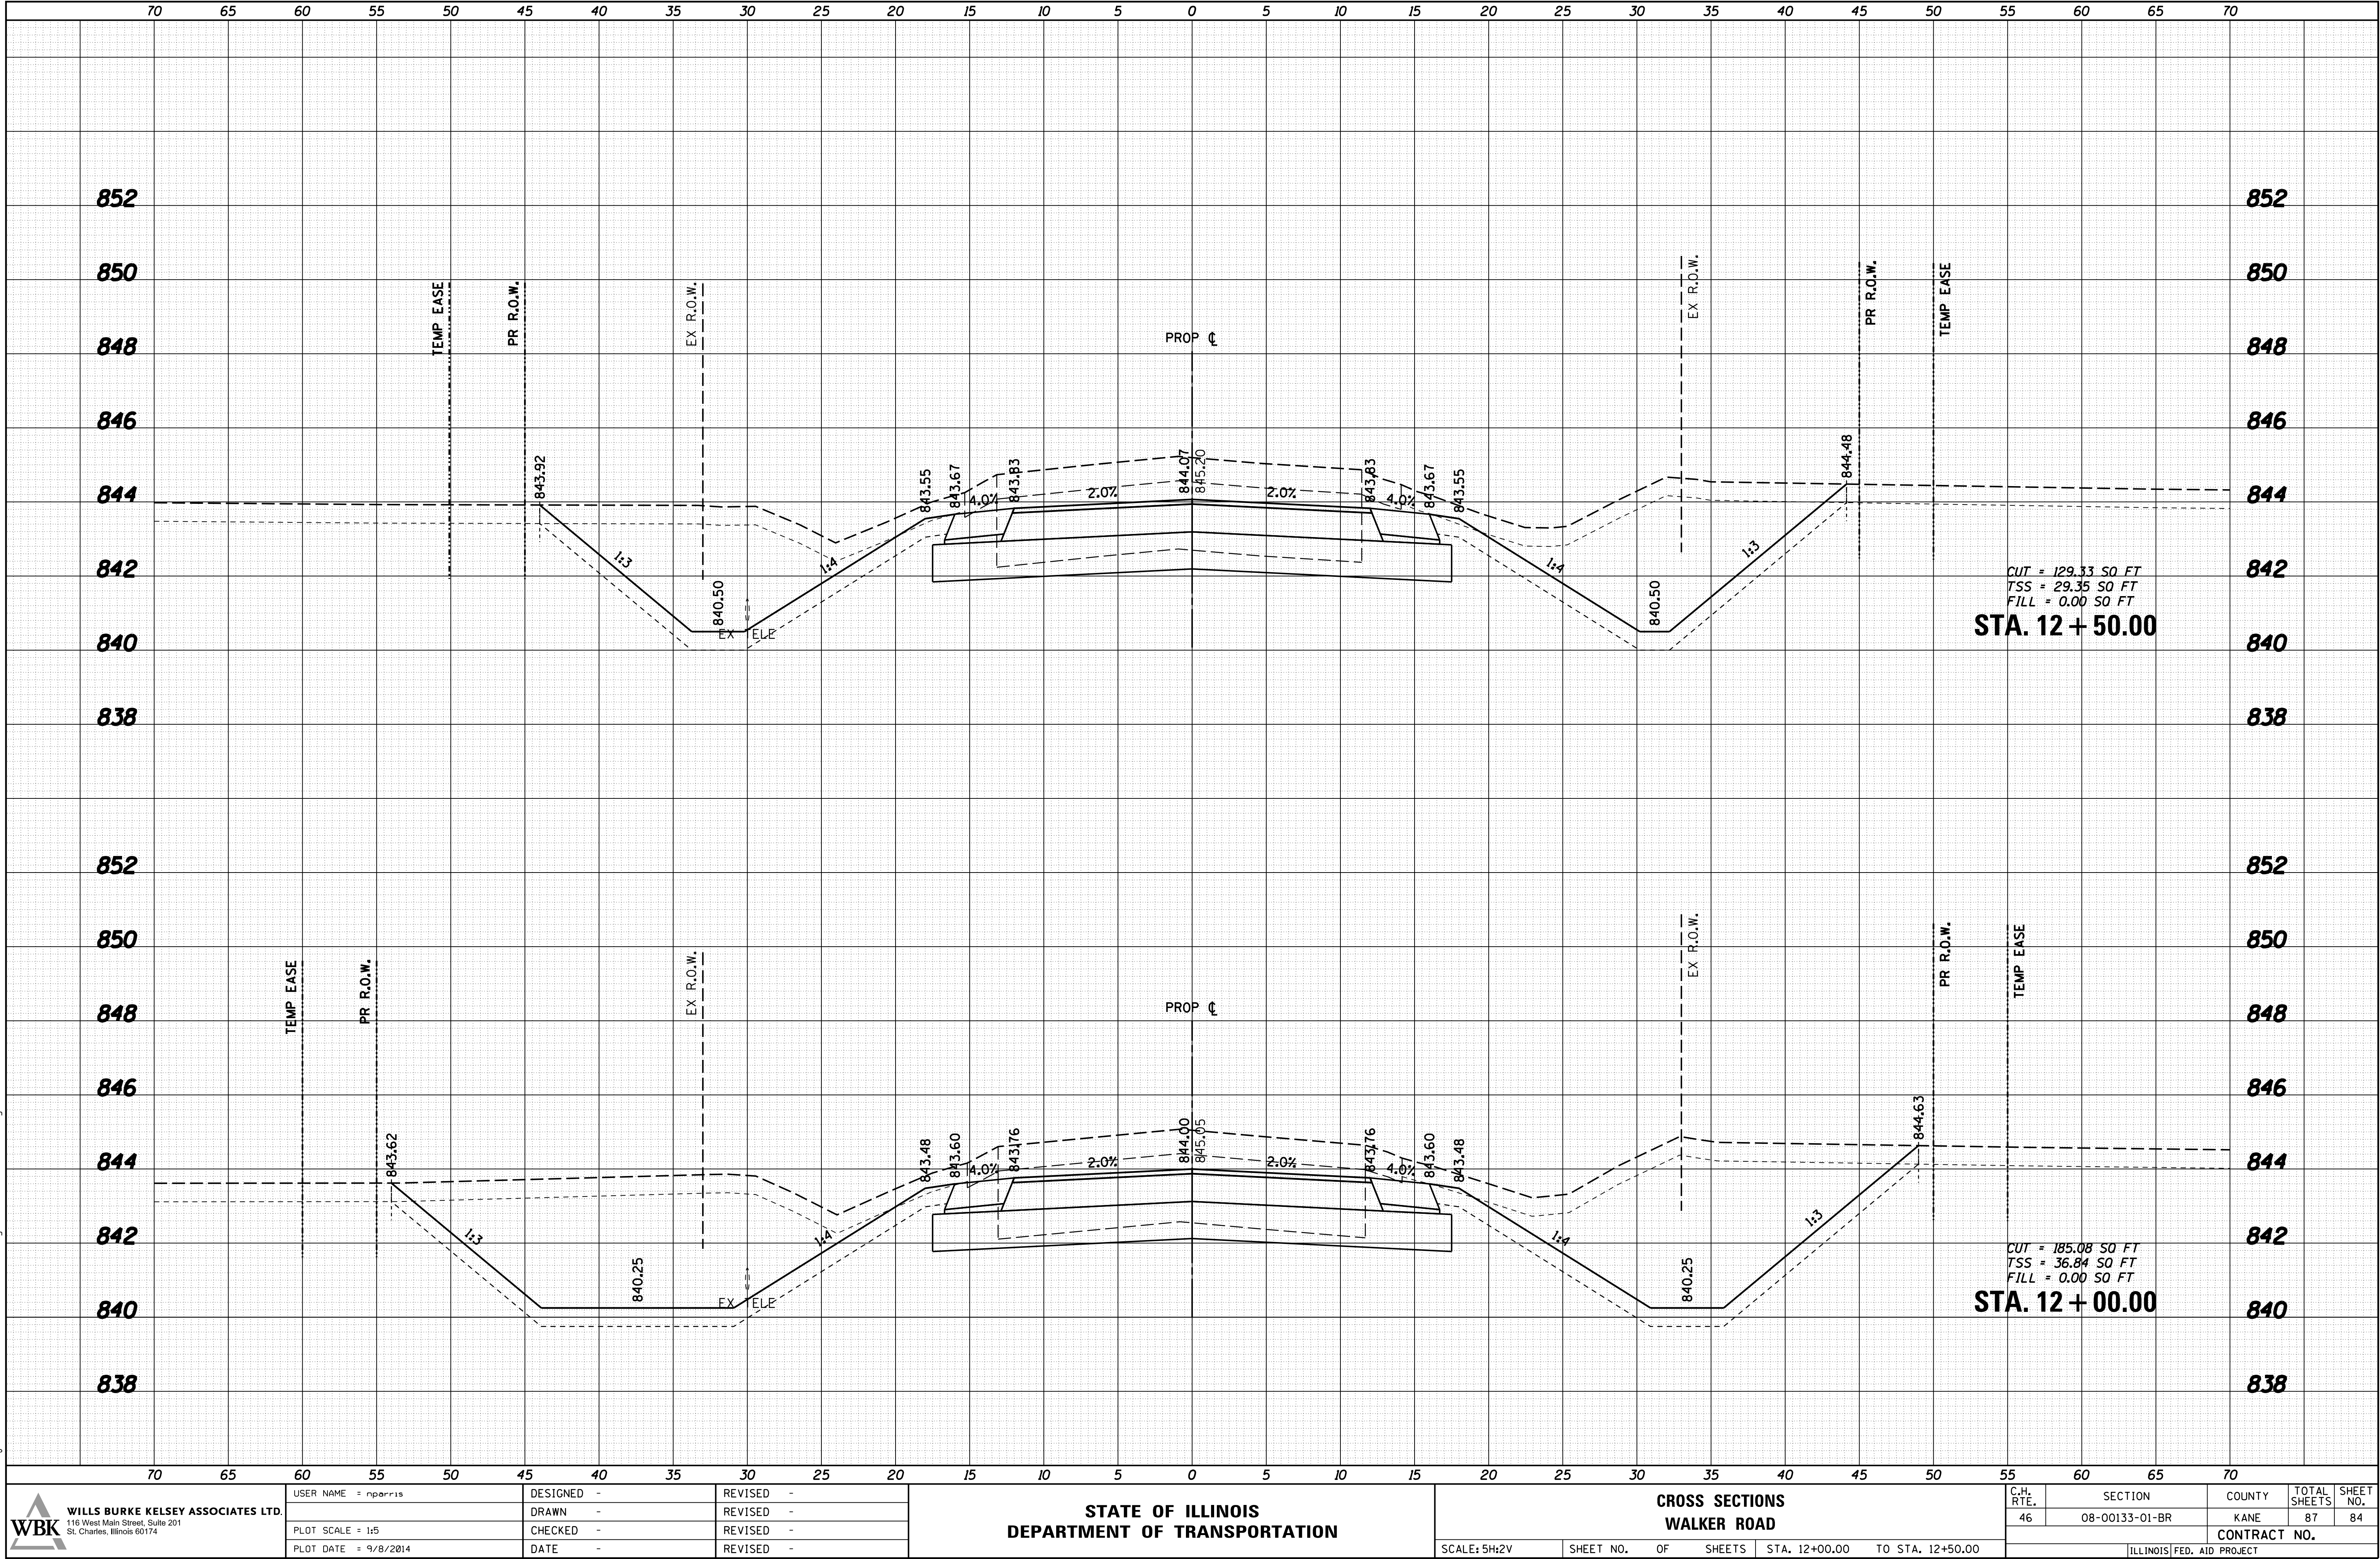

FINAL SURVEY NOTE BOOK NO.	SURVEYED PLOTTED TEMPLATE AREAS CHECKED	BY	DATE

ORIGINAL SURVEY NOTE BOOK NO.	SURVEYED PLOTTED TEMPLATE AREAS CHECKED	BY	DATE

FILE NAME = ka\Projects\2013\13074 Walker\Plotted\Wooda\Civil\09-STA13VS-SHT Walker.dgn

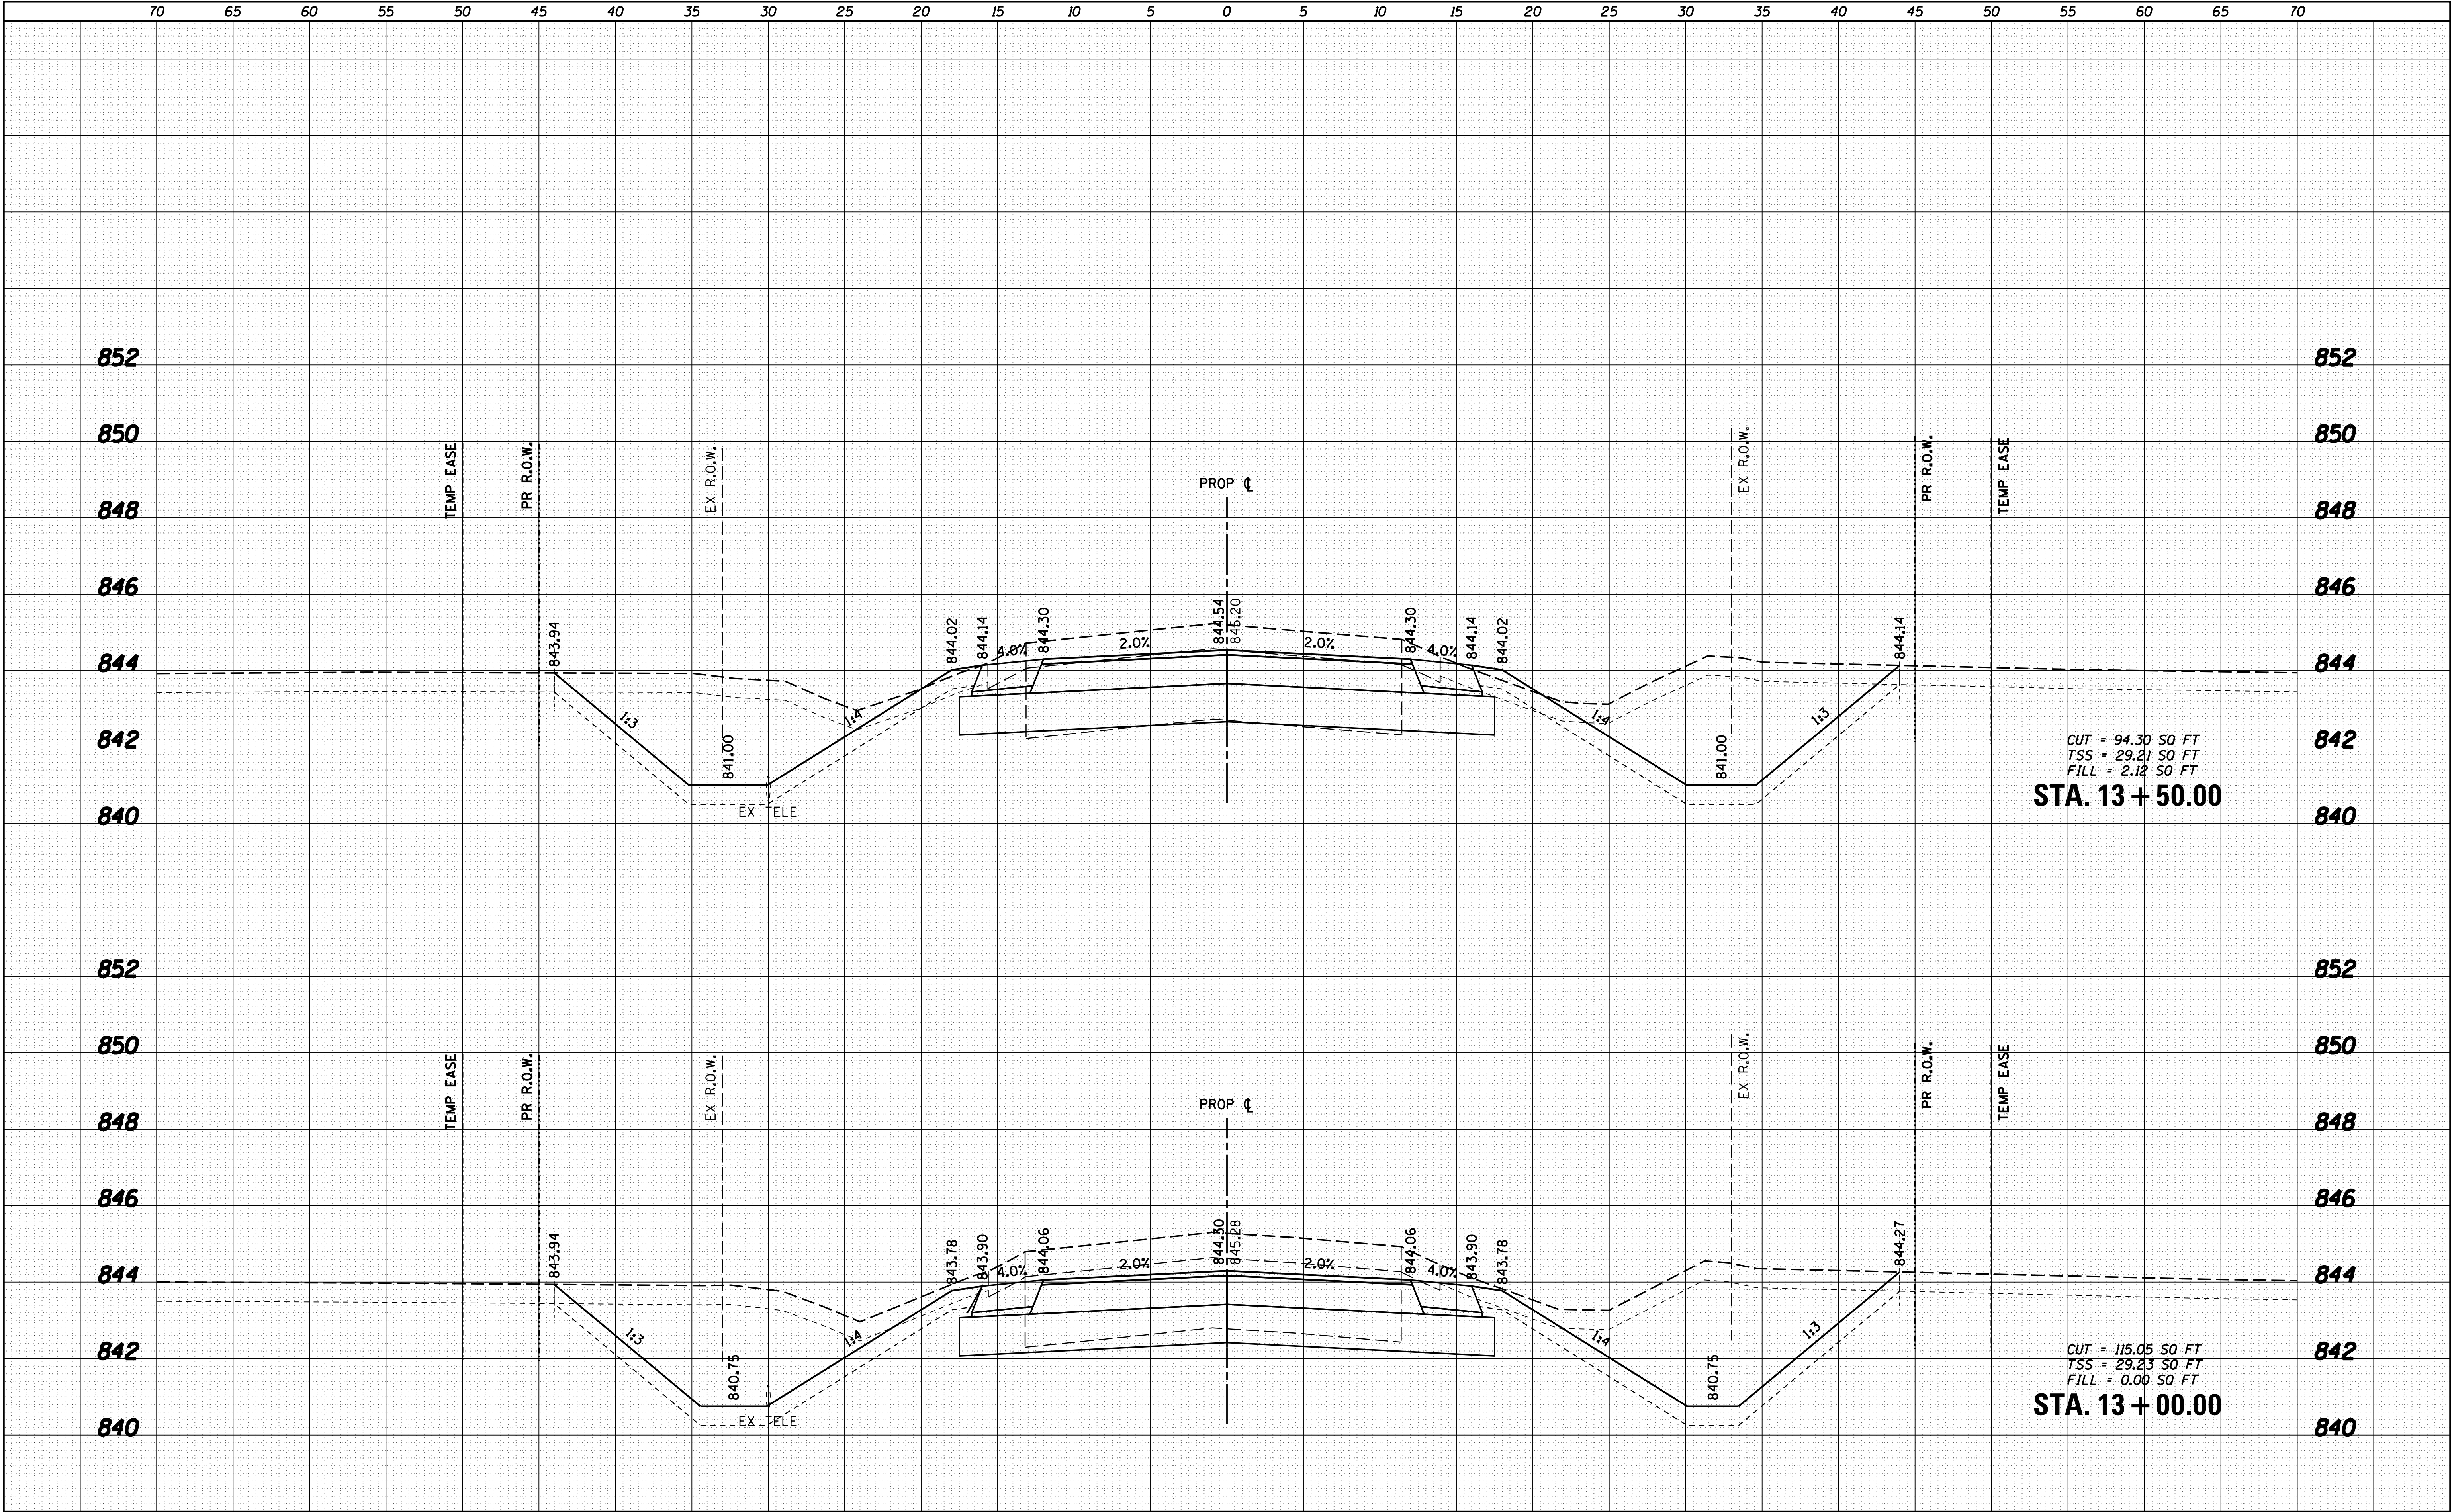

70		65		60		55		50		45		40		35		30		25		20		15		10		5		0		5		10		15		20		25		30		35		40		45		50		55		60		65		70	
WBK WILLS BURKE KELSEY ASSOCIATES LTD. 116 West Main Street, Suite 201 St. Charles, Illinois 60174	USER NAME = nparris				DESIGNED -				REVISED -				STATE OF ILLINOIS DEPARTMENT OF TRANSPORTATION														CROSS SECTIONS WALKER ROAD								C.H. RTE.	SECTION				COUNTY		TOTAL SHEETS		SHEET NO.													
	PLOT SCALE = 1:5				DRAWN -				REVISED -																										46	08-00133-01-BR				KANE		87		85													
	PLOT DATE = 9/8/2014				CHECKED -				REVISED -																										CONTRACT NO.																						
	DATE -				REVISED -	
												SCALE: 5H:2V				SHEET NO.		OF		SHEETS		STA. 13+00.00 TO STA. 13+50.00				ILLINOIS FED. AID PROJECT																															

ORIGINAL SURVEY				BY _____	DATE _____
NOTE BOOK	SURVEYED _____				
	PLOTTED _____				
	TEMPLATE _____				
	AREAS _____				
NO. _____	AREAS CHECKED _____				

WILLIS BURKE KELSEY ASSOCIATES LTD.
116 West Main Street, Suite 201
St. Charles, Illinois 60174

USER NAME = nparris	DESIGNED -	REVISED -
	DRAWN -	REVISED -
PLOT SCALE = 1:5	CHECKED -	REVISED -
PLOT DATE = 9/8/2014	DATE -	REVISED -

CROSS SECTIONS WALKER ROAD

SCALE: 5H:2V	SHEET NO.	OF	SHEETS	STA. 14+00.00	TO STA. 14+50.00
--------------	-----------	----	--------	---------------	------------------

C.H. RTE.	SECTION	COUNTY	TOTAL SHEETS	SHEET NO.
46	08-00133-01-BR	KANE	87	86
		CONTRACT NO.		
ILLINOIS		FED. AID PROJECT		

FINAL SURVEY NOTE BOOK NO.	SURVEYED PLOTTED TEMPLATE AREAS CHECKED	BY	DATE

ORIGINAL SURVEY NOTE BOOK NO.	SURVEYED PLOTTED TEMPLATE AREAS CHECKED	BY	DATE

FILE NAME = ka\Projects\2013\130174 Walker\Plotted\Wooded\Civil\Drawn\Sta 15+00 to Sta 15+50.dgn

